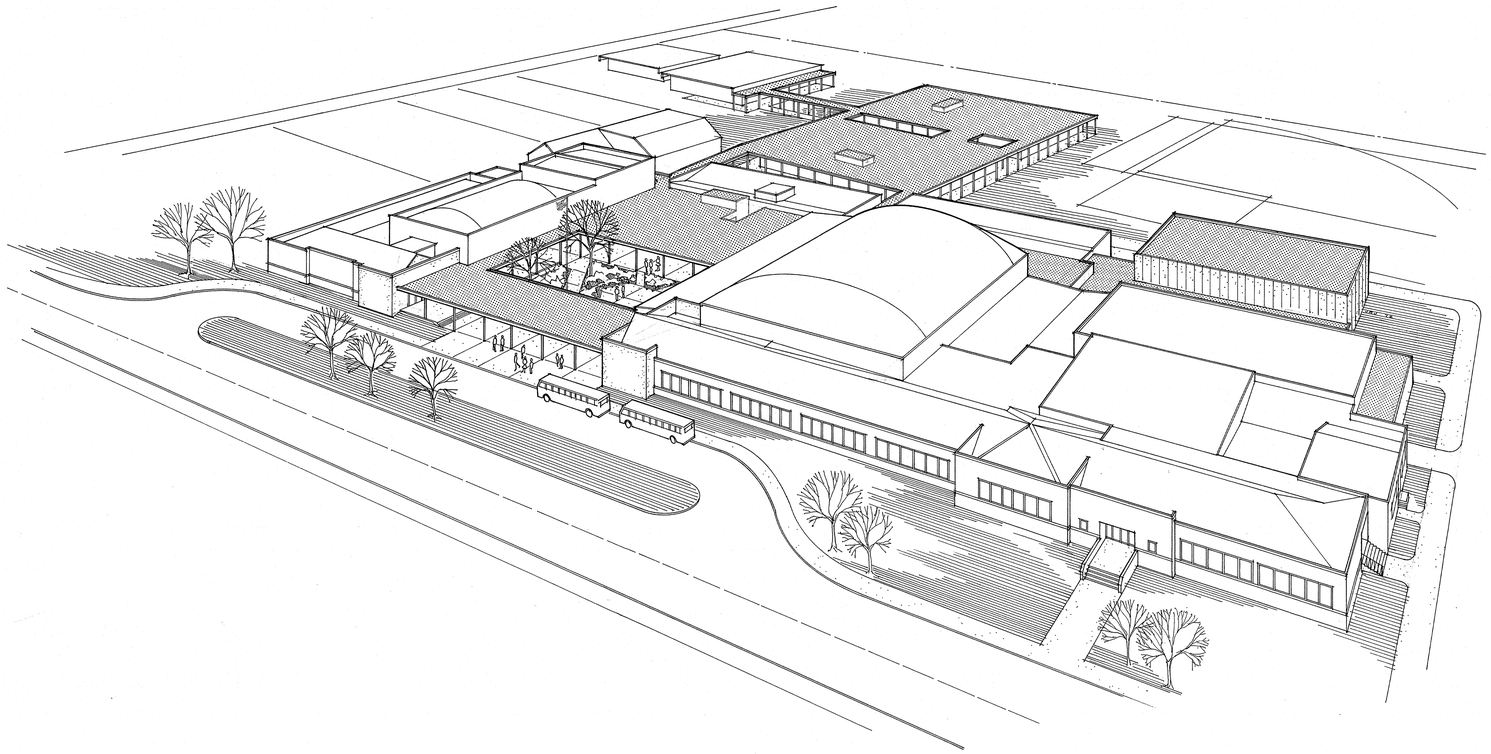

Sweet Home High School
additions and alterations 1974

District 55 Linn County Oregon

Architects: Hamlin Martin Schultz & Geyer, Eugene, Oregon

Mech.-Elec. Engrs: Marquess & Marquess, Springfield, Oregon

Index to Drawings

ARCHITECTURAL

A 1 SITE PLAN
A 2 DEMOLITION PLAN
A 3 FOUNDATION PLAN & DETAILS - SECTOR A
A 4 FLOOR PLAN - SECTOR A
A 5 CEILING & ROOF FRAMING PLAN, DETAILS - SECTOR A
A 6 SECTIONS - SECTOR A
A 7 ROOF PLAN, DETAILS - SECTORS A & B
A 8 EXTERIOR ELEVATIONS - SECTORS A & B
A 9 EXTERIOR ELEVATIONS & DETAILS SECTORS A & B
A 10 FOUNDATION PLAN, DETAILS - SECTOR B
A 11 FLOOR PLAN - SECTOR B
A 12 ROOF FRAMING PLAN, DETAILS - SECTOR B
A 13 SECTIONS - SECTOR B
A 14 FLOOR PLAN - SECTOR C
A 15 ROOF PLAN, ROOF FRAMING PLAN - SECTOR C
A 16 SECTIONS, DETAILS - SECTOR C
A 17 FOUNDATION PLAN & DETAILS - SECTOR D
A 18 FLOOR PLAN, PLAN DETAILS - SECTOR D
A 19 ROOF FRAMING PLAN, DETAILS - SECTOR D
A 20 ROOF PLAN, SECTIONS & DETAILS - SECTOR D
A 21 SECTIONS, DETAILS - SECTOR D
A 22 EXTERIOR ELEVATIONS - SECTOR D
A 23 FOUNDATION PLAN & DETAILS - SECTOR E
A 24 FLOOR PLAN - SECTOR E
A 25 ROOF FRAMING PLAN - SECTOR E
A 26 ROOF PLAN, DETAILS - SECTOR E
A 27 SECTIONS - SECTOR E
A 28 FRAMING DETAILS - SECTOR E
A 29 EXTERIOR ELEVATIONS - SECTOR E
A 30 ROOM FINISH SCHEDULES - SECTORS A, B & C
A 31 ROOM FINISH SCHEDULES - SECTORS D & E
A 32 DOOR SCHEDULES
A 33 INTERIOR DOOR DETAILS
A 34 EXTERIOR DOOR ELEVATIONS & DETAILS
A 35 MISC. DETAILS
A 36 INTERIOR ELEVATIONS
A 37 CASEWORK
A 38 MILLWORK AND MISC. DETAILS

MECHANICAL

M 1 SITE PLAN
M 2 DETAILS, SCHEDULES
M 3 SECTOR A - FOUNDATION PLAN
M 4 SECTOR A - PLUMBING PLAN
M 5 SECTOR A - HEATING & VENTILATING
M 6 SECTOR B - FOUNDATION PLAN
M 7 SECTOR B - H.V.A.C. PLAN
M 8 HEAT PUMP DIAGRAM, REFERENCES, DETAILS
M 9 SECTOR C - FOUNDATION PLAN
M 10 SECTOR C - PLUMBING PLAN
M 11 SECTOR C - HEATING & VENTILATING
M 12 SECTOR D - FOUNDATION PLAN
M 13 SECTOR D - PLUMBING PLAN
M 14 SECTOR D - HEATING & VENTILATING
M 15 SECTOR E - FOUNDATION PLAN
M 16 SECTOR E - PLUMBING PLAN
M 17 SECTOR E - H.V.A.C. PLAN

ELECTRICAL

E 1 SITE PLAN
E 2 LIGHTING DETAILS, FIXTURE SCHEDULES
E 3 SECTOR A - LIGHTING PLAN
E 4 SECTOR B - LIGHTING PLAN
E 5 SECTOR C - LIGHTING PLAN
E 6 SECTOR D - LIGHTING PLAN
E 7 SECTOR E - LIGHTING PLAN
E 8 RISER DIAGRAM
E 9 POWER & COMMUNICATION DETAILS
E 10 SECTOR A - POWER PLAN
E 11 SECTOR B - POWER PLAN
E 12 SECTOR C - POWER PLAN
E 13 SECTOR D - POWER PLAN
E 14 SECTOR E - POWER PLAN

SYMBOLS

- (A1) SECTOR DESIGNATION, ROOM NUMBER
- (1A) DOOR NUMBER, SECTOR DESIGNATION
- A1 / 1 SECTION A, SHEET Nº 1
- 1 DETAIL Nº 1, SHEET Nº 1
- A-1 EQUIPMENT ASSEMBLY A, SHEET Nº 1
- 1 | 1 INTERIOR ELEV 1, SHEET Nº 1
- SPOT ELEVATION
- SH-1 SHELVING DESIGNATION (SEE SCHED. SHT 38)

CONTRACTOR ACCESS THRU' EXIST'G 12'-8" WIDE GATE IN CHAIN-LINK FENCE

PROPOSED FORESTRY BLDG.

12'-0" WIDE CRUSHED ROCK ROADWAY FOR CONTRACTOR ACCESS. AT COMPLETION OF PROJECT REGRESS W/1" LIFT 34" MINUS CRUSHED ROCK

AUTHORIZED PARKING AREA FOR CONSTRUCTION CREW BTWN FENCED PLAYFIELD & 18TH AVENUE

AREA TO BE USED FOR STOCKPILING EXCESS EARTH UPON COMPLETION OF JOB (STOCKPILING NOT LIMITED TO THIS AREA DURING CONST.)

6" PERFORATED DRAIN BY GENERAL CONTR.

F.L. 539.95 VERIFY W/ MECH.

CONNECTION OF 6" PERF. DRAIN TO STORM DRAINAGE LINE BY MECH. SEE MECH SITE PLAN.

EXIST'G AUTO SHOP

EXIST'G CRAFT SHOP

SEE SHEET A2.6 FOR ADDITIVE ALT. "E" MEADER FLATWK

MATH - SCIENCE BUILDING
CONC. SLAB ELEV. 544.00

SECTOR E

LIBRARY - HOME ECONOMICS BLDG.
CONC. SLAB ELEV. 544.00

EXIST'G ASPHALT PATHWAY

EXIST 12" ROD

6 - TS. 6x6x4.250 POSTS IN 12" ϕ x 2'-0" DP PTG., FILL TUBE W/CONC. AND EXPOSE 3'-0" ABOVE ASPHALT SURFACE. LOCATE AS SHOWN 6'-0" INBD OF FASCIA ABOVE

EXIST'G MAINT. BLDG.

NEW ASPHALT MATCH EXIST'G SURFACES

EXIST'G WOOD SHOP

EXIST'G ROD

FUTURE FOOTBALL PRACTICE FIELD (N.I.C.)

CONSTRUCTION STAGING AREA

LEAVE FOR SCHOOL USE UNTIL FINAL GRADING IS DONE

FUTURE BASEBALL FIELD (N.I.C.)

PROVIDE TEMPORARY BARRIER W/ 4"x6" POSTS AND ROPE TO PROTECT EXIT WAY OUT OF EXIST'G CLASSROOM CORRIDOR

PERFORATED DRAIN BY GEN CONTRACTOR

P.E. GYMNASIUM
CONC. SLAB @ NORTH END) ELEV. 542.67 VERIFY. SHOULD BE. 544.5 ELEV. AT S.W. CORNER OF SWIMMING POOL APRON

CONN. OF PERF. DRAIN TO DRAIN LINE BY MECH.

PR. OF DOORS MAY BE BLOCKED OFF DURING PHASE I CONSTRUCTION

ENGLISH CLASSROOMS
CONC. SLAB ELEV. 542.80

P.E. DRESSING RMS.

SWIMMING POOL

BOILER ROOM

AUDITORIUM

GYMNASIUM

CAFETERIA

SECTOR A

SECTOR B

SECTOR C

SECTOR D

BAND ROOM & AUDITORIUM FOYER

ADMINISTRATION

CONC WALK

NEW ASPHALT PAVING AT FIRE LANE

FLANTING AREA

CURB

EXIST'G CONC. SIDEWALK

"PK" NAIL

BASE LINE 2

18TH AVENUE

LONG STREET

77'-0"

376'-0"

BM IG-L, LOCATED AT THE SW CORNER OF TENNIS COURT FENCE ON NORTH SIDE OF LONG STREET. ELEVATION 540.56'

SITE PLAN
1/32" = 1'-0"

N

LEGEND

- NEW CONSTRUCTION
- MAJOR REMODELING
- MINOR OR NO REMODELING
- NEW CONCRETE (FLATWORK)
- NEW ASPHALT
- 543 NEW CONTOURS
- --543-- EXIST'G CONTOURS

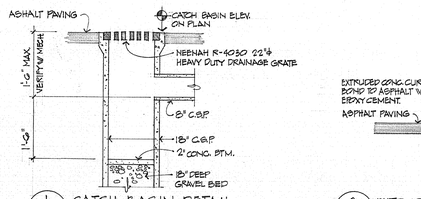

1/1 CATCH BASIN DETAIL
NO SCALE

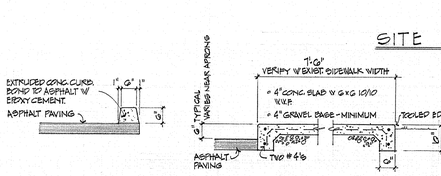

2/1 EXTRUDED CONC CURB
1/2" = 1'-0"

3/1 CONC. SIDEWALK
1/2" = 1'-0"

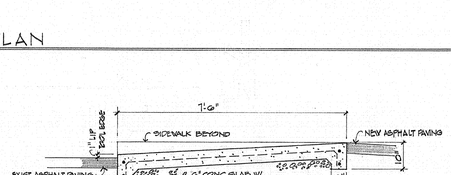

4/1 CONC. APRON @ DRIVEWAY
1/2" = 1'-0"

SITE PLAN

SWEET HOME HIGH SCHOOL
ADDITIONS AND ALTERATIONS 1974
DISTRICT 55 LINN COUNTY OREGON

ARCHITECTS
HAMLIN, MARTIN, SCHULTZ & GEYER
159 W. 12TH EUGENE, OREGON 97401

AIA

A
1
JOB NO.

REGISTERED ARCHITECT
CLARE K. HAMLIN
EUGENE, OREGON
STATE OF OREGON

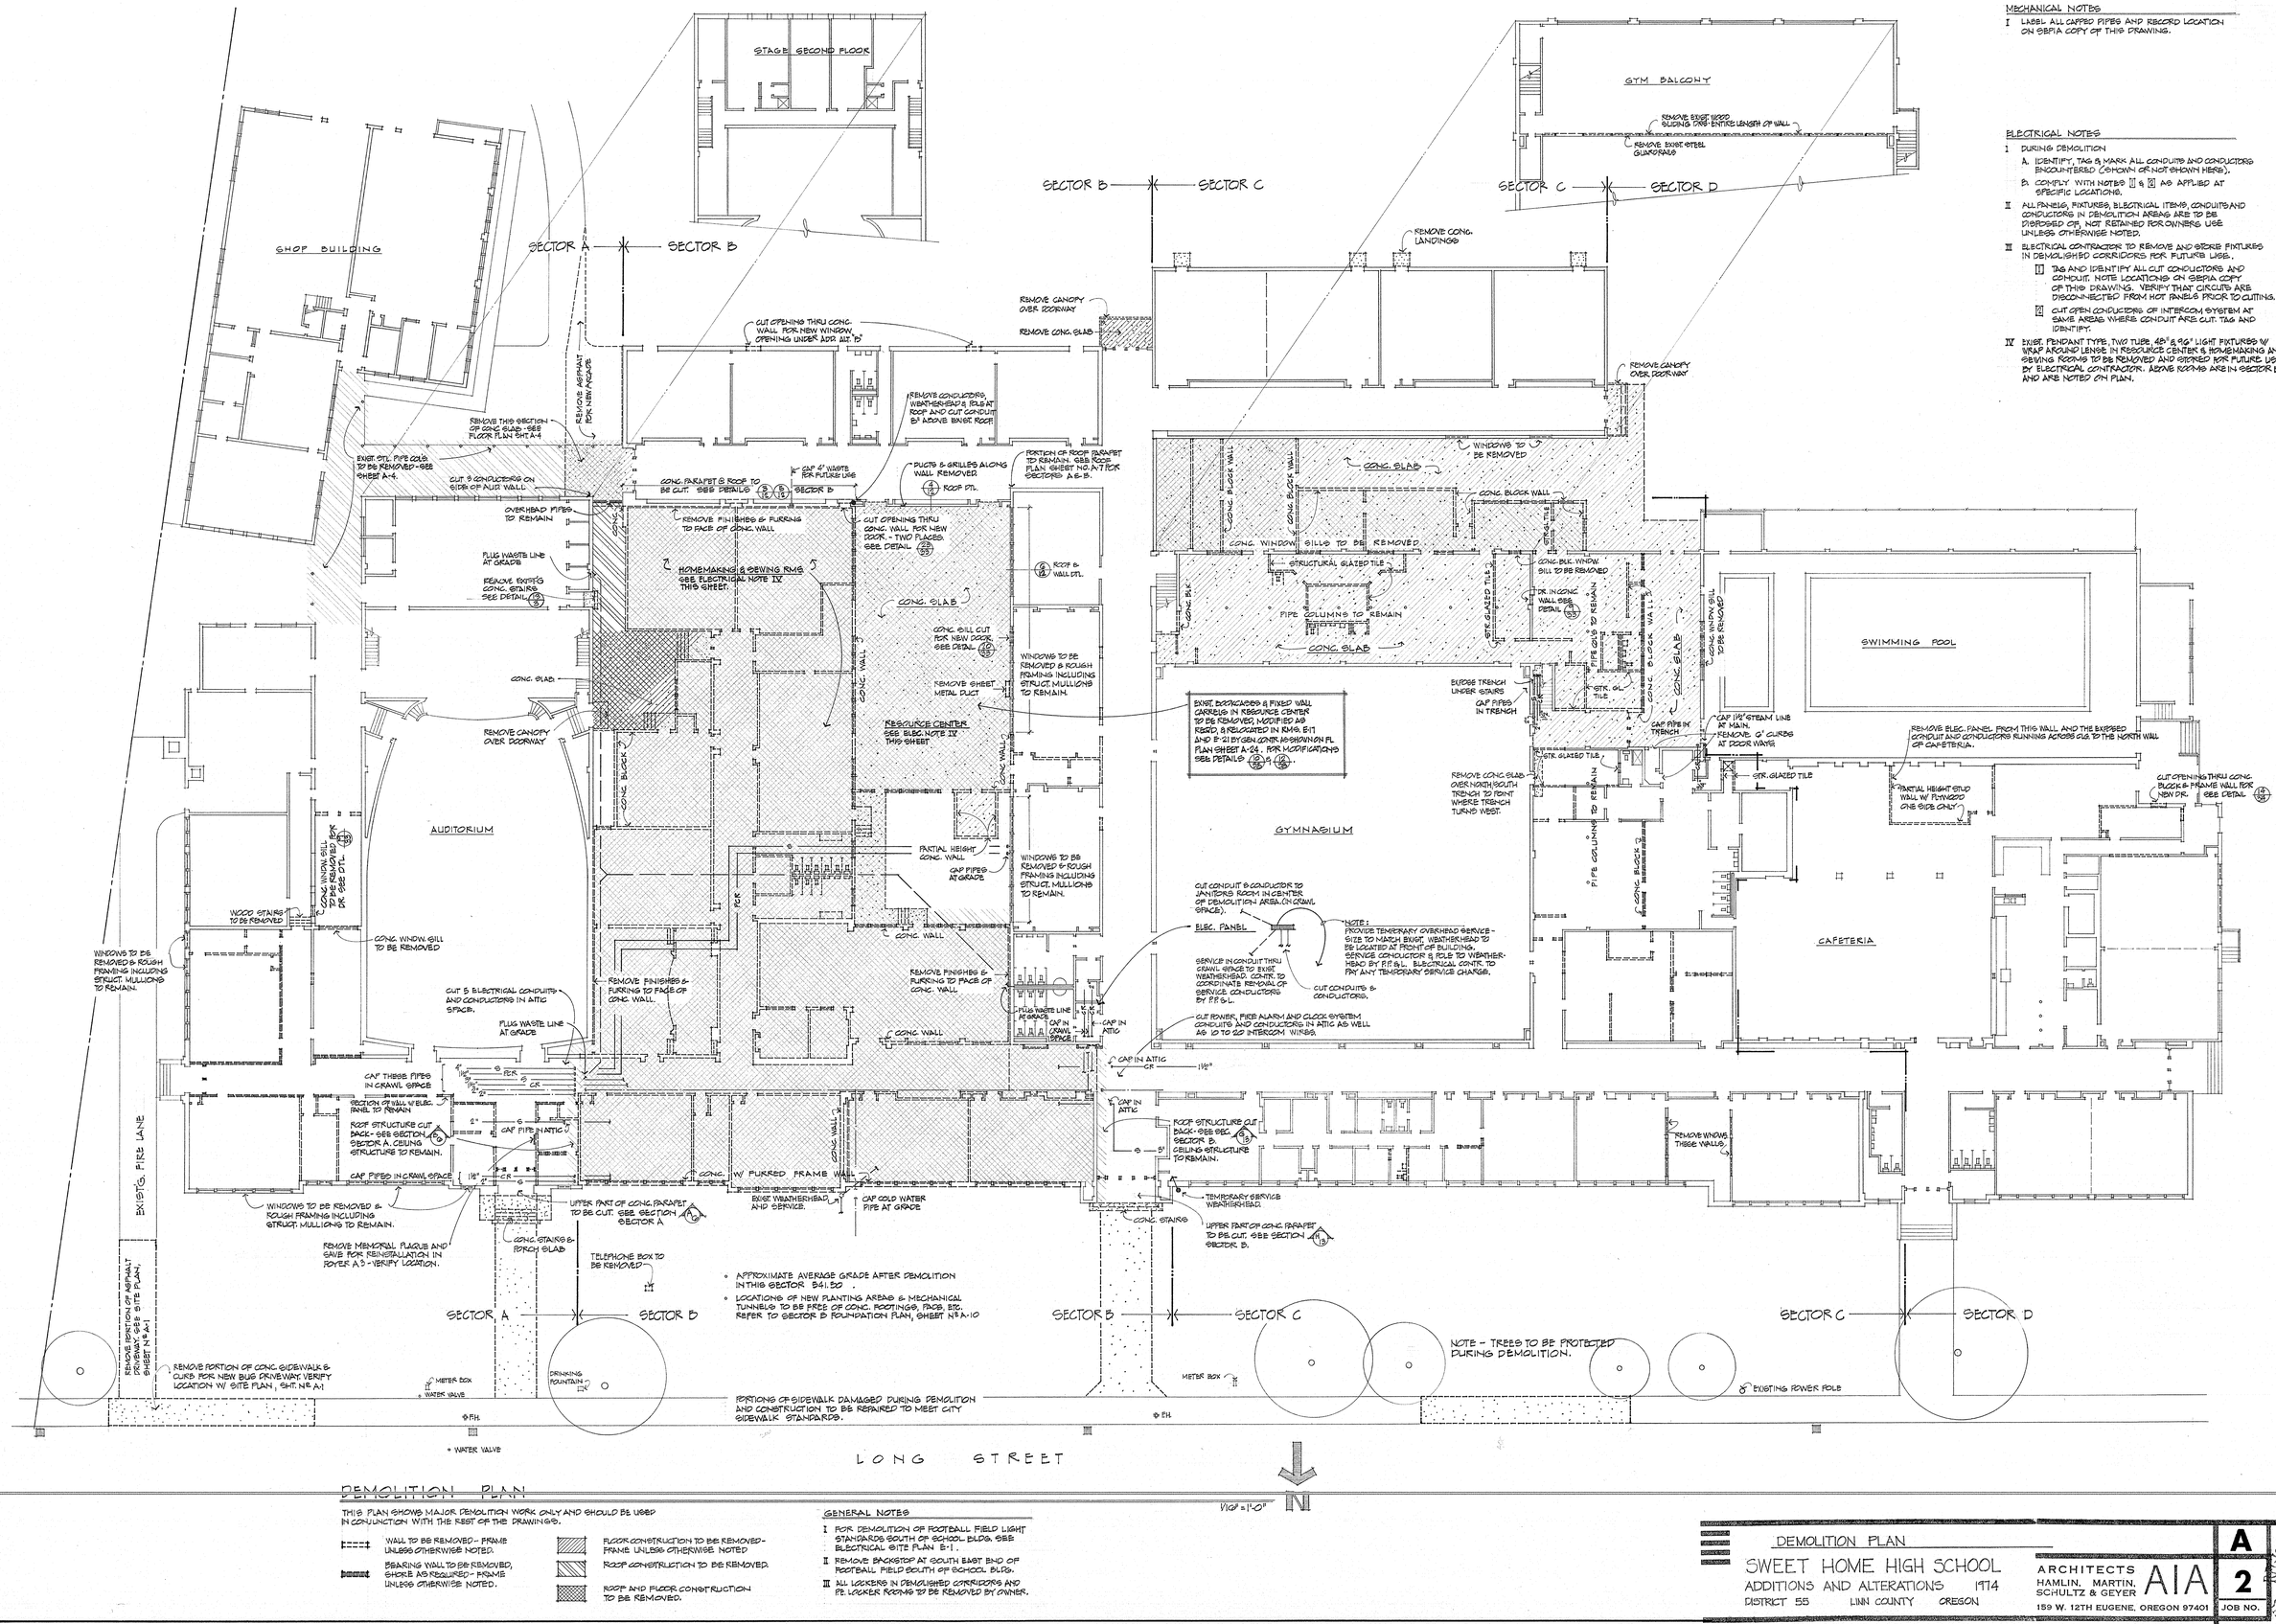

MECHANICAL NOTES

I LABEL ALL CAPPED PIPES AND RECORD LOCATION ON SEPIA COPY OF THIS DRAWING.

ELECTRICAL NOTES

I DURING DEMOLITION

A. IDENTIFY, TAG & MARK ALL CONDUITS AND CONDUCTORS ENCOUNTERED (SHOWN OR NOT SHOWN HERE).

B. COMPLY WITH NOTES [1] & [2] AS APPLIED AT SPECIFIC LOCATIONS.

II ALL PANELS, FIXTURES, ELECTRICAL ITEMS, CONDUITS AND CONDUCTORS IN DEMOLITION AREAS ARE TO BE DISPOSED OF, NOT RETAINED FOR OWNERS USE UNLESS OTHERWISE NOTED.

III ELECTRICAL CONTRACTOR TO REMOVE AND STORE FIXTURES IN DEMOLISHED CORRIDORS FOR FUTURE USES.

[1] TAG AND IDENTIFY ALL CUT CONDUCTORS AND CONDUIT. NOTE LOCATIONS ON SEPIA COPY OF THIS DRAWING. VERIFY THAT CIRCUITS ARE DISCONNECTED FROM HOT PANELS PRIOR TO CUTTING.

[2] CUT OPEN CONDUCTORS OF INTERCOM SYSTEM AT SAME AREAS WHERE CONDUIT ARE CUT. TAG AND IDENTIFY.

IV EXIST. PENDANT TYPE, TWO TUBE, 48" & 96" LIGHT FIXTURES W/ WRAP AROUND LENSE IN RESOURCE CENTER & HOMEMAKING AND SEWING ROOMS TO BE REMOVED AND STORED FOR FUTURE USE BY ELECTRICAL CONTRACTOR. ABOVE ROOMS ARE IN SECTOR D AND ARE NOTED ON PLAN.

DEMOLITION PLAN

THIS PLAN SHOWS MAJOR DEMOLITION WORK ONLY AND SHOULD BE USED IN CONJUNCTION WITH THE REST OF THE DRAWINGS.

- WALL TO BE REMOVED - FRAME UNLESS OTHERWISE NOTED.
- BEARING WALL TO BE REMOVED, SHORE AS REQUIRED - FRAME UNLESS OTHERWISE NOTED.
- FLOOR CONSTRUCTION TO BE REMOVED - FRAME UNLESS OTHERWISE NOTED
- ROOF CONSTRUCTION TO BE REMOVED.
- ROOF AND FLOOR CONSTRUCTION TO BE REMOVED.

GENERAL NOTES

I FOR DEMOLITION OF FOOTBALL FIELD LIGHT STANDARDS SOUTH OF SCHOOL BLDG. SEE ELECTRICAL SITE PLAN E-1.

II REMOVE BACKSTOP AT SOUTH EAST END OF FOOTBALL FIELD SOUTH OF SCHOOL BLDG.

III ALL LOCKERS IN DEMOLISHED CORRIDORS AND P.E. LOCKER ROOMS TO BE REMOVED BY OWNER.

DEMOLITION PLAN

SWEET HOME HIGH SCHOOL
ADDITIONS AND ALTERATIONS 1974
DISTRICT 55 LINN COUNTY OREGON

ARCHITECTS
HAMLIN, MARTIN, SCHULTZ & GEYER
159 W. 12TH EUGENE, OREGON 97401

AIA

A 2

JOB NO.

REGISTERED ARCHITECT
CLARE K. HAMLIN
EUGENE, OREGON
STATE OF OREGON

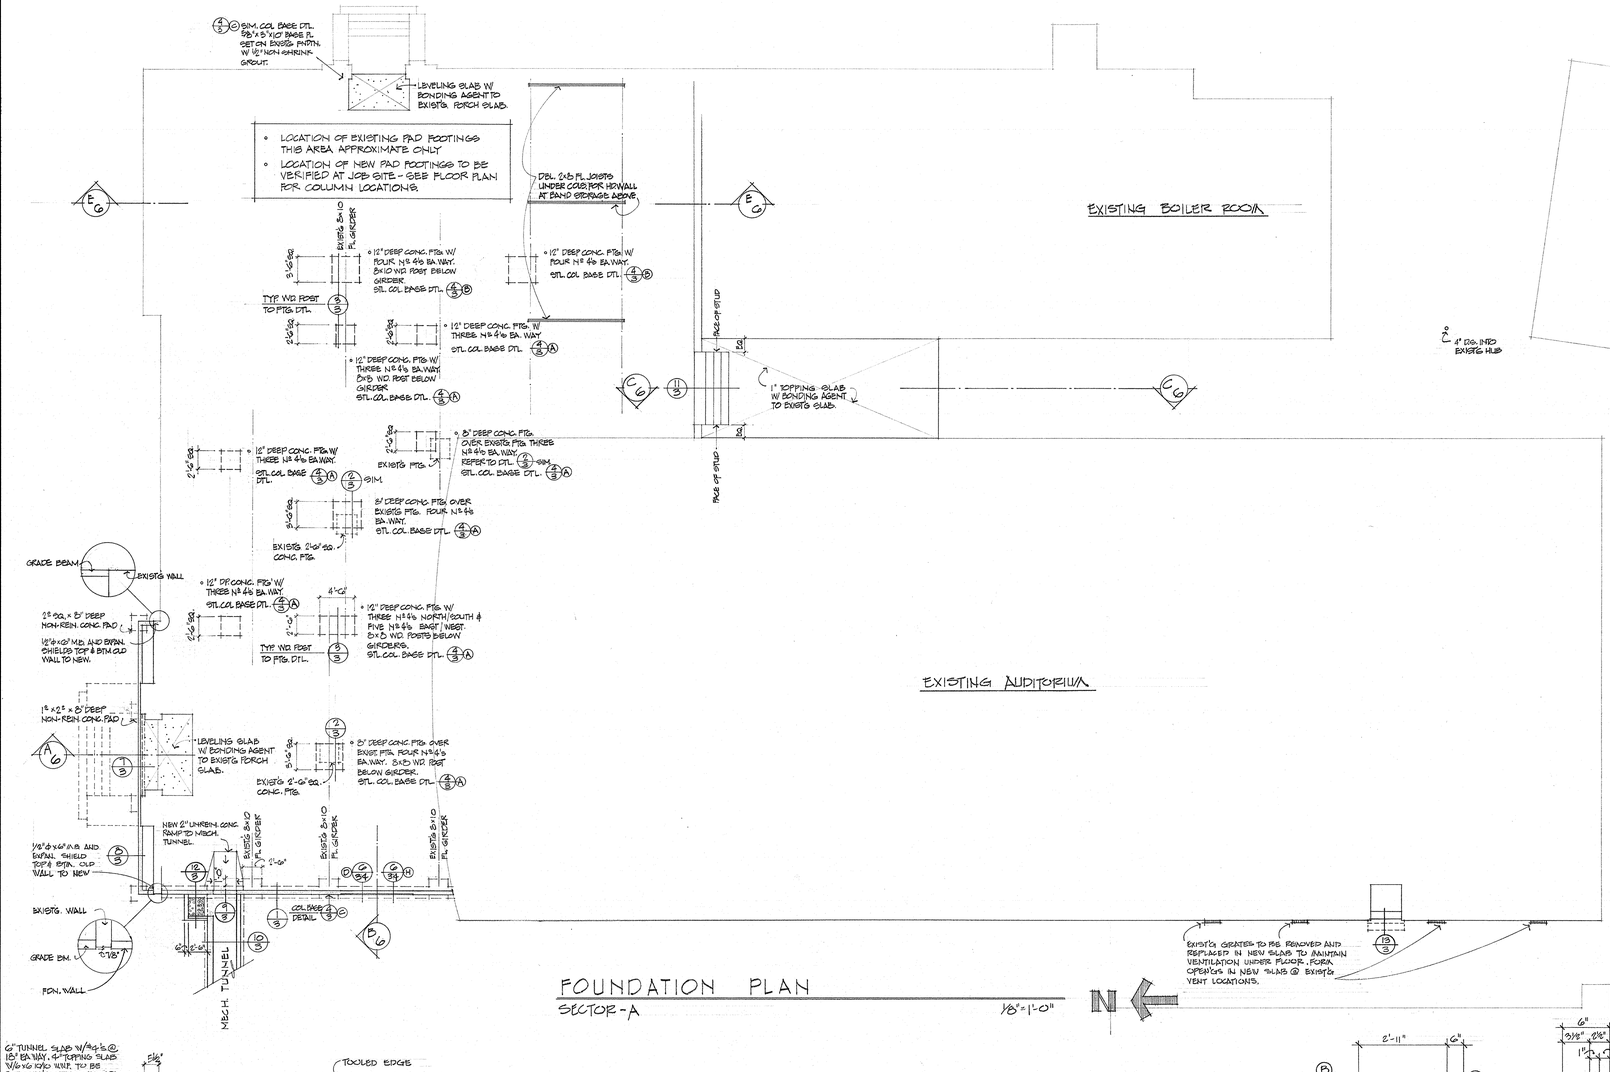

FOUNDATION PLAN
SECTOR - A 1/8"=1'-0"

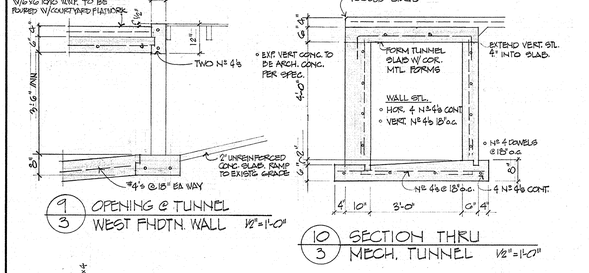

9/3 OPENING @ TUNNEL WEST FNDTN. WALL 1/2"=1'-0"

10/3 SECTION THRU MECH. TUNNEL 1/2"=1'-0"

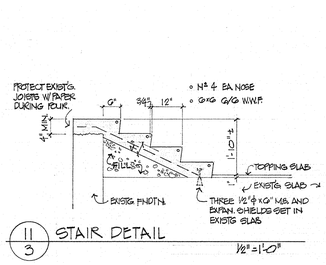

11/3 STAIR DETAIL 1/2"=1'-0"

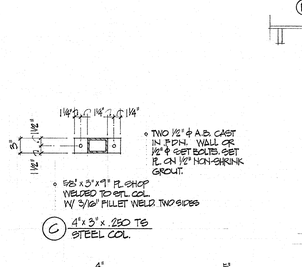

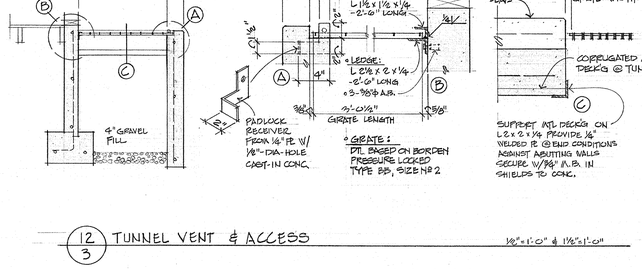

12/3 TUNNEL VENT & ACCESS 1/2"=1'-0" & 1½"=1'-0"

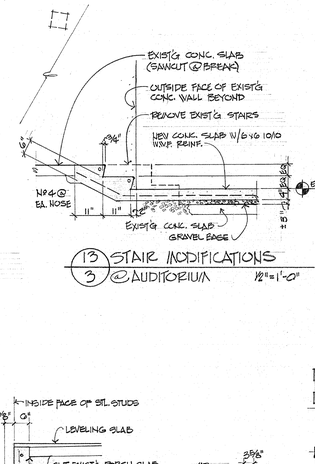

13/3 STAIR MODIFICATIONS @ AUDITORIUM 1/2"=1'-0"

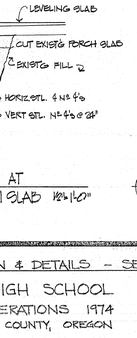

7/3 GRADE BEAM AT EXIST'G PORCH SLAB 1/2"=1'-0"

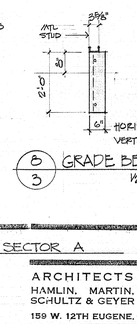

8/3 GRADE BEAM 1/2"=1'-0"

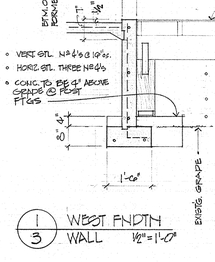

1/3 WEST FNDTN WALL 1/2"=1'-0"

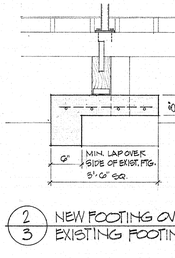

2/3 NEW FOOTING OVER EXISTING FOOTING 1/2"=1'-0"

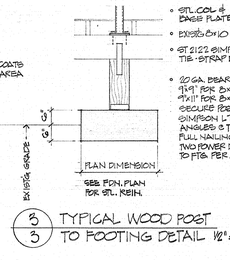

3/3 TYPICAL WOOD POST TO FOOTING DETAIL 1/2"=1'-0"

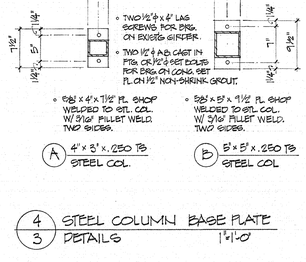

4/3 STEEL COLUMN BASE PLATE DETAILS 1"=1'-0"

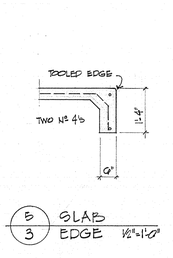

5/3 SLAB EDGE 1/2"=1'-0"

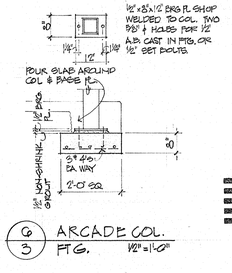

6/3 ARCADE COL. FTG. 1/2"=1'-0"

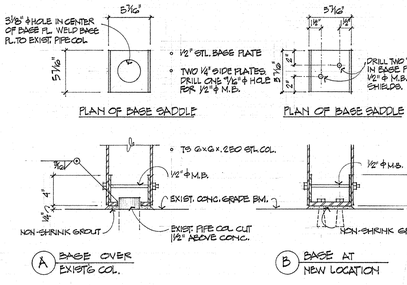

A BASE OVER EXIST'G COL.

B BASE AT NEW LOCATION

14/3 ARCADE COLUMN BASE DETAIL SECONDARY ARCADE 1½"=1'-0"

FOUNDATION PLAN & DETAILS - SECTOR A

SWEET HOME HIGH SCHOOL
ADDITIONS AND ALTERATIONS 1974
DISTRICT 55 LINN COUNTY, OREGON

ARCHITECTS
HAMLIN, MARTIN, SCHULTZ & GEYER
159 W. 12TH EUGENE, OREGON 97401
AIA

A 3 JOB NO.

REGISTERED ARCHITECT
CLARE K. HAMLIN
EUGENE, OREGON
STATE OF OREGON

EXISTING WINDOW INFILL:

EXTERIOR - FRAME IN W/ 2x4 STUDS 16" oc. HELD BACK 7/8" FROM CONCRETE SURFACE. FINISH W/ 7/8" STUCCO ON STUCCO MESH SCORING TO MATCH EXIST. PATTERN. (SEE EXTERIOR ELEVATIONS.)

INTERIOR - FRAME IN W 2x4 STUDS 16" oc. FLUSH W/ FACE OF EXIST. MULLION. FINISH W/ HD.CT. PLASTER ON 1/2" FLAG BASE OVER ENTIRE WALL SURFACE IN ROOMS A4, A6, A8, & A14.
FOR INT. INFILL IN ROOMS A9, A10, & A11 SEE DTL. (5/4)

PRACTICE RM (A12) · PRACTICE RM (A11) · SOUND CONTROL PARTITION · PRACTICE RM (A10) · OFFICE (A9) · PRACTICE RM (A8) · PRACTICE RM (A7) · BOYS (A6) · JAN. (A5) · MECH. CHASE LINE W/ PIPE SHFT · FOYER (A3) · GIRLS (A4) · COAT RM. (A2) · STORAGE · TICKET OFF. (A1) WNDW BY ⑤ COUNTER (3B) · 2"x6" STUD WALL · EXIST'G CORNER · PLANTING AREA

NOTE: MEMORIAL PLAQUE TO BE RE-LOCATED - VERIFY LOCATION.

2x4 STUDS @ 16" oc. ALIGN INT. SURFACES. PROVIDE FIRE-STOP BLOCKS @ DIS. HEAD HEIGHT. GYP. PLUG ON LATH ON INT. WALL & 7/8" STUCCO ON STUCCO MESH EXT.

BAND RM (A15) SEE SUSPENDED C.L.G. PLAN THIS SHEET. (14/A2)

INSTRUMENT STORAGE (A8) · STORAGE (A16) · BOILER RM (A17) · LAUNDRY (A24) · STORAGE (A13) · CORRIDOR (A18) · CORRIDOR (A22) · AUDITORIUM (A21) · STAGE (A23) · CHORAL (A25) · OFFICE (A26) · PRACTICE (A27)

REMOVE FLOOR BASE @ SIDE OF WNDW. FLUSH W/ 8" MASONRY FLUSH W/ CONC. SURFACE ON CORRIDOR SIDE. SEE DTL. (11/A5)

REMOVE EXIST'G HD. STAIRS.

FILL IN EXIST. DOOR OPENING W/ 8" MASONRY.

FRAME IN MECH. PIPES W/ 2"x4" STUDS 16" oc. FINISH W/ HD.CT. PLAG. CHASE EXIST. PIPES & ONE NEW PIPE).

16" CHALKBOARD W/ 5 STAPPER 8' LONG IN CENTER

CORKBOARD

ONE-WAY DRAPERY TRACK WALL MOUNT NEAR(E) CEIL. (35' LONG)

EXIST'G DR. TO BE REMOVED IN.

EXIST'G DR. TO BE FILLED IN.

EXIST'G 10'-0" WIDE WNDWS. TO BE FILLED IN.

HAND RAIL BY SIDE

REMOVE EXIST'G PARTITION

EXIST'G 11'-6" DIA. CONC. COL. W/ STEEL TUBE JAMB EITHER SIDE OF OPNG. SEE DTL. (11/A5)

GRILLE BY MECH.

EXIST'G 36"x18" VENT DUCK AROUND PIPES

EXISTING CONC. SLAB

4" DIA. INTO EXISTG HUB

NEW COL OVER EXIST COL.

EXISTING WOOD SHOP BUILDING

THESE TWO DIMENSIONS ARE EXIST. VERIFY AT SITE.

TWO NEW COLS OVER EXISTG COLS.

CUT EXIST'G COLS MIN. 1" BELOW TOP OF CONC. SLAB. PATCH CONC. AS REQ'D TO MATCH EXISTG. TYPICAL 8 PLACES.

CUT 3 EXIST'G COLS. 1/8" ABOVE TOP OF CONC.

REMOVE EXISTG DR. & FRAME. FILL OPENING W/ 8" CONC. BLK. & PLASTER FLUSH W/ EXISTG. SURFACE ON STAGE SIDE AND STUDS & PLASTER FLUSH W/ SURFACE ON CHORAL RM. SIDE.

EXISTING CONC. SLAB

EXISTG. ASPHALT

EXISTING CONC. SIDEWALK

4 EQUAL BAYS @ ± 14'-2" EACH

COL BASE DTL (4/A5) TYP. 8 PLACES

15'-1 3/16" · ± 12'-2" · ± 12'-2" · 13'-8" · TWO EQUAL BAYS · 53'-14'-00"

FACE OF WALL · (1B/25) SIM.

THIS PORTION OF EXIST. CONC. SLAB TO BE REMOVED

SCORING MARKS BTWN. CONTROL JOINTS - TYPICAL

(1B/25) CONTROL JOINT

NEW 4" CONC. SLAB

NEW 4" CONC. SLAB OVER EXIST SLAB

HOLD NEW EXT. CONC. SLAB 1/4" BELOW FIN. FLOOR.

EXIST. FLAG SURFACE

- C.B.&G.T. COL
- 1/2" GYP. GLUED TO COL & BANDED W/ DOUBLED 18 GA WIRE TIES SPACED 18" o.c. 1/2" FLAG BOARD GLUED TO GYP. W/ CORNER EDGES STAGGERED.
- HD. CT. FLAG W/ MTL. CORNER BEADS.

(D) COLUMN

- TB 5'x5'x.250 COL.
- 1/2" GYP. GLUED TO COL & BANDED W/ DOUBLED 18 GA WIRE TIES SPACED 18" o.c. 1/2" FLAG. BOARD GLUED TO GYP. W/ CORNER EDGES STAGGERED.
- HD.CT. PLASTER W/ MTL. CORNER BEADS

(A) COLUMN

1/4 (1) COLUMN DETAIL 1 1/2"=1'-0"

2'-0" x 2'-6"

- FIN. FL.
- EXISTG. UNDERLAY
- EXISTG. SUBFLOOR
- HEAD AROUND OPNG. W/ NEW 2x8
- 1"x2 1/2"x 1/16" ALUM. ANGLES
- TWO TRAP DOOR PULLS
- 3/4" PLYWD.
- 2x6 LEDGER ALL AROUND

1/4 (2) FLOOR ACCESS JAN. RM. (A5) 1 1/2"=1'-0"

- 2x4 WD. STUDS 16" o.c.
- HD. CT. PLASTER ON 1/2" PLASTER BASE
- 2" WOOL BLANKET (BULL HELD AGAINST RESILIENT CHANNELS.
- RESILIENT CHANNELS 16" o.c.
- HD. CT. PLASTER ON 1/2" PLASTER BASE

1/4 (3) SOUND CONTROL PARTITION 1 1/2"=1'-0"

4G 3/8" ± VERIFY · 4G 9/16" · R 87 3/8" · 45°

- 1/2" HD.BD. PANEL GLUED & NAILED TO PLY END PANELS. HDBD FROM 4'-0" x 4G 3/8" PIECE.
- 3/4" FIN. WD. END PANELS.

NOTE: ALL SURFACES TO BE PAINTED.

1/4 (4) ACOUSTIC BAFFLE IN BAND ROOM 32 REQUIRED. 1 1/2"=1'-0"

FLOOR PLAN
SECTOR A
1/8"=1'-0"

UNLESS OTHERWISE NOTED ALL DIMENSIONS SHOWN TO EXISTING WALLS WILL BE TO FINISH SURFACE OF DESCRIBED WALL.

N

LEGEND

- EXIST'G WALL TO REMAIN
- NEW WOOD STUD WALL
- NEW METAL STUD WALL
- NEW NON-BEARING MASONRY WALL
- NEW BEARING MASONRY WALL
- NEW CONCRETE WALL

8'-1 9/16" · 4'-1 9/16" · 8'-0" · 4'-0" · 8'-0" · 4'-0" · 4'-1 9/16" · 2'-0" 4'-0" · 4" DIA. BM'G · 8'-1 9/16" · 4'-0" · 8'-0" · 4'-0" · 4'-1 9/16" · 2'-0" · ℄ OF BM.

ACOUSTIC BAFFLE SEE DETAIL 4/4 REQ'D.

- 2" x 12 GA. UNPUNCHED DEEP LEG MTL. STUD TRACK.
- CORNER JOINTS TO BE MITERED.
- JOINTS @ CORNERS & INTERSECTIONS SECURED W/ 2"x2"x 8" DEEP 12 GA. ANGLE CLIP. THREE #8 @ x 1/2" SELF-TAPPING SCREWS PER LEG.
- @ GA. HANGER WIRE HUNG FROM 5/16"x 3 1/2" EYE BOLT - ONE @ END OF RODS AND FOUR @ INTERSECTIONS AS INDICATED. FOR SUPPORT AT CLG. SEE SECTION (5/A5)
- 4" x 1 9/16" x 16 GA. BRACING ANGLE W/ 2" LEG @ EA. END SECURED TO MTL. STUD W/ TWO #8 @ x 1/4" SELF-TAPPING SCREWS PER LEG. HOLD TOP OF BRACE AGAINST UPPER FLANGE OF MTL. TRACK.

ONE WAY DRAPERY TRACK SURFACE MOUNT ON CLG. 6" FROM WALL (35' LONG)

6" LOOPS SECURED W/ 6" x 8" DEEP 16 GA. SPLICE PLATE. TWO CUP OF TRACK W/ THREE #8 @ x 1/4" SELF-TAPPING SCREWS EA. SIDE OF SPLICE.

BAND RM. SUSPENDED CEILING PLAN
1/8"=1'-0"

- 12 GA. HANGER WIRE HUNG FROM EYE BOLT.
- 4" x 1 9/16" x 16 GA. BRACING ANGLE
- 2" x 12 GA. UNPUNCHED DEEP LEG MTL. STUD TRACK
- 6" x 8" DEEP 12 GA. SPLICE PLATE
- MITERED CORNER
- 2" x 2" x 8" DEEP 16 GA. ANGLE CLIP

ISOMETRIC
SUSPENDED BANDROOM CEILING 1 1/2"=1'-0"

A · B · C · D · E

FLOOR PLAN - SECTOR A

SWEET HOME HIGH SCHOOL
ADDITIONS AND ALTERATIONS 1974
DISTRICT 55 LINN COUNTY, OREGON

ARCHITECTS
HAMLIN, MARTIN, SCHULTZ & GEYER
159 W. 12TH EUGENE, OREGON 97401
AIA

A 4 JOB NO.

REGISTERED ARCHITECT
CLARE K. HAMLIN
EUGENE, OREGON
STATE OF OREGON

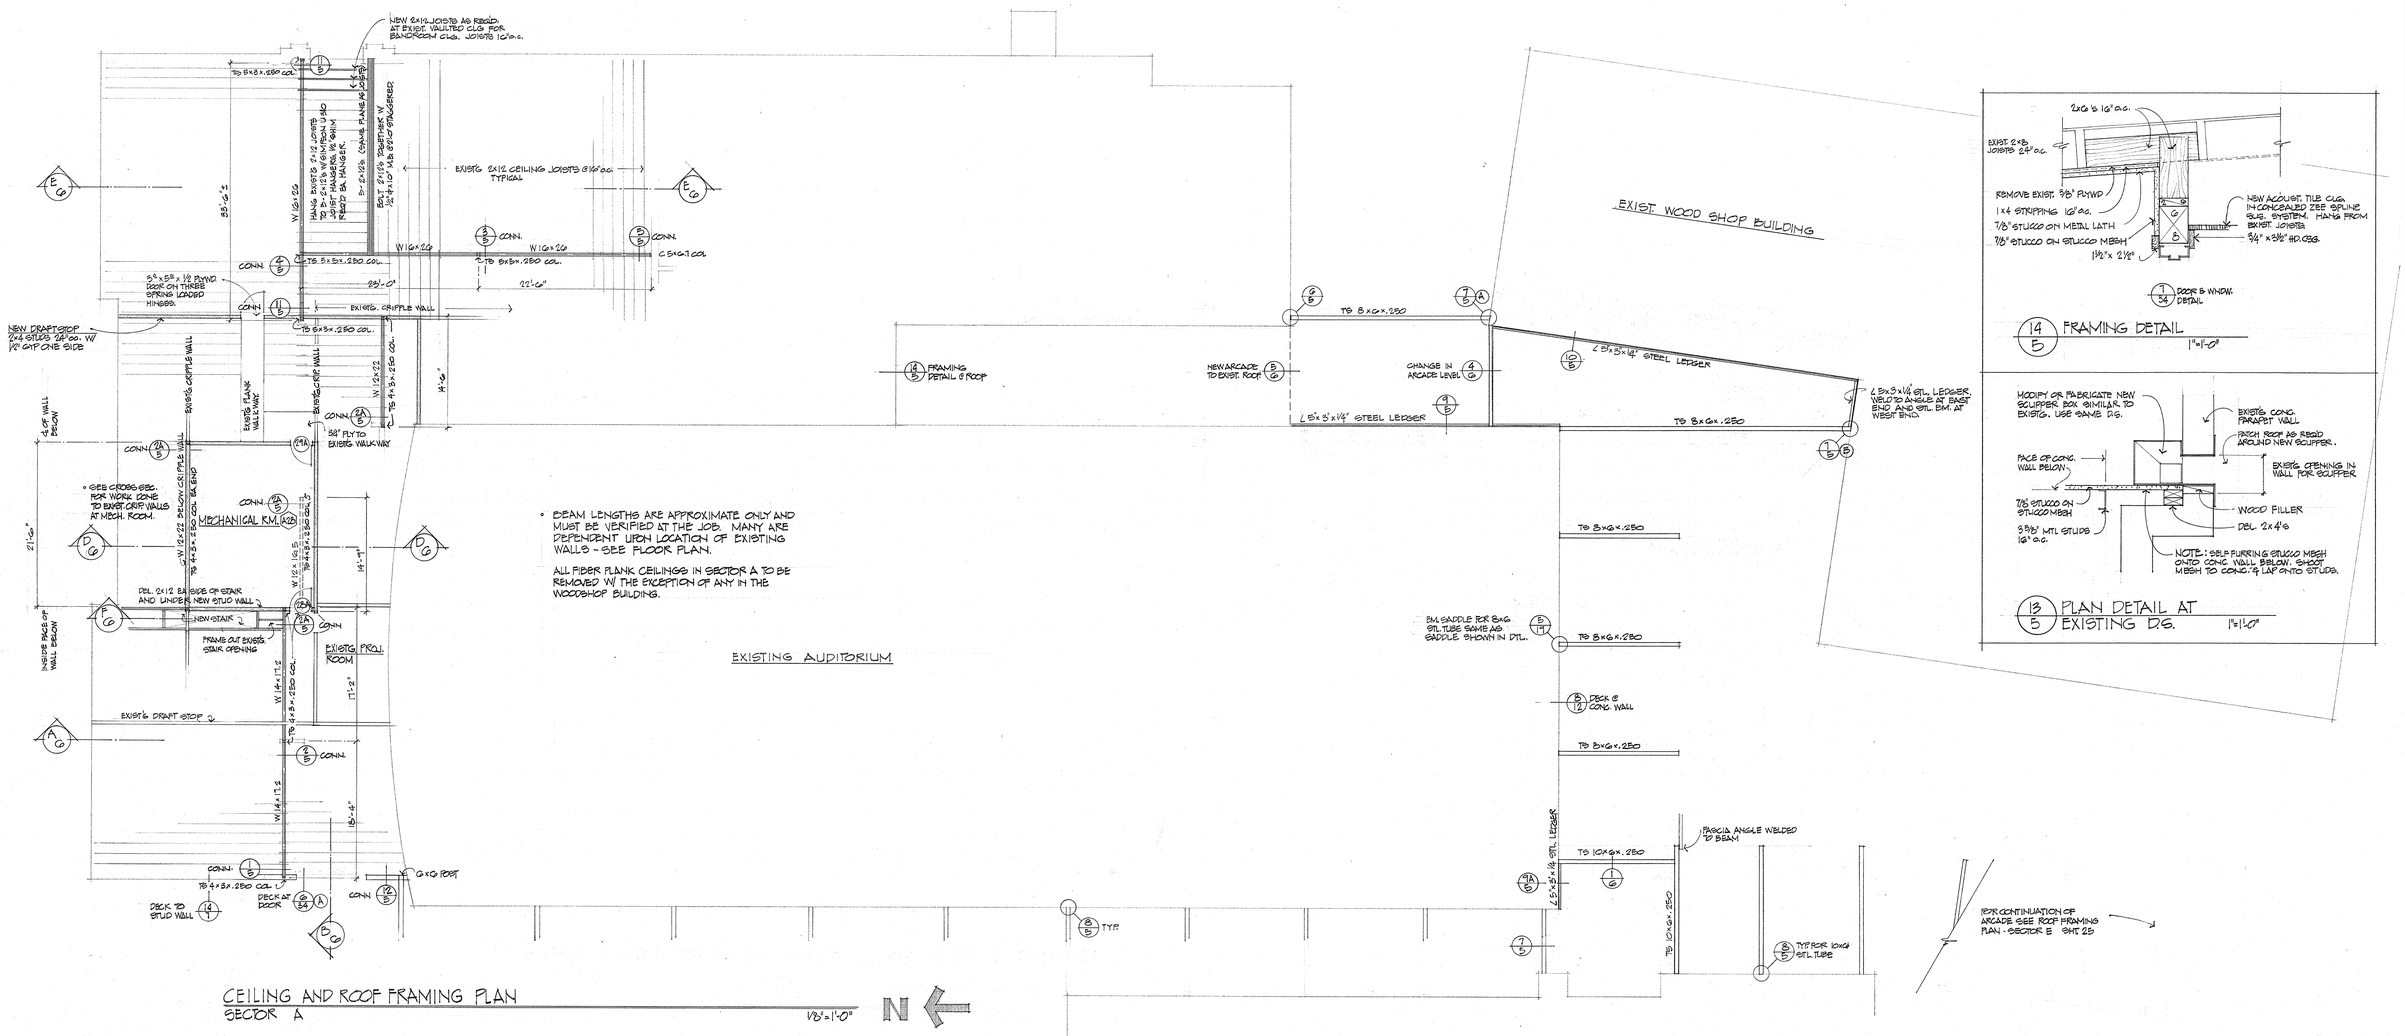

- BEAM LENGTHS ARE APPROXIMATE ONLY AND MUST BE VERIFIED AT THE JOB. MANY ARE DEPENDENT UPON LOCATION OF EXISTING WALLS - SEE FLOOR PLAN.

ALL FIBER PLANK CEILINGS IN SECTOR A TO BE REMOVED W/ THE EXCEPTION OF ANY IN THE WOODSHOP BUILDING.

EXISTING AUDITORIUM

CEILING AND ROOF FRAMING PLAN
SECTOR A

1/8"=1'-0"

N

14/5 FRAMING DETAIL
1"=1'-0"

13/5 PLAN DETAIL AT EXISTING D.S.
1"=1'-0"

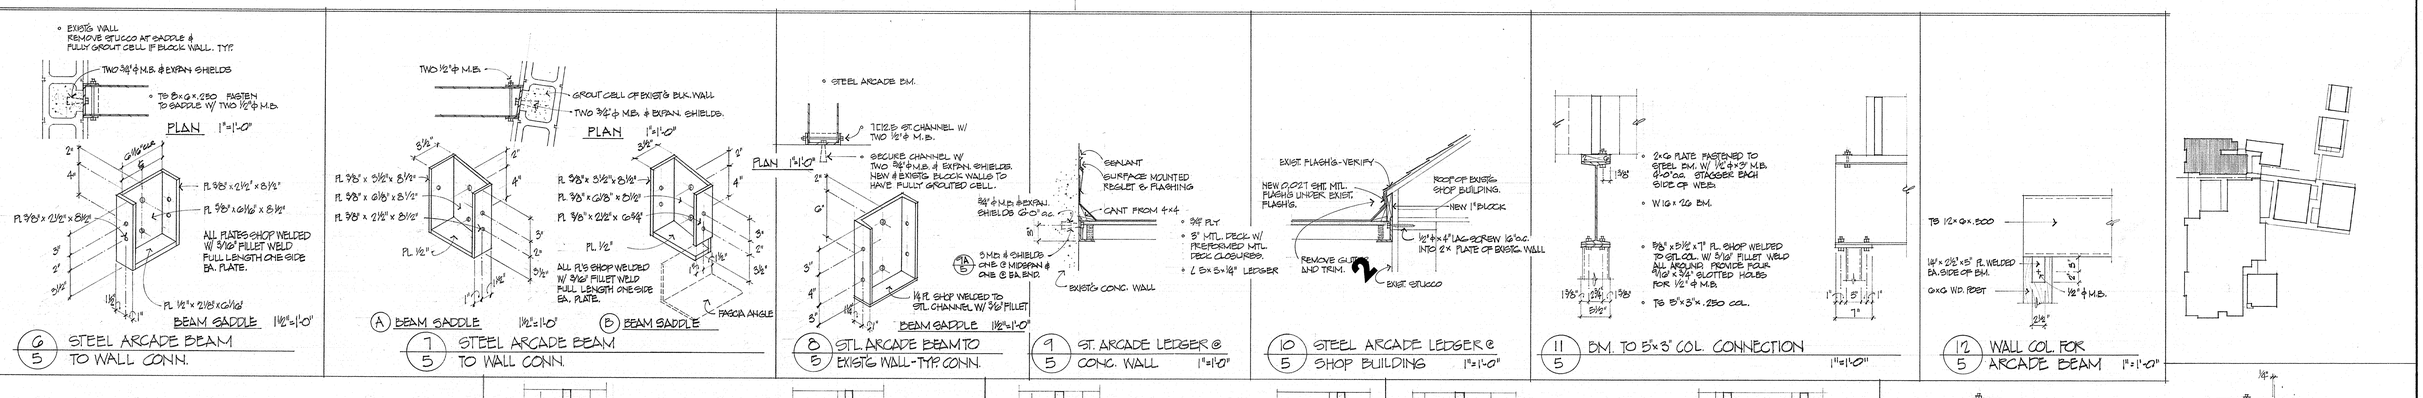

6/5 STEEL ARCADE BEAM TO WALL CONN.

7/5 STEEL ARCADE BEAM TO WALL CONN.

8/5 STL. ARCADE BEAM TO EXISTG WALL-TYP. CONN.
1 1/2"=1'-0"

9/5 ST. ARCADE LEDGER @ CONC. WALL
1"=1'-0"

10/5 STEEL ARCADE LEDGER @ SHOP BUILDING
1"=1'-0"

11/5 BM. TO 5"x3" COL. CONNECTION
1"=1'-0"

12/5 WALL COL. FOR ARCADE BEAM
1"=1'-0"

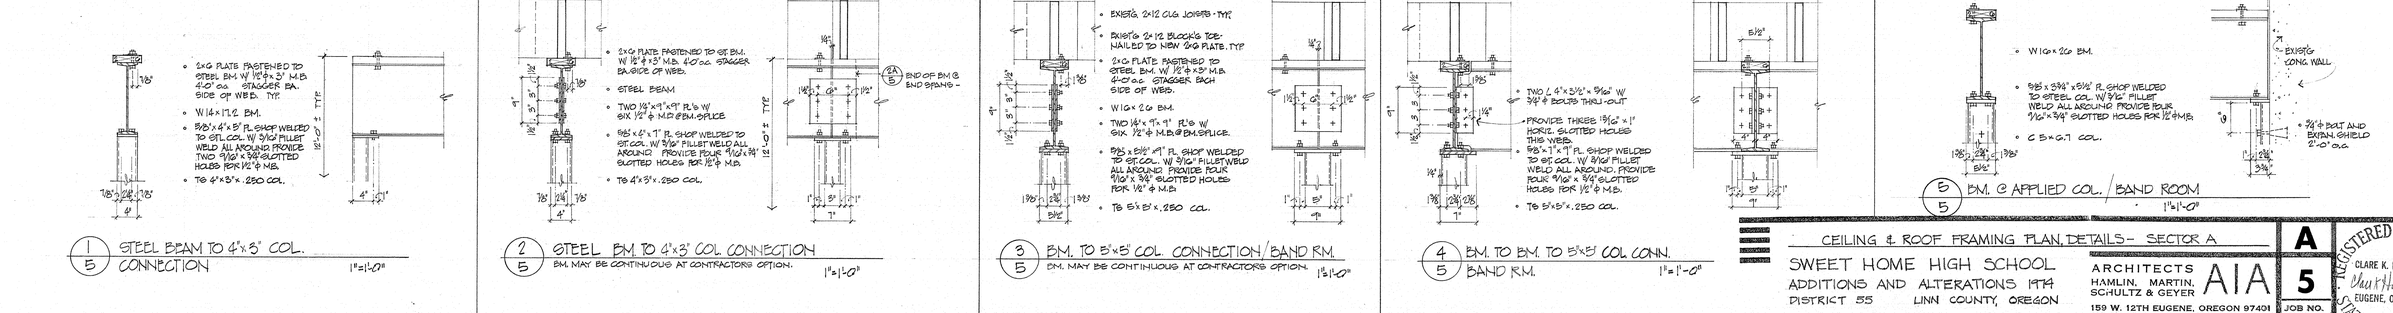

1/5 STEEL BEAM TO 4"x3" COL. CONNECTION
1"=1'-0"

2/5 STEEL BM. TO 4"x3" COL CONNECTION
BM. MAY BE CONTINUOUS AT CONTRACTORS OPTION.
1"=1'-0"

3/5 BM. TO 5"x5" COL. CONNECTION/BAND RM.
BM. MAY BE CONTINUOUS AT CONTRACTORS OPTION.
1"=1'-0"

4/5 BM. TO BM. TO 5"x5" COL CONN.
BAND R.M.
1"=1'-0"

5/5 BM. @ APPLIED COL./BAND ROOM
1"=1'-0"

CEILING & ROOF FRAMING PLAN, DETAILS - SECTOR A

SWEET HOME HIGH SCHOOL
ADDITIONS AND ALTERATIONS 1974
DISTRICT 55 LINN COUNTY, OREGON

ARCHITECTS
HAMLIN, MARTIN, SCHULTZ & GEYER AIA
159 W. 12TH EUGENE, OREGON 97401

A 5

JOB NO.

REGISTERED ARCHITECT
CLARE K. HAMLIN
EUGENE, OREGON
STATE OF OREGON

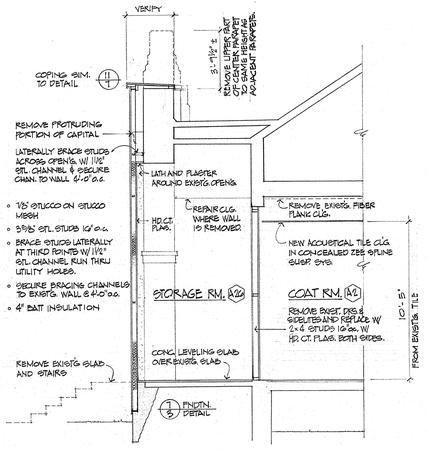

A 6 SECTION @ EXIST'G NORTH/EAST ENTRY CLOSURE 1/4" = 1'-0"

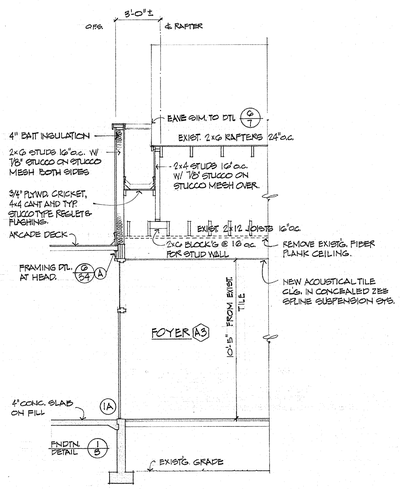

B 6 SECTION THRU ENTRY TO AUDITORIUM FOYER 1/4" = 1'-0"

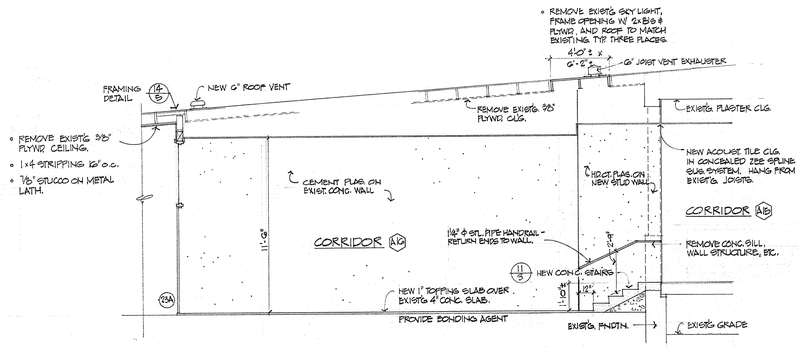

C 6 SECTION LOOKING WEST THRU CORRIDOR A1G WEST WALL ELEVATED 1/4" = 1'-0"

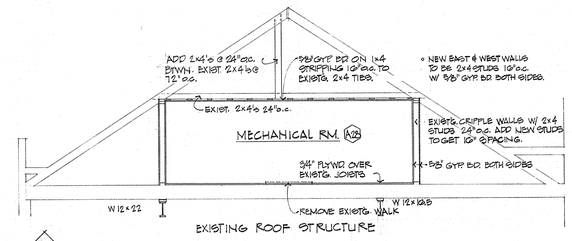

D 6 SECTION LOOKING EAST THRU MECHANICAL ROOM A2a 1/4" = 1'-0"

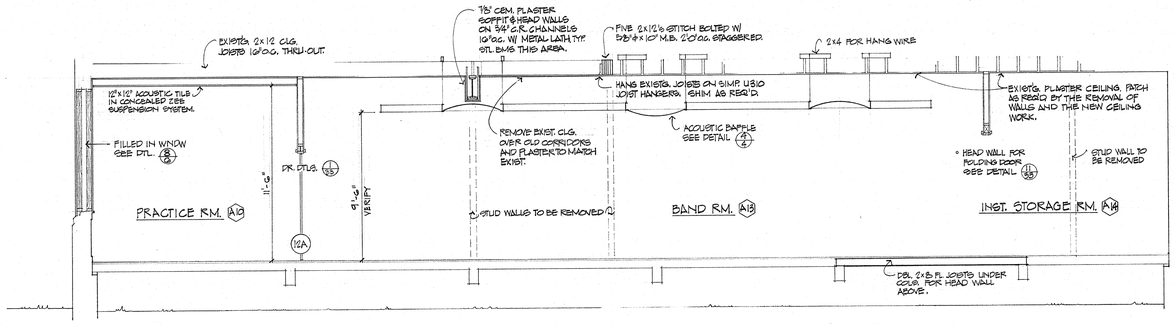

E 6 SECTION LOOKING EAST THRU BAND ROOM A1B 1/4" = 1'-0"

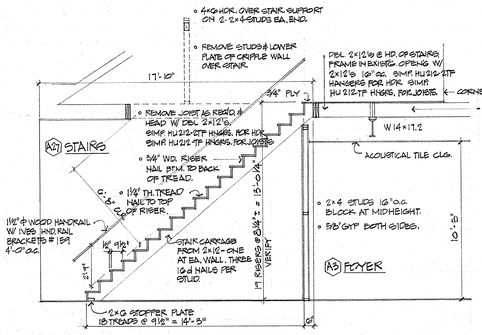

F 6 SECTION THRU STAIR A2T 1/4" = 1'-0"

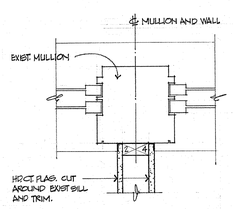

7 6 NEW WALL @ EXIST. WINDOW MULLION 1½" = 1'-0"

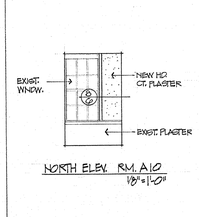

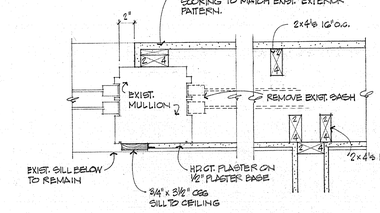

8 6 NEW JAMB DETAIL AT EXIST. MULLION W/ ADJACENT WINDOW FILLED IN. 1½" = 1'-0"

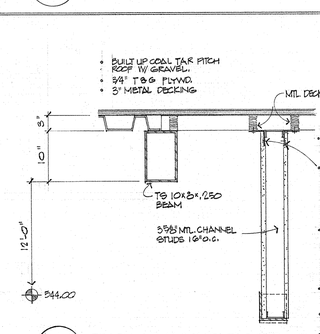

1 6 SECONDARY ARCADE DECK TO TYP. ARCADE DECK - SOUTH OF AUD.

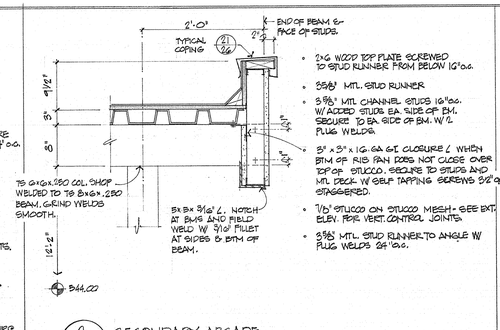

2 6 SECONDARY ARCADE FASCIA - SOUTH OF AUD. 1" = 1'-0"

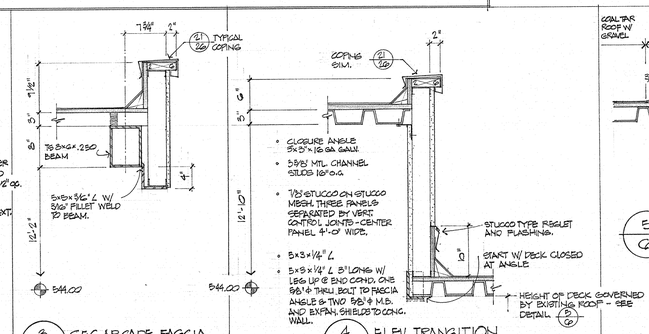

3 6 SEC. ARCADE FASCIA WEST OF SHOP BLDG. 1½" = 1'-0"

4 6 ELEV. TRANSITION IN ARCADE DECK - EAST OF AUD. 1½" = 1'-0"

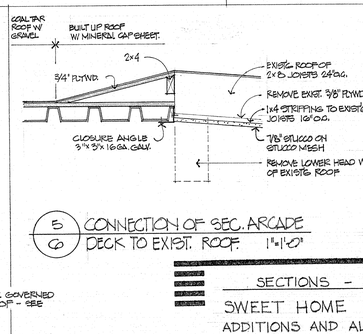

5 6 CONNECTION OF SEC. ARCADE DECK TO EXIST. ROOF 1" = 1'-0"

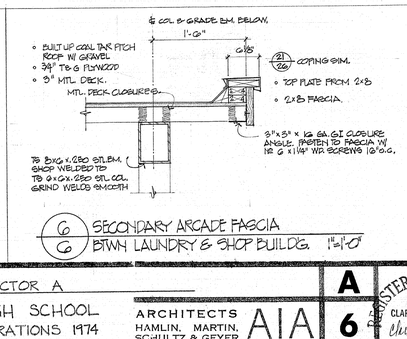

6 6 SECONDARY ARCADE FASCIA BTWN LAUNDRY & SHOP BUILDS. 1" = 1'-0"

SECTIONS - SECTOR A

SWEET HOME HIGH SCHOOL
ADDITIONS AND ALTERATIONS 1974
DISTRICT 55 LINN COUNTY, OREGON

ARCHITECTS
HAMLIN, MARTIN, SCHULTZ & GEYER
159 W. 12TH EUGENE, OREGON 97401

AIA

A 6

JOB NO.

REGISTERED ARCHITECT
CLARE K. HAMLIN
EUGENE, OREGON
STATE OF OREGON

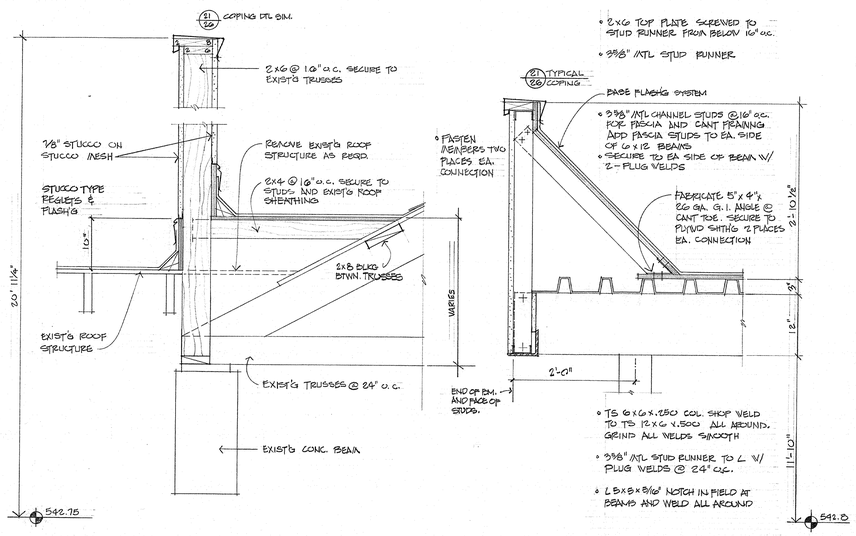

12/7 PARAPET ABOVE EXIST'G ROOF

1"=1'-0"

13/7 HIGH ARCADE FASCIA @ BUS LOADING AREA

1"=1'-0"

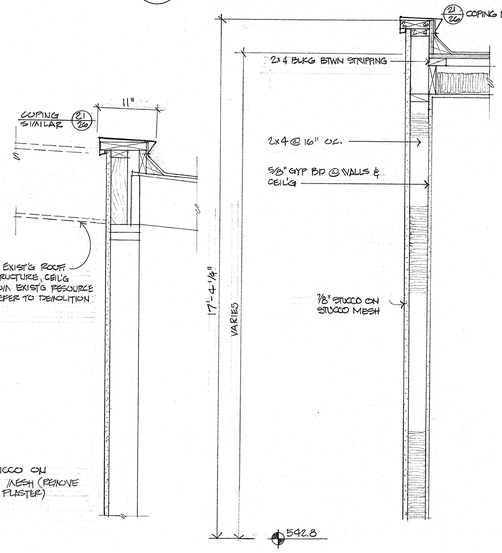

14/7 ARCADE DECK'G CONNECTION @ STUD WALL

1"=1'-0"

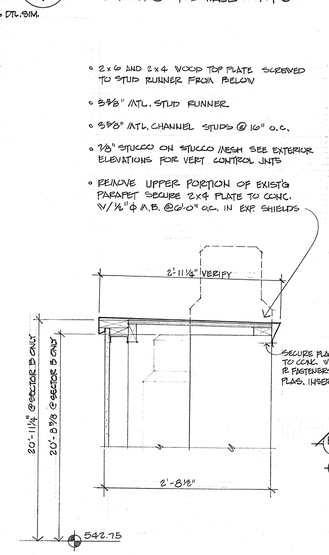

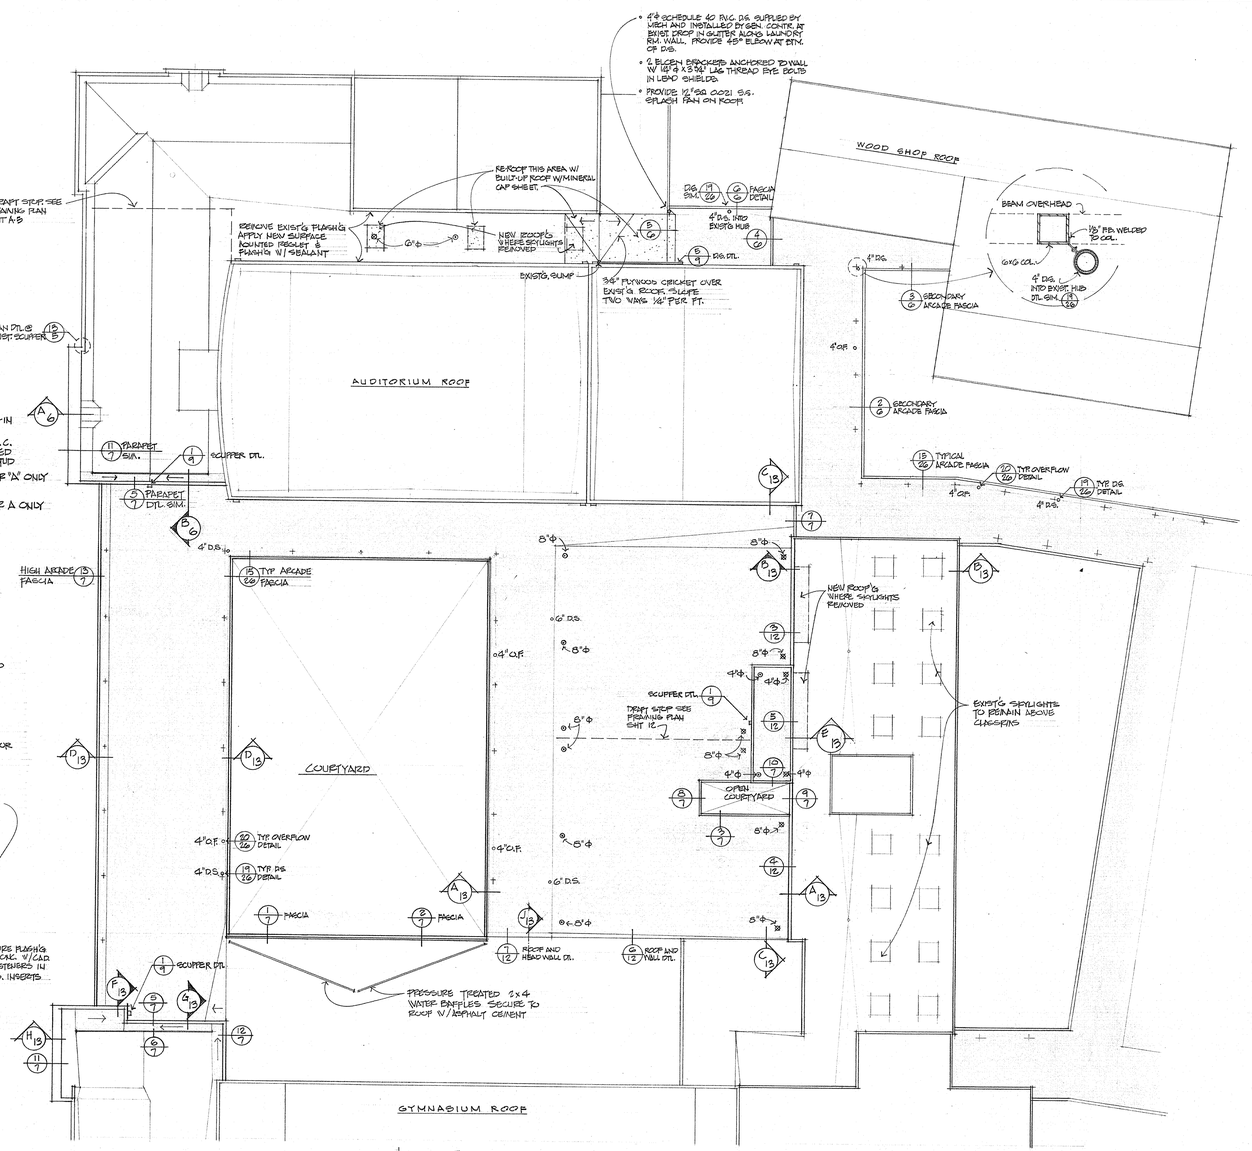

8/7 FASCIA NORTH WALL SMALL COURTYARD

1"=1'-0"

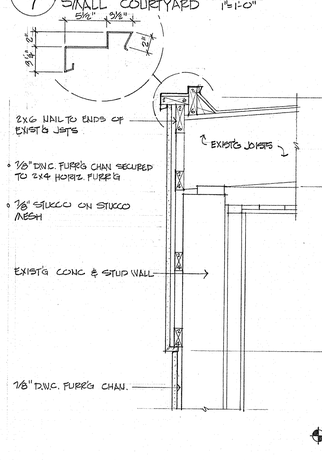

9/7 FASCIA SOUTH WALL SMALL COURTYARD

1"=1'-0"

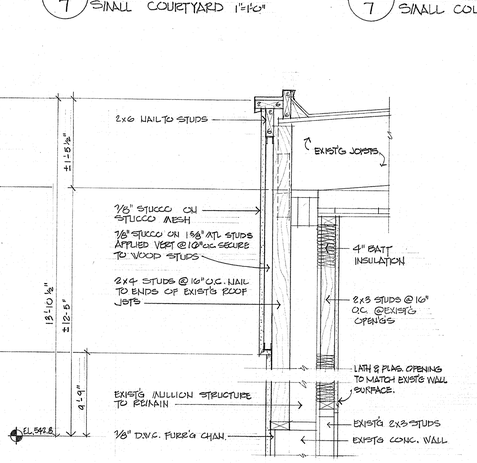

10/7 FASCIA @ MECH. P/N. SMALL COURTYARD

1"=1'-0"

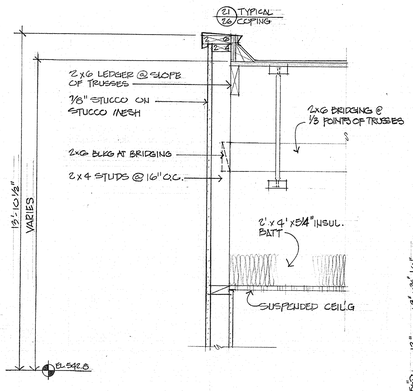

11/7 COPING @ EXIST'G ENTRY CLOSURE

1"=1'-0"

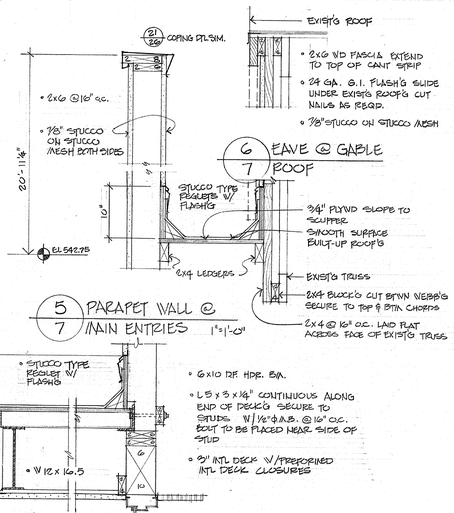

5/7 PARAPET WALL @ MAIN ENTRIES

1"=1'-0"

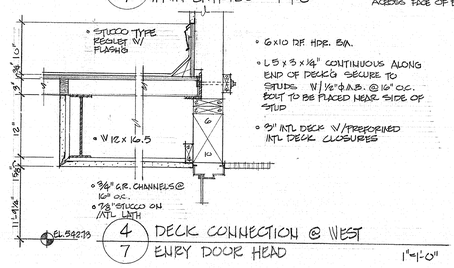

4/7 DECK CONNECTION @ WEST ENRY DOOR HEAD

1"=1'-0"

ROOF PLAN SECTORS A & B

1/16"=1'-0"

N

⊠ ROOF EXHAUSTER
⊙ ROOF JACK

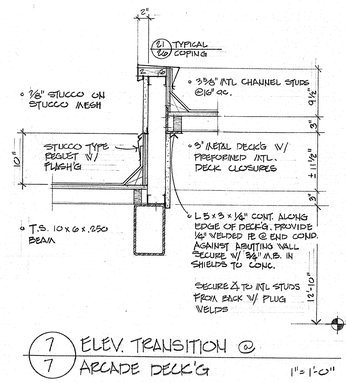

7/7 ELEV. TRANSITION @ ARCADE DECK'G

1"=1'-0"

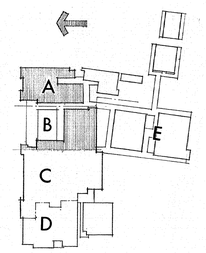

1/7 FASCIA WEST WALL COURTYARD (CONC. WALL)

1"=1'-0"

2/7 FASCIA WEST WALL COURTYARD (FRAME WALL INFILL)

1"=1'-0"

3/7 FASCIA @ SMALL COURTYARD

1"=1'-0"

ROOF PLAN, DETAILS - SECTORS A & B

SWEET HOME HIGH SCHOOL
ADDITIONS AND ALTERATIONS 1974
DISTRICT 55 LINN COUNTY, OREGON

ARCHITECTS
HAMLIN, MARTIN, SCHULTZ & GEYER
159 W. 12TH EUGENE, OREGON 97401

AIA

A 7

JOB NO.

REGISTERED ARCHITECT
CLARE K. HAMLIN
EUGENE, OREGON
STATE OF OREGON

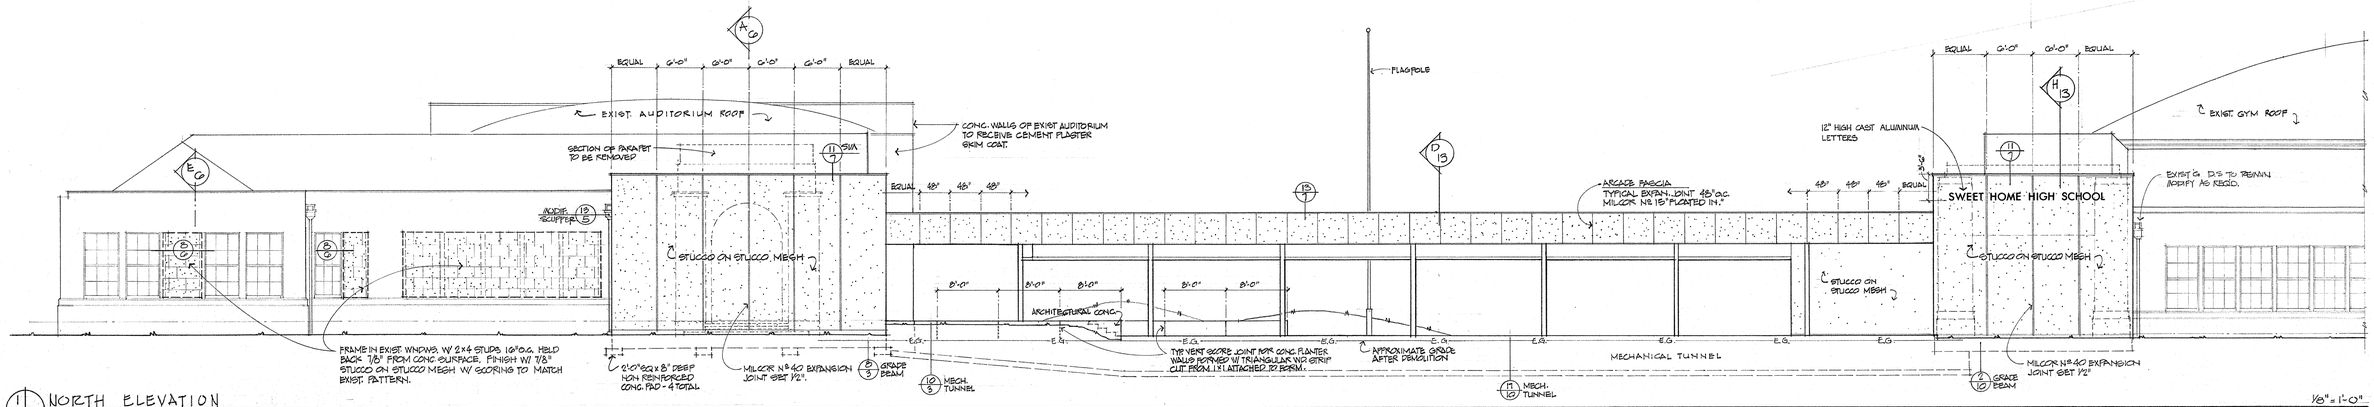

1/8 NORTH ELEVATION
SECTORS - A & B

1/8" = 1'-0"

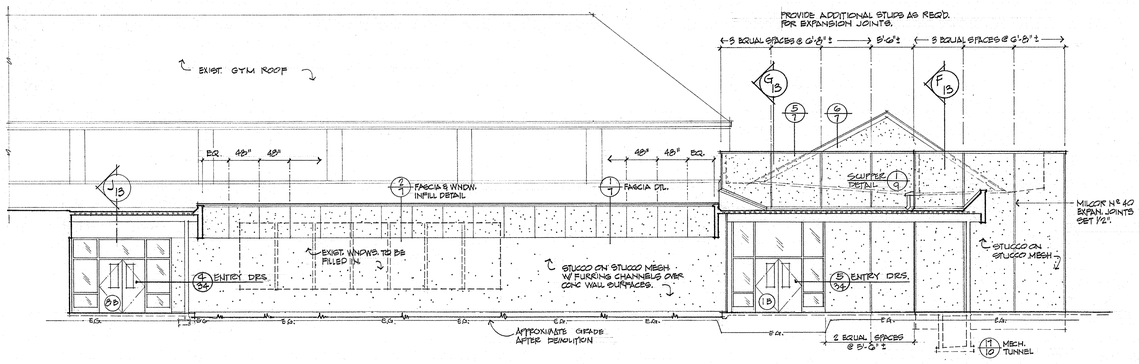

2/8 WEST ELEVATION AT COURTYARD
SECTOR - B

1/8" = 1'-0"

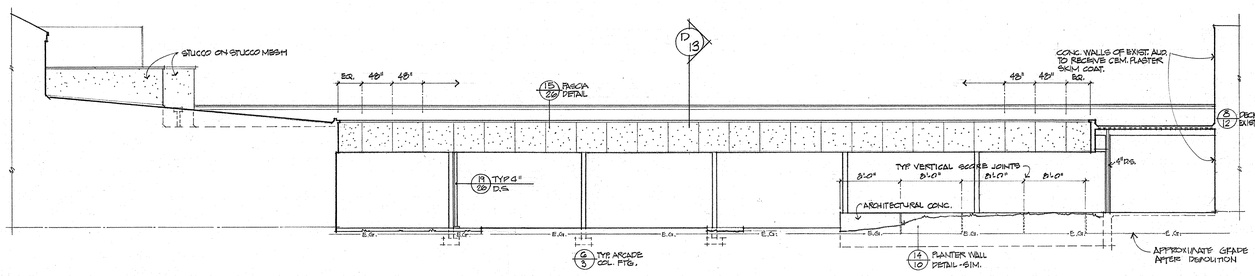

3/8 NORTH ELEVATION AT COURTYARD
SECTOR B

1/8" = 1'-0"

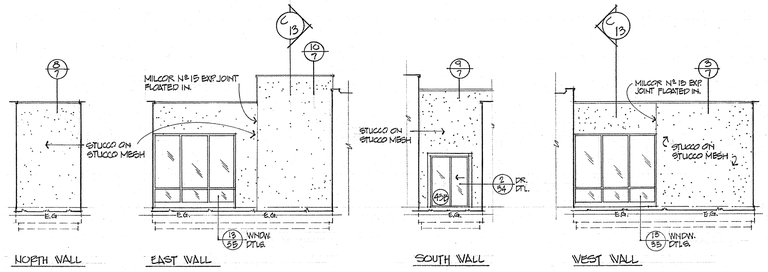

4/8 ELEVATIONS AT SMALL COURTYARD
SECTOR - B

1/8" = 1'-0"

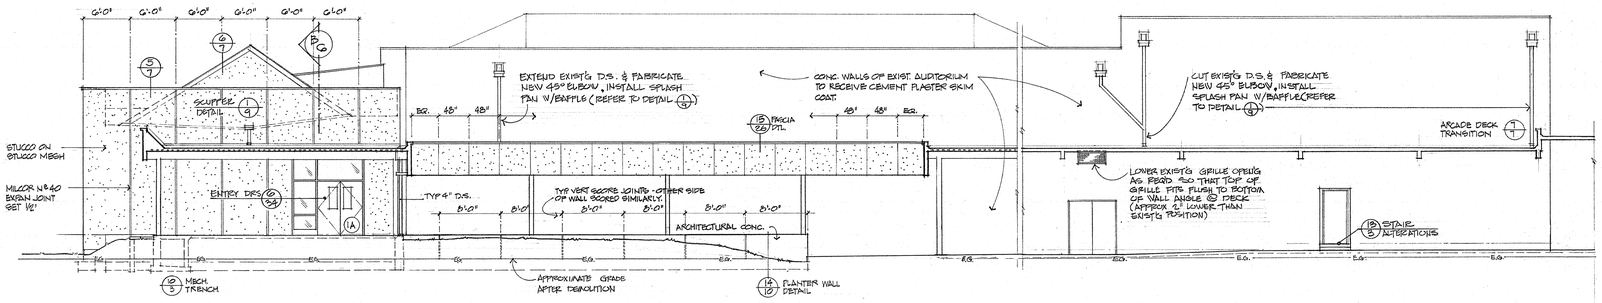

5/8 EAST ELEVATION AT COURTYARD
SECTOR - A

1/8" = 1'-0"

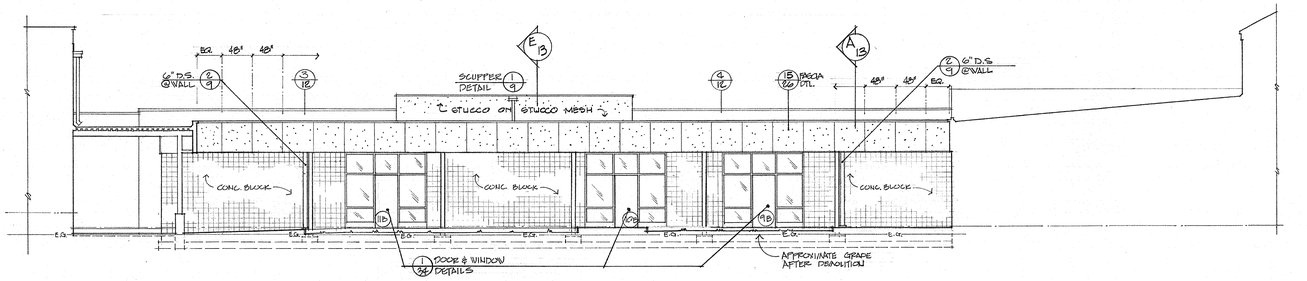

6/8 SOUTH ELEVATION AT COURTYARD
SECTOR - B

1/8" = 1'-0"

EXTERIOR ELEVATIONS - SECTORS A & B

SWEET HOME HIGH SCHOOL
ADDITIONS AND ALTERATIONS 1974
DISTRICT 55 LINN COUNTY, OREGON

ARCHITECTS
HAMLIN, MARTIN, SCHULTZ & GEYER
159 W. 12TH EUGENE, OREGON 97401

AIA

A 8

JOB NO.

REGISTERED ARCHITECT
CLARE K. HAMLIN
EUGENE, OREGON
STATE OF OREGON

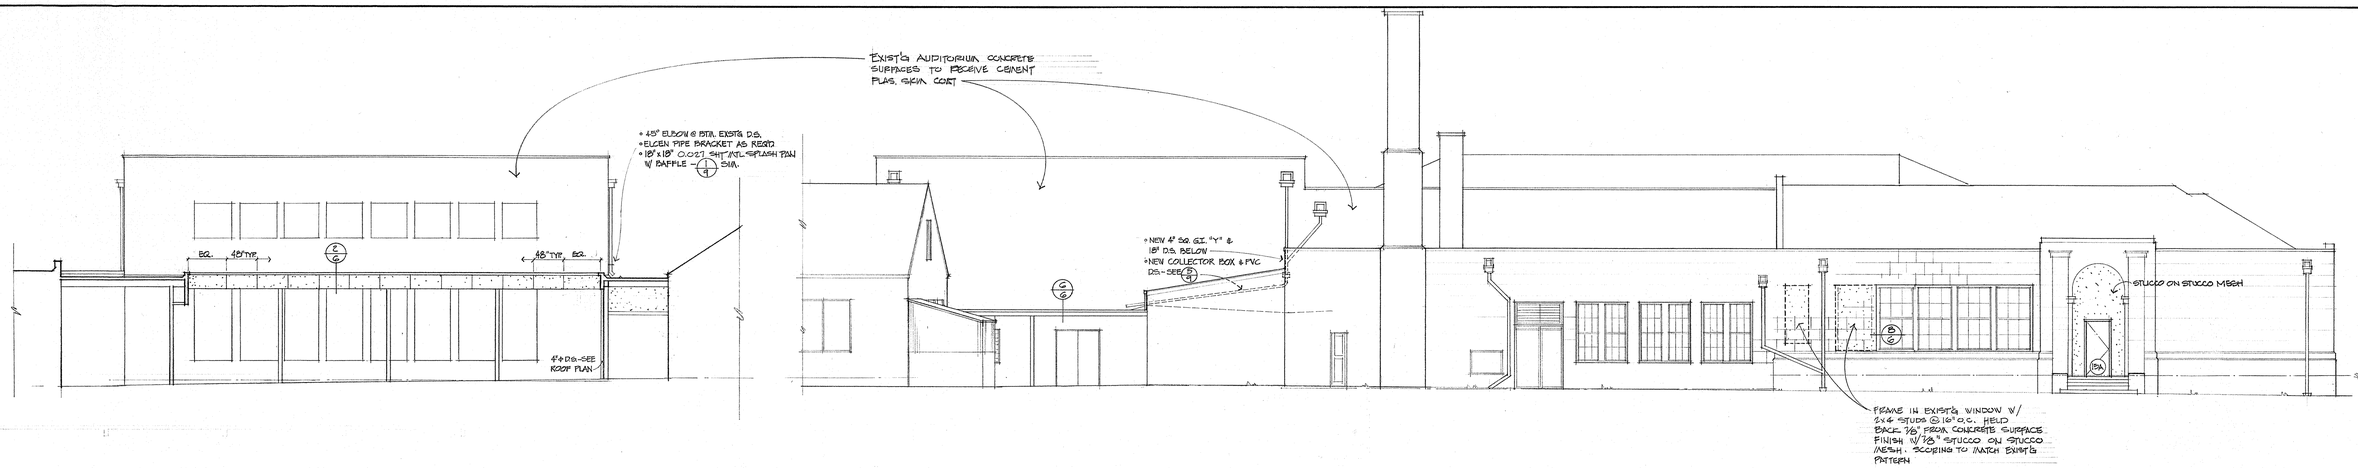

1/9 SOUTH ELEVATION OF EXISTING AUDITORIUM
SECTOR - A
1/8"=1'-0"

2/9 EAST ELEVATION
SECTOR - A
1/8" =1'-0"

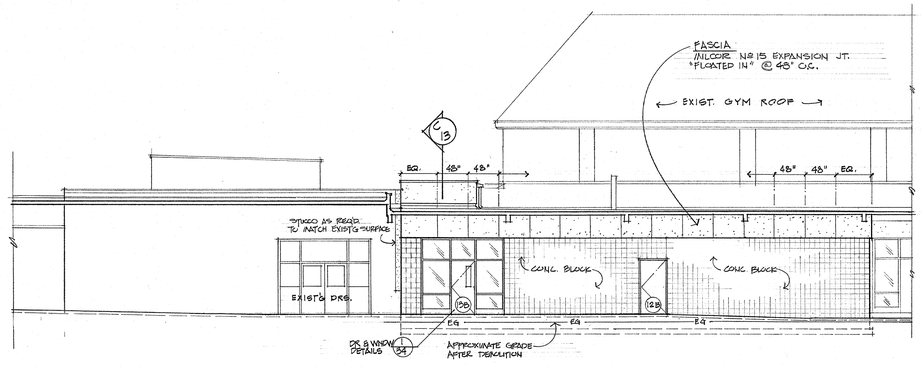

3/9 WEST ELEVATION AT PASSAGEWAY
SECTOR - B
1/8"=1'-0"

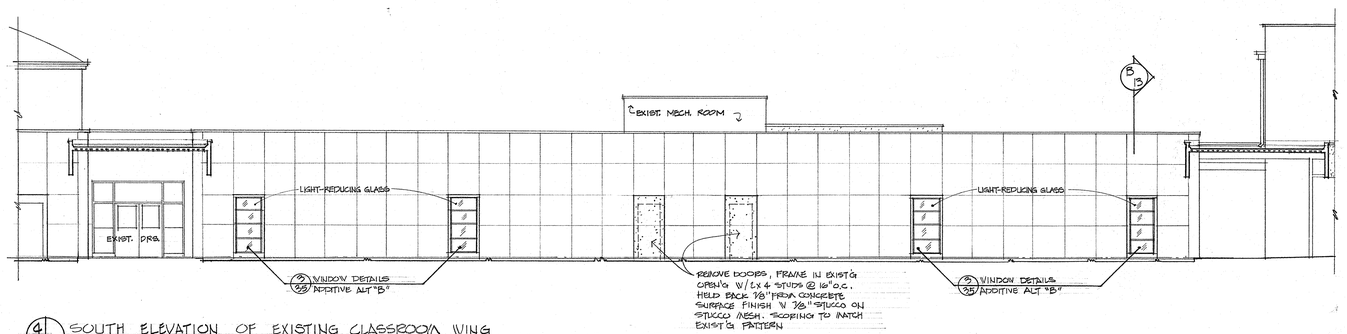

4/9 SOUTH ELEVATION OF EXISTING CLASSROOM WING
SECTOR - B
1/8"=1'-0"

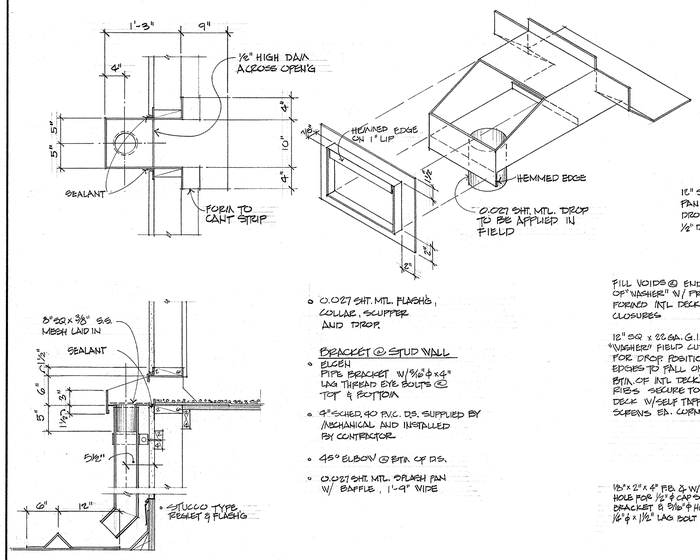

1/9 SCUPPER & D.S. DETAILS
1"=1'-0"

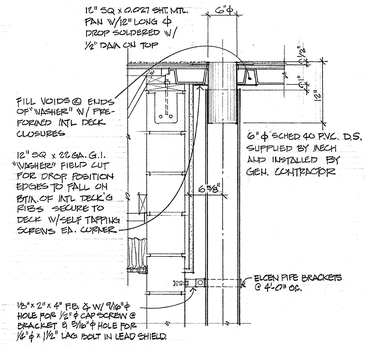

2/9 DOWNSPOUT DTL @ MTL. DECK'G
1"=1'-0"

3/9 UNASSIGNED

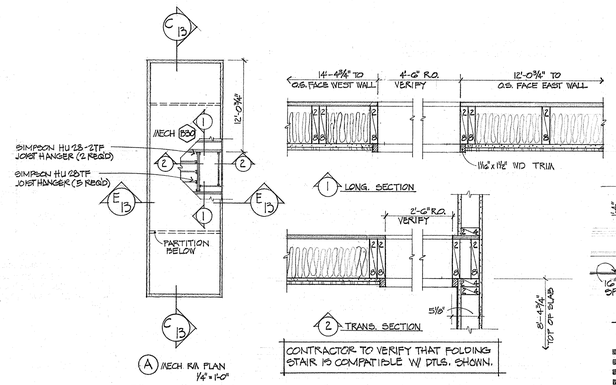

4/9 FOLDING STAIR DTLS @ MECH RM B30
1"=1'-0"

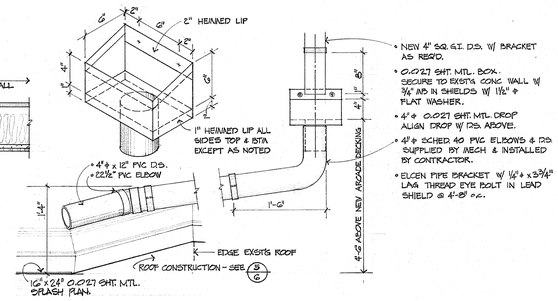

5/9 COLLECTOR BOX AND D.S. @ EAST AUDITORIUM WALL
1"=1'-0"

EXTERIOR ELEVATIONS & DETAILS - SECTORS A & B

SWEET HOME HIGH SCHOOL
ADDITIONS AND ALTERATIONS 1974
DISTRICT 55 LINN COUNTY, OREGON

ARCHITECTS
HAMLIN, MARTIN, SCHULTZ & GEYER AIA
159 W. 12TH EUGENE, OREGON 97401

JOB NO.

A 9

REGISTERED ARCHITECT
CLARE K. HAMLIN
EUGENE, OREGON
STATE OF OREGON

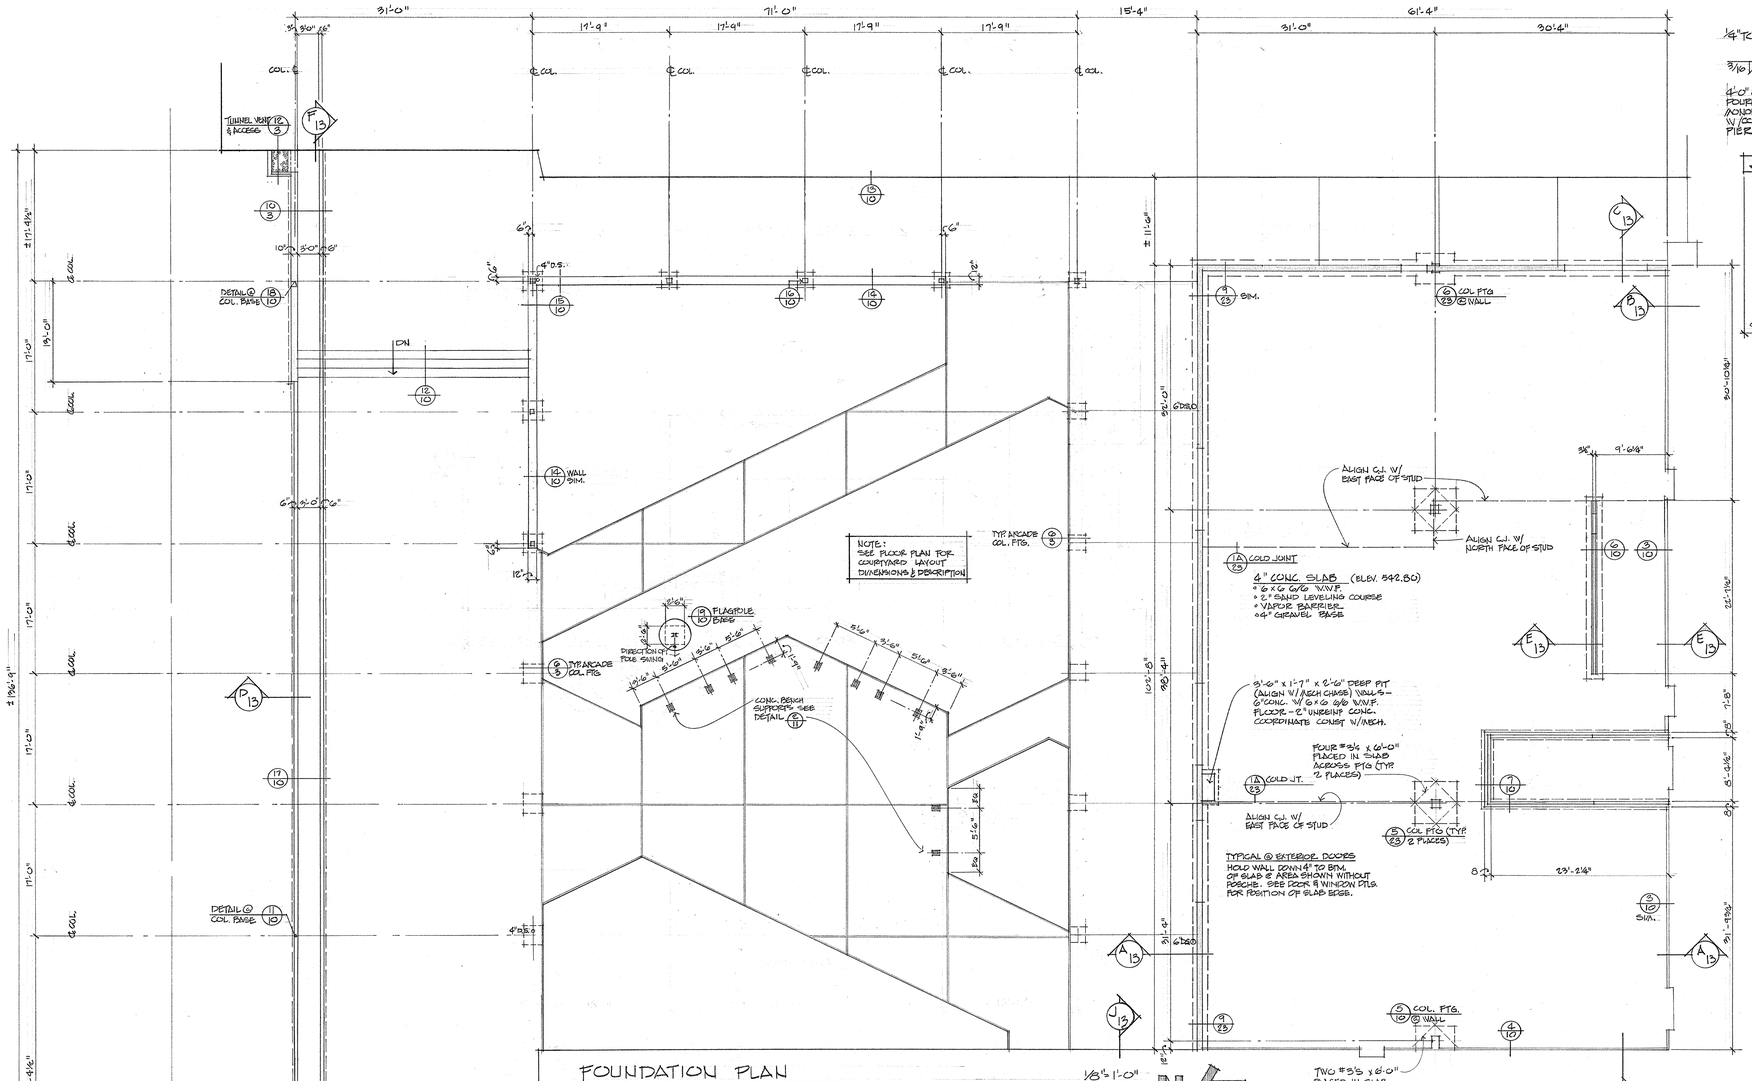

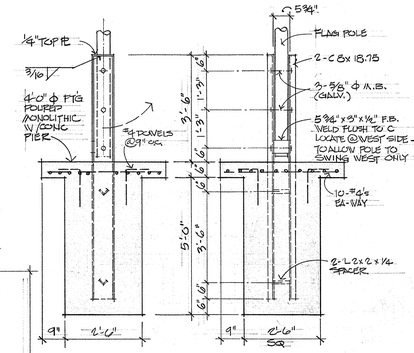

19 / 10 FLAGPOLE FTG DTL.
½"=1'-0"

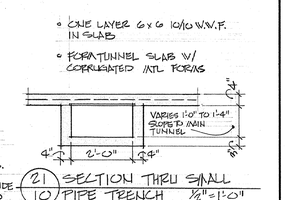

21 / 10 SECTION THRU SMALL PIPE TRENCH ½"=1'-0"

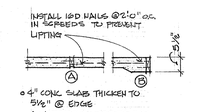

20 / 10 SCREED JTS @ EXTERIOR SLAB IN COURTYARD ½"=1'-0"

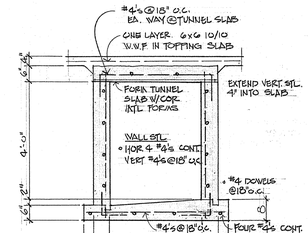

17 / 10 SECTION THRU MECH. TUNNEL ⅛"=1'-0"

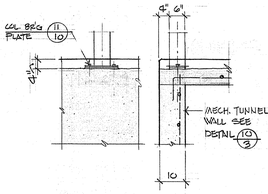

18 / 10 COL FTG DTL EAST SIDE OF ARCADE (BUS LOADG AREA) ½"=1'-0"

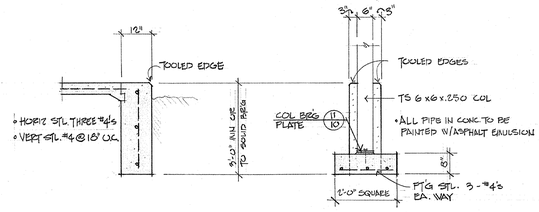

15 / 10 SLAB EDGE @ TOP OF RAMPS ⅛"=1'-0"

16 / 10 ARCADE COL. FTG @ PLANTER WALL ⅛"=1'-0"

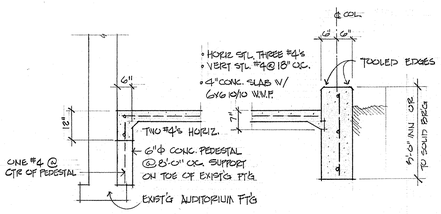

13 / 10 SLAB EDGE @ EXIST'G WALL ⅛"=1'-0"

14 / 10 PLANTER WALL ⅛"=1'-0"

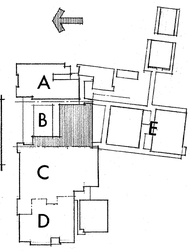

NOTE: EXPOSED VERTICAL CONC. SURFACES IN COURT AREA INCLUDING PLANTER, RAMP AND STAIR WALLS TO BE ARCHITECTURAL CONCRETE PER SPEC.

8 / 10 UNASSIGNED

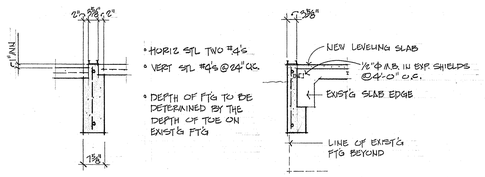

1 / 10 FACADE WALL GRADE BEAM ½"=1'-0"

2 / 10 FACADE WALL GRADE BEAM ½"=1'-0"

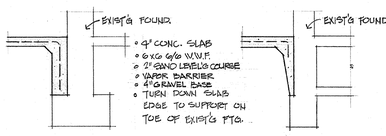

3 / 10 SLAB EDGE @ EXIST'G WALL ⅛"=1'-0"

4 / 10 SLAB EDGE @ EXIST'G WALL ⅛"=1'-0"

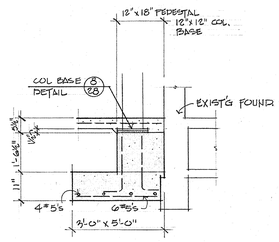

5 / 10 COLUMN FTG @ EXIST'G WALL ⅛"=1'-0"

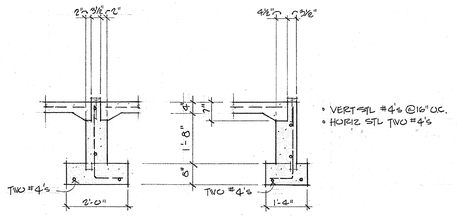

6 / 10 FTG @ MECH BR. BEAR'G WALL ⅛"=1'-0"

7 / 10 FTG @ INTERIOR COURT ⅛"=1'-0"

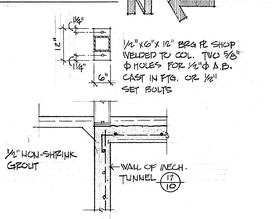

11 / 10 ARCADE COL. FTG @ MECH. TUNNEL WALL ½"=1'-0"

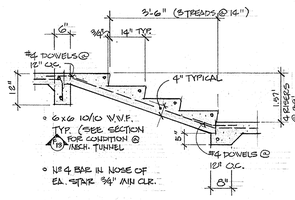

12 / 10 STAIR SECTION ½"=1'-0"

9 / 10 FACADE WALL GRADE BEAM ½"=1'-0"

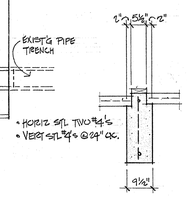

10 / 10 FACADE WALL BEAM @ MECH. TUNNEL ½"=1'-0"

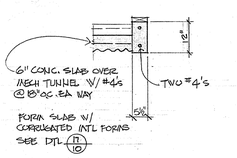

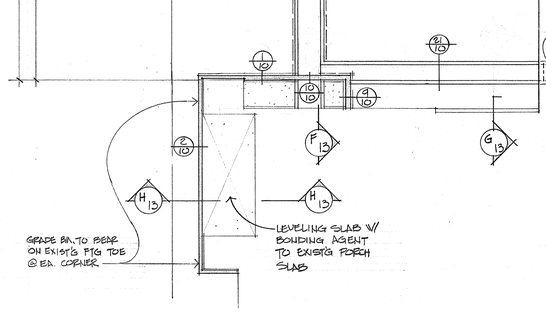

FOUNDATION PLAN, DETAILS - SECTOR B
SWEET HOME HIGH SCHOOL
ADDITIONS AND ALTERATIONS 1974
DISTRICT 55 LINN COUNTY, OREGON
ARCHITECTS
HAMLIN, MARTIN, SCHULTZ & GEYER
159 W. 12TH EUGENE, OREGON 97401
AIA
JOB NO.
A 10
CLARE K. HAMLIN
EUGENE, OREGON
REGISTERED ARCHITECT STATE OF OREGON

FLOOR PLAN
SECTOR - B

1/8" = 1'-0"

N

LEGEND

- EXSTG WALL TO REMAIN
- NEW WOOD STUD WALL
- NEW METAL STUD WALL
- NEW BEARING MASONRY
- NEW CONCRETE WALL

1/11 COLUMN IN WALL PLAN DETAIL 1½"=1'-0"

- T3 5 x 3 x .50 COLUMN
- 5/8" ATI STUDS
- HR GT. FLAG BOTH SIDES

2/11 CONCRETE BENCH @ COURTYARD

- PRECAST CONC BENCH TOOLED EDGES
- NO 4's IN BENCH EMBED IN GROUT @ SUPPORTS
- 3 - NO 4's LENGTHWISE
- NO 4's @ 18" o.c. CROSSWISE
- 8 x 12 x 12 CONC. BLUE LINERS FOR SUPPORTS. GROUT FULL
- 4" CONC SLAB
- NO 4's IN SLAB EMBED IN GROUT @ SUPPORTS

PLAN 3/8"=1'-0" SECTION 1"=1'-0"

FLOOR PLAN - SECTOR B

SWEET HOME HIGH SCHOOL
ADDITIONS AND ALTERATIONS 1974
DISTRICT 55 LINN COUNTY, OREGON

ARCHITECTS
HAMLIN, MARTIN, SCHULTZ & GEYER AIA
159 W. 12TH EUGENE, OREGON 97401

A 11

JOB NO. 6

REGISTERED ARCHITECT
CLARE K. HAMLIN
EUGENE, OREGON
STATE OF OREGON

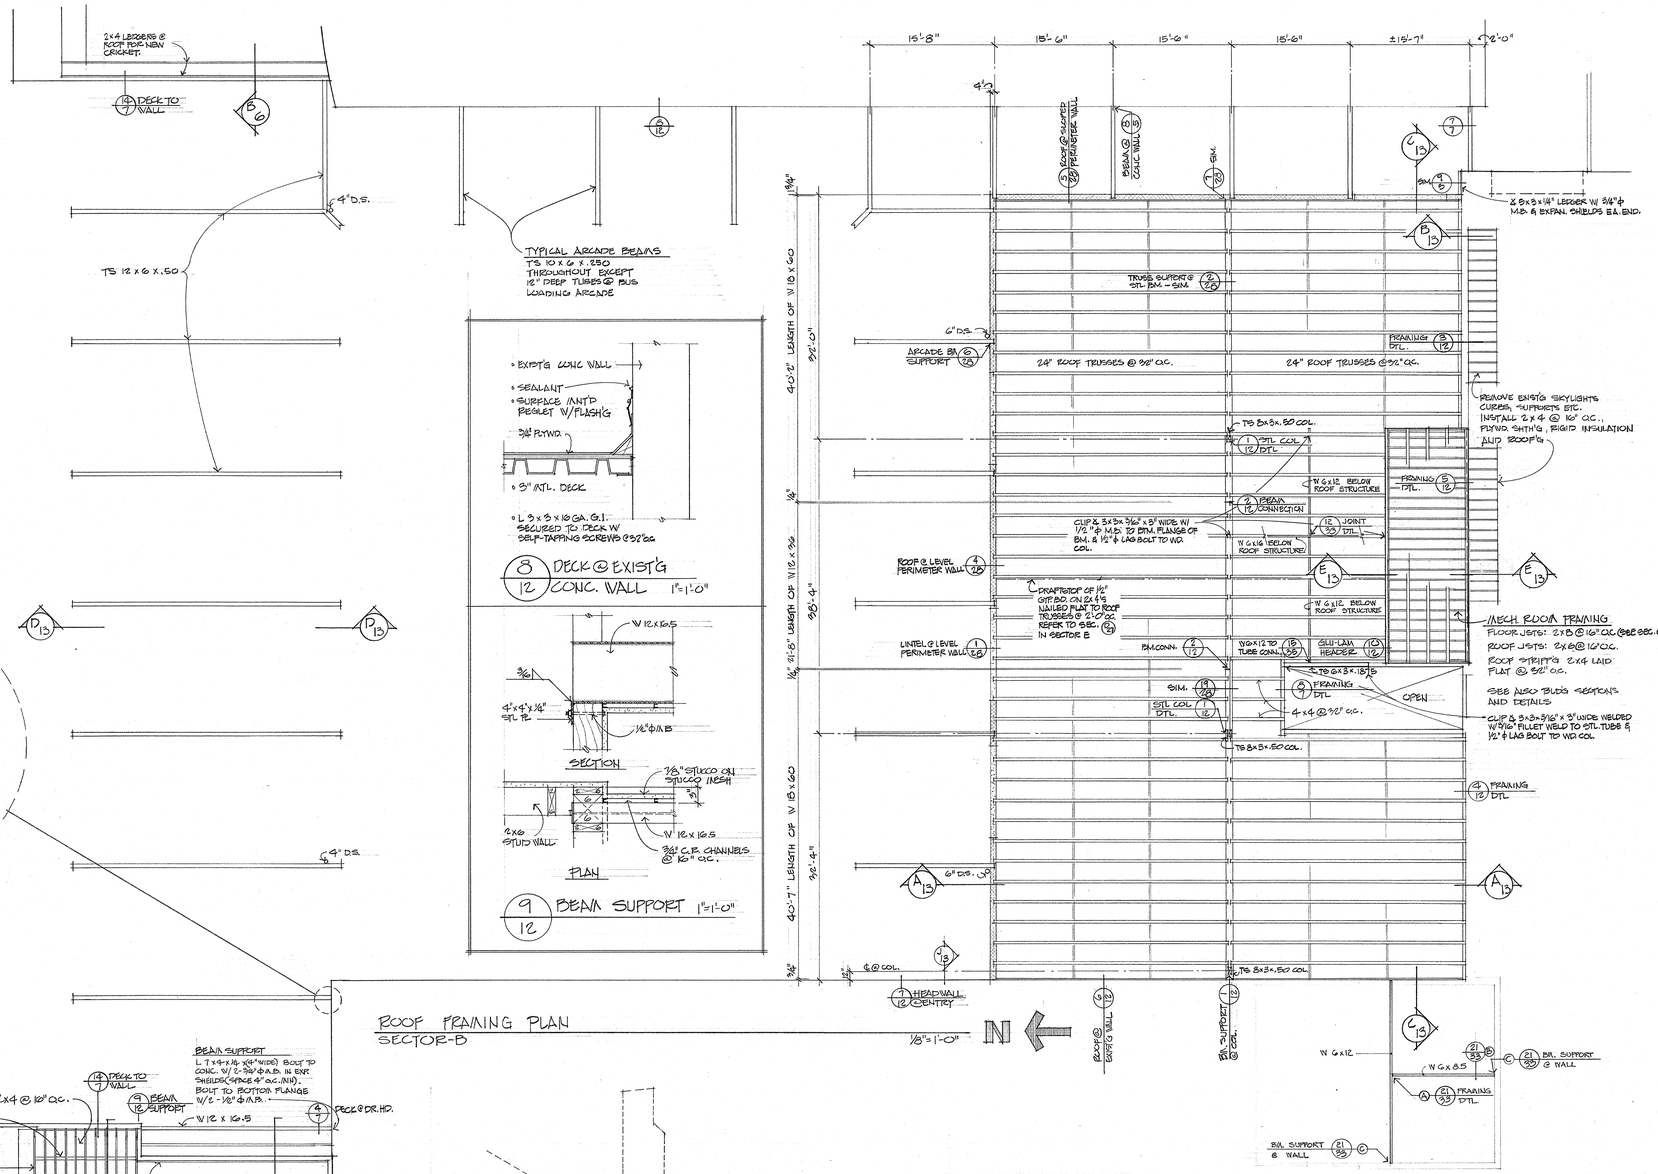

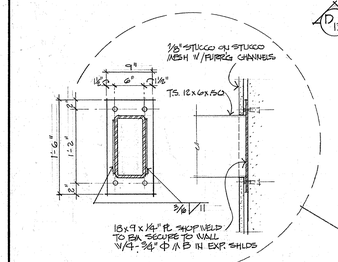

METAL DECKING	
SPAN	GAUGE
UP TO 12'-10"	20
12'-10" TO 16'-10"	18
14'-10" & OVER	16

- SPANS AND GAUGES PER TABLE ABOVE EXCEPT AS NOTED ON DRAWINGS.
- INSTALL DECKING W/ WIDE RIBS DOWN.
- ARC WELD TO STL. SUPPORTS @ 0 ea. TEE SPEC.
- ALL JOINTS TO OCCUR OVER SUPPORTS

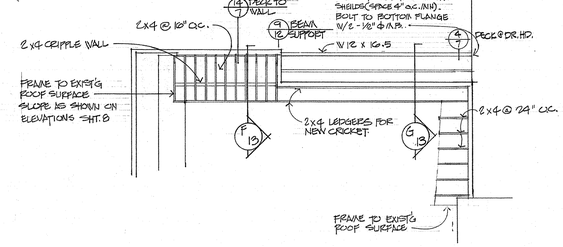

ROOF FRAMING PLAN
SECTOR-B
1/8"=1'-0"

8 12 DECK @ EXIST'G CONC. WALL 1"=1'-0"

9 12 BEAM SUPPORT 1"=1'-0"

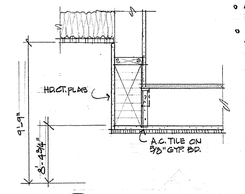

10 12 HEADER BEAM @ ENGLISH WORK CTR 1"=1'-0"

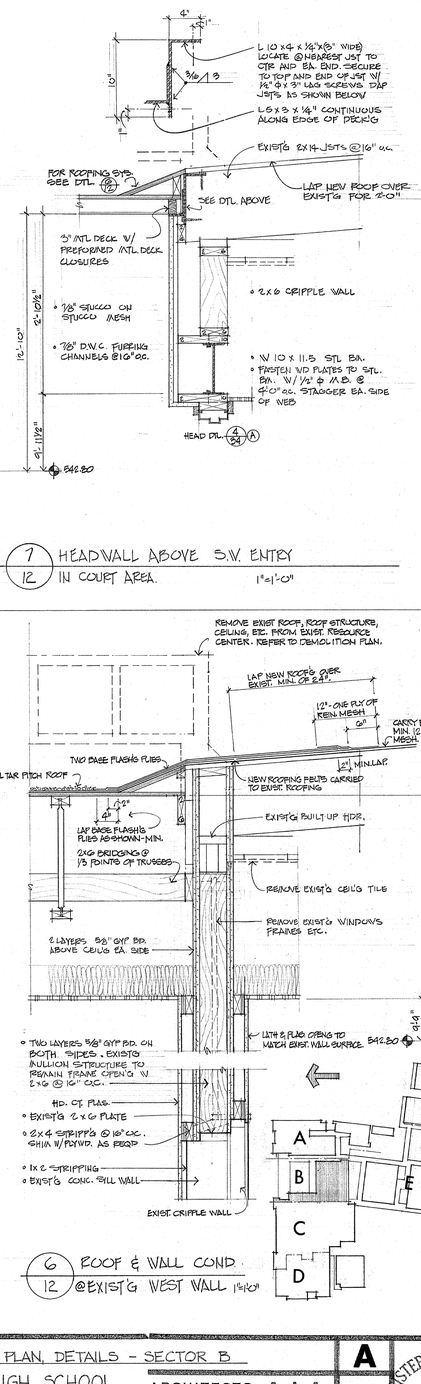

7 12 HEADWALL ABOVE S.W. ENTRY IN COURT AREA. 1"=1'-0"

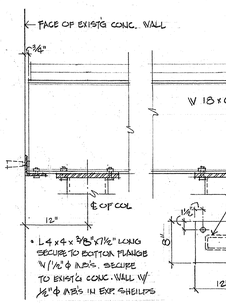

1 12 STEEL BEAM SUPPORT @ COLUMNS 1"=1'-0"

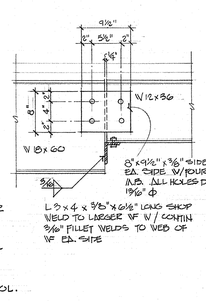

2 12 BEAM TO BEAM SUPPORT 1"=1'-0"

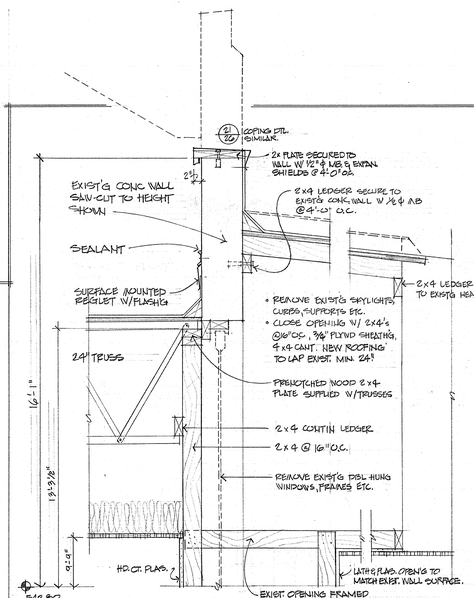

3 12 TRUSS SUPPORT @ EXIST'G CONC. WALL & SKYLIGHT CLOSURE DTL. 1"=1'-0"

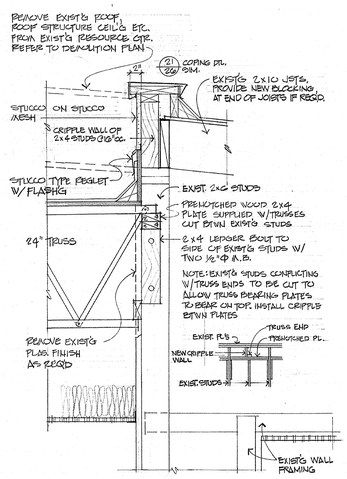

4 12 TRUSS SUPPORT @ EXIST'G FRAME WALL 1"=1'-0"

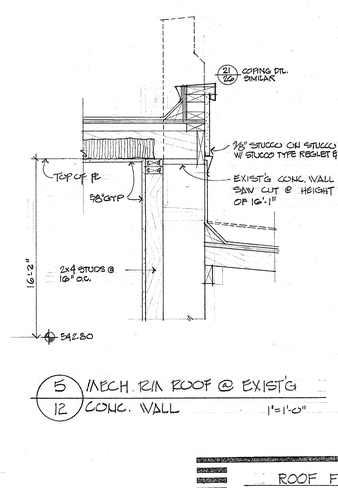

5 12 MECH. RM ROOF @ EXIST'G CONC. WALL 1"=1'-0"

6 12 ROOF & WALL COND. @ EXIST'G WEST WALL 1"=1'-0"

ROOF FRAMING PLAN, DETAILS - SECTOR B

SWEET HOME HIGH SCHOOL
ADDITIONS AND ALTERATIONS 1974
DISTRICT 55 LINN COUNTY, OREGON

ARCHITECTS
HAMLIN, MARTIN, SCHULTZ & GEYER
159 W. 12TH EUGENE, OREGON 97401
AIA

A 12

JOB NO.

REGISTERED ARCHITECT
CLARE K. HAMLIN
EUGENE, OREGON
STATE OF OREGON

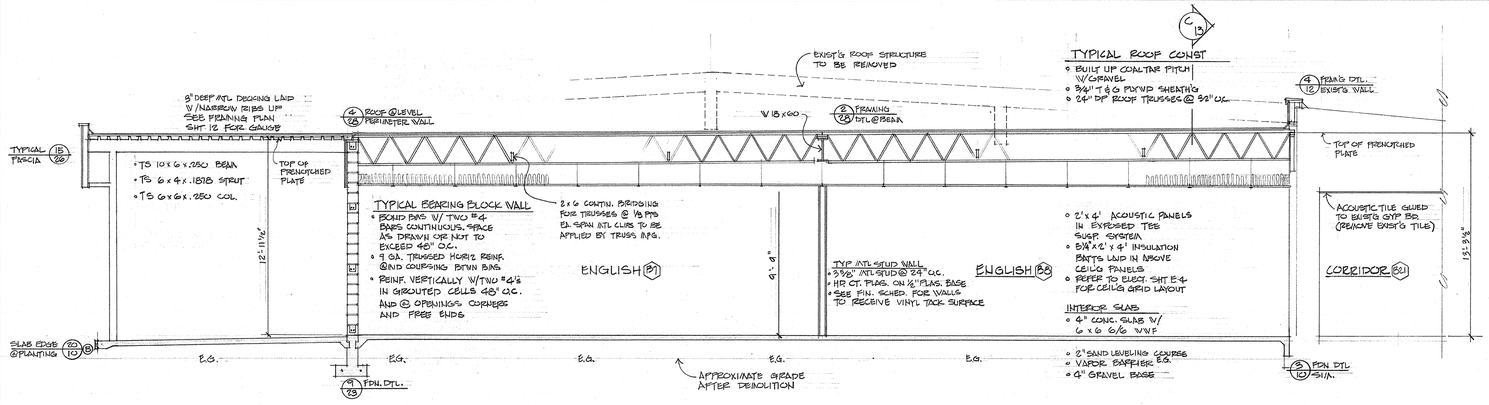

A/13 SECTION LOOKING EAST THRU ENGLISH CLASSRM WING 1/4"=1'-0"

B/13 SECTION LOOKING EAST THRU EXIST'G ENGLISH CLASSRM WING 1/4"=1'-0"

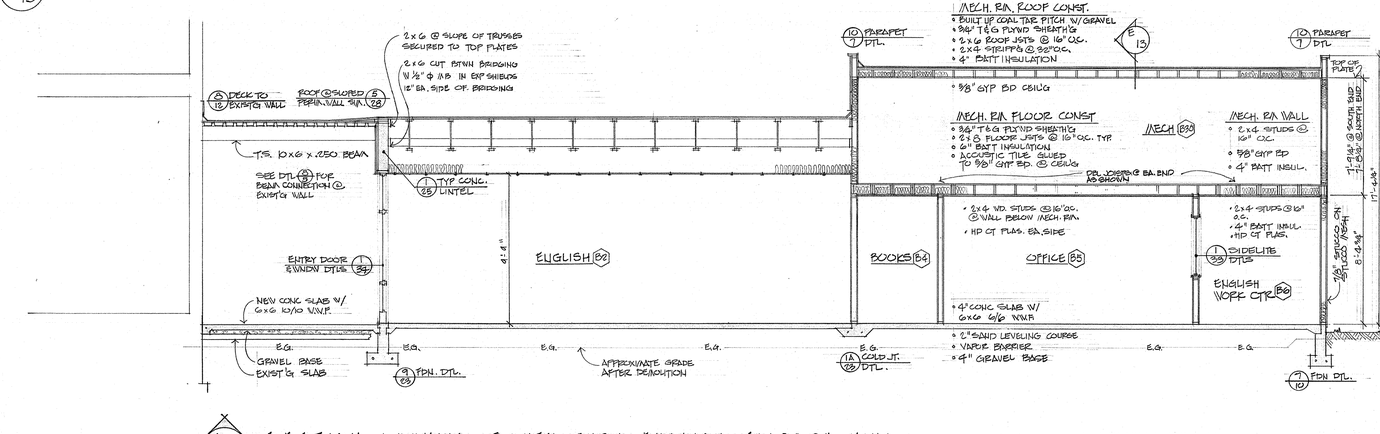

C/13 SECTION LOOKING SOUTH THRU ENGLISH CLASSRM WING 1/4"=1'-0"

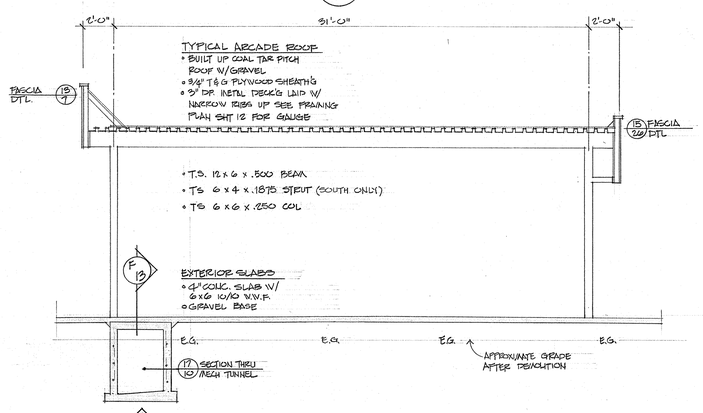

D/13 ARCADE AT BUS LOADING AREA 1/4"=1'-0"

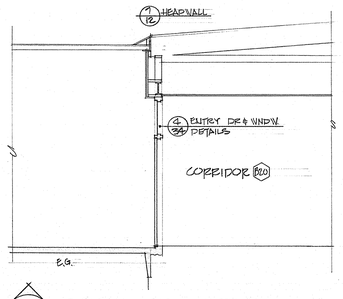

J/13 SECTION THRU ENTRY @ SOUTHWEST CORNER OF COURTYARD

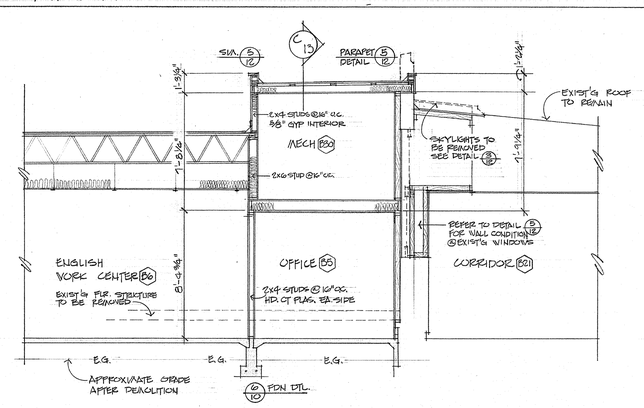

E/13 SECTION LOOKING EAST THRU MECH. RM. 1/4"=1'-0"

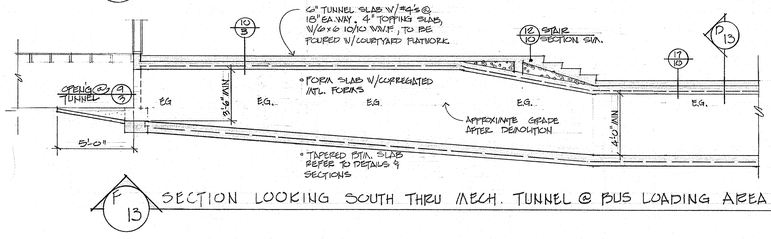

F/13 SECTION LOOKING SOUTH THRU MECH. TUNNEL @ BUS LOADING AREA

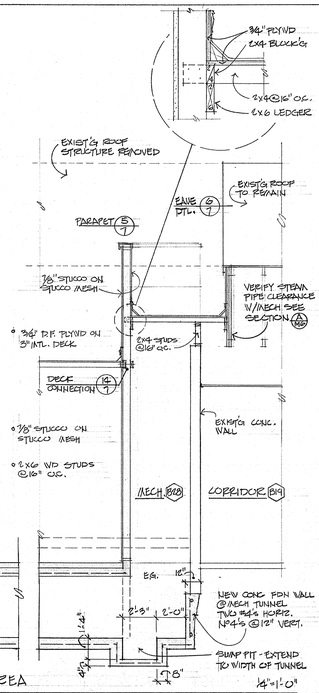

G/13 SECTION @ WEST MAIN ENTRY 1/4"=1'-0"

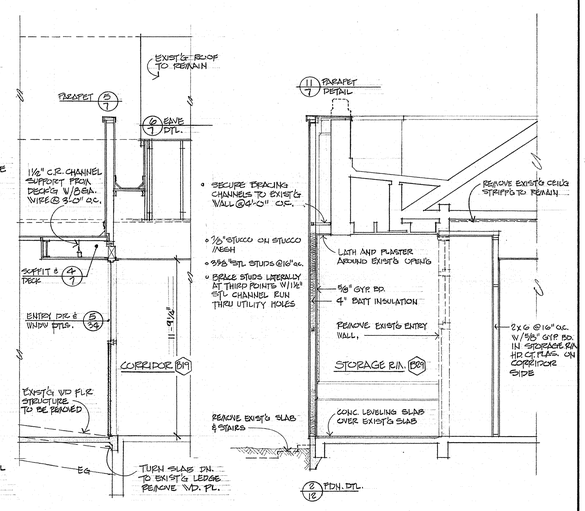

H/13 SECTION @ EXIST'G NORTH ENTRY CLOSURE 1/4"=1'-0"

SECTIONS - SECTOR B

SWEET HOME HIGH SCHOOL
ADDITIONS AND ALTERATIONS 1974
DISTRICT 55 LINN COUNTY, OREGON

ARCHITECTS
HAMLIN, MARTIN, SCHULTZ & GEYER
159 W. 12TH EUGENE, OREGON 97401

AIA

A 13

JOB NO.

REGISTERED ARCHITECT
CLARE K. HAMLIN
EUGENE, OREGON
STATE OF OREGON

FLOOR PLAN
SECTOR C
1/8" = 1'-0"

N

STORAGE E01 · MAIN OFFICE C1 · V. PRINC. C3 · WAITING C5 · DIR. DIV. OCCUP. C6 · SEC. C9 · FILES C7 · WOMEN C10 · MEN C14 · PRINC. C15 · HALL C8 · CORRIDOR C34 · COUN. C16 · COUN. C17 · COUN. C18 · COUNSELLING CENTER C19 · COUN. C20 · OFFICE C21 · STUDENT STORE C22 · OFFICE C23 · PHOTO C26 · STUDENT COUNCIL C28 · HEALTH CLASS RM. C29 · BOYS TOILET C29 · CORRIDOR C2 · CORRIDOR C33 · GYMNASIUM C31 C32 · MECH. C77 · MECH. C78 · CORRIDOR C51 · WEIGHT RM. C34 · TEAM RM. C36 · CAFETERIA C1 · STO. C35 · GIRLS LOCKER RM. C37 · DRYING C38 · GIRLS SHOWER C39 · STO. C40 · SWIMMING POOL C41 · POOL STO. C104 · P.E. GYMNASIUM C91 · ENTRY C103 · MECH. C79 · MECH. C76 · TOILETS C75 · TEAM RM. C68 · HALL C28 · STAIRS C29 · STO. C86 · MECH. C84 · TOILETS C81 · TOWEL RM. C71 · BOYS SHOWER C80 · TENA SHOWER C77 · BOYS LOCKER RM. C78 · TEAM RM. C74 · OFFICE C82 · STD. RM. C83 · OFFICE C111 · COACHES C73 · LOCKERS N.I.C. · TRAIN'G RM. C27 · HALL C26 · BOYS LOCKER RM. C90 · SHOWER C89 · DRYING C39 · OFFICE C46 · OFFICE C47 · TRAIN'G RM. C48 · EQUIP. RM. C88 · STO. C87 · CORRIDOR C91 · CLASS RM. C92 · CLASS RM. C95 · CLASS RM. C94 · GYM BALCONY C32 · ATTIC ACCESS C96 · STAIRS C97

HEAD ABOVE · FOR WORK DONE THIS AREA SEE SECTOR B DRAWINGS · FRAME IN EXIST'G OPENING. PATCH PLAS. TO MATCH EXIST'G SURFACES. · REMOVE EXIST'G WALL FRAME IN EXIST'G DR. PATCH PLAS TO MATCH EXIST'G. REMOVE FIXTURES · REMOVE EXIST'G WALL · ALIGN NEW 4" STUD WALLS WITH EXIST. HALL WALLS · INFILL 35/PANEL · MECH. ROOM ABOVE · EXIST. C.E.I.'S ACCESS DR. AND STAIRS ABOVE · MATCH EXIST'G TRIM · 2x8 WD. STUD WALL · CUT & REMOVE CAB. WK. TO NEW WALL. EXTEND EXIST'G SPLASH ALONG NEW WALL. WEST END OF COUNTER. TRIM CABINET AS REQ'D @ NEW WALL. · DISPLAY 35/CASE · EXIST. 15'-6" x 3'-6" WINDOW OPENING. FRAME IN EXIST'G OPENINGS W/ 2 x STUDS @ 16" o.c. — PATCH PLAS TO MATCH ADJ. SURFACES. · EXIST. 15'-6" x 3'-6" WINDOW OPENING · EXIST'G 2 HR FIRE SHUTTER TO REMAIN · LOCKERS TO BE REMOVED AND STORED FOR RE-USE (BY OWNER) · HEAD ABOVE · CORRIDOR WALL BELOW · 2'-5½" ± · 10'-0" · 12'-8½" VERIFY · 6'-0" · 10'-2½" ± · NEW RECT. GLASS BACKSTOP & BASKET MOUNTED ON EXIST'G SUPPORT ASSEMBLY AT MAIN COURT. · REMOVE EXIST'G FAN-SHAPED BACKSTOP & BASKET. RETURN TO OWNER. EXIST'G RECT. GLASS BACKSTOP FROM MAIN COURT TO BE INSTALLED ON NEW SIDE-SWINGING SUPPORT ASSEMBLY. · 2'-9" ± · 29'-11" ± · 30'-10½" ± · 18'-1½" · 18'-8" · 7'-0" · 10'-11" ± · 15'-8" · 1'-4" · 6'-8" · 8" · 22'-8" · 8'-8" · 40'-4" · 133'-0" · 12'-0" · 2'-8" R.D. · 5'-0" PARTITION · 6'-0" x 2'-6" EXIST. WINDOW OPENING · 2'-0" · 6'-0" · 3'-4" · 4'-0" · 4'-4" · 1'-6" · 2'-4" · 1'-4" · 2'-6" · 3'-6" · 4'-6" · 5'-4" · 6'-2½" ± · 19'-6½" · 22'-0" ± · 26'-0" · 23'-0" · 15'-4" · 14'-0" · 18'-0" · 15'-0" · 9'-1" · 8'-6" · 5'-6" · 5'-5" · 6'-11" · 17'-4" · 13'-6½" ± · 15'-4" · 24'-0" · 19'-1" ± · 36'-8" · 10'-6" ± · 20'-8" · 28'-0" · 4'-8" · 4'-10" · 3'-10" · 3'-11" · 3'-0" · 2'-0" · 1'-0" · 1'-8" · 2'-6" · 3'-0" · 3'-3" · 3'-5" · 3'-7" · 3'-8" · 4'-1" · 4'-2" · 4'-3" · 4'-4" · 4'-5" · 4'-7" · 4'-8" · 4'-9" · 4'-10" · 5'-1" · 5'-2" · 5'-3" · 5'-4" · 5'-5" · 5'-6" · 5'-7" · 5'-8" · 5'-9" · 5'-10" · 6'-1" · 6'-3" · 6'-4" · 6'-5" · 6'-6" · 6'-7" · 6'-8" · 6'-9" · 6'-10" · 7'-1" · 7'-2" · 7'-3" · 7'-4" · 7'-5" · 7'-6" · 7'-7" · 7'-8" · 7'-9" · 7'-10" · 8'-1" · 8'-2" · 8'-3" · 8'-4" · 8'-5" · 8'-6" · 8'-7" · 8'-8" · 8'-9" · 8'-10" · 9'-1" · 9'-2" ·

TYP. ATTIC DRAFTSTOP – (3 REQ'D) – 2x4 STRIPPING @ 24"oc. HORIZ. ON ONE SIDE EXIST'G BOWSTRING ROOF TRUSS (12'-0" ± PEAK HT.) W/ ½" GYP. BD. OR ⅜" PLYWD. 2x4 FRAMING AROUND DOOR OPENINGS LOCATED AS SHOWN (VERIFY LOCATIONS W/ ARCHITECT). 2'-6"x6'-0" PLYWD DOORS (4 REQ'D) W/ SPRING-LOADED HINGES. NOTE: GYM CEILING TO BE REFINISHED UNDER. THIS CONTRACT. TEMPORARY ACCESS THRU CEILING PERMISSIBLE. PROTECT EXIST'G GYM. FLOOR SURFACE FROM DAMAGE DURING WORK ABOVE

EXIST'G GYMNASIUM ROOF

EXIST'G ROOF

DRAFTSTOP – SEE ROOF FRAMING PLAN

4" D.S. DTL 5/15

SCUPPER W/ 4" D.S. DTL 1/15

REMOVE EXIST'G CANOPY OVER DOOR

3/M1 DIM

NEW ROOF CONSTRUCTION SHOWN AS PART OF SECTOR D DRAWINGS

10/M1

5/M1 4" D.S.

SCUPPER & 4" D.S.

NEW GYM ROOF (SEE SECTOR D)

POOL ROOF

⊙ ROOF JACK
⊠ ROOF EXHAUSTOR

ROOF PLAN
SECTOR C

1/16" = 1'-0"

N

TRUSS SUPPORT 4/16 @ EXIST'G WALL

REMOVE EXIST'G SKYLIGHT LENSE, 2'x6' CURB, & WOOD CANT. FRAME OPENING WITH 2x4 JOISTS 24"o.c., PROVIDE 1" INSUL. AND ¾" PLYWD SHEATHING TO FLUSH W/ EXISTING. BUILT UP ROOFING TO LAP EXIST'G ROOFING MIN. 24"

TRUSS SUPPORT & 3/16

SUPPORT @ EXIST'G PILASTER 3/16

84" DEEP ROOF TRUSSES 92" o.c.

EXIST. GYM BALCONY

TYP. DRAFTSTOP – ½" GYP BD. ON 2x4's NAILED FLAT TO ROOF TRUSSES @ 92" oc.

EXIST'G POURED CONC WALL – SOUTH WALL OF GYM BALCONY C32

EXIST'G 8" MASONRY WALL (NORTH WALL CLASSROOM CORRIDOR C91)

TRUSS SUPPORT 4/16 @ EXIST'G WALL

TRUSS SUPPORT & 3/16

6"x10" WD BM., BTM.@ 10'-0". SECURE @ EAST TO EXIST'G CONC. WALL W/ 6"x8"x⅜"x6" CLIP ∠ (LEG UP) W/ 4-¾" MB IN EXP SHIELDS & ¼" ∅ - 3½" LAG SCREWS. STAND WEST END ON 2x8 ℄ SECURED TO BOND BM @ MAS WALL. FRAME 2x8 PARAPET WALL ABOVE BM TO ALIGN W/ SAME CONDITION TO WEST. SUPPORT BM TRUSS ON 4x4's DOWN TO BM. 2x4 BLKNG BTWN STUDS @ 6'0. 4'x4. SEE 4/16

7'-4" BM LENGTH

ROOF FRAMING PLAN
SECTOR C

1/8" = 1'-0"

N

W12 x 16.5 BELOW EXIST'G ROOF STRUCTURE

W12 x 22 BELOW EXIST'G ROOF STRUCTURE

BM SUPPORT NORTH END 1/16

BEAM SUPPORT 1/16

BM SUPPORT SOUTH END 1/16

A PLAN SECTION

FORM TO CANT STRIP

½" HIGH DAM ACROSS OPENING

4'-6" TO TOP OF EXIST'G WALL

ISOMETRIC D/1

2/20 TYP COPING 20 DTL. SIM.

• .027 SHT. MT. FLASHING COLLAR, SCUPPER, AND DROP
• 25" SQ. 3/8" S.S. MESH LAID IN

TRUSS SUPPORT 4/16 @ EXIST'G WALL

5/16 TRUSS SUPPORT SIM.

• 24" LONG .027 SHT. MT. DROP FIELD SOLDER TO SCUPPER
• STUCCO-TYPE REGLET
• 12" SQ. x .027 SHT. MT. PAN FIELD SOLDER TO DROP

G.I. WIRE STRAINER OVER DROP
• 12" SQ x .027 SHT. MT. PAN @ SLOPE OF ROOF W/ 24" LONG ∅ DROP FIELD SOLDER W/ ⅛" DAM ON TOP
• 4" ∅ SCHEDULE 40 PVC D.S. & INSULATION SUPPLIED BY MECH & INSTALLED BY GENL. CONTRACTOR.

• ELCEN PIPE BRACKET. PROVIDE FIRST @ 2" BELOW FIN. CEILING & AT 4'-0" o.c.
• ⅛" x 3" x 3" FD. ANGLE W/ ½" ∅ HOLE FOR ⅝" ∅ CAP SCREW & ⅝" ∅ HOLE FOR ½" x 2" LAG BOLT IN SHIELD

1/15 SCUPPER & D.S. @ STORAGE ROOM 120
1" = 1'-0"

2/15 D.S. THRU' TRUSSES @ STOR. RM. 120
1" = 1'-0"

SECTOR D | SECTOR C

4" ∅ SCHED. 40 PVC. D.S. SECURE TO MAS. WALL 12" BELOW ARCADE CEILING, 12" ABOVE CONC. SLAB & AT ANDT. SECURE W/ ⅛" x 4½" x 3" FD AD ∠ W/ ⅝"∅ HOLE FOR ⅝"∅ CAP SCREW & ⅝"∅ HOLE FOR ¼" x 1½" LAG BOLT IN LEAD SHIELD.

C/16 SCUPPER & D.S. DTL. 1/15

ARCADE ROOF – SEE SECTOR D DRAWINGS

2 EQ. SPACES

CONC. BLOCK

4" DIA.

EXIST'G CONC. WALL W/ JOINTS 4' oc

LIGHT-REDUCING GLASS

LIGHT-REDUCING GLASS

LIGHT-REDUCING GLASS

5/35 WINDOW DTLS. ALTERNATE B

5/35 WINDOW DTLS. ALTERNATE B

SECTOR C | SECTOR B

1/15 SOUTH ELEVATION
SECTOR C

1/8" = 1'-0"

1/15 PARAPET @ SLOPING ROOF SIM.

B/16

1/15 SCUPPER & 4" D.S. DTLS.

ROOF DTL. 10/19

8 EQUAL SPACES

EXIST'G STUCCO

CONCRETE BLOCK

480

480

11/35 DOOR DTLS

EXIST'G DRS. & WINDOWS TO REMAIN

2/15 WEST ELEVATION
SECTOR C

1/8" = 1'-0"

SECTOR B | SECTOR C

H/13

SWEET HOME HIGH SCHOOL

STUCCO ON STUCCO MESH SEE SECTOR D DRAWINGS

REWORK EAST SIDE OF SCUPPER AS REQ'D

F/16

EXIST'G SHINGLE ROOF

EXIST. CONC. W/ SCORED JOINTS

STUCCO

EXIST'G D.S.

EXIST'G D.S.

EXIST'G D.S.

10 INFILLED 35/WINDOWS

3/15 NORTH ELEVATION
SECTOR C

1/8" = 1'-0"

SECTOR C | SECTOR D

A
B
C
D
E

ROOF PLAN, ROOF FRAMING PLAN, ELEVATIONS – SECTOR C

SWEET HOME HIGH SCHOOL
ADDITIONS AND ALTERATIONS 1974
DISTRICT 55 LINN COUNTY, OREGON

ARCHITECTS
HAMLIN, MARTIN, SCHULTZ & GEYER AIA
159 W. 12TH EUGENE, OREGON 97401

A
15
JOB NO.

REGISTERED ARCHITECT
CLARE K. HAMLIN
EUGENE, OREGON
STATE OF OREGON

A/16 SECTION LOOKING EAST

1/4" = 1'-0"

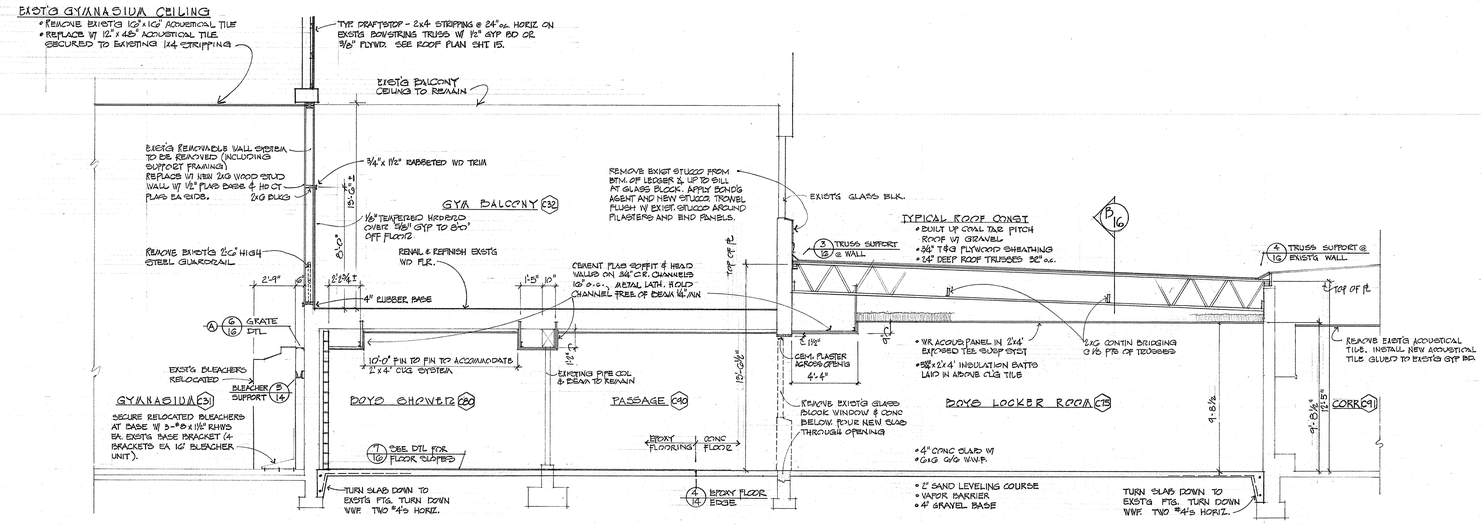

B/16 SECTION LOOKING NORTH

1/4" = 1'-0"

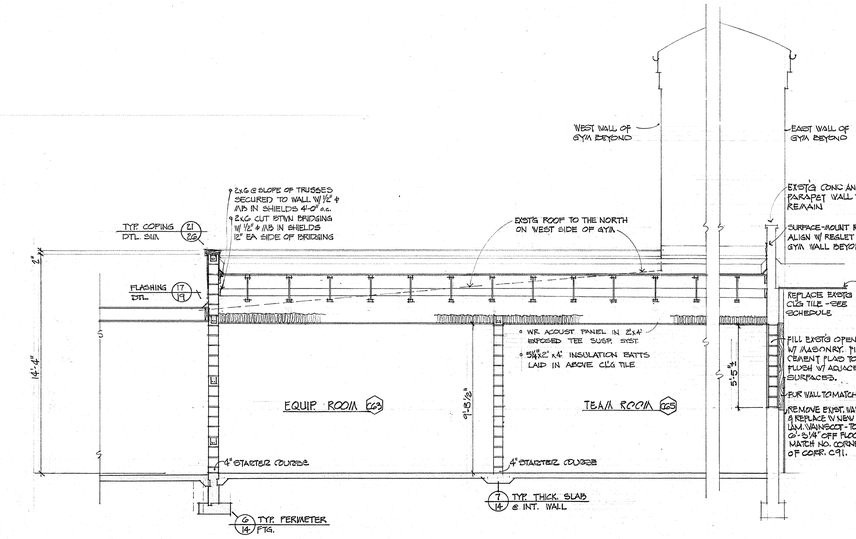

C/16 SECTION LOOKING EAST

1/4" = 1'-0"

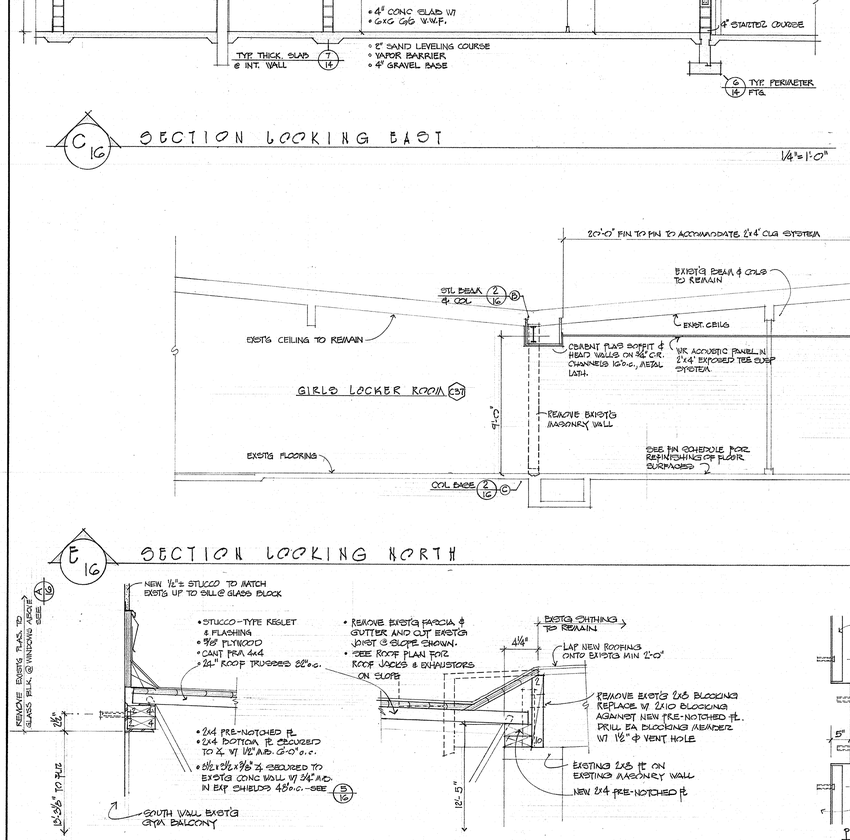

D/16 SECTION LOOKING NORTH

1/4" = 1'-0"

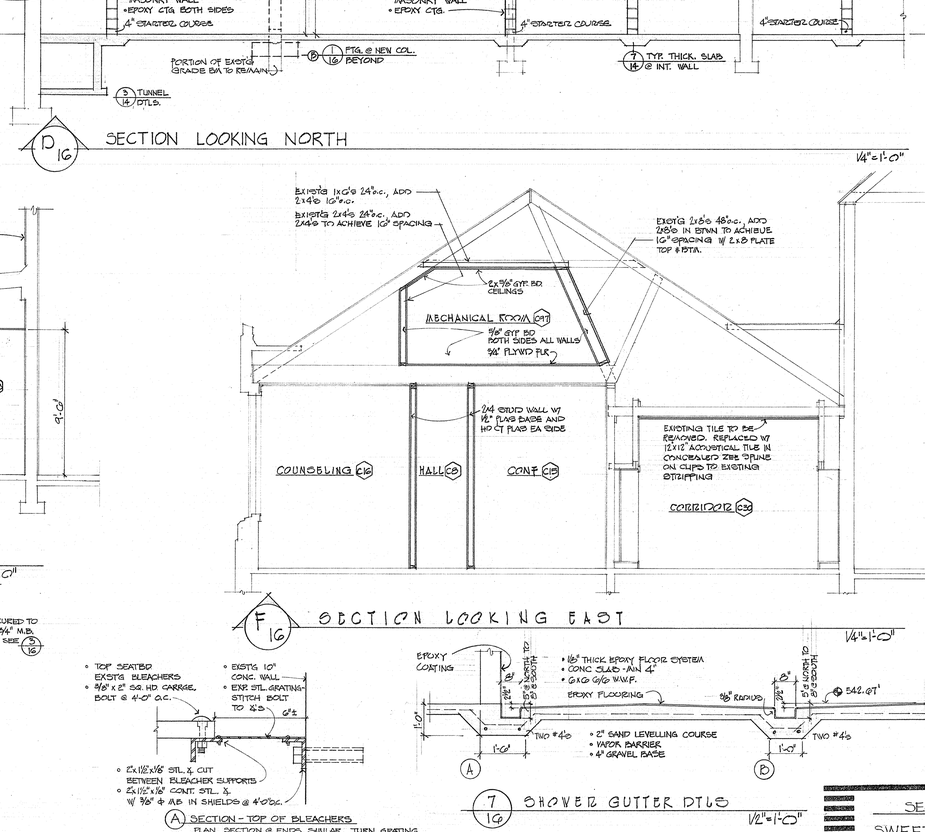

E/16 SECTION LOOKING NORTH

1/4" = 1'-0"

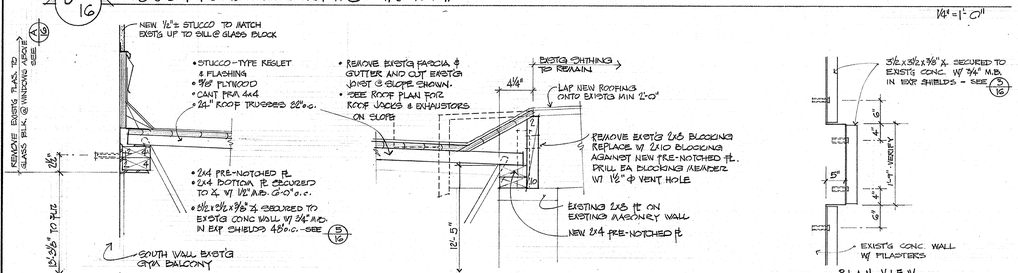

F/16 SECTION LOOKING EAST

1/4" = 1'-0"

1/16 BEAM & COLUMN DTLS @ W 12x22 RUNNING NORTH - SOUTH ACROSS BOY'S LOCKER RM N° 56

1" = 1'-0"

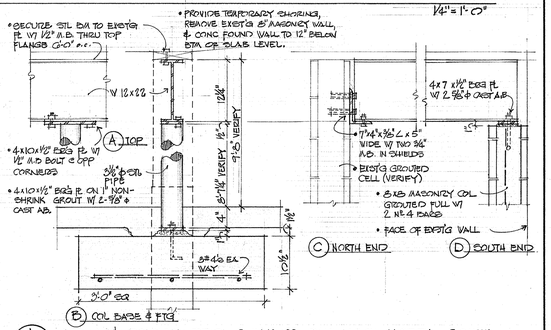

2/16 BEAM & COLUMN DTLS @ W 12x16.5 RUNNING NORTH - SOUTH THRU GIRLS DRESS RM.

1" = 1'-0"

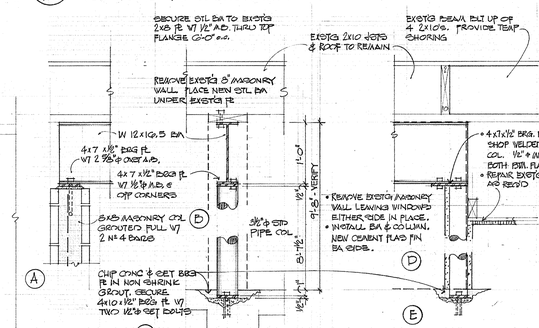

2/16 BEAM & COLUMN DTLS @ W 12x16.5 RUNNING NORTH - SOUTH THRU GIRLS DRESS RM.

1" = 1'-0"

7/16 SHOWER GUTTER DTLS

1½" = 1'-0"

A SECTION - TOP OF BLEACHERS

PLAN SHOWING SLOPES TO DRAIN ROOM C60

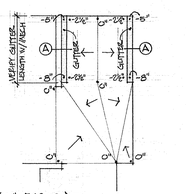

PLAN SHOWING SLOPES TO DRAIN ROOM C77, C80 SIMILAR

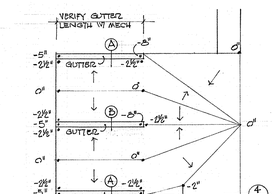

3/16 TRUSS SUPPORT AGAINST GYM BALCONY WALL

1½" = 1'-0"

4/16 TRUSS SUPPORT @ SOUTH WALL OF BOY'S LOCKER AREA

1½" = 1'-0"

5/16 TYP LEDGER DTL @ CONC. PILASTER GYM BALCONY WALL

3" = 1'-0"

6/16 STL. GRATING @ EXIST BLEACHERS RELOCATED - GYM (E31)

3" = 1'-0"

SECTIONS, DETAILS - SECTOR C

SWEET HOME HIGH SCHOOL
ADDITIONS AND ALTERATIONS 1974
DISTRICT 55 LINN COUNTY, OREGON

ARCHITECTS
HAMLIN, MARTIN, SCHULTZ & GEYER AIA
159 W. 12TH EUGENE, OREGON 97401

A 16 JOB NO.

REGISTERED ARCHITECT
CLARE K. HAMLIN
EUGENE, OREGON
STATE OF OREGON

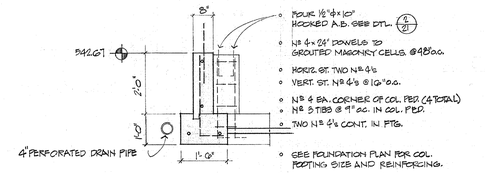

1/17 EAST/WEST GYM FOOTING 1/2"=1'-0"

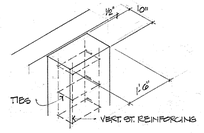

EAST/WEST COL. PEDESTAL

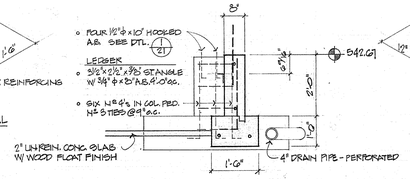

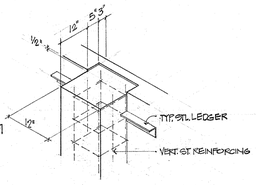

NORTH/SOUTH COL. PEDESTAL

2/17 SOUTH WALL GYM FOOTING 1/2"=1'-0"

3/17 EXTERIOR WALL FOOTING & SLABS 1/2"=1'-0"

4/17 INTERIOR WALL FOOTING 1/2"=1'-0"

5/17 STAIR & SLAB @ DRY STORAGE RM. 1/2"=1'-0"

6/17 NEW LANDING SLAB @ DRY STORAGE RM. 1/2"=1'-0"

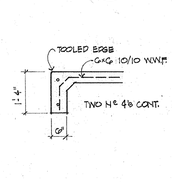

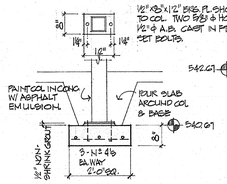

7/17 SLAB EDGE 1/2"=1'-0"

8/17 COL. FOOTING 1/2"=1'-0"

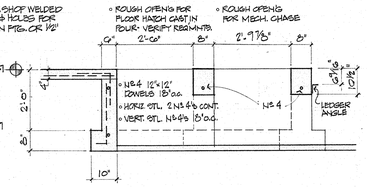

9/17 TUNNEL FOR MECH. CHASE AND FLOOR ACCESS HATCH 1/2"=1'-0"

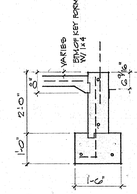

10/17 EXTERIOR WALL FOOTING 1/2"=1'-0"

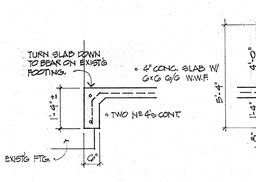

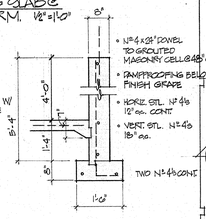

11/17 NORTH & EAST SLAB EDGE - CHLOR. RM 1/2"=1'-0"

12/17 SOUTH FNDTN. CHLOR. RM. 1/2"=1'-0"

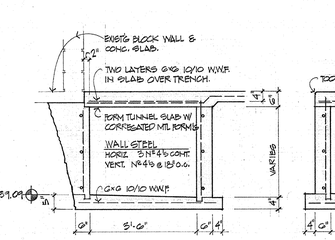

13/17 MECHANICAL TRENCH 1/2"=1'-0"

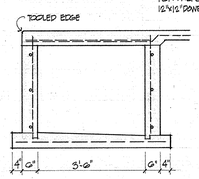

14/17 MECHANICAL TRENCH 1/2"=1'-0"

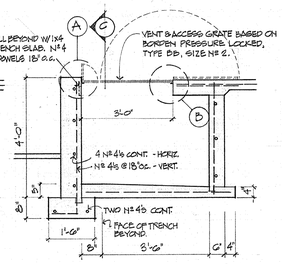

15/17 MECH. TRENCH AT VENT AND ACCESS GRATE 1/2"=1'-0"

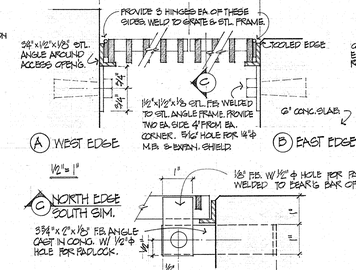

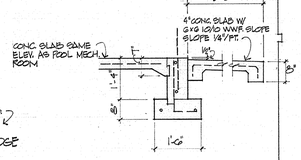

16/17 WEST FNDTN. CHLOR. R.M. 1/2"=1'-0"

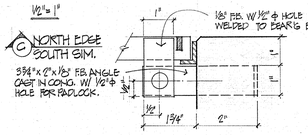

17/17 COL. BASE DETAIL LOADING DOCK ROOF 1'=1'-0"

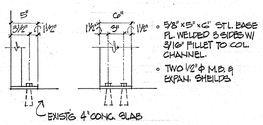

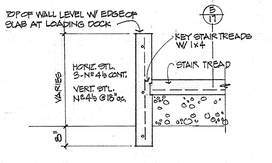

18/17 CONC. WALL @ NEW STAIR 1/2"=1'-0"

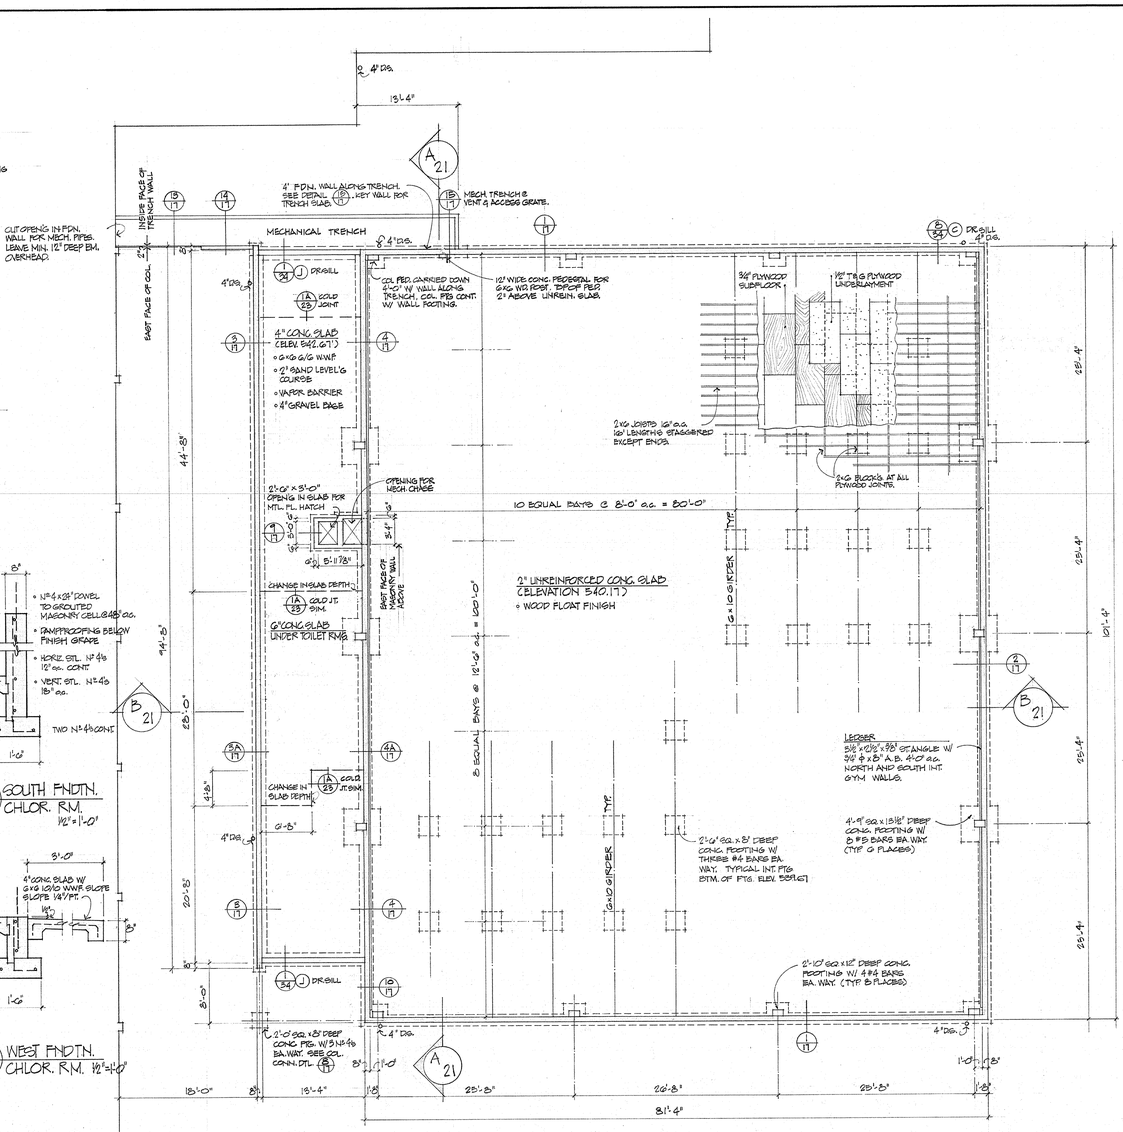

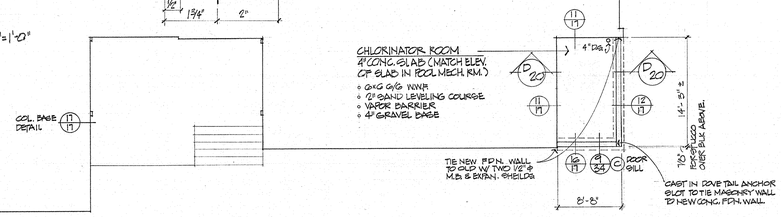

FOUNDATION PLAN
SECTOR D
1/8"=1'-0"

N

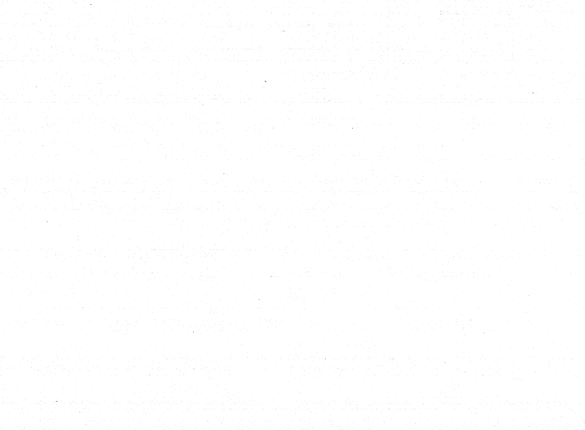

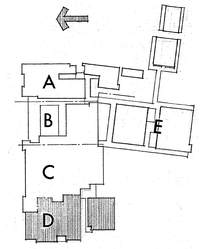

FOUNDATION PLAN & DETAILS - SECTOR D

SWEET HOME HIGH SCHOOL
ADDITIONS AND ALTERATIONS 1974
DISTRICT 55 LINN COUNTY, OREGON

ARCHITECTS
HAMLIN, MARTIN, SCHULTZ & GEYER AIA
159 W. 12TH EUGENE, OREGON 97401

A
17
JOB NO.

REGISTERED ARCHITECT
CLARE K. HAMLIN
EUGENE, OREGON
STATE OF OREGON

FLOOR PLAN
SECTOR D

1/8"=1'-0"

N

LOCATE P.E. BUILDING EAST-WEST BY 2" OFFSET FROM EXISTING PILASTER.

FOR WORK DONE ON THIS WALL SEE SECTOR C DRAWINGS

CAFETERIA D1

SWIMMING POOL D21

CORRIDOR D2

JAN D3 · GIRLS D4

FACULTY DINING RM. D5

KITCHEN D7

PREP. D8

DRY STORAGE RM. D19

FOOD TRANSPORT D18

OFFICE D12

CORRIDOR D11

STO. D40

POOL STO. D28

ENTRY D23

STORAGE RM. D22

JAN D27 · BOYS D26

GIRLS D29

FOYER D30

P.E. GYMNASIUM D31

POOL MECHANICAL RM. D32

CHLOR. / WATER ROOM D33

LOADING DOCK

GARBAGE D22

EXIST'G ASPHALT

EXIST'G CONC. SLAB

EXIST'G FENCE

- LOCKERS TO BE REMOVED AND STORED FOR REUSE (BY OWNER).
- OPENG FRAMED W/ 2"x4"s @ 16" o.c. HOLD BACK TO RECEIVE FIN. SURFACE.
- LATH & PLAS FLUSH W/ ADJACENT WALL SURFACES - MATCH EXIST'G TEXTURES.
- 12"x 2½" WD TRIM TO MATCH EXIST'G @ TOP OF BASE & WAINSCOT. REMD @ TWO OPENGS ONLY.

HEAD ABOVE

EXIST. 2-HR. FIRE SHUTTER

REPLACE W/ PAIR OF 3'-0" DRS. SEE DETAIL 1/A5

EXIST'G PAIR OF 3'-0" DRS.

5'-0" EXIST'G DR.

6 EXIST'G COLS

- LOCKERS TO BE REMOVED AND STORED FOR REUSE (BY OWNER).
- OPENG FRAMED W/ 2"x4"s @ 16" o.c. HOLD BACK TO RESERVE FINISH SURFACE.
- LATH AND PLAS FLUSH W/ ADJACENT WALL SURFACES - MATCH EXISTG TEXTURES.

FILL IN EXIST. OPENG W/ 6"x6" STUDS 16" O.C. FINISH BOTH SIDES W/ GYP. PLASTER FLUSH W/ EXIST. SURFACES.

6'-0" ± EXISTG DR. OPENING

6'-0" CLR.

REMOVE EXIST. STUD WALL TO HEIGHT OF T/B ABOVE FLOOR. NEW 6"x6" HDR. IN WALL. PLASTER HDR. & PATCH PLASTER AROUND OPENG.

FREEZER MOVED TO DRY STORAGE RM. D19

PATCH EXIST. OPENG IN WALL (APPROX. 2 PT. SQ.) W/ PLASTER TO MATCH EXISTG.

TWO 12" BLADE EXHS. THRU AIR GRILLES 30" WIDE x 38" HIGH. BTM. OF GRILLES SET AT 7'-0" FROM FLOOR. SEE DTL. 4/A5

2'-1 3/4"

REMOVE EXIST'G DR., WALL & WALL ABOVE DR. TO ORIGINAL CONC. LINTEL @ 9'-0 1/4". REMOVE CONC. SILL TO BELOW SUBFLOOR, FILL & TROWEL SMOOTH TO LEVEL OF EXIST. SUBFLOOR. SEE DTL. 11/A5

EXISTG FOLDING DR. TO REMAIN

HEAD DETAIL 11/A5

EXIST. FREEZER MOVED FROM EAST END OF NEW CORRIDOR D11

FILL IN EXIST. DR. OPENG W/ 6"x STUDS 16" O.C. FIN. W/ GYP. PLAS. THIS SIDE FLUSH W/ EXIST. SURFACE.

5'-0"

UNIT VENTILATOR TO REMAIN

EXIST. D.F. DRAIN PIPE FOR NEW D.F.D.

9'-8" EXISTG. DR. OPENG

NEW CONC. RAMP AT DOOR.

C10 @ STEEL CHANNEL COL. (FOUR TOTAL)

MATCH EXIST. FIN. THIS SIDE.

EXIST. DR. OPENG TO BE WIDENED - NEW DR. INSTALLED SEE DTL. 4/A5

EXIST FREEZER MOVED FROM SOUTH WALL OF CAFETERIA.

- UNIT VENTILATOR TO REMAIN
- UNIT VENTILATOR TO BE REMOVED

EXIST'G RAIL & TRUCK BUMPER

REPLACE EXIST. PIPE RAIL W/ GTL. RAIL GRD. TO EXIST.

NEW CONC. STAIRS FORMED OVER EXISTG. STAIRS. SEE 8/A7

NEW 1¼" ø PIPE RAIL MOUNTED TO WALL.

EXIST'G COLS. & ROOF SLAB TO REMAIN NEW EDGE BUMPERS

EXIST. CONC. LANDG AND STAIRS

11'-7" x 7'-1" EXIST'G WINDOW OPENINGS FILLED SEE ELEVATION 1/A5

3'-10⅝" x 7'-1"

REMOVE EXISTG. CONC. LANDING & STAIRS

SCORING MARK

TYP. SLAB EDGE

4" CONC. SLAB W/ 6x6 10/0 WWF ON 4" GRAVEL BASE

VENT & ACCESS FOR MECH. TRENCH - SEE PD'N. PLAN SHT. #13

4" DIA.

B.B. BASKET WALL MOUNT 18/A6

HD WALL 4/21 DETAIL

TWO NEW ELEC. PANELS

RECESSED FIRE EXTINGUISHER CAB. TOP OF OPENG @ 6'-0"

SCORING MARK - TYPICAL BTWN CONTROL JOINTS

2'-6" x 3'-0" MTL. FLOOR HATCH RECESSED

MECH. CHASE G/21

B.B. BASKET 9'-0" WALL MOUNT 18/A6

JAN D27 · BOYS D26

GIRLS D29

RECESSED FIRE EXTINGUISHER CAB. TOP OF OPENG @ 6'-0"

MOUNT DF & CUSPIDOR 5'-0" FROM LIP OF PASN TO FIN. FLOOR

CUSPIDOR

FOYER D30

HD WALL 4/21 DETAIL

EXPAN. JOINTS IN WALL FOR EXPAN. OF CONC. SLAB WHOSE DIM. IS 220'-0"

TYP. LANE MARKINGS - 5 OTHERS SIMILAR

12" LINE OUTSIDE PERIMETER OF MAIN B.B. COURT.

GYM BASE DETAIL 7/A5

VBALL ℄

BDMN. ℄

TRAC. EE ℄

25'-0" · 24'-0" · 31'-0"

℄ FOR GYM - MAIN EE - VBALL 25'-4"

SIM. · SIM.

101'-0"

LOWER HALF OF KEY BROKEN LINE - 5 OTHERS SIMILAR.

TWO RECT. GLASS BACKSTOPS & BRACES MOUNTED ON SIDE SWINGING SUPPORT ASSEMBLIES. CENTER ON GYM.

FOUR FAN SHAPED STEEL BACKSTOPS & BRACES MOUNTED ON SIDE SWINGING SUPPORT ASSEMBLIES. CENTER ON TRAC. B.B. COURTS.

WALL DTLS. 1/A5 & 6/A5 AT COL.

5/8" ø GLUED EYE BOLT @ 21'-0" OFF FIN. FLOOR. SECURE TO WALL. HORIZ. CELL W/ MIN. 3½" LONG EXPAN. SHIELD. BAST WALL SIM.

4" CONC. SLAB W/ 6x6 10/0 WWF ON 4" GRAVEL BASE.

4" DIA.

8'-0" · 4" · 4'-0" · 4'-0"

9'-0"

24'-8"

28'-4"

241'-8"

WALL DTLS. 1/A5 & 6/A5 AT COL'S

GYM BASE DETAIL 7/A5

ENTRY D23

TYP. LANE MARKINGS - 5 OTHERS SIMILAR

12" LINE OUTSIDE PERIMETER OF MAIN B.B. COURT.

VBALL ℄

BDMN. ℄

TRAC. EE ℄

25'-0" · 24'-0" · 31'-0"

℄ FOR GYM - MAIN EE - VBALL 25'-4"

SIM. · SIM.

101'-0"

P.E. GYMNASIUM D31

LOWER HALF OF KEY BROKEN LINE - 5 OTHERS SIMILAR.

TWO RECT. GLASS BACKSTOPS & BRACES MOUNTED ON SIDE SWINGING SUPPORT ASSEMBLIES. CENTER ON GYM.

FOUR FAN SHAPED STEEL BACKSTOPS & BRACES MOUNTED ON SIDE SWINGING SUPPORT ASSEMBLIES. CENTER ON TRAC. B.B. COURTS.

WALL DTLS. 1/A5 & 6/A5 AT COL.

5/8" ø GLUED EYE BOLT @ 21'-0" OFF FIN. FLOOR. SECURE TO WALL. HORIZ. CELL W/ MIN. 3½" LONG EXPAN. SHIELD. BAST WALL SIM.

4" CONC. SLAB W/ 6x6 10/0 WWF ON 4" GRAVEL BASE.

4" DIA.

8'-0" · 4" · 4'-0" · 4'-0"

9'-0"

24'-8"

28'-4"

241'-8"

SCORING MARK - TYPICAL BTWN CONTROL JOINTS.

542.30 · 542.00

18'-0"

9'-4"

14'-0" · 25'-8" · 20'-8" · 25'-8"

81'-4"

542.71 · 542.33 · 542.93 · 542.42 · 542.22 · 542.50 · 542.17 · 542.63

4" DIA.

8'-0" · 5'-4" · 9'-4" · 15'-4" · 4'-0" · 8'-0" · 4'-0" · 8'-0" · 5'-4" · 10'-0" · 2'-8" · 2'-8" · 5'-4" · 6'-0" · 9'-6" · 8'-0" · 4'-0" · 8'-0"

2'-8" · 2'-8" · 5'-4" · 6'-0" · 9'-6"

541.50 · 541.00

14'-5" ± · 8'-0" · 8'-0"

EXISTG RAIL & TRUCK BUMPER

EXISTG ASPHALT

SLAB EDGE H/21

CONTROL JOINT 18/23

PLANTING AREA

CIP

SLAB EDGE H/21

CONTROL JOINT 18/23

SLAB EDGE H/21

COURT PAINTING NOTES:

- ALL LINES TO BE 2" SOLID EXCEPT AS NOTED
- ALL COURT LAYOUTS AND MARKINGS TO COMPLY W/ NATL. FED. OF STATE HIGH SCHOOL ASSOCIATIONS STANDARDS
- VERIFY LINE COLORS W/ ARCHITECT - 4 REQ'D.

LEGEND:

LINE SYMBOL	COURT	NO.	INTERIOR COURT DIMENSION
———	MAIN BASKETBALL	1	50'-0" x 84'-0"
———	PRACTICE BASKETBALL	2	46'-0" x 74'-0"
— — — —	VOLLEYBALL	3	30'-0" x 60'-0"
— · — · —	BADMINTON	6	20'-0" x 44'-0"

* SCREEN TYPE FLOOR MOUNTS - VERIFY LOCATIONS

NOTE: SET GRILLES IN GENERAL LOCATIONS SHOWN ON PLAN - PLACE BTWN. STUDS. HEADER ACROSS OPENG W/ 2-2x4's.

5'-0" x 3'-5" GRILLE

PATCH PLAS. AROUND OPENG. USE CASING BEAD

¾" x 2¼" WD STOPS

STUD TO BE REMOVED @ OPENG.

EXIST. 2x4 STUD 16" O.C.

B/18 PLAN SECTION OF NEW GRILLES IN EXISTING STUD WALL 1"=1'-0"

8" CONC. BLOCK

¾" x 1½" TRIM

GLULAM COL. 10¾" x 19½"

GLULAM COL. 8¾" x 16½"

¾" x 1½" TRIM

8" CONC. BLOCK

1/18 CONC. BLK. WALL DTL. @ NORTH/SOUTH GLULAM COL'S

2/18 CONC. BLK. WALL DTL. @ EAST/WEST GLULAM COL'S

WALL DTLS. AT COLUMNS 3¼" = 1'-0"

NOTE: SEE BASKETBALL BACKSTOP DETAILS FOR ADDITIONAL FRAMING SEE DETAIL 11/A5

CONC. BLOCK WALL BELOW

GLULAM COL. 8¾" x 16½"

1½" FINISH, WOOD FILLER - TYP. BOTH SIDES

FRONT FACE

STUDS @ 16" o.c. TYPICAL

2'-1 3/4" · 2'-5½" · 2'-1 3/4"

1'-11⅝" · ¾" · ¾" · 1'-5⅜" · 2'-1 3/4" · 1'-11⅝" · ¾" · ¾" · 1'-5⅜" · 2'-1 3/4" · 1'-5⅜" · ¾" · ¾" · 1'-1¼"

2'-1 3/4" END OF GLULAM BM. ABOVE.

NOTES: SEE EXTERIOR ELEVATIONS FOR ADDITIONAL STUDS IN EAST AND WEST WALLS FOR STUCCO EXPANSION JOINTS.

3/18 STUD WALL DTL. @ COL. A

4/18 STUD WALL DTL. @ COL C

COL B REVERSED

5/18 STUD WALL DTL. @ COL B

GLULAM COL. 10¾" x 16½"

2'-1 3/4" · 2'-5½" · 2'-1 3/4"

STUDS @ 16" o.c. TYPICAL

2'-0" @ 1'-8" · 2'-0" @ 2'-0"

6/18 STUD WALL DETAIL @ SOUTH COLS E F G

1½" x 1" FILLER PIECE @ NORTH WALL ONLY.

BLOCK WALL

#6 F.H.W.G. CNTR. SUNK @ 4'-0" o.c. SET IN 1½" WD. SCREW ANCHOR.

HD WEDGE CONC. ALONG BLOCK WALL AND GLULAM COLS.

FNDTN. WALL

FINISH FLOOR

½" ø FLYWD. T&G. ¾" FLYWD.

7/18 GYM BASE DETAIL 3"=1'-0"

LEGEND

- EXIST'G WALL TO REMAIN
- NEW WOOD STUD WALL
- NEW METAL STUD WALL
- NEW NON-BEARING MASONRY WALL
- NEW BEARING MASONRY WALL
- NEW CONCRETE WALL

A · B · C · D · E

FLOOR PLAN, PLAN DETAILS - SECTOR D

SWEET HOME HIGH SCHOOL
ADDITIONS AND ALTERATIONS 1974
DISTRICT 55 LINN COUNTY, OREGON

ARCHITECTS
HAMLIN, MARTIN, SCHULTZ & GEYER
159 W. 12TH EUGENE, OREGON 97401

AIA

A/18 JOB NO. 0

REGISTERED ARCHITECT
CLARE K. HAMLIN
EUGENE, OREGON
STATE OF OREGON

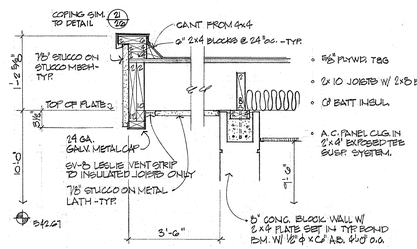

1 / 19 LOWER ROOF FASCIA 1"=1'-0"

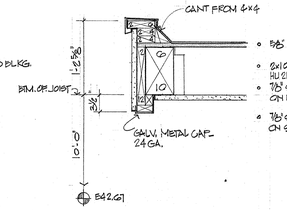

2 / 19 LOWER ROOF FASCIA AT WEST FOYER 1"=1'-0"

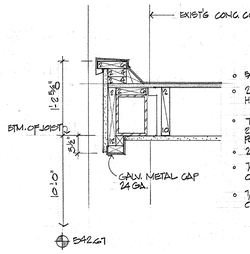

3 / 19 LOWER ROOF FASCIA WITH STEEL TUBE 1"=1'-0"

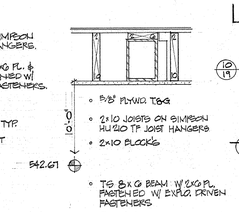

4 / 19 SECTION THRU STEEL TUBE 1"=1'-0"

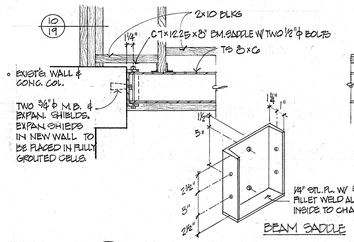

BEAM SADDLE

5 / 19 TYPICAL STEEL TUBE CONNECTION 1"=1'-0"

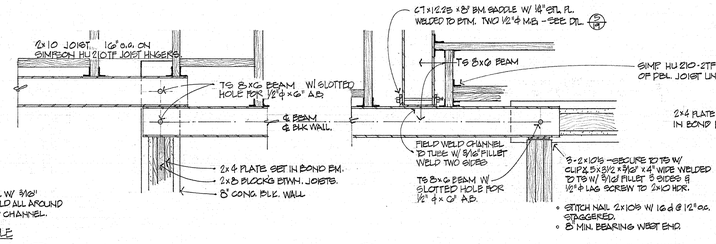

6 / 19 STEEL TUBE FRAMING 1"=1'-0"

7 / 19 STEEL TUBE FRAMING 1"=1'-0"

8 / 19 STEEL TUBE FRAMING 1"=1'-0"

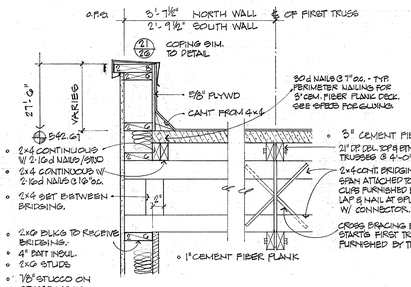

9 / 19 NORTH/SOUTH PARAPET GYM ROOF 1"=1'-0"

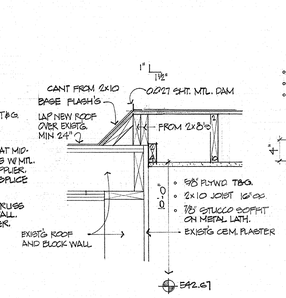

10 / 19 LOWER ROOF CONN. TO EXIST'G FLAT ROOF 1"=1'-0"

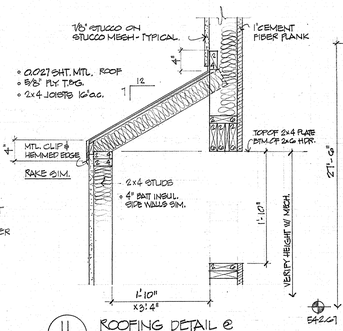

11 / 19 ROOFING DETAIL @ MECHANICAL CHASE 1"=1'-0"

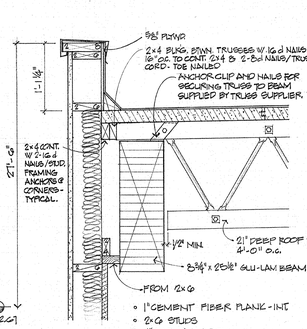

12 / 19 EAST/WEST PARAPET GYM ROOF 1"=1'-0"

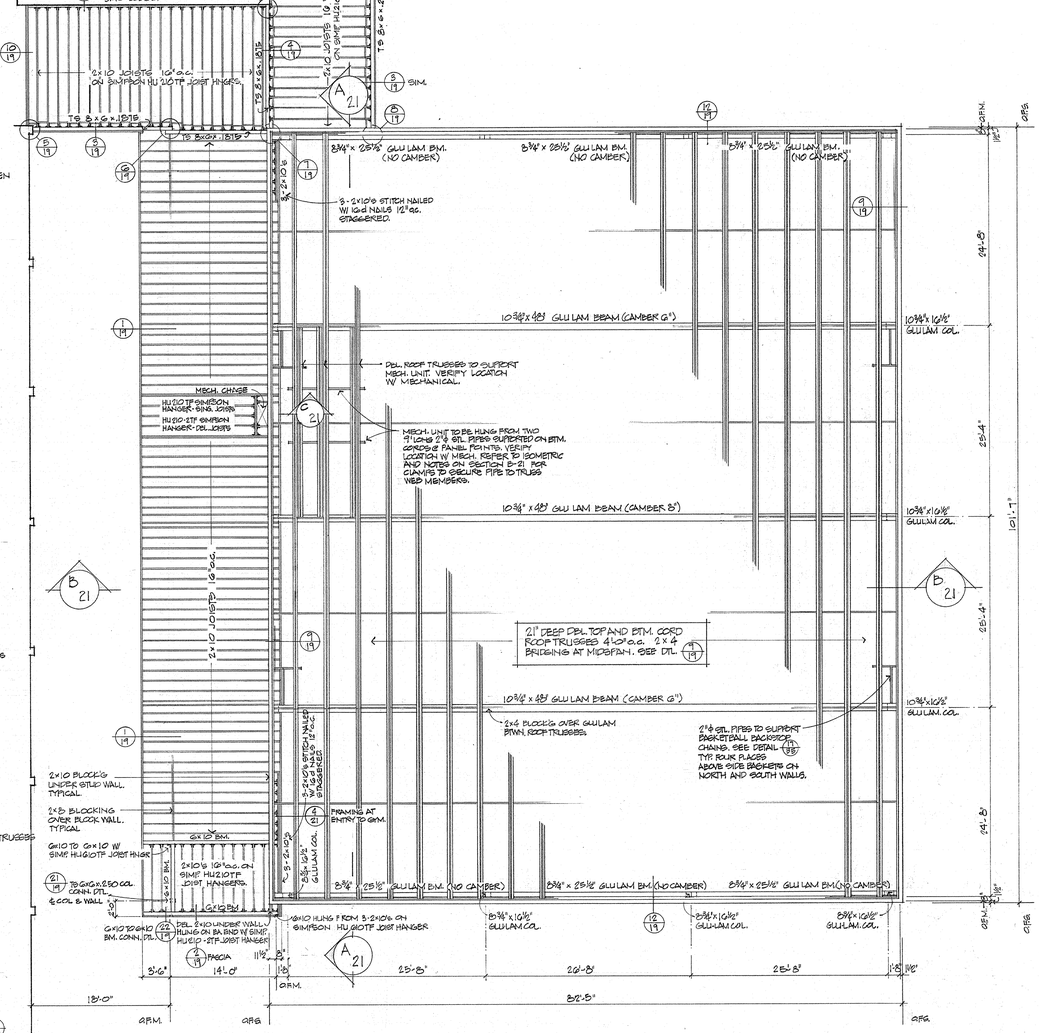

ROOF FRAMING PLAN
SECTOR D 1/8"=1'-0"

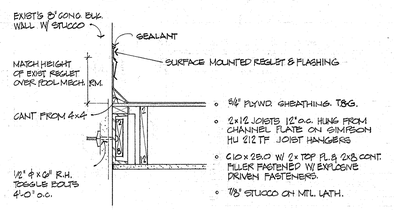

13 / 19 NORTH CONN. LOADING DOCK ROOF 1"=1'-0"

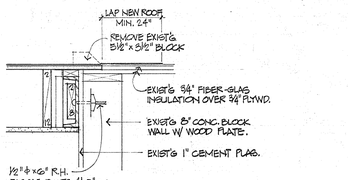

14 / 19 SOUTH CONN. LOADING DOCK ROOF 1"=1'-0"

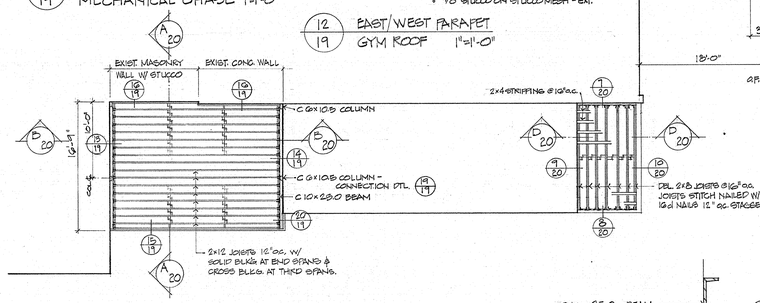

ROOF FRAMING PLAN
SECTOR D 1/8"=1'-0"

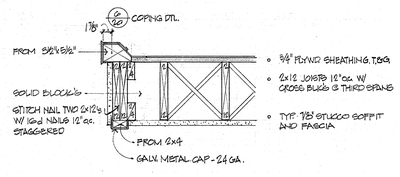

15 / 19 WEST FASCIA LOADING DOCK ROOF 1"=1'-0"

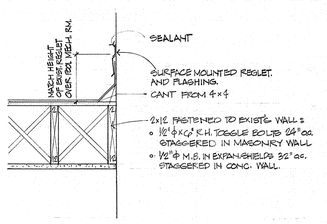

16 / 19 EAST CONN. LOADING DOCK ROOF 1"=1'-0"

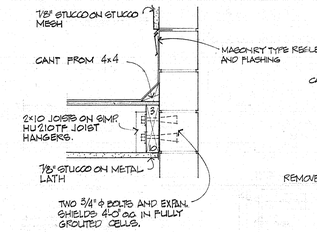

17 / 19 LEDGER @ NEW BLOCK WALL - LOWER ROOF 1"=1'-0"

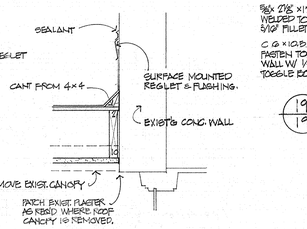

18 / 19 FLASHING @ EXIST'G CONC. WALL - LOWER ROOF 1"=1'-0"

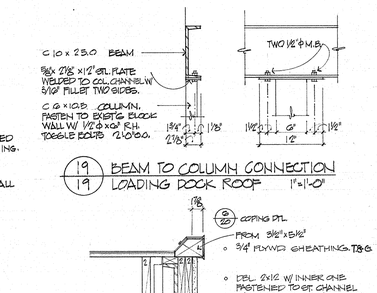

19 / 19 BEAM TO COLUMN CONNECTION LOADING DOCK ROOF 1"=1'-0"

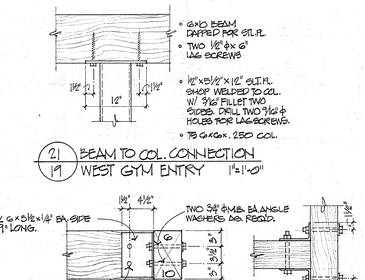

21 / 19 BEAM TO COL. CONNECTION WEST GYM ENTRY 1"=1'-0"

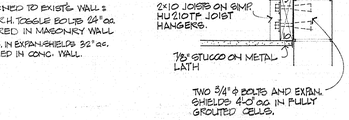

20 / 19 SOUTH FASCIA LOADING DOCK ROOF 1"=1'-0"

22 / 19 BEAM TO BEAM CONN. WEST GYM ENTRY 1"=1'-0"

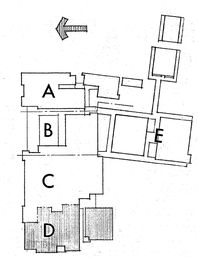

ROOF FRAMING PLAN, DETAILS - SECTOR D

SWEET HOME HIGH SCHOOL
ADDITIONS AND ALTERATIONS 1974
DISTRICT 55 LINN COUNTY, OREGON

ARCHITECTS
HAMLIN, MARTIN, SCHULTZ & GEYER
159 W. 12TH EUGENE, OREGON 97401
AIA

A 19 JOB NO.

REGISTERED ARCHITECT
CLARE K. HAMLIN
EUGENE, OREGON
STATE OF OREGON

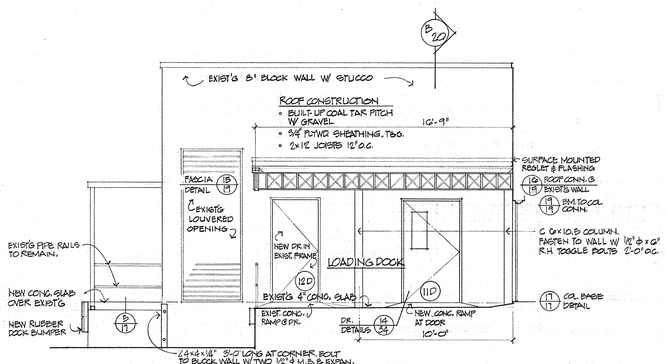

A 20 SECTION LOOKING NORTH THRU LOADING DOCK ROOF 1/4"=1'-0"

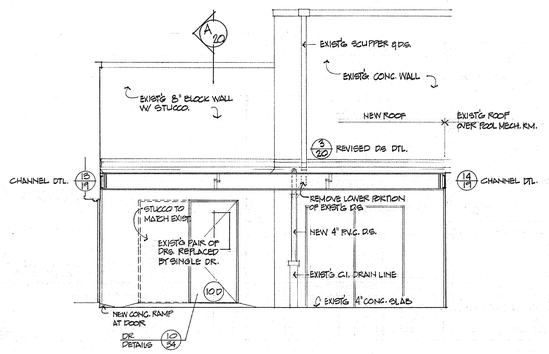

B 20 SECTION LOOKING EAST THRU LOADING DOCK ROOF 1/4"=1'-0"

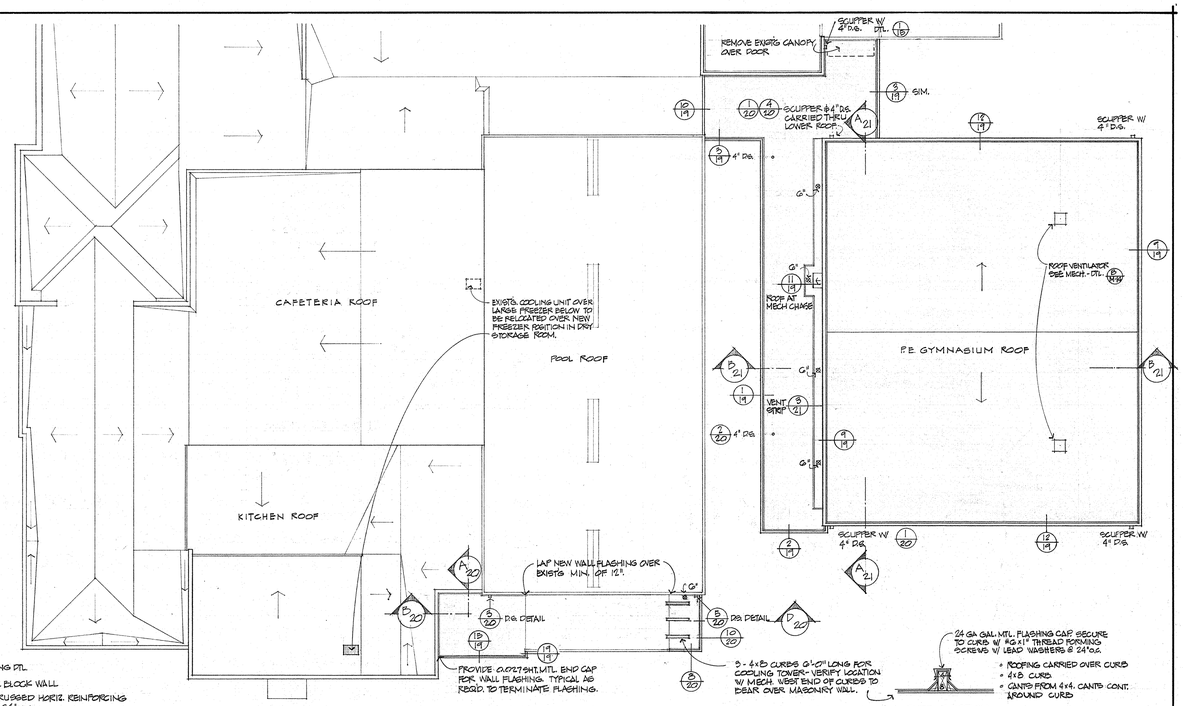

ROOF PLAN
SECTOR D
1/16"=1'-0"

⊠ ROOF EXHAUSTER
⊙ ROOF JACK

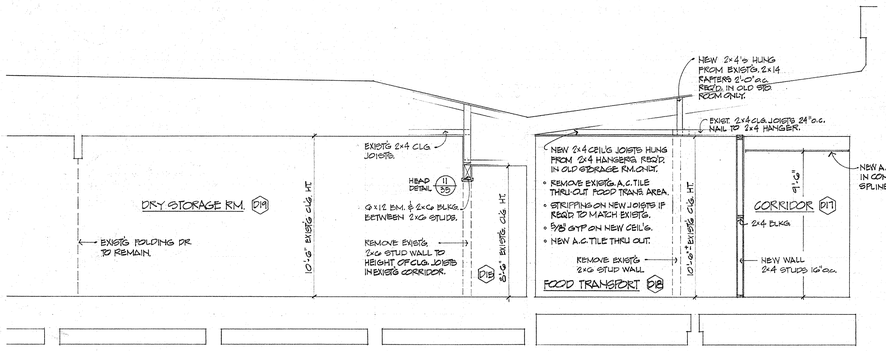

C 20 SECTION LOOKING EAST THRU DRY STORAGE RM., WORK RM. 1/4"=1'-0"

ROOF CONSTRUCTION
- BUILT UP COAL TAR PITCH ROOF W/ GRAVEL
- 3/4" PLYWOOD SHEATHING, T&G.
- 2x4 STRIPPING @ 16" o.c.
- PBL. 2x8 JOIST 16" O.C. STITCH NAILED W/ 16d NAILS 12" cc, STAGGERED.
- 4" BATT INSULATION
- 5/8 GYP CEILG

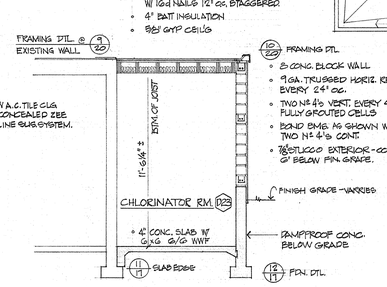

D 20 SECT. LOOK'G EAST THRU CHLORINATOR RM. 1/4" = 1'-0"

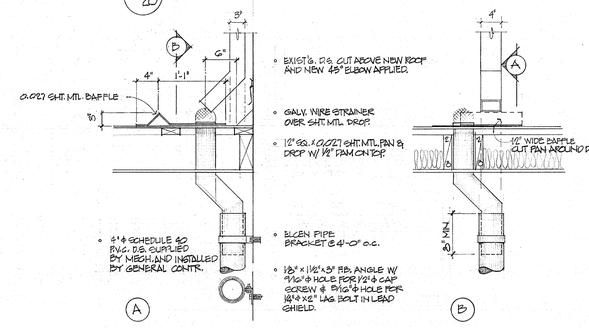

5 20 DOWNSPOUT DTL. @ CHLORINATOR ROOM 1"=1'-0"

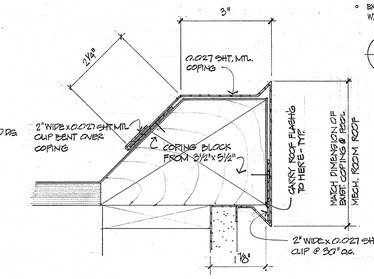

6 20 COPING DETAIL @ CHLORINATOR ROOM ROOF 6"=1'-0"

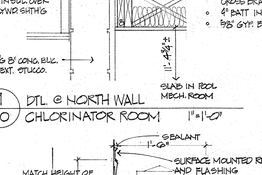

9 20 DTL. @ NORTH WALL CHLORINATOR ROOM 1"=1'-0"

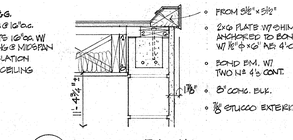

10 20 DTL. @ SOUTH WALL CHLORINATOR ROOM 1"=1'-0"

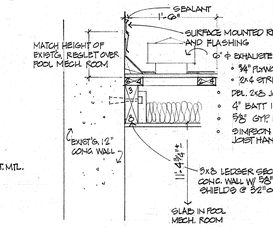

7 20 DTL. @ EAST WALL CHLORINATOR ROOM 1"=1'-0"

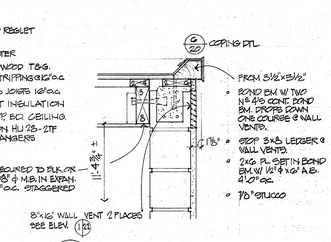

8 20 DTL. @ WEST WALL CHLORINATOR ROOM 1"=1'-0"

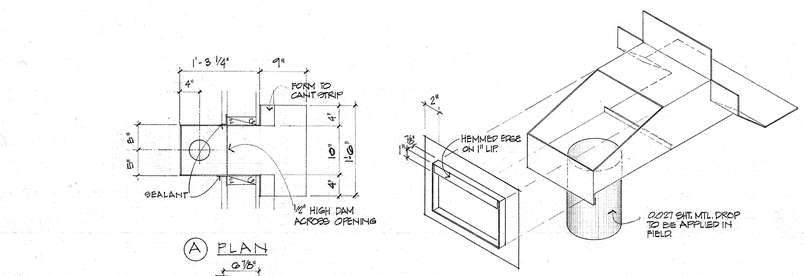

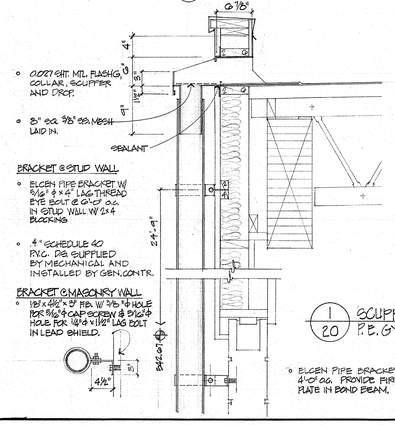

1 20 SCUPPER & D/S. OFF P.E. GYM ROOF 1"=1'-0"

• BLGEN PIPE BRACKET AT 4'-0" oc. PROVIDE FIRST AT 12" BELOW PLATE IN BOND BEAM.

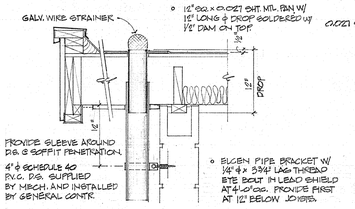

2 20 DOWNSPOUT @ NORTH EAVE LOWER ROOF 1"=1'-0"

3 20 DOWNSPOUT DTL. @ LOADING DOCK 1"=1'-0"

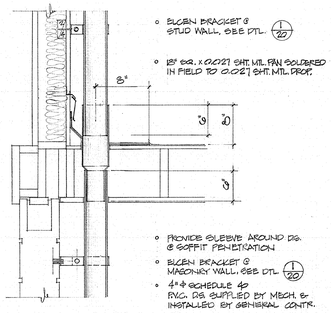

4 20 D/S. DTL. THRU LOWER ROOF 1"=1'-0"

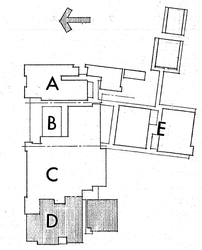

ROOF PLAN, SECTIONS & DETAILS - SECTOR D

SWEET HOME HIGH SCHOOL
ADDITIONS AND ALTERATIONS 1974
DISTRICT 55 LINN COUNTY, OREGON

ARCHITECTS
HAMLIN, MARTIN, SCHULTZ & GEYER
159 W. 12TH EUGENE, OREGON 97401

CLARE K. HAMLIN
EUGENE, OREGON

JOB NO. 20

A

REGISTERED ARCHITECT
STATE OF OREGON

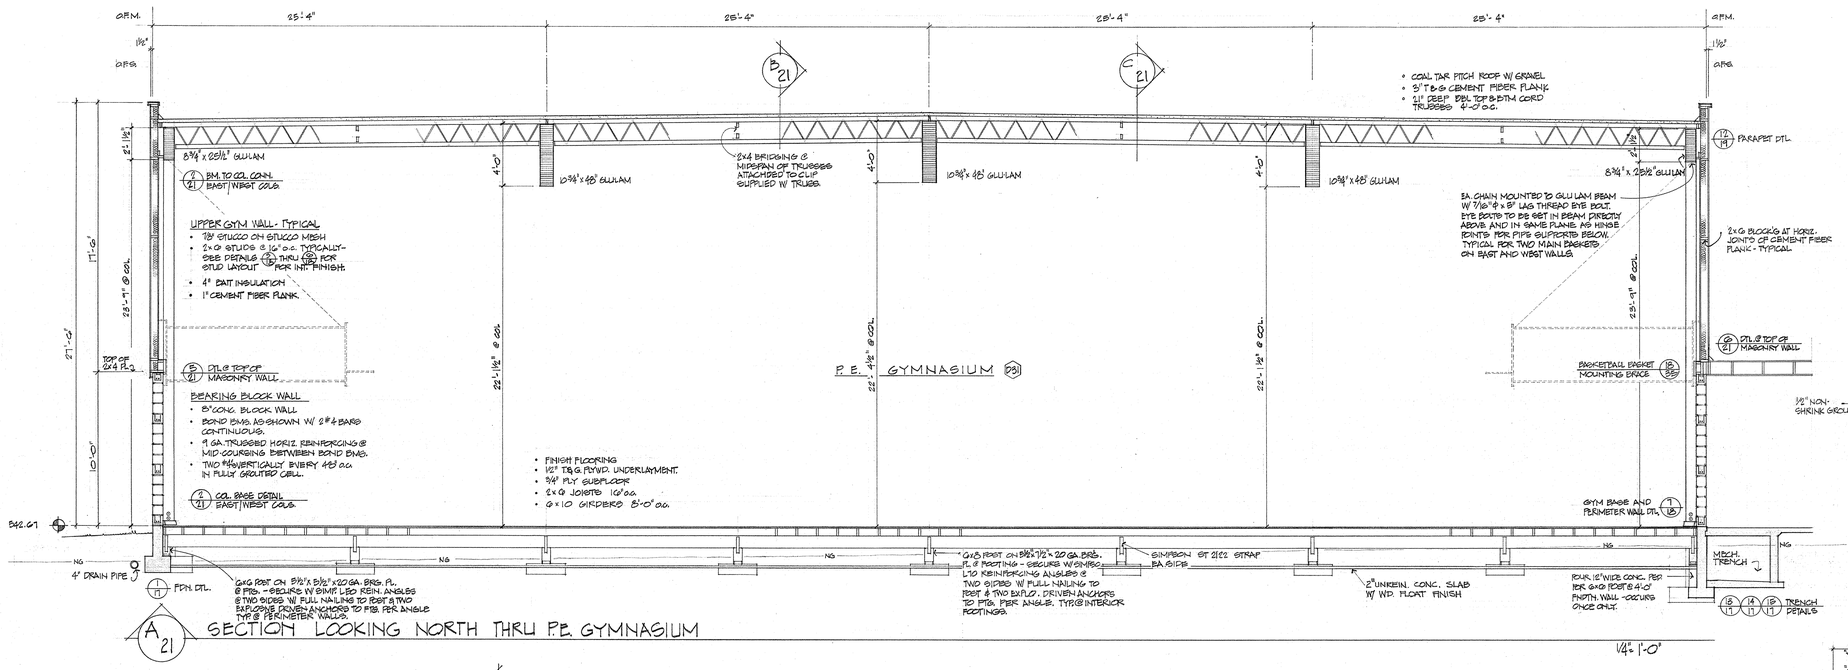

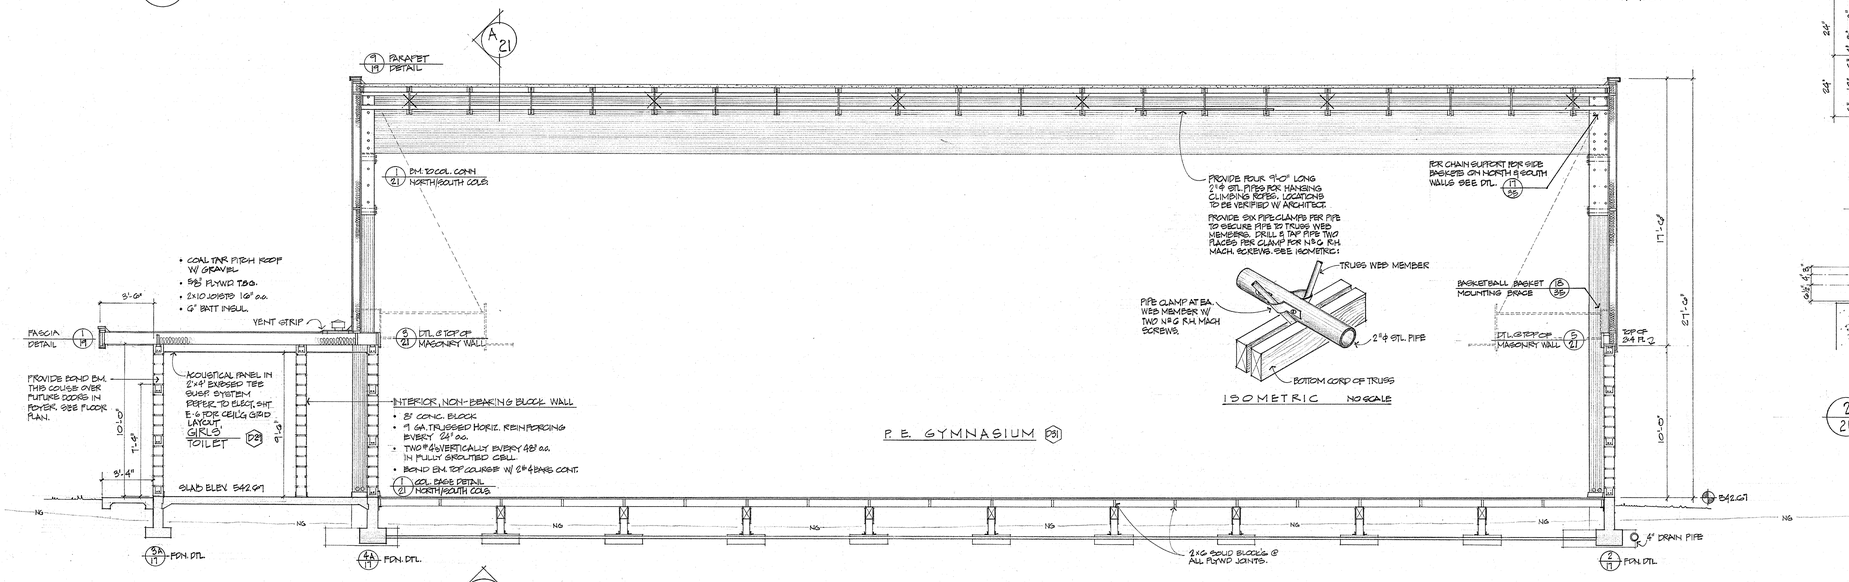

SECTIONS, DETAILS - SECTOR D

SWEET HOME HIGH SCHOOL
ADDITIONS AND ALTERATIONS 1974
DISTRICT 55 LINN COUNTY, OREGON

ARCHITECTS
HAMLIN, MARTIN, SCHULTZ & GEYER
159 W. 12TH EUGENE, OREGON 97401
AIA

A
21

JOB NO.

REGISTERED ARCHITECT
CLARE K. HAMLIN
EUGENE, OREGON
STATE OF OREGON

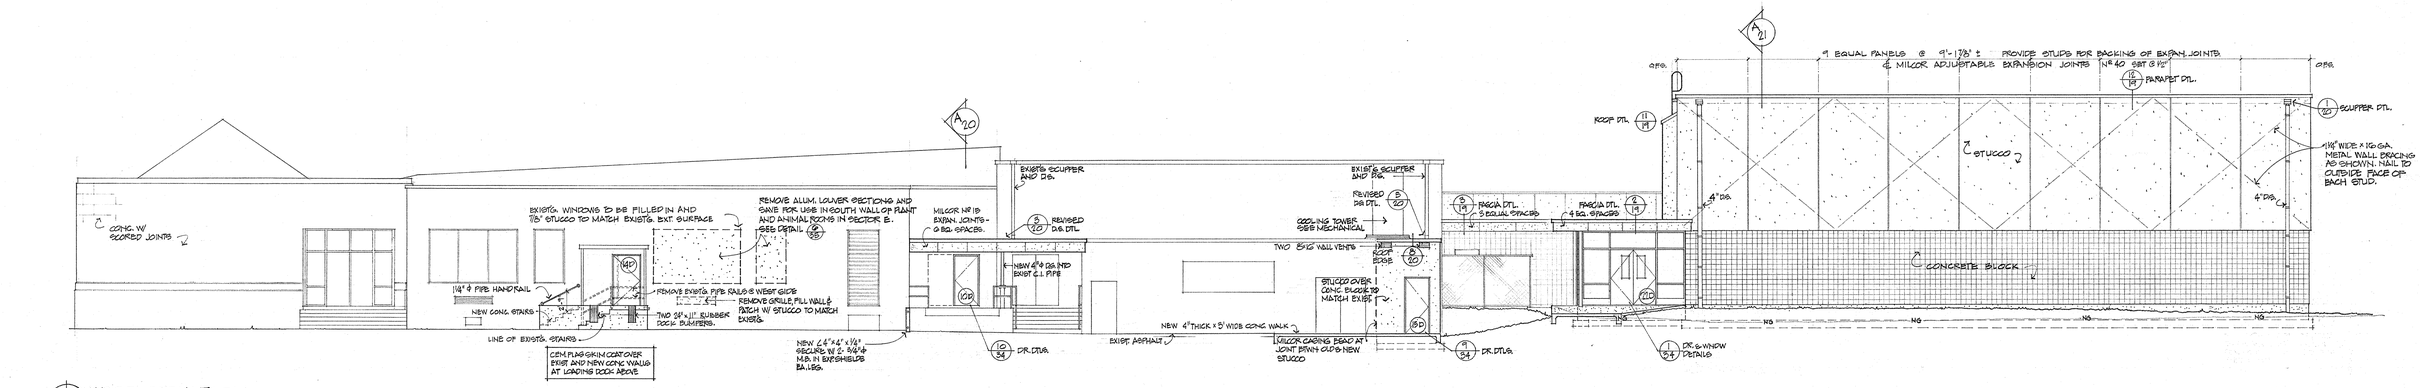

1/22 WEST ELEVATION
SECTOR D

1/8"=1'-0"

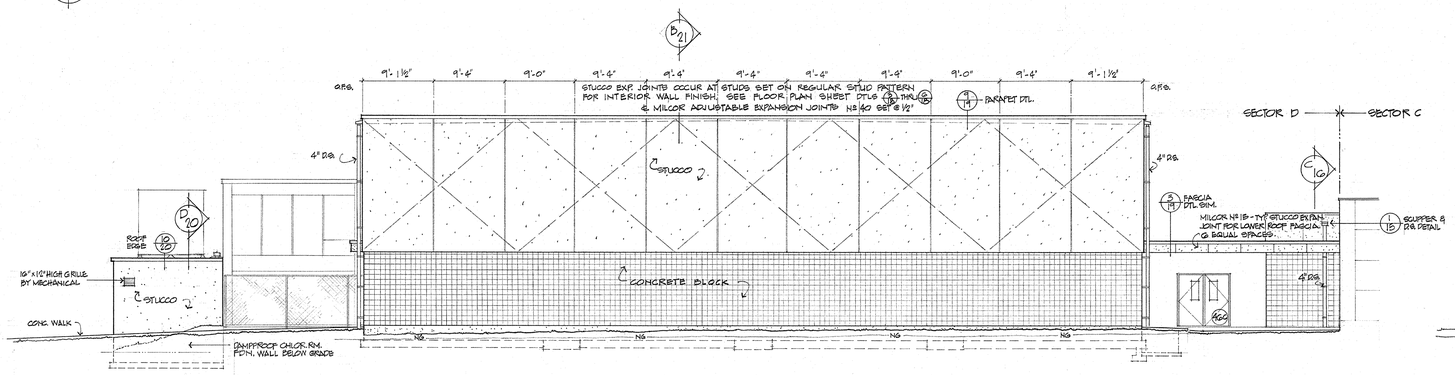

2/22 SOUTH ELEVATION
SECTOR D

1/8"=1'-0"

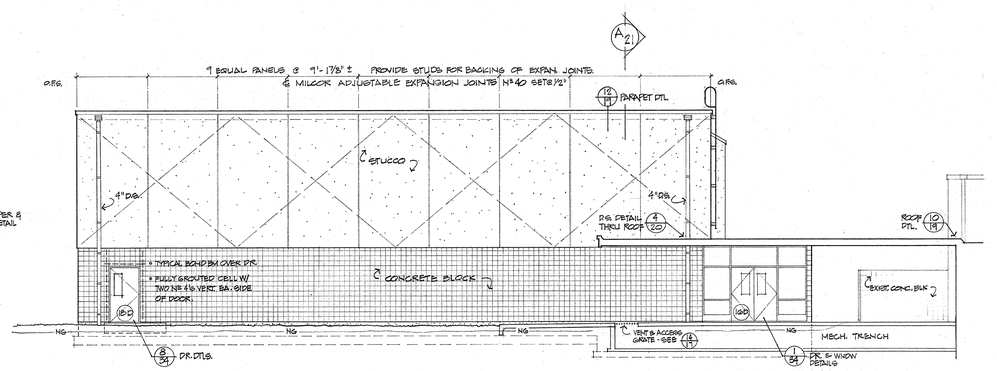

3/22 EAST ELEVATION - P.E. GYMNASIUM
SECTOR D

1/8"=1'-0"

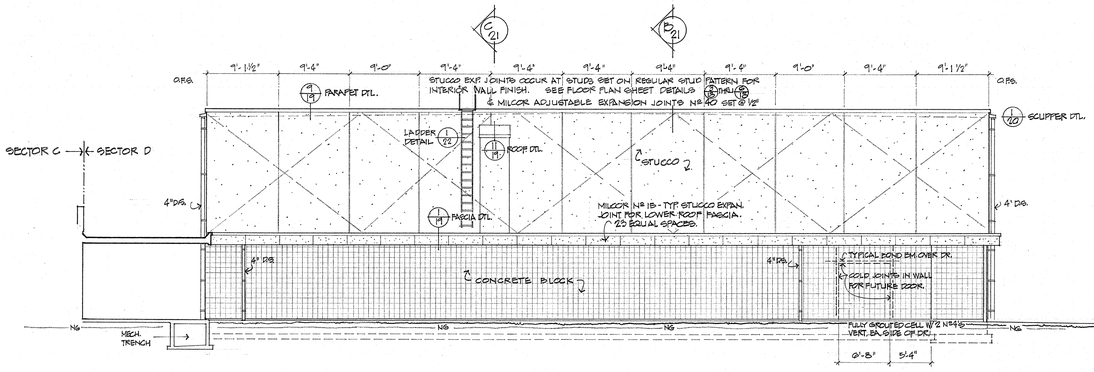

4/22 NORTH ELEVATION - P.E. GYMNASIUM
SECTOR D

1/8"=1'-0"

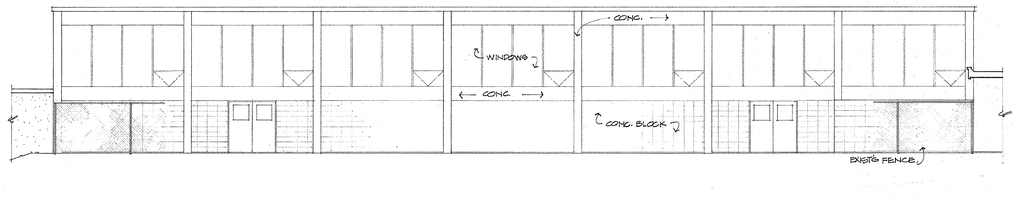

5/22 SOUTH ELEVATION - EXISTING SWIMMING POOL BUILDING
SECTOR D

1/8"=1'-0"

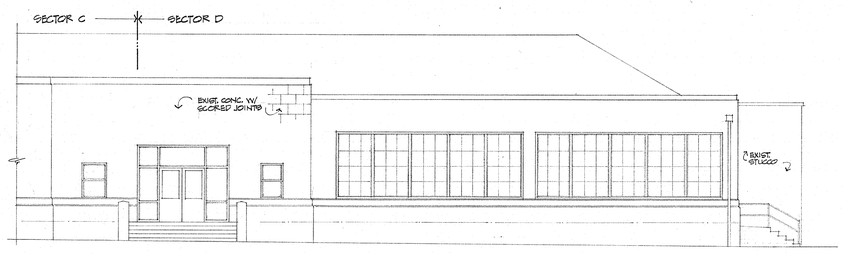

6/22 NORTH ELEVATION - EXISTING BUILDING
SECTOR D

1/8"=1'-0"

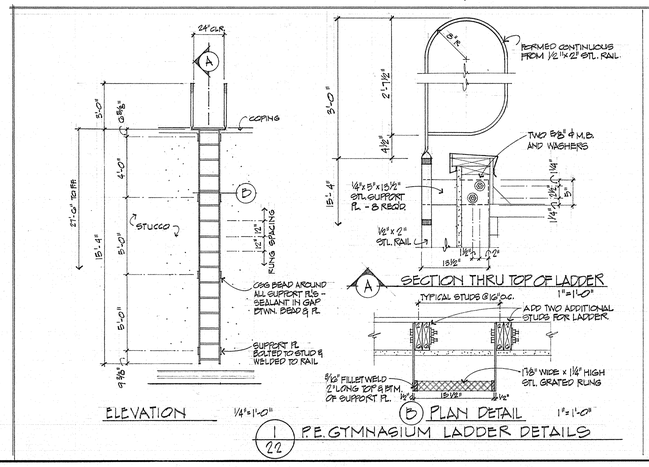

1/22 P.E. GYMNASIUM LADDER DETAILS

EXTERIOR ELEVATIONS - SECTOR D

SWEET HOME HIGH SCHOOL
ADDITIONS AND ALTERATIONS 1974
DISTRICT 55 LINN COUNTY, OREGON

ARCHITECTS
HAMLIN, MARTIN, SCHULTZ & GEYER
AIA
159 W. 12TH EUGENE, OREGON 97401

A
22
JOB NO.

REGISTERED ARCHITECT
CLARE K. HAMLIN
EUGENE, OREGON
STATE OF OREGON

FOUNDATION PLAN
SECTOR E

1/8" = 1'-0"

4" CONC. SLAB (ELEV. 544.0')
- 6x6 6/6 W.W.F.
- 2" SAND LEVELING COURSE
- VAPOR BARRIER
- 4" GRAVEL BASE

TYPICAL: HOLD WALL DOWN 4" TO BTM OF SLAB & AROUND SHOWN WITHOUT POCHE, SEE DOOR AND WINDOW DTLS FOR PORTION OF SLAB EDGE

FOUR #5's x 6'-0" PLACED IN SLAB ACROSS FOOTING (TYP 8 PLACES)

2'-0" x 2'-8" x 2'-0" DEEP PIT W/ 6" WALLS W/ 6x6 6/6 W.W.F. 2" UNREINF CONC FLOOR. ALIGN W/ STUD WALL ABOVE. COORDINATE W/ MECH.

2'-0" x 1'-4" x 1'-6" DEEP PIT W/ 6" EAST & SOUTH WALLS W/ 6x6 6/6 W.W.F., 2" UNREINF CONC FLOOR. COORDINATE W/ MECH

11'-0" x 3'-4" x 1'-6" DEEP PIT W/ 6" UNREINF CONC FLOOR. COORDINATE W/ MECH. (THREE PLACES)

FOUR #5 x 6'-0" PLACED IN SLAB ACROSS FOOTING (TYP 8 PLACES)

PIT SAME AS AT LIBRARY BLDG. BELOW R/G EL. 515

1A/23 COLD JOINT @ INTERIOR SLABS

FACE OF WALL — SMOOTH 1/2" ϕ BARS x24" @ 4'-8" o.c. — TWO #4 BARD

1B/23 CONTROL JOINT @ EXTERIOR SLABS

TYP. STL.
- VERT - N° 4's @ 18"o.c.
- HOOKE - TWO N° 4's

1/2" PRE-FORMED, ASPHALT-IMPREGNATED EXPANSION JOINT MAT'L.

2/23 FTG @ ENTRY DOORS

1/34 SLAB EDGE @ DOOR & SIDE LITE — TWO #4's

3/23 SLAB EDGE 1/2"=1'-0"

- TURN DOWN WALL
- TWO N° 4's

4/23 ARCADE COL FTG 1/2"=1'-0"

12"x8"x12" BRG PL SHOP WELDED TO COL, TWO 5/8" ϕ HOLES FOR 1/2" A.B. CAST IN FTG OR 1/2" SET BOLTS

COAT COL W/ ASPHALT EMULSION WHEN BELOW CONC. SLAB

POUR SLAB AROUND COL & EDGE OF FTG

15" NON-SHRINK GROUT

3-#4's EA WAY — 2'-0" SQUARE

5/23 COLUMN FOOTING 1/2"=1'-0"

16"x16" PEDESTAL — 8 COL BASE DTL

POUR SLAB OVER EDGE OF FTG AND GROUT

4-#5 DOWELS TO FOOTING

7 #5's EA WAY — 5'-6" x 5'-0" SQUARE

6/23 MASONRY COL FTG IN WALL 1/2"=1'-0"

12"x12" PEDESTAL — 7 MASONRY COL DTL

4-#5's PLACED AS DOWEL TO TIED COL IN MASONRY WALL

TYPICAL WALL BEYOND

5'-5" x 6'-8" x 4'-0"

7/23 FTG @ EXT. WD STUD WALL

TYPICAL 4" CONC SLAB W/ 6x6 6/6 W.W.F.

* TYP. STEEL

TWO #4's — 1'-4"

8/23 INTERIOR WALL FTG

* TYP. STEEL
* 11-4"x14" DOWELS TO GROUTED MASONRY CELLS

TWO #4's — 1'-8" — 2'-0"

9/23 TYP PERIMETER FOOTING 1/2"=1'-0"

EDGE OF KEY 2'-0" FROM FACE OF ALL EXT. WALLS

1'-4" OF KEY EXTENDED 12" FORMED 12" & INT. SLABS

TWO #4's — 2'-0"

10/23 THICKENED SLAB DTL 1/2"=1'-0"

#4 DOWELS @ 48" o.c.

TWO #4's — 1'-4"

FOUNDATION PLAN & DETAILS - SECTOR E

SWEET HOME HIGH SCHOOL
ADDITIONS AND ALTERATIONS 1974
DISTRICT 55 LINN COUNTY, OREGON

ARCHITECTS
HAMLIN, MARTIN, SCHULTZ & GEYER
AIA
159 W. 12TH EUGENE, OREGON 97401

A
23
JOB NO.

REGISTERED ARCHITECT
CLARE K. HAMLIN
EUGENE, OREGON
STATE OF OREGON

FLOOR PLAN
SECTOR E
1/8" = 1'-0"

N

TYPE	LENGTH	HEIGHT	DEPTH	TOTAL No.	REMARKS
A	8'-0"	4'-0"	11 3/8"	5	MODIFY FACE FRAME*
B	8'-0"	6'-0"	9 3/8"	19	" " "
C	6'-0"	6'-0"	9 3/8"	6	" " "
D	8'-0"	8'-0"	1'-0"	9	" " "
E	9'-0"	6'-10"	1'-4 3/8"	2	NO MODIFICATION REQ'D

* FOR FACE FRAME MODIFICATION, SEE DETAIL 15/55

- TYP. COL. BUILT UP OF TS 5 x 3 x .375 L 3 x 6
- STITCH WELD TOGETHER W/ 3/16" FILLET WELDS 1" LONG 12" O.C. EACH SIDE

- TS 3 x 3 x 1/4" STL TUBE
- 2 LAYERS GYP. BD NOT REQ'D WHERE COL IS IN WALL

NOTE: ENDS OF WALL SIM.

SEE FIN. SCHEDULE FOR FIN. INSTLS.

2x4 WD. STUDS @ 16" o.c.

1/24 COLUMN DTLS. 1 1/2" = 1'-0"

2/24 PARTIAL HEIGHT PARTITION 1 1/2" = 1'-0"

LEGEND

- EXISTG WALL TO REMAIN
- NEW WOOD STUD WALL
- NEW METAL STUD WALL
- NEW NON-BEARING MASONRY WALL
- NEW BEARING MASONRY WALL
- NEW CONCRETE WALL

FLOOR PLAN - SECTOR E

SWEET HOME HIGH SCHOOL
ADDITIONS AND ALTERATIONS 1974
DISTRICT 55 LINN COUNTY, OREGON

ARCHITECTS
HAMLIN, MARTIN, SCHULTZ & GEYER AIA
159 W. 12TH EUGENE, OREGON 97401

JOB NO. A 24

REGISTERED ARCHITECT
CLARE K. HAMLIN
EUGENE, OREGON
STATE OF OREGON

SEE CEILING & ROOF FRAMING PLAN - SECTOR A, SHEET 5.

5x5x5/16" STL X-o.
- 3 5/8" ATL STUDS 12" OC.
- 10"x6"x1/8" STL TUBE STRUT
- 6"x6"x1/4" STL TUBE COL.

CONN. SECONDARY ARCADE ADD'L ALTERNATE E

ALTERNATE E STRUT LOCATION

1'-5 3/8"

3 5/8"

1'-5 3/8"

C. FACE OF MASONRY

1/8" | 43'-6" LENGTH OF W21xG2 | 1/4" | 15'-4" LENGTH OF W12x27 | 1/4" | 43'-6" LENGTH OF W21xG2 | 1/8"

34'-4" | 34'-0" | 34'-4"

C. FACE OF MASONRY

1/8" | 43'-6" LENGTH OF W21xG2 | 1/4" | 15'-4" LENGTH OF W12x27 | 1/4" | 43'-6" LENGTH OF W21xG2 | 1/8" C.F. MASONRY

34'-4" | 34'-0" | 34'-4"

(20) ARCADE BM (28) SUPPORT

(2) ROOF & SLOPED (28) FASCIA WALL

(12) PARAPET @ (28) SLOPING ROOF

(4) ROOF & LEVEL (28) PERIMETER WALL

(4) LINTEL & LEVEL (28) PERIMETER WALL

(20) ARCADE BM (28) SUPPORT

(17) ARCADE FASCIA (28) RETURN

(7) BM SUPPORT (28) IN WALL

(4) ROOF FRAMING @ (28) MASONRY WALL

(4) ROOF FRAMING @ (28) CONC. LINTEL

W21x62 | W12x27 | W21x62

14" ROOF TRUSSES 32" o.c.

24" ROOF TRUSSES 32" o.c.

30" ROOF TRUSSES 32" o.c.

DRAFTSTOP

DRAFTSTOP (SEE SECTIONS)

W6x16

17'-7 1/4" | 18'-2 1/8"

(7) BM SUPPORT (28) IN WALL

(5) STL COL (28) DTL

(2) BM TO BM (28) SUPPORT

(2) TRUSS SUPPORT @ STEEL BEAM

(2) BM TO BM (28) SUPPORT

(5) STL COL (28) DTL

(28) ARCH RM FLOOR

(28) LOWER ROOF SUPPORT

(10) ARCH RM FLOOR

(28) BM TO BM SUPPORT

(28) LOWER ROOF SUPPORT

(28) ARCH RM FLOOR

(7) TRUSS SUPPORT @ BEAM

(4) BM TO BM (28) SUPPORT

(5) STL COL (28) DTL

(28) ARCH RM FLOOR

(28) LOWER ROOF SUPPORT

(28) BM TO BM SUPPORT

(28) ARCH RM FLOOR

(28) LOWER ROOF SUPPORT

(5) TRUSSES @ (28) CANTILEVER

(28) ARCH RM FLOOR

(28) ARCH RM FLOOR

(28) LOWER ROOF SUPPORT

(5) TRUSSES @ (28) CANTILEVER

(28) LOWER ROOF SUPPORT

(28) ARCH RM FLOOR

(28) LOWER ROOF SUPPORT

(28) LOWER ROOF SUPPORT

(4) ROOF FRAMING @ (28) MASONRY WALL

(28) TRUSSES @ 32" o.c.

(28) CONC. LINTEL

(28) DIESEL ROOM

(28) STL COL DTL

(28) BM TO BM SUPPORT

(28) TRUSS SUPPORT @ STEEL BEAM

(28) BM TO BM SUPPORT

(28) STL COL DTL

(28) STL COL DTL

(28) CONC LINTEL

(28) ARCADE BM SUPPORT

(28) ROOF & SLOPED PERIM. WALL

(28) PARAPET @ SLOPING ROOF

(28) ROOF & SLOPED PERIM. WALL

(28) LINTEL & LEVEL PERIMETER WALL

(28) ROOF & LEVEL PERIMETER WALL

(28) LINTEL & LEVEL PERIMETER WALL

(28) ARCADE BM SUPPORT

(28) ROOF & SLOPED PERIM. WALL

(28) LINTEL & LEVEL PERIMETER WALL

(28) ROOF & LEVEL PERIMETER WALL

(28) LINTEL & LEVEL PERIMETER WALL

(28) ARCADE BM SUPPORT

(28) ARCADE BM SUPPORT

(28) BM SUPPORT IN WALL

(28) ROOF & SLOPED PERIM. WALL

(28) LINTEL & SLOPED PERIMETER WALL

(28) PIPE CHASE

(28) PIPE CHASE

(28) PIPE CHASE

(28) ARCADE @ WALL SUN

(28) TYP. STL.

(28) STRUTS @ FASCIA

(28) ROOF & SLOPED PERIM. WALL

(28) PIPE CHASE

(28) PARAPET & SOFFIT @ ENTRY RECESS

(28) CONC LINTEL

(28) STRUTS @ FASCIA

(28) LINTEL @ SLOPED PERIMETER WALL

(28) CONC LINTEL

(28) PARAPET & LINTEL @ SLOPING ROOF

(28) PARAPET @ SLOPING ROOF

(28) BM SUPPORT IN WALL

(28) SOUTH FASCIA SUN.

4x4x1/4" STL TUBE COL W/ 5/16" CONT. FILLET WELD TO BM.

6"x6" @ 16" o.c.

6"x6"x5/16" STL. TUBE BM. CLOSE EAST TUBE END W/ 1/8" STL. PL. SHOP WELD

(4) BM. SUPPORT @ WALL

(1) SUPPORT @ WALL

(2) FASCIA @ SOUTH WALL

2"x6" NO. JOIST @ 24" o.c.

(5A) CAP @ MASONRY WALL

(2) FASCIA @ WEST WALL

(17) ARCADE FASCIA RETURN

TYPICAL ARCADE BEAMS 10"x6"x1/4" STL TUBES THROUGHOUT EXCEPT 12" DEEP TUBES @ BAR LOADING AREAS IN 'SECTOR B'

(20) ARCADE BM (28) SUPPORT

2"x4's TIED TO REBAR IN BOND BEAM

12" (LOCATION VARIES)

TOP OF LINTEL LEVEL OR SLOPING TO ACCOMODATE ROOF CONDITIONS

2"x6"x8'-0"

#3 STIRRUPS 12" o.c. (3 BA END)

FOUR #5's

VERTICALLY GROUTED MASONRY CELL W/ 2-#4's

10'-0 1/2"

8'-0"

12'-0"

1 / 25 TYPICAL CONC LINTEL 1/4"=1'-0"

2"x4's TIED TO REBAR IN BOND BEAM

TOP OF LINTEL LEVEL

3'-7" @ SOUTH LINTEL 3'-0 1/2" @ NO. LINTEL

#3 STIRRUPS 12" o.c. (3 BA END)

FOUR #5's

VERTICALLY GROUTED MASONRY CELL W/ 2-#4's

10'-0 1/2"

8'-0"

12'-0"

2 / 25 CONC LINTEL @ ENTRY TO CORRIDOR

(21) TYPICAL (28) FASCIA

- 2x12 HANG BTWN STL BMS FOR PIPE SUPPORTS BY MECHANICAL
- 3 5/8" ATL STUDS 12" o.c. RIVETED @ BTA CORNER
- FILL ENTIRE ENCLOSURE W/ BATT INSULATION AFTER MECH PIPING ARE IN PLACE
- 7/8" STUCCO ON STUCCO MESH - VERT. SURFACES
- 7/8" STUCCO ON ATL LATH - HORIZ.

10"x6" TUBE

1'-11"

1'-9"

3 / 25 CHASE FOR MECH PIPING 1/2"=1'-0"

4 / 25 CHASE FOR MECH PIPING 1/2"=1'-0"

CONTINUE ROOFING UP UNDER COPING. REPLACE COPING AS REQ'D.

(9) ARCADE LEDGER @ (3) CONC. WALL SUN.

TYP. PREFORMED MTL. DECK CLOSURE

EXIST'G CONC WALL

HOLES IN EXIST'G CONC. WALL BY MECH FOR PIPE PENETRATIONS

MTL STUD CHANNEL TO CONC. W/ 5/8" ø INS IN SHIELDS @ 32" o.c.

- 2x12 SECURED TO MTL. STUDS FOR PIPE SUPPORTS BY MECH.
- 3 5/8" MTL. STUDS 16" o.c. RIVETED @ BTA CORNER
- 7/8" STUCCO ON STUCCO MESH - VERT. SURFACES
- 7/8" STUCCO ON MTL LATH - HORIZ. SURFACE

1'-11"

5 / 25 CHASE FOR MECH PIPING 1/2"=1'-0"

ROOF FRAMING PLAN
SECTOR E

1/8" = 1'-0"

METAL DECKING	
SPAN	GAUGE
UP TO 12'-10"	20
12'-10" TO 14'-10"	18
14'-10" & OVER	16

- SPANS AND GAUGES PER TABLE ABOVE EXCEPT AS NOTED ON DRAWINGS.
- INSTALL DECKING W/ WIDE RIBS DOWN
- ARC WELD TO STL. SUPPORTS @ 8" o.c. PER SPEC.
- ALL JOINTS TO OCCUR OVER SUPPORTS

N

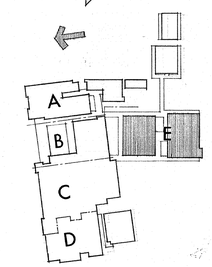

ROOF FRAMING PLAN - SECTOR E

SWEET HOME HIGH SCHOOL
ADDITIONS AND ALTERATIONS 1974
DISTRICT 55 LINN COUNTY, OREGON

ARCHITECTS
HAMLIN, MARTIN, SCHULTZ & GEYER AIA
159 W. 12TH EUGENE, OREGON 97401

A
25
JOB NO.

REGISTERED ARCHITECT
CLARE K. HAMLIN
EUGENE, OREGON
STATE OF OREGON

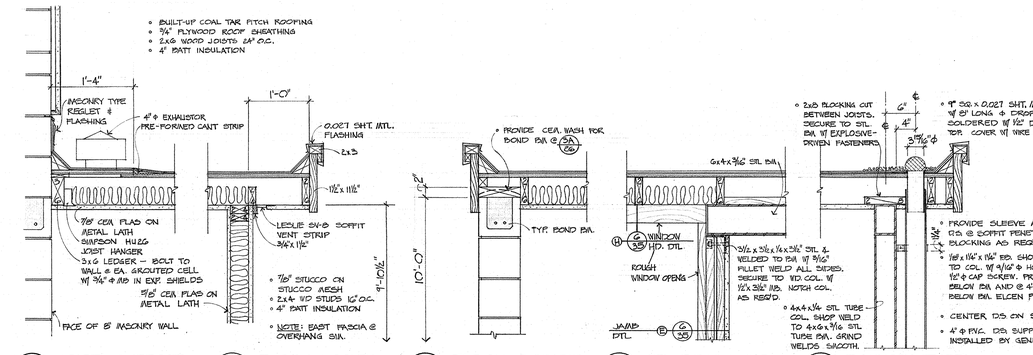

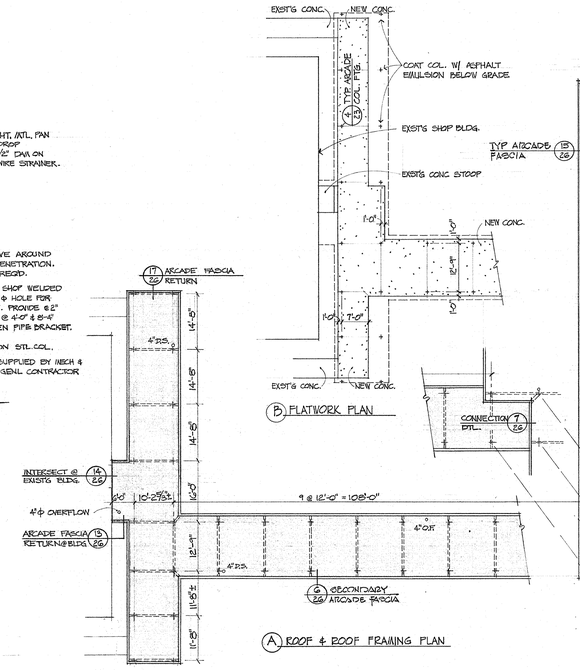

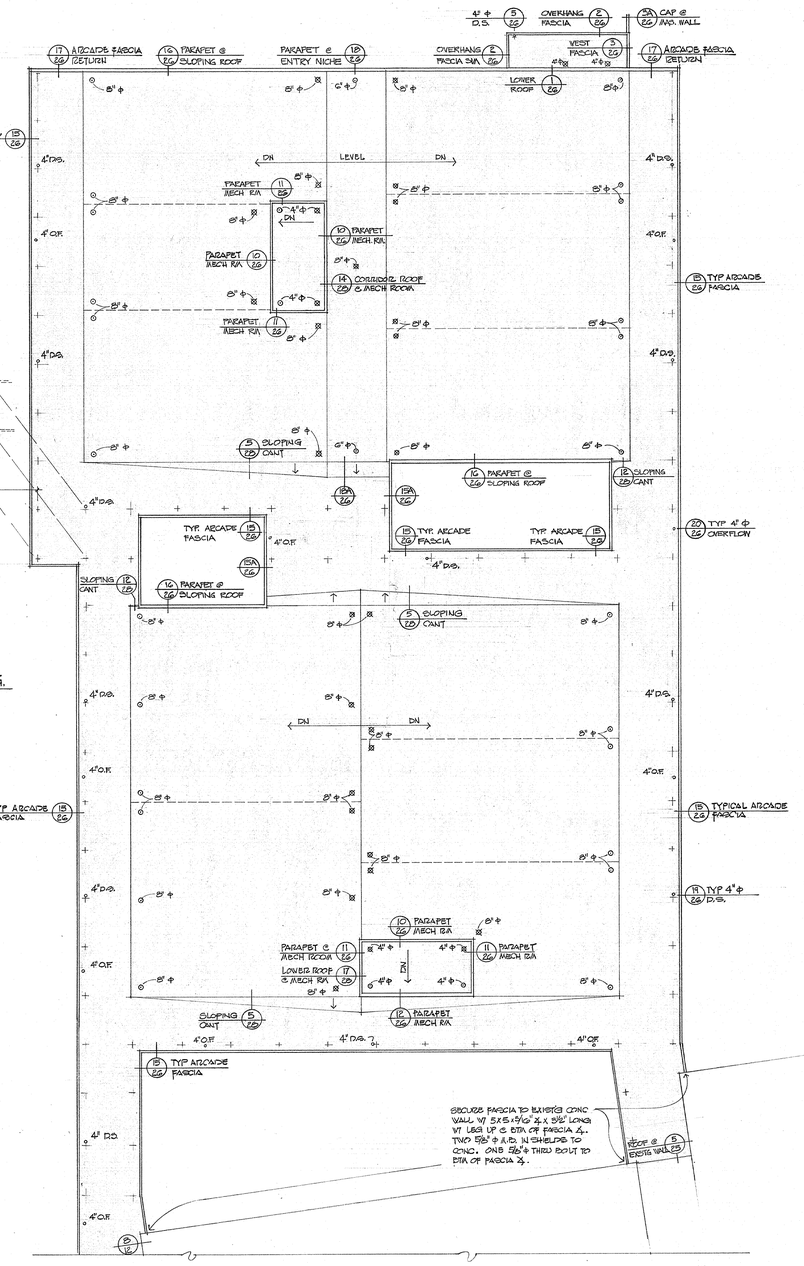

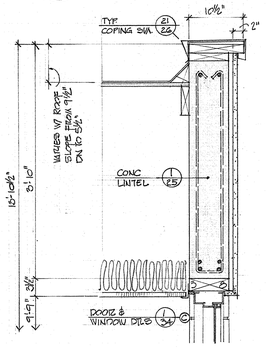

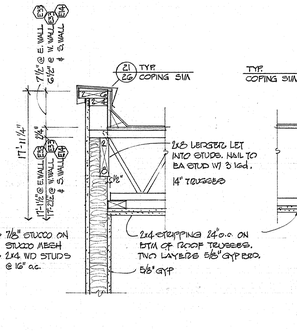

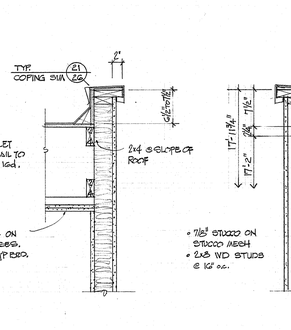

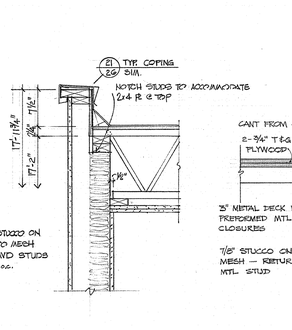

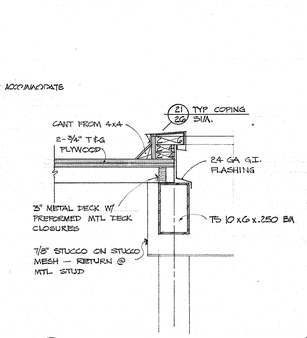

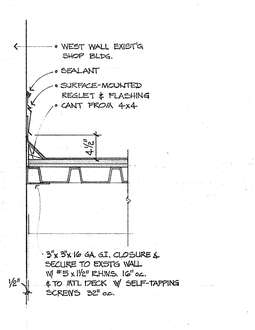

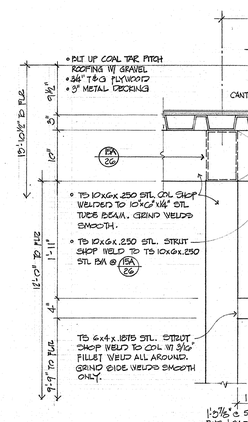

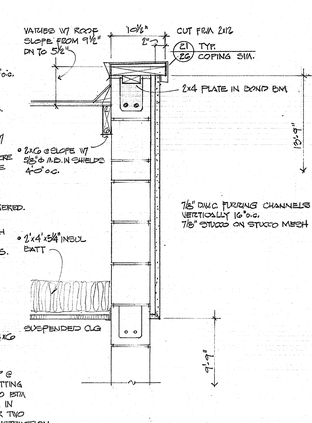
VARIES W/ ROOF SLOPE FROM 9⅛" DN TO 5½"
10½"
CUT FROM 2x12
2"
TYP. COPING SIM. 21/26
2x4 PLATE IN BOND BM.
2xG @ SLOPE W/ 5⅝"ø M.B. IN SHIELDS 40" o.c.
2'-4" 19'-9"
1'-1"
2'-1"
2'-10"
2'-1"
2'-10"
2'-1"
2'-10

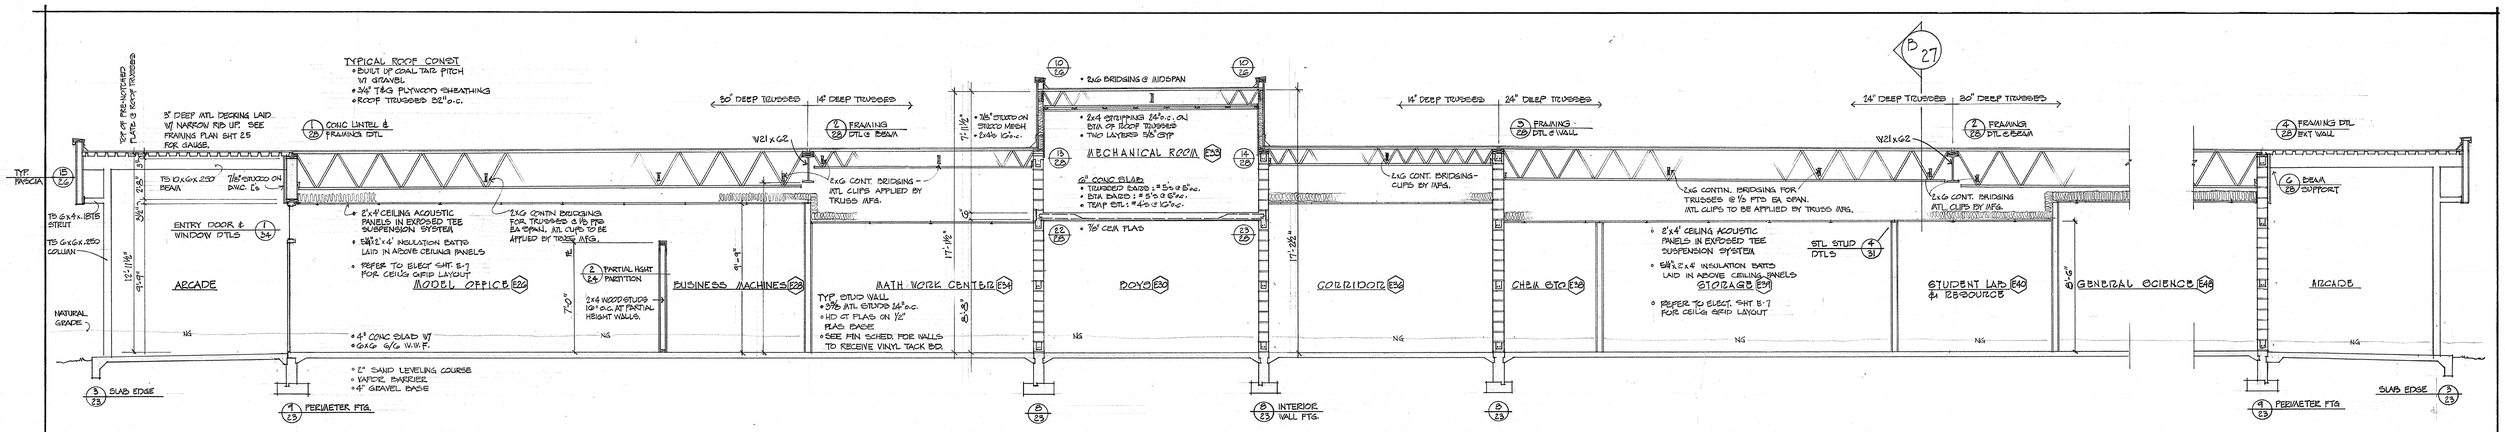

A 27 SECTION LOOKING SOUTH THRU MATH ~ SCIENCE BLDG 1/4" = 1'-0"

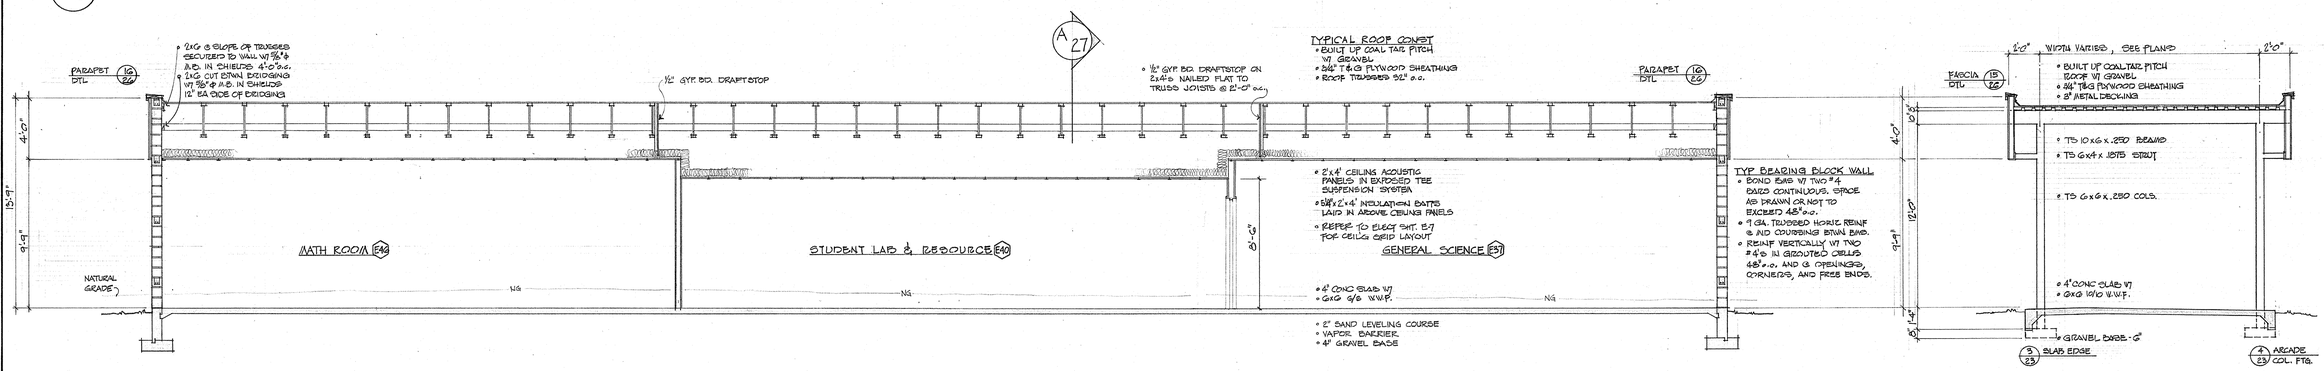

D 27 SECTION LOOKING EAST THRU MATH ~ SCIENCE BLDG 1/4" = 1'-0"

C 27 TYPICAL ARCADE 1/4" = 1'-0"

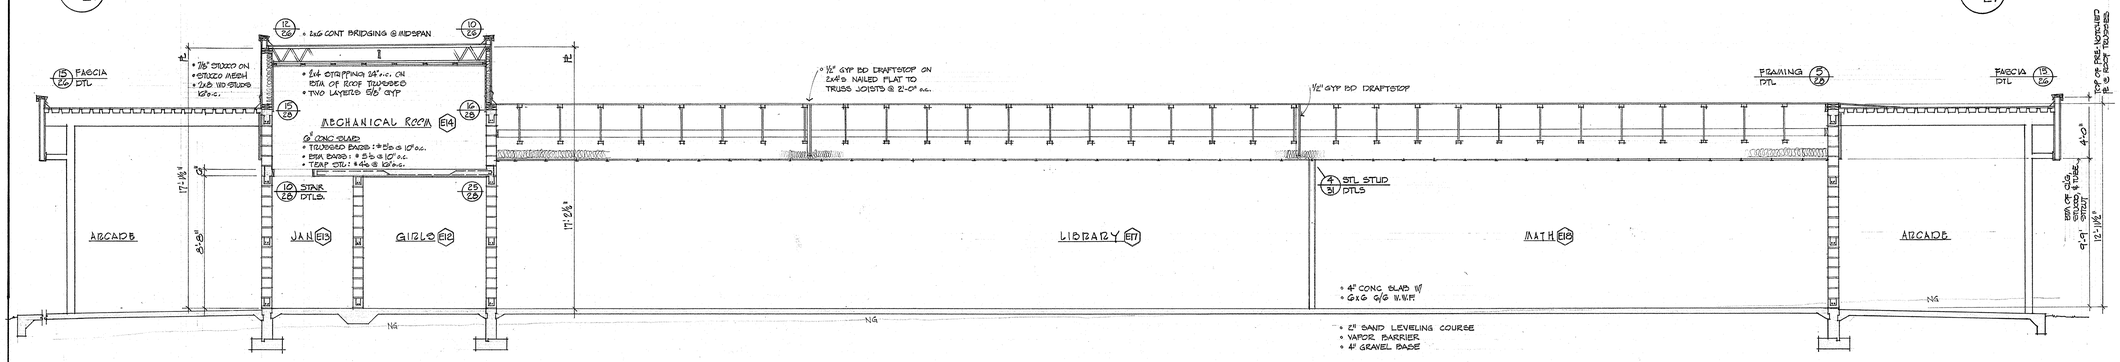

D 27 SECTION LOOKING EAST THRU LIBRARY ~ HOME ECONOMICS BLDG 1/4" = 1'-0"

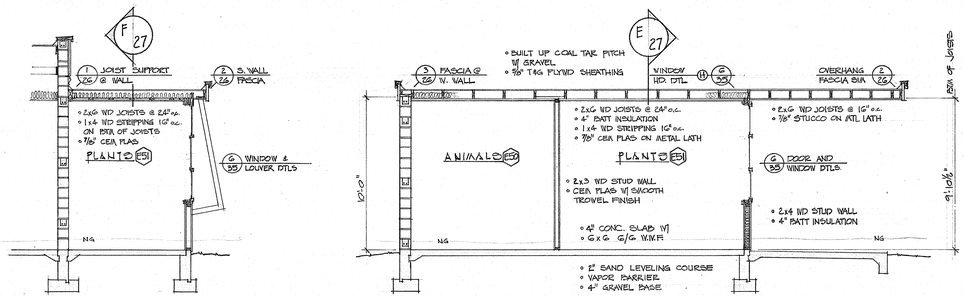

E 27 LOOKING EAST THRU PLANT ROOM 1/4" = 1'-0"

F 27 LOOKING NORTH THRU PLANT & ANIMAL ROOMS 1/4" = 1'-0"

SECTIONS - SECTOR E

SWEET HOME HIGH SCHOOL
ADDITIONS AND ALTERATIONS 1974
DISTRICT 55 LINN COUNTY, OREGON

ARCHITECTS
HAMLIN, MARTIN, SCHULTZ & GEYER AIA
159 W. 12TH EUGENE, OREGON 97401

A 27 JOB NO.

REGISTERED ARCHITECT
CLARE K. HAMLIN
EUGENE, OREGON
STATE OF OREGON

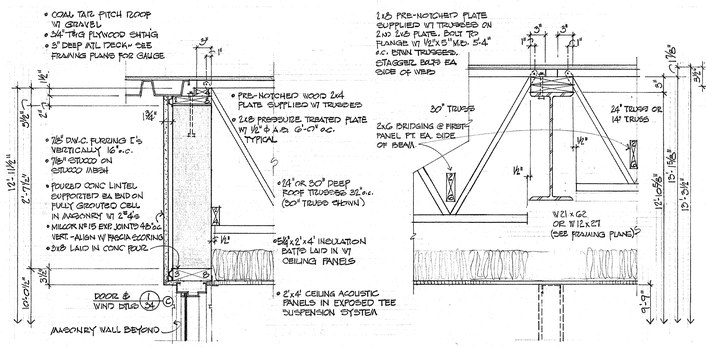

1 28 LINTEL @ LEVEL PERIMETER WALL 1"=1'-0"

2 28 TRUSS SUPPORT @ STEEL BEAM 1"=1'-0"

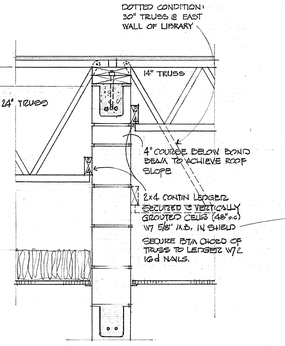

3 28 TRUSS SUPPORT @ CORRIDOR WALL 1"=1'-0"

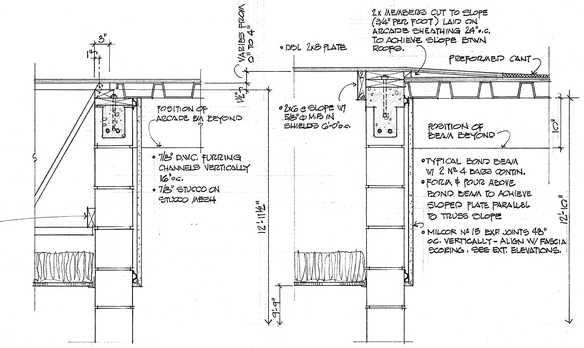

4 28 ROOF @ LEVEL PERIMETER WALL 1"=1'-0"

5 28 ROOF @ SLOPED PERIMETER WALL 1"=1'-0"

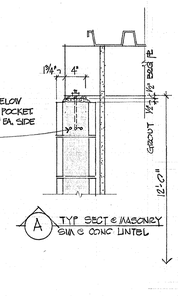

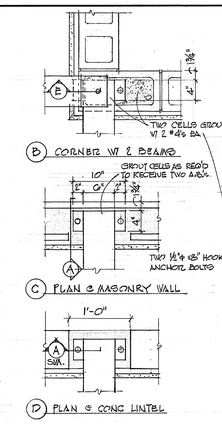

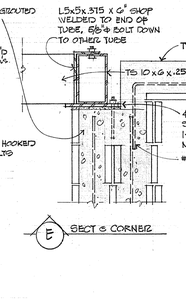

6 28 ARCADE BM SUPPORT @ MASONRY WALLS & CONCRETE LINTELS 1"=1'-0"

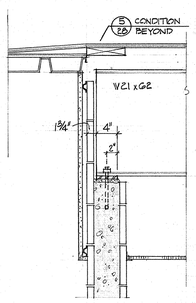

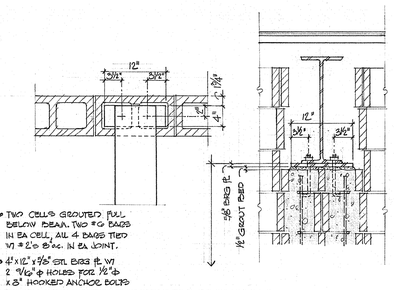

7 28 STEEL BEAM SUPPORT IN MASONRY WALLS 1"=1'-0"

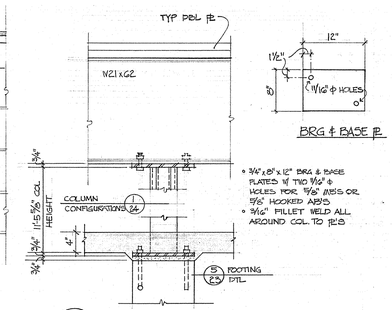

8 28 STEEL BEAM SUPPORT @ COLUMNS 1"=1'-0"

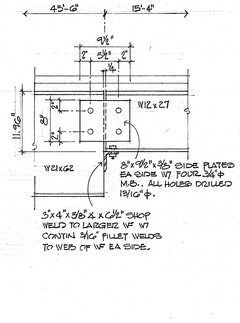

9 28 BEAM TO BEAM SUPPORT 1"=1'-0"

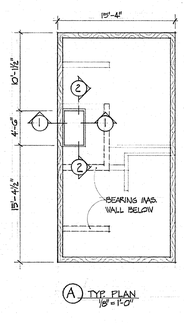

10 28 FOLDING STAIR FRAMING @ MECH. RMS. E14 & E33 1"=1'-0"

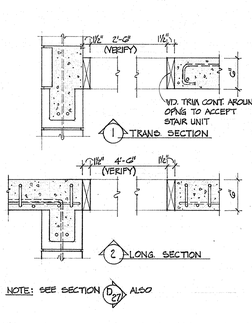

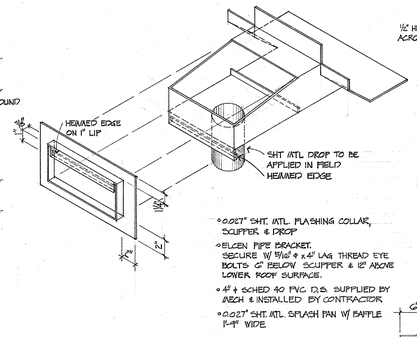

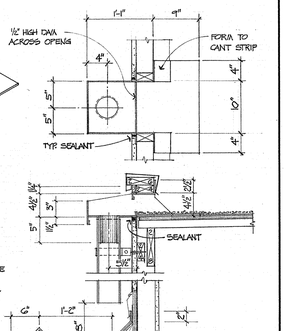

11 28 SCUPPER & D.S. DETAILS @ MECH. RMS. E14 & E33 1"=1'-0"

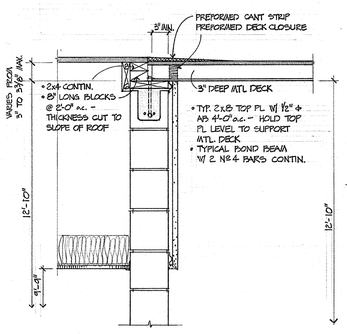

12 28 ROOF @ SLOPED PERIMETER WALL 1"=1'-0"

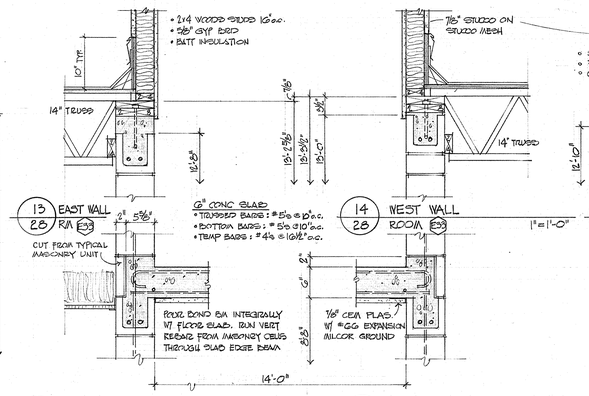

22 28 EAST WALL R/A E33 1"=1'-0"

23 28 WEST WALL R/A E33 1"=1'-0"

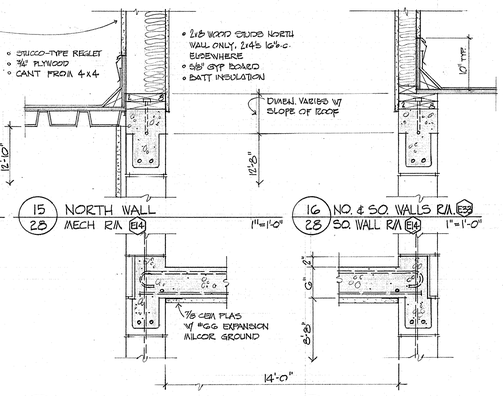

24 28 NORTH WALL MECH R/A E14 1"=1'-0"

25 28 SOUTH WALL R/A E14 1"=1'-0"

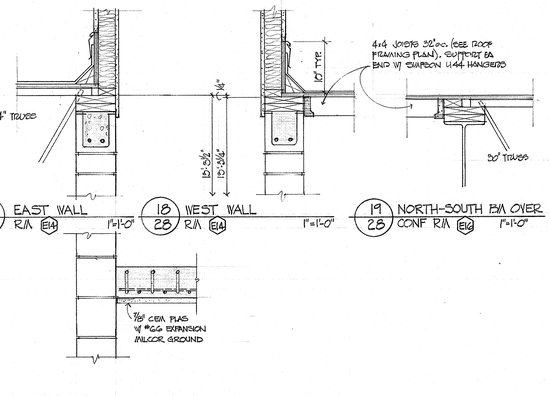

26 28 EAST WALL R/A E14 WEST WALL R/A E14 1"=1'-0"

27 28 NORTH-SOUTH B/M OVER CONF R/A E14 1"=1'-0"

20 28 UNASSIGNED

21 28 UNASSIGNED

13 28 EAST WALL R/A E33

14 28 WEST WALL ROOM E33

15 28 NORTH WALL MECH R/A E14

16 28 NO. & SO. WALLS R/A E33 SO. WALL R/A E14

17 28 EAST WALL R/A E14

18 28 WEST WALL R/A E14

FRAMING DETAILS - SECTOR E

SWEET HOME HIGH SCHOOL
ADDITIONS AND ALTERATIONS 1974
DISTRICT 55 LINN COUNTY, OREGON

ARCHITECTS
HAMLIN, MARTIN, SCHULTZ & GEYER
AIA
159 W. 12TH EUGENE, OREGON 97401

A
28
JOB NO.

REGISTERED ARCHITECT
CLARE K. HAMLIN
EUGENE, OREGON
STATE OF OREGON

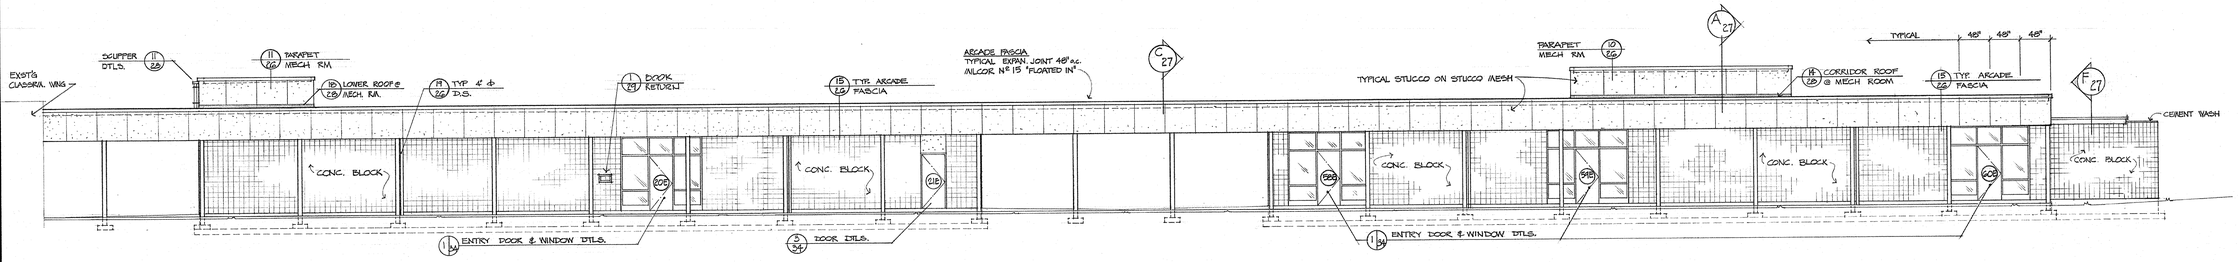

1/29 WEST ELEVATION - SECTOR E

1/8" = 1'-0"

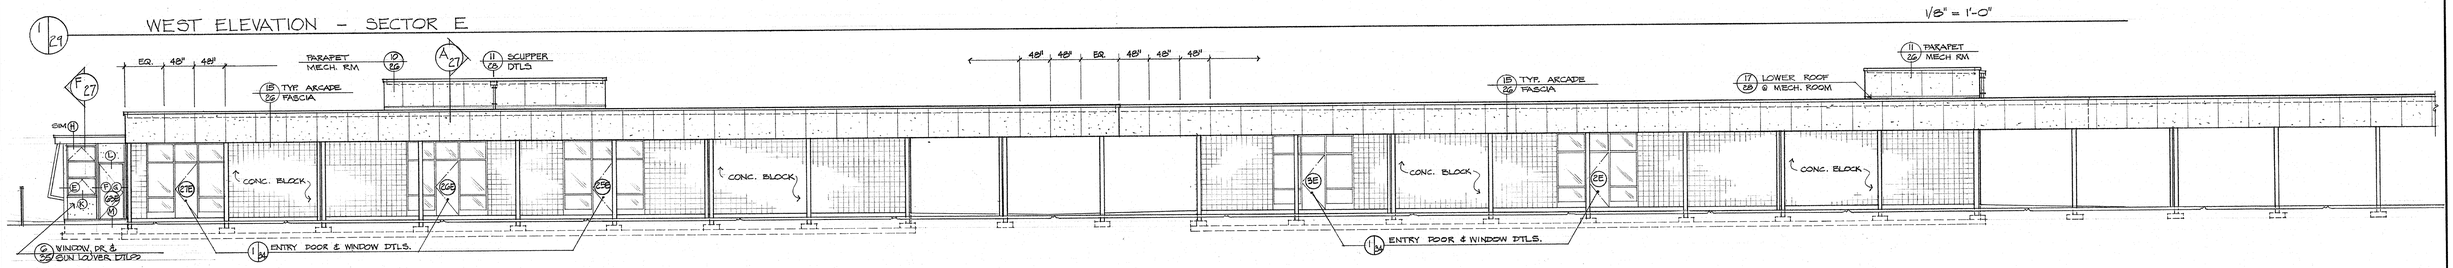

2/29 EAST ELEVATION - SECTOR E

1/8" = 1'-0"

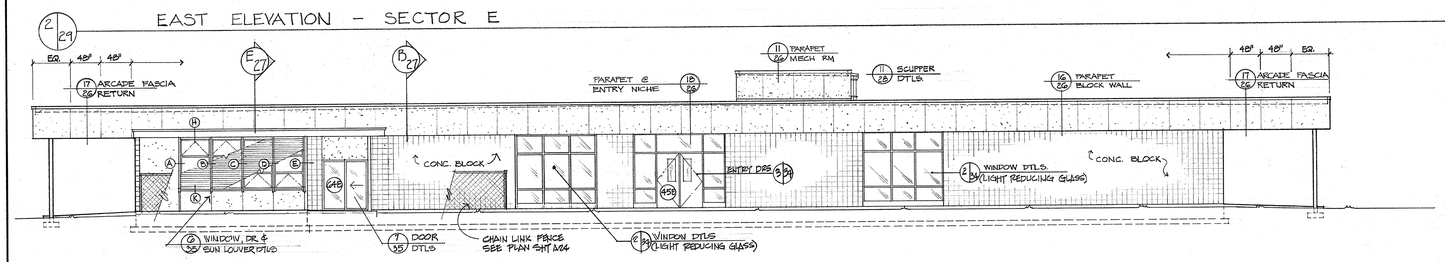

3/29 SOUTH ELEVATION - MATH-SCIENCE BLDG - SECTOR E

1/8" = 1'-0"

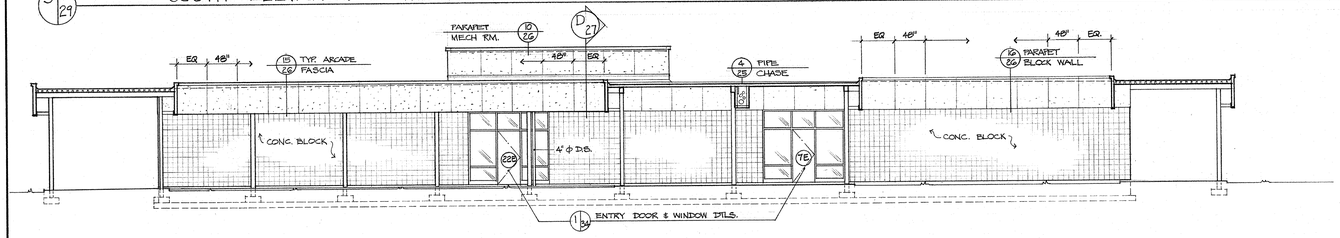

4/29 SOUTH ELEVATION - LIBRARY-HOME ECONOMICS BLDG - SECTOR E

1/8" = 1'-0"

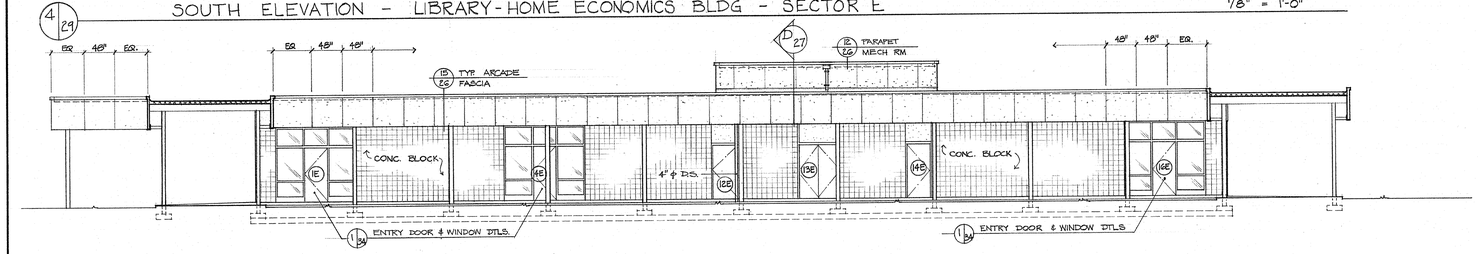

5/29 NORTH ELEVATION - LIBRARY-HOME ECONOMICS BLDG - SECTOR E

1/8" = 1'-0"

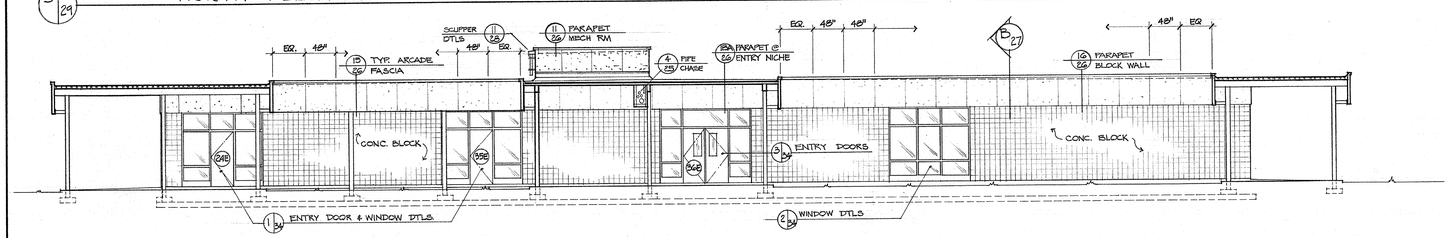

6/29 NORTH ELEVATION - MATH-SCIENCE BLDG - SECTOR E

1/8" = 1'-0"

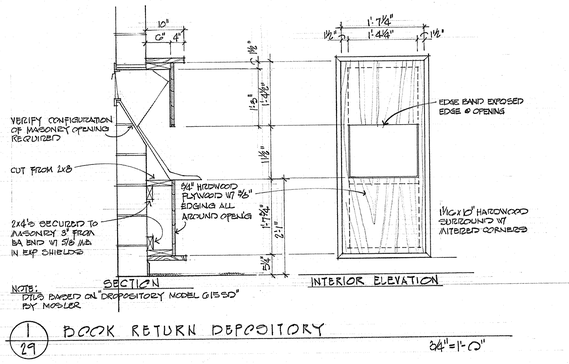

NOTE: DTLS BASED ON "DROPOSITORY MODEL G1550" BY MOSLER

1/29 BOOK RETURN DEPOSITORY

3/4"=1'-0"

EXTERIOR ELEVATIONS - SECTOR E

SWEET HOME HIGH SCHOOL
ADDITIONS AND ALTERATIONS 1974
DISTRICT 55 LINN COUNTY, OREGON

ARCHITECTS
HAMLIN, MARTIN, SCHULTZ & GEYER AIA
159 W. 12TH EUGENE, OREGON 97401

A
29
JOB NO.

REGISTERED ARCHITECT
CLARE K. HAMLIN
EUGENE, OREGON
STATE OF OREGON

ROOM FINISH SCHEDULE

SECTOR A

ROOM NAME	NO.	CEILINGS: MATERIAL, HEIGHT & APPLICATION – SEE ①			NORTH	EAST	SOUTH	WEST	FLOOR	BASE	ELEV	REMARKS
TICKET OFFICE	A1	AC TILE	9'-6"	B	HD. CT. PLAS.	HD. CT. PLAS.	HD. CT. PLAS.	HD. CT. PLAS.	CARPET ⑤	4" RBR	3/A6	
COAT ROOM	A2	AC TILE *	10'-5"	B	HD. CT. PLAS.	HD. CT. PLAS.	HD. CT. PLAS./OPEN	HD. CT. PLAS.	CARPET ⑤	4" RBR		* CEMENT FIBER PLANK CEILG IN EXIST CORRIDOR TO BE REMOVED
FOYER	A3	AC TILE **	10'-5"	B	HD. CT. PLAS.	HD. CT. PLAS.	EXIST'G. *	HD. CT. PLAS.	CARPET ⑤	4" RBR	⑥	* HD. CT. PLAS. & VINYL TACK BD. AT RECESSED OPENING – SEE FLOOR PLAN SHT. A-4 ** ¾" CEM. FIBER PLANK CLG. REMOVED
GIRLS	A4	AC TILE	9'-6"	B	EPOXY COATING **	EPOXY COATING **	EPOXY COATING **	EPOXY COATING **	SHT. VINYL ⑤	SHT. VINYL *	1/A	* BASE TO BE SELF-COVING ** EPOXY ON HD. CT. PLAS.
JANITOR	A5	EXIST'G – PATCH AS REQ'D			HD. CT. PLAS.	HD. CT. PLAS.	PATCH EXIST'G PLAS.	HD. CT. PLAS.	SHT. VINYL ⑤	4" RBR	⑥	CLEATS ABOVE MOP BASIN – SEE 5/A6
BOYS	A6	AC TILE	9'-6"	B	EPOXY COATING **	EPOXY COATING **	EPOXY COATING **	EPOXY COATING **	SHT. VINYL ⑤	SHT. VINYL *	1/A	* BASE TO BE SELF-COVING ** EPOXY ON HD. CT. PLAS.
PRACTICE ROOM	A7	AC TILE	11'-6"	B	HD. CT. PLAS.	HD. CT. PLAS.	PATCH EXIST'G PLAS.	HD. CT. PLAS.	CARPET ④	4" RBR	⑥	
PRACTICE ROOM	A8	AC TILE	11'-6"	B	HD. CT. PLAS.	HD. CT. PLAS.	HD. CT. PLAS.	HD. CT. PLAS.	CARPET ④	4" RBR		
OFFICE	A9	AC TILE	11'-6"	B	HD. CT. PLAS. & FILLED WNDW. 4/A6	HD. CT. PLAS.	HD. CT. PLAS.	HD. CT. PLAS.	CARPET ④	4" RBR	⑥	
PRACTICE ROOM	A10	AC TILE	11'-6"	B	HD. CT. PLAS. & FILLED WNDW. 4/A6	HD. CT. PLAS.	HD. CT. PLAS.	HD. CT. PLAS.	CARPET ④	4" RBR	⑥	
PRACTICE ROOM	A11	AC TILE	11'-6"	B	HD. CT. PLAS. & FILLED WNDW. 4/A6	HD. CT. PLAS.	HD. CT. PLAS.	HD. CT. PLAS.	CARPET ④	4" RBR	⑥	
PRACTICE ROOM	A12	AC TILE	11'-6"	B	EXIST'G.	EXIST'G.	HD. CT. PLAS.	HD. CT. PLAS.	CARPET ④	4" RBR	⑥	
BAND ROOM	A13	EXIST'G – PATCH AS REQ'D		*	HD. CT. PLAS./AC TILE	PLAS. AT FILLED OPENG.	HD. CT. PLAS./AC TILE	HD. CT. PLAS. *	CARPET ④	4" RBR	⑥ 1/A6 ⑥ 2/A6 ⑥ 3/A6	* AC TILE ON WEST WALL OF ENTRY ALCOVE ONLY. SEE DRG. A1.5 IDA ** ¾" FIBER PLANK CLG TO BE REMOVED FROM EXIST. COR. – PLASTER * CEM. FIBER PLANK CLG IN EXIST. CORRIDOR TO BE REMOVED – PLASTER.
INSTRUMENT STORAGE	A14	EXIST'G – PATCH AS REQ'D			HD. CT. PLAS.	HD. CT. PLAS.	EXIST'G	MATCH PLAS. @ FILLED OPENG.	CARPET ⑤	4" RBR		
CORRIDOR	A15	AC TILE *	10'-5"	B	PATCH EXIST'G. PLAS.	PATCH EXIST'G. PLAS.	HD. CT. PLAS./OPEN	PLAS. AT FILLED OPENG.	CARPET ⑤	4" RBR		* CEM. FIBER PLANK CLG. TO BE REMOVED
CORRIDOR	A16	AC TILE	11'-0" *	B	HD. CT. PLAS./OPEN	CEM. PLAS.	DOOR 23A	CEM. PLAS.	CARPET	4" RBR		* REMOVE EXIST'G. 5/8" PLYWOOD CEILG.
STORAGE	A17	5/8" GYP. BD.	—	E	HD. CT. PLAS.	EXIST'G	MATCH PLAS @ FILLED OPENG	BLOCK @ FILLED OPENG ⑥	EXIST'G	4" RBR	⑥	* EXIST'G CEM. FIBER PLANK CLG TO BE REMOVED.
STORAGE	A18	EXIST'G.	—	–	EXIST'G.	EXIST'G	EXIST'G	EXIST'G	EXIST'G	EXIST'G		
BOILER ROOM	A19	EXST'G	—	–	EXST'G.	EXST'G	MATCH PLAS @ FILLED OPENG	GRILLE @ FILLED OPENG ⑥	EXIST'G	EXIST'G		
LAUNDRY	A20	EXST'G	—	–	MATCH PLAS @ FILLED OPENG	EXST'G	EXIST'G	EXIST'G	EXIST'G	EXIST'G		
AUDITORIUM	A21	EXST'G	—	–	EXIST'G.	EXST'G	EXIST'G	EXIST'G	CARPET *	EXIST'G		* 4'-0" STRIP DOWN AISLES – SEE FLOOR PLAN SHEET A-4
STAGE	A22	EXST'G	—	–	EXIST'G.	EXST'G	MATCH PLAS @ FILLED OPENG	EXIST'G	EXIST'G	EXIST'G		
CHORAL ROOM	A23	EXST'G	—	–	MATCH PLAS @ FILLED OPENG	EXIST'G	EXIST'G	EXIST'G	EXIST'G	EXIST'G		
OFFICE	A24	EXST'G	—	–	EXIST'G.	EXIST'G	EXIST'G	EXIST'G	EXIST'G	EXIST'G		
PRACTICE ROOM	A25	EXIST'G	—	–	EXIST'G.	EXIST'G	EXIST'G	EXIST'G	EXIST'G	EXIST'G		
STORAGE	A26	PATCH PLAS. AT REMOVED WALLS	—	–	HD. CT. PLAS.	EXIST'G/HD. CT. PLAS.	HD. CT. PLAS.	HD. CT. PLAS.	V.A. TILE ⑥	4" RBR.	⑥	
STAIRS	A27	OPEN/EXIST'G.	—	–	PLAS. AT FILLED OPENG.	MATCH PLAS @ FILLED OPENG	OPEN	HD. CT. PLAS.	WD. TREADS	NONE		
MECHANICAL ROOM	A28	5/8" GYP. BD.	—	E	5/8" GYP. BD.	5/8" GYP.	5/8" GYP. BD.	5/8" GYP. BD.	PLYWD.	NONE		
STORAGE	A29	5/8" GYP. BD *	—	E	MATCH PLAS @ FILLED OPENG	EXIST'G	HD. CT. PLAS.	EXIST'G/BLOCK @ FILLED OPENG ⑥	EXIST'G.	4" RBR.	⑥	* EXIST'G CEM. FIBER PLANK CLG TO BE REMOVED.

SECTOR B

ROOM NAME	NO.	CEILINGS: MATERIAL, HEIGHT & APPLICATION – SEE ①			NORTH	EAST	SOUTH	WEST	FLOOR	BASE	ELEV	REMARKS
ENGLISH	B1	AC PANEL	9'-9"	A	MASONRY	MASONRY	VINYL TACK BD. 4/B1	HD. CT. PLAS.	V.A. TILE *	4" RBR		TILE CONTINUOUS UNDER FOLDING STAGE
ENGLISH	B2	AC PANEL	9'-9"	A	HD. CT. PLAS.	MASONRY	HD. CT. PLAS.	VINYL TACK BD. 4/B1	CARPET	4" BASE		
ENGLISH	B3	AC PANEL	9'-9"	A	MASONRY	VINYL TACK BD. 4/B1	HD. CT. PLAS.	HD. CT. PLAS.	V.A. TILE	4" BBR		
BOOKS	B4	AC TILE	8'-0"	B	HD. CT. PLAS.	HD. CT. PLAS.	HD. CT. PLAS.	HD. CT. PLAS.	V.A. TILE	4" RBR		
OFFICE	B5	AC TILE	8'-0"	B	HD. CT. PLAS.	HD. CT. PLAS.	HD. CT. PLAS.	HD. CT. PLAS.	CARPET	4" BBR		
ENGLISH WORK CENTER	B6	AC PANEL / AC TILE	9'-9" / 8'-0"	A / B	VINYL TACK BD. 4/B1	HD. CT. PLAS.	HD. CT. PLAS.	HD. CT. PLAS.	CARPET	4" RBR	⑥ 1/B6	
ENGLISH	B7	AC PANEL	9'-9"	A	MASONRY	HD. CT. PLAS.	VINYL TACK BOARD 4/B1	HD. CT. PLAS.	V.A. TILE	4" RBR		
ENGLISH	B8	AC PANEL	9'-9"	A	VINYL TACK BD 4/B1	HD. CT. PLAS.	HD. CT. PLAS.	HD. CT. PLAS.	V.A. TILE	4" BBR		
CONCESSION	B9	AC PANEL	9'-9"	A	HD. CT. PLAS.	HD. CT. PLAS.	HD. CT. PLAS.	PATCH PLAS @ NEW DR	V.A. TILE ⑤	4" RBR	⑥ 2/B6	
JOURNALISM	B10	AC PANEL	9'-9"	A	HD. CT. PLAS.	HD. CT. PLAS.	EXIST'G	PATCH PLAS @ NEW DR	V.A. TILE ⑤	4" RBR	⑥ 3/B6	
OFFICE	B11	AC PANEL	9'-9"	A	HD. CT. PLAS.	HD. CT. PLAS.	HD. CT. PLAS.	HD. CT. PLAS.	V.A. TILE ⑤	4" RBR		
OFFICE	B12	AC PANEL	9'-9"	A	HD. CT. PLAS.	HD. CT. PLAS.	HD. CT. PLAS.	EXIST'G	V.A. TILE ⑤	4" RBR		
SOCIAL STUDIES CTR	B13	AC PANEL	9'-9"	A	EXIST'G	VINYL TACK BD. 4/B1	EXIST'G	EXIST'G	CARPET ⑤	4" BBR		
GYM STORAGE	B14	EXIST'G	—	–	EXIST'G	HD. CT. PLAS.	EXIST'G	PATCH PLAS @ NEW DR.	EXIST'G	EXIST'G		
BOYS	B15	EXIST'G	—	–	EXIST'G	EXIST'G	EXIST'G	EXIST'G	EXIST'G	EXIST'G		
GIRLS	B16	EXIST'G	—	–	EXIST'G	EXIST'G	EXIST'G	EXIST'G	EXIST'G	EXIST'G		
PUMP	B17	EXIST'G	—	–	EXIST'G	EXIST'G	EXIST'G	EXIST'G	EXIST'G	EXIST'G		
JANITOR	B18	EXIST'G	—	–	EXIST'G	EXIST'G	EXIST'G	EXIST'G	EXIST'G	EXIST'G		
CORRIDOR	B19	AC TILE **	9'-10" / 11'-7/8"	C / B	HD. CT. PLAS.	EXIST'G	EXIST'G.	EXIST'G ***	EXIST'G	EXIST'G *		* 1/2" G YP. BASE SMOOTH BND. AROUND WAINSCOT AT SOUTH END AP ** REMOVE EXIST'G CEILG TILE. *** COR. – APPROX. 24' – SEE FLOOR PLAN A-14
CORRIDOR	B20	AC TILE	9'-10"	C	HD. CT. PLAS.	DOOR	HD. CT. PLAS.	OPEN ⑤	V.A. TILE ⑤	4" RBR.		
CORRIDOR	B21	AC TILE	9'-6"	D	EXIST'G / LAW PLAS. WORK @ NEW DRS. – SEE DR. DTLS	EXIST'G	EXIST'G	LAW PLAS / GYP. BRD	EXIST'G	EXIST'G		
ENGLISH	B22	EXST'G	—	–	EXIST'G	EXIST'G	EXIST'G	EXIST'G	EXIST'G	EXIST'G		
ENGLISH	B23	EXST'G	—	–	EXIST'G	EXIST'G	EXIST'G	EXIST'G	EXIST'G	EXIST'G		
BOYS	B24	EXST'G	—	–	EXIST'G	EXIST'G	HD. CT. PLAS. AT FILLED OPENG	EXIST'G	EXIST'G	EXIST'G		
GIRLS	B25	EXST'G	—	–	EXIST'G	EXIST'G	HD. CT. PLAS. AT FILLED OPENG	EXIST'G	EXIST'G	EXIST'G		
ENGLISH	B26	EXST'G	—	–	EXIST'G	EXIST'G	EXIST'G	EXIST'G	EXIST'G	EXIST'G		
ENGLISH	B27	EXIST'G	—	–	EXIST'G	EXIST'G	EXIST'G	EXIST'G	EXIST'G	EXIST'G		
MECHANICAL ROOM	B28	NONE	—	–	EXIST'G	WD. STUDS	WD. STUDS	EXIST'G	CONC.	NONE		
STORAGE	B29	PLAS @ OPENG	—	–	GYP. BD.	EXIST'G	GYP. BD	EXIST'G	V.A. TILE	NONE		
MECHANICAL ROOM	B30	GYP. BD	VARIES	E	GYP. BD.	GYP. BD	GYP. BD	GYP. BD	FLYWD	NONE		

SECTOR C

ROOM NAME	NO.	CEILINGS: MATERIAL, HEIGHT & APPLICATION – SEE ①			NORTH	EAST	SOUTH	WEST	FLOOR	BASE	ELEV	REMARKS
MAIN OFFICE	C1	EXIST'G	—	–	EXIST'G	EXIST'G	EXIST'G	EXIST'G	EXIST'G	EXIST'G		
WORK ROOM	C2	EXIST'G	—	–	EXIST'G	EXIST'G	EXIST'G	EXIST'G	EXIST'G	EXIST'G		
VICE PRINCIPAL	C3	EXIST'G	—	–	EXIST'G	EXIST'G	EXIST'G	EXIST'G	EXIST'G	EXIST'G		
STORAGE	C4	EXIST'G	—	–	EXIST'G	EXIST'G	EXIST'G	EXIST'G	EXIST'G	EXIST'G		
WAITING	C5	EXIST'G	—	–	EXIST'G	EXIST'G	EXIST'G	EXIST'G	EXIST'G	EXIST'G		
DIRECTOR D. O.	C6	EXIST'G	—	–	EXIST'G	EXIST'G	EXIST'G	EXIST'G	EXIST'G	EXIST'G		
FILES	C7	EXIST'G	—	–	EXIST'G	EXIST'G	PLAS @ FILLED DR OPENING	EXIST'G	EXIST'G	6" RBR.	⑦	
HALL	C8	EXIST'G	—	–	PATCH PLAS @ FILLED OPNG	PLAS. AROUND NEW DOOR	EXIST'G	HD. CT. PLAS	EXIST'G	6" RBR.	⑦	
SECRETARY	C9	EXIST'G	—	–	EXIST'G	EXIST'G	EXIST'G	PATCH PLAS @ NEW DOOR	EXIST'G	6" RBR.	⑦	
WOMEN	C10	EXIST'G	—	–	EXIST'G	EXIST'G	EXIST'G	EXIST'G	EXIST'G	EXIST'G		
TOILET – WOMEN	C11	EXIST'G	—	–	EXIST'G	EXIST'G	EXIST'G	EXIST'G	EXIST'G	EXIST'G		
TOILET – MEN	C12	EXIST'G	—	–	EXIST'G	EXIST'G	EXIST'G	EXIST'G	EXIST'G	EXIST'G		
PRINCIPAL	C13	AC TILE	10'-0"	C	EXIST'G	PATCH PLAS @ NEW DOOR	PLAS @ FILLED DR OPENG	EXIST'G	CARPET ④	4" RBR	⑦	* PATCH FLOORING @ REMOVED FIXTURES
MEN	C14	EXIST'G	—	–	EXIST'G	EXIST'G	EXIST'G	EXIST'G	EXIST'G	EXIST'G		
CONFERENCE	C15	EXIST'G – PATCH AS REQ'D			HD. CT. PLAS	HD. CT. PLAS	PLAS @ FILLED DR. OPENG	PATCH PLAS @ N.W. CORNER	EXIST'G	4" RBR		
COUNSELOR	C16	EXIST'G – PATCH AS REQ'D			EXIST'G	EXIST'G	HD. CT. PLAS	EXIST'G	EXIST'G	4" RBR	⑦	
COUNSELOR	C17	EXIST'G – PATCH AS REQ'D			PLAS. AT FILLED WNDW.	EXIST'G	HD. CT. PLAS	HD CT PLAS	EXIST'G	6" RBR	⑦	
COUNSELOR	C18	EXIST'G – PATCH AS REQ'D			PLAS. AT FILLED WNDW.	HD. CT. PLAS	HD. CT. PLAS	HD. CT. PLAS	EXIST'G	6" RBR	4/B6	
COUNSELLING CENTER	C19	EXIST'G – PATCH AS REQ'D			HD. CT. PLAS	REMOVE EXIST'G CHALKBRD. APPLY VINYL TACK BRD.	EXIST'G @ ENTRY WAY	REMOVE EXIST'G CORK BRD APPLY VINYL TACK BRD	EXIST'G *	4" RBR	4/B6	* PATCH FLOOR @ NEW OPENINGS
COUNSELOR	C20	EXIST'G – PATCH AS REQ'D			EXIST'G	HD. CT. PLAS	HD. CT. PLAS	REMOVE EXIST'G CORK BRD APPLY VINYL TACK BRD	EXIST'G	6" RBR		
OFFICE	C21	EXIST'G – PATCH AS REQ'D			EXIST'G	REMOVE EXIST'G CHALKBRD APPLY VINYL TACKBRD	HD. CT. PLAS	HD CT. PLAS	EXIST'G	6" RBR		
STUDENT STORE	C22	EXIST'G – PATCH AS REQ'D			HD. CT. PLAS	REMOVE EXIST'G CHALKBRD APPLY VINYL TACKBRD	EXIST'G	HD. CT. PLAS	EXIST'G	6" RBR	4/B6	
OFFICE	C23	EXIST'G – PATCH AS REQ'D			EXIST'G	HD. CT. PLAS	HD CT PLAS	PLAS @ FILLED WINDOW *	EXIST'G	6" RBR	⑦	* FRAME IN EXIST'G WINDOWS
STORAGE	C24	EXIST'G – PATCH AS REQ'D			HD. CT. PLAS	HD. CT. PLAS	HD. CT. PLAS	HD. CT. PLAS	EXIST'G	6" RBR		
PHOTO	C25	EXIST'G – PATCH AS REQ'D			HD. CT. PLAS	HD. CT. PLAS	HD. CT. PLAS	PLAS @ FILLED OPENINGS *	EXIST'G	6" RBR		* FRAME IN EXIST'G WINDOWS & DOOR
STUDENT COUNCIL	C26	EXIST'G – PATCH AS REQ'D			EXIST'G	PLAS @ FILLED OPENG. *	EXIST'G	PLAS @ FILLED OPENINGS *	EXIST'G	6" RBR	⑦	* FRAME IN EXIST'G WINDOWS & DOOR
HEALTH	C27	EXIST'G – PATCH AS REQ'D			EXIST'G	PLAS @ FILLED OPENG *	EXIST'G	EXIST'G	EXIST'G	6" BBR		* FRAME IN EXIST'G WINDOWS & DOOR
JANITOR	C28	EXIST'G	—	–	EXIST'G	EXIST'G	EXIST'G	EXIST'G	EXIST'G	EXIST'G		
BOY'S TOILET	C29	EXIST'G	—	–	EXIST'G	EXIST'G	EXIST'G	EXIST'G	EXIST'G	EXIST'G		
CORRIDOR	C30	AC TILE *	9'-10"	C	PLAS @ FILLED DOORS	OPEN	PLAS. @ FILLED DOORS	OPEN	EXIST'G	EXIST'G		* REMOVE EXIST'G CLG TILE
GYMNASIUM	C31	AC TILE *	24'-0"	C	EXIST'G	EXIST'G	EXIST'G / HIGH PLAS @ BALCONY WALL	EXIST'G.	EXIST'G	EXIST'G	1/B6	* REMOVE EXIST'G CLG TILE
GYM BALCONY	C32	EXIST'G	—	–	HD. CT. PLAS. / HDBD OVER GYM TO EXIST	EXIST'G	EXIST'G	EXIST'G	WOOD *	4" BBR		* REMAIL & REFINISH EXIST'G FLOOR – SEE SPECS.
CORRIDOR	C33	AC TILE *	9'-6"	B	OPEN	EXIST'G / PATCH PLAS @ FILLED OPENG	OPEN	HD. CT. PLAS.	V.A. TILE ** EXIST'G	6" RBR		* REMOVE EXIST. CLG TILE ** GRIND EXIST'G TERRAZZO FLR. TO SOLID GIRLS' LOCKER AREA TO ACHIEVE SUBSTANTIAL SUBSTRATE FOR NEW TILE.
WEIGHT ROOM	C34	EXIST'G – PATCH AS REQ'D			EXIST'G	PATCH PLAS @ NEW DOOR @ FILLED OPENING	EXIST'G	HD. CT. PLAS	EXIST'G	4" RBR		
STORAGE	C35	EXIST'G – PATCH AS REQ'D			PATCH PLAS @ FILLED OPNG	HD. CT. PLAS	HD. CT. PLAS	EXIST'G	EXIST'G	4" RBR.		
TEAM ROOM	C36	EXIST'G – PATCH AS REQ'D			HD. CT. PLAS	HD. CT. PLAS	PATCH PLAS @ NEW DOOR	EXIST'G	EXIST'G	4" RBR		→ REMOVE EXIST'G BASE @ NEW EPOXY FLR. & TURN EPOXY FLOOR UP WALL 4"
GIRLS LOCKERS	C37	AC PANEL * / EXIST'G	9'-0"	A	PATCH PLAS @ NEW DOOR	HD. CT. PLAS	MASONRY @ DR 35C	EXIST'G	EXIST'G EPOXY FLR **	EXIST'G.		* CEM. PLAS. HEAD ** GRIND EXIST'G FLRS TO PROVIDE SUBSTANTIAL SUBSTRATE FOR EPOXY FLR. SYSTEM
DRYING	C38	EXIST'G	—	–	EXIST'G	EXIST'G	EXIST'G	EXIST'G	EXIST'G	EXIST'G		
GIRLS SHOWER	C39	EXIST'G	—	–	EXIST'G	EXIST'G	EXIST'G	EXIST'G	EXIST'G	EXIST'G		
STORAGE	C40	EXIST'G – PATCH AS REQ'D			EXIST'G	HD. CT. PLAS	EXIST'G	EXIST'G	EXIST'G	4" RBR	⑦	
MECHANICAL ROOM	C41	EXIST'G	—	–	EXIST'G	EXIST'G	EXIST'G	EXIST'G	EXIST'G	EXIST'G		
TOWELS	C42	EXIST'G	—	–	CEM. PLAS.	EXIST'G / PATCH PLAS @ NEW DOOR	EXIST'G	HD. CT. PLAS.	V.A. TILE *	4" RBR	⑦	* FILL DEPRESSED FL. W/ CONC. TOPPING SLAB
HALL	C43	EXIST'G	—	–	EXIST'G	EXIST'G	EXIST'G	EXIST'G	EPOXY FL *	EPOXY FL	⑤	* GRIND EXIST'G FLRS TO PROVIDE SUBSTANTIAL SUBSTRATE FOR EPOXY FLR. SYSTEM.
STORAGE	C44	EXIST'G	—	–	MASONRY @ DR. 35C.	EXIST'G	EXIST'G	EXIST'G	EXIST'G	EXIST'G		
TOILET	C45	EXIST'G	—	–	EXIST'G	PATCH PLAS @ NEW DOOR	EXIST'G	EXIST'G	EXIST'G	EXIST'G		
OFFICE	C46	EXIST'G – PATCH AS REQ'D			PATCH PLAS. @ NEW COL.	PATCH PLAS @ FILLED OPNG	PATCH PLAS @ NEW DR.	EXIST'G	EXIST'G	EXIST'G		
OFFICE	C47	AC TILE *	8'-0"	B	EXIST'G	HD. CT. PLAS	EXIST'G	PATCH PLAS @ FILLED OPNG	V.A. TILE	4" RBR	1/B6	* REMOVE EXIST'G CEILING TILE & GYP. BD.
TRAINING ROOM	C48	AC TILE *	8'-0"	B	PATCH PLAS @ NEW DR. **	HD. CT. PLAS.	EXIST'G **	PATCH PLAS @ NEW DOOR	V.A. TILE ⑤	4" RBR	⑦	* REMOVE EXIST'G CEILING TILE ** PLUG OVER EXIST'G GLAZED BLOCK TO FLUSH W/ ADJACENT SURFACE
STAIRS	C49	EXIST'G	—	–	OPEN	EXIST'G	EXIST'G	EXIST'G	EXIST'G	EXIST'G		
STORAGE	C50	EXIST'G	—	–	EXIST'G	EXIST'G	EXIST'G	EXIST'G	EXIST'G	EXIST'G		
CORRIDOR	C51	AC TILE	9'-6"	B	EXIST'G / PATCH PLAS @ NEW WALL	EXIST'G/MASONRY	EXIST'G/MASONRY	MASONRY	V.A. TILE	4" RBR		
HALL	C52	AC TILE	9'-6"	B	CEM. PLAS @ REMOVED PORTION	DOOR 35C.	MASONRY	MASONRY	V.A. TILE *	4" RBR.		* REMOVE EXIST'G TILE AT ENTRY TO DOOR 34C
TICKETS	C53	AC TILE	9'-7 7/8"	D	EXIST'G	MASONRY	MASONRY	EXIST'G	V.A. TILE.	4" RBR		
OFFICE	C54	AC TILE	9'-7 7/8"	D	MASONRY	MASONRY	MASONRY	EXIST'G	V.A. TILE.	4" BBR.		
ENTRY	C55	AC TILE	9'-6"	A	MASONRY	MASONRY	MASONRY	MASONRY	V.A. TILE.	4" RBR		* CEM. PLAS. HEAD
BOY'S LOCKER ROOM	C56	WR AC PANEL *	9'-6"	A	EPOXY COATING	EPOXY COATING	EPOXY COATING	EPOXY COATING	EPOXY FLR	EPOXY FLR ⑤		* CEM. PLAS. HEAD
STORAGE	C57	AC TILE	9'-7 7/8"	D	MASONRY	MASONRY	CEM. PLAS @ FILLED OPNG	V.A. TILE	4" RBR			
TOILET	C58	WR AC PANEL *	9'-7 7/8"	D	EPOXY COATING	EPOXY COATING	EPOXY COATING	EPOXY COATING **	EPOXY FLR	EPOXY FLR ⑤	5/A6	* REMOVE EXIST'G TILE, RE-USE ** PATCH PLAS. @ EXIST'G GYP. BD. ** PATCH PLAS. @ NEW DOOR OPENING
DRYING	C59	WR AC PANEL *	9'-6"	A	EPOXY COATING	OPEN	EPOXY COATING	EPOXY COATING	EPOXY FLR	EPOXY FLR ⑤		* CEM. PLAS. HEAD
SHOWER	C60	WR AC PANEL	9'-6"	A	EPOXY COATING	EPOXY COATING	EPOXY COATING	OPEN	EPOXY FLR	EPOXY FLR ⑤		
CORRIDOR	C61	AC TILE / AC TILE	9'-6" / 9'-7 7/8"	B / D	MASONRY	MASONRY	EXIST'G/MASONRY COL.	EXIST'G	V.A. TILE.	4" RBR.		
CORRIDOR	C62	AC PANEL *	9'-6 1/2"	A	CEM. PLAS @ NEW MASONRY	MASONRY	MASONRY	MASONRY	CONC. ②	4" RBR		* CEM. PLAS. HEAD
EQUIPMENT ROOM	C63	AC PANEL	9'-8 1/2"	A	MASONRY	MASONRY	WIRE PARTITION	MASONRY	CONC. ②	4" RBR		
STORAGE	C64	AC PANEL	9'-6 1/2"	A	WIRE PARTITION	MASONRY	MASONRY	MASONRY	CONC. ②	4" RBR		
TEAM ROOM	C65	AC PANEL *	9'-6 1/2"	A	MASONRY / EXIST'G	MASONRY	CEM. PLAS @ FILLED OPNG	MASONRY	CONC. ②	4" RBR		* CEM. PLAS. HEAD
TOILET ROOM	C66	AC PANEL	9'-8 1/2"	A	EPOXY COATING	EXIST'G	OPEN	EPOXY COATING	CONC. ②	4" RBR	4/A6	
TRAINING ROOM	C67	AC PANEL	8'-11 1/2"	A	MASONRY / PATCH PLAS @ DOOR 22C	EXIST'G	MASONRY	MASONRY	CONC. ②	4" RBR		
HALL	C68	WR AC PANEL	8'-11 1/2"	A	EXIST'G	EPOXY COATING	CEM. PLAS – PATCH @ NEW OPENING	CEM. PLAS @ NEW MASONRY AND DOOR 22C.	CONC. ②	4" RBR		
TEAM ROOM	C69	AC PANEL *	8'-11 1/2"	A	EXIST'G	MASONRY	MASONRY	MASONRY	CONC. ②	4" RBR		* CEM. PLAS. HEAD
MECH ROOM	C70	GYP. BD. *	9'-2 1/4"	G	EXIST'G	MASONRY	MASONRY	MASONRY	CONC.	NONE		* 1x4 WD. TRIM @ CEILG APPLIED TO WALL
OFFICE	C71	AC PANEL *	9'-8 1/2"	A	CEM. PLAS. TO FLUSH W/ EXIST'G	MASONRY	MASONRY	MASONRY	CONC. ②	4" RBR	1/B6	* CEM. PLAS. HEAD
COACHES	C72	AC PANEL	9'-8 1/2"	A	MASONRY	MASONRY	MASONRY	MASONRY	CONC. ②	4" RBR.		
SHOWER	C73	WR AC PANEL *	9'-8 1/2"	A	EPOXY COATING	EPOXY COATING	EPOXY COATING/EXIST'G	EPOXY COATING	EPOXY FLR ⑤	EPOXY FLR ⑤	5/A6	
TEAM ROOM	C74	AC PANEL *	9'-8 1/2"	A	CEM. PLAS @ NEW MASONRY	LOCKERS	EXIST'G	MASONRY	CONC. ②	4" RBR		* CEM. PLAS. HEAD
BOYS LOCKER ROOM	C75	AC PANEL	9'-8 1/2"	A	CEM. PLAS – PATCH @ NEW OPENING	MASONRY	EXIST'G	LOCKERS	CONC. ②	4" RBR		* CEM. PLAS. HEAD
TOILETS	C76	WR AC PANEL *	8'-11 1/2"	A	EPOXY COATING	EPOXY COATING	OPEN	EPOXY COATING	EPOXY FLR	EPOXY FLR ⑤	5/A6	* CEM. PLAS. HEAD
TEAM SHOWER	C77	WR AC PANEL *	8'-11 1/2"	A	EPOXY COATING	EPOXY COATING	OPEN	EPOXY COATING	EPOXY FLR	EPOXY FLR ⑤		* CEM. PLAS. HEAD
MECHANICAL ROOM	C78	GYP. BD. *	9'-2 1/4"	G	EXIST'G	MASONRY	MASONRY	MASONRY	CONC.	NONE		* 1x4 WD. TRIM @ CEILG APPLIED TO WALL
TOWEL ROOM	C79	GYP. BD. *	9'-2 1/4"	G	MASONRY	MASONRY	MASONRY	MASONRY	CONC.	4" RBR		* 1x4 WD. TRIM @ CEILG APPLIED TO WALL
BOYS SHOWER	C80	WR AC PANEL *	8'-11 1/2"	A	EPOXY COATING	EPOXY COATING	OPEN	EPOXY COATING	EPOXY FLR	EPOXY FLR ⑤		* CEM. PLAS. HEAD
TOILETS	C81	WR AC PANEL *	8'-11 1/2"	A	EPOXY COATING	EPOXY COATING	OPEN	EPOXY COATING	EPOXY FLR	EPOXY FLR ⑤	6/A6	* CEM. PLAS. HEAD
OFFICE	C82	AC PANEL *	9'-8 1/2"	A	PATCH PLAS @ DOOR	MASONRY	MASONRY	MASONRY	CONC. ②	4" RBR.	4/B6	* CEM. PLAS. HEAD
STORAGE ROOM	C83	AC PANEL *	9'-8 1/2"	A	MASONRY	MASONRY	EXIST'G	MASONRY	CONC. ②	4" RBR		* CEM. PLAS. HEAD
MECHANICAL ROOM	C84	GYP. BD. *	9'-2 1/4"	G	EXIST'G	MASONRY	MASONRY	MASONRY	CONC.	NONE		* 1x4 WD. TRIM @ CEILG APPLIED TO WALL
HALL	C85	WR AC PANEL	8'-11 1/2"	A	EXIST'G	EXIST'G / CEM. PLAS @ NEW MASONRY	CEM. PLAS @ NEW MASONRY	EPOXY COATING	CONC. ②	4" RBR		
STORAGE	C86	GYP. BD. *	9'-2 1/4"	G	EXIST'G/MASONRY	EXIST'G	EXIST'G/MASONRY	MASONRY	CONC/EXIST	4" RBR		* 1x4 WD. TRIM @ CEILG APPLIED TO WALL
STAIRS	C87	EXIST'G	—	–	EXIST'G	EXIST'G	PATCH PLAS @ FILLED OPNG	EXIST'G	EXIST'G	6" RBR		
JANITOR	C88	GYP. BD. **	9'-2 1/4"	G	MASONRY	EXIST'G	EXIST'G *	MASONRY *	CONC.	4" RBR		CLEATS ABOVE MOP BASIN – SEE 5/A6 ** 1x4 WD. TRIM @ CEILG APPLIED TO WALL
BOYS LOCKER ROOM	C89	AC PANEL *	9'-8 1/2"	A	CEM. PLAS @ NEW MASONRY	CEM. PLAS @ NEW MASONRY	EXIST'G	MASONRY	CONC.	4" RBR		* CEM. PLAS. HEAD
PASSAGE	C90	WR AC PANEL	8'-11 1/2"	A	EPOXY COATING	OPEN	CEM. PLAS @ FILLED OPNG.	OPEN	EPOXY FLR CONC. ②	EPOXY FLR 4" RBR ⑤		
CORRIDOR	C91	AC TILE *	—	D	PATCH PLAS @ FILLED WNDW ⑤	EXIST'G	EXIST'G	EXIST'G	EXIST'G	EXIST'G		* REMOVE EXIST'G CLG TILE
CLASSROOM	C92	EXIST'G	—	–	EXIST'G	EXIST'G	EXIST'G	EXIST'G	EXIST'G	EXIST'G		
CLASSROOM	C93	EXIST'G	—	–	EXIST'G	EXIST'G	EXIST'G	EXIST'G	EXIST'G	EXIST'G		
CLASSROOM	C94	EXIST'G	—	–	EXIST'G	EXIST'G	EXIST'G	EXIST'G	EXIST'G	EXIST'G		
CLASSROOM	C95	EXIST'G	—	–

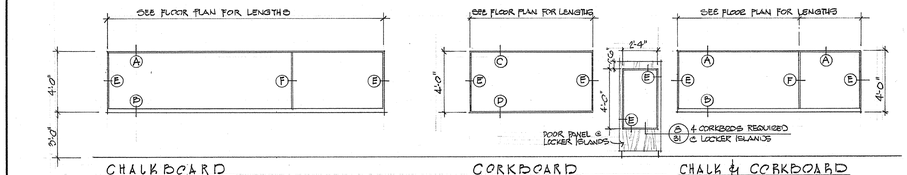

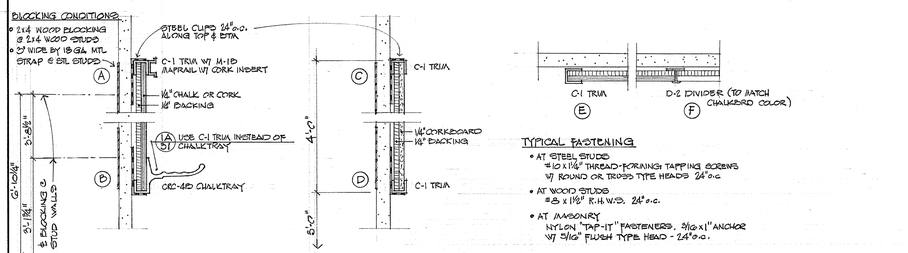

1/31 CHALK & CORKBOARD DETAILS

NOTE: DETAILS BASED ON NELSON ADAMO SERIES 150 COMPONENTS

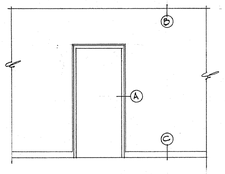

TYPICAL WALL ELEVATION

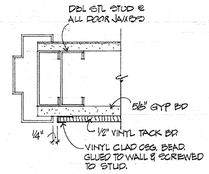

A DOOR JAMB

NO SCALE

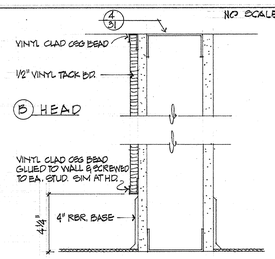

C RECESSED BASE

2/31 TRIM DETAILS @ VINYL TACK BOARD SURFACES

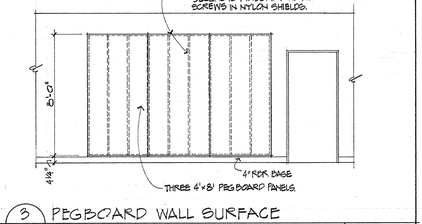

3/31 PEGBOARD WALL SURFACE 1½"=1'-0"

NO SCALE

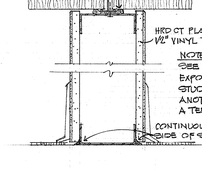

4/31 STEEL STUD PARTITION DTLS 3"=1'-0"

ROOM FINISH SCHEDULE

ROOM NAME	NO.	CEILINGS MATERIAL, HEIGHT, & APPLICATION - SEE ①	WALLS NORTH	WALLS EAST	WALLS SOUTH	WALLS WEST	FLOOR	BASE	ELEV.	REMARKS
SECTOR D										
CAFETERIA	D1	EXST'G — —	EXST'G	EXST'G	EXST'G	PATCH PLAS AROUND OPENING AND AROUND AIR GRILLES (5/D)	EXST'G *	EXST'G		*PATCH EXST'G TILE @ REMOVED WALLS AS REQ'D
CORRIDOR	D2	AC TILE * 9'-10" C	EXST'G DOOR	EXST'G	OPEN	EXST'G	EXST'G	EXST'G		*REMOVE EXIST'G CLG. TILE
JANITOR	D3	EXST'G — —	EXST'G	EXST'G	EXST'G	EXST'G	EXST'G	EXST'G		
GIRLS	D4	EXST'G — —	EXST'G	EXST'G	EXST'G	EXST'G	EXST'G	EXST'G		
FACULTY DINING	D5	EXST'G — —	EXST'G	EXST'G	EXST'G	EXST'G	EXST'G	EXST'G		
UNASSIGNED	D6	— — —	—	—	—	—	—	—		
KITCHEN	D7	EXIST'G — —	PATCH PLAS @ FILLED OPNG	PATCH PLAS AT AIR GRILLES (5/D)	EXST'G	EXST'G	EXST'G	EXST'G		
PREPARATION	D8	EXST'G — —	EXST'G	EXST'G	PATCH PLAS. AT ENLARGED OPENING	EXST'G *	4" RBR. (6)			*PATCH TILE AT ENLARGED OPENG
LAVATORY	D9	EXST'G — —	EXST'G	EXST'G	EXST'G	EXST'G	EXST'G	EXST'G		
TOILET	D10	EXST'G — —	EXST'G	EXST'G	EXST'G	EXST'G	EXST'G	EXST'G		
COOLER	D11	EXST'G — —	EXST'G	EXST'G	EXST'G	EXST'G	EXST'G	EXST'G		
FREEZER	D12	EXST'G — —	EXST'G	EXST'G	EXST'G	EXST'G	EXST'G	EXST'G		
STORAGE	D13	EXST'G — —	EXST'G	EXST'G	EXST'G	EXST'G	EXST'G	EXST'G		
DRY STORAGE	D14	EXST'G — —	EXST'G	EXST'G	EXST'G	EXST'G	EXST'G	EXST'G		
HALL	D15	EXST'G 8'-0" —	EXST'G/ PATCH PLAS. AT NEW OPENING	OPEN	EXST'G	PATCH PLAS AT FILLED OPENG	EXST'G	4" RBR (6)		
OFFICE	D16	AC TILE 8'-0" B	EXST'G	PATCH PLAS @ FILLED OPG	HD CT PLAS	HD CT PLAS	EXST'G	4" RBR (6)		
CORRIDOR	D17	AC TILE 9'-6" B	HD CT PLAS	OPEN / PATCH PLAS AT NEW OPENING	EXST'G	PLAS @ NEW MASONRY	EXST'G	4" RBR (6)		
FOOD TRANSPORT	D18	AC TILE 10'-06" D	EXST'G/ PATCH PLAS AT REMOVED WALL	HD CT PLAS	HD CT PLAS	PLAS @ NEW MASONRY	EXIST'G *	4" RBR (6)	6/33	*PATCH TILE AT REMOVED WALL
DRY STORAGE	D19	EXST'G 10'-0" —	EXST'G	EXIST'G MATCH EXIST'G FIN. @ FILLED OPENING.	GYP BD AROUND NEW OPENG	PLAS @ NEW MASONRY	EXST'G	EXST'G		
GARBAGE	D20	EXST'G — —	EXST'G	EXST'G	EXST'G	EXST'G	EXST'G	EXST'G		
SWIMMING POOL	D21	EXST'G — —	EXST'G	PATCH PLAS @ NEW OPNGS	EXST'G	EXST'G	EXST'G *	EXST'G	2/30	*PATCH CONC. - SEE PLR. PLAN SHT. A-14
POOL MECHANICAL RM	D22	EXST'G — —	EXST'G	EXST'G	EXST'G	EXST'G	EXST'G	EXST'G		
CHLORINATOR ROOM	D23	GYP. BRD 11'-08" E	EXIST'G STUCCO	EXIST'G CONC.	MASONRY/CONC.	MASONRY	CONC	4" RBR		
POOL STORAGE	D24	OPEN	EXIST'G	EXIST'G	EXIST'G	EXIST'G	EXIST'G	EXIST'G		
ENTRY	D25	AC PANEL 9'-0" A	MASONRY	DOORS / WINDOWS	OPEN TO GYM	MASONRY	V.A. TILE	4" RBR		
STORAGE ROOM	D26	HD. CT PLAS 10'-0" F	MASONRY	MASONRY	MASONRY *	MASONRY *	CONC	4" RBR		* HD. CT. PLAS. @ MECH CHASE
JANITOR	D27	HD. CT. PLAS 10'-0" F	MASONRY	MASONRY	MASONRY	MASONRY	CONC	4" RBR		CLEATS ABOVE MOP BASIN - SEE (15/A)
BOYS	D28	AC PANEL 9'-6" A	EPOXY CTG	EPOXY CTG	EPOXY CTG	EPOXY CTG	EPOXY FLR	EPOXY FLR	(7/A)	
GIRLS	D29	AC PANEL 9'-6" A	EPOXY CTG	EPOXY CTG	EPOXY CTG	EPOXY CTG	EPOXY FLR	EPOXY FLR	(8/A)	
FOYER	D30	AC PANEL 9'-6" A	MASONRY	MASONRY	DOORS / WINDOWS	DOORS / WINDOWS	V.A. TILE	4" RBR		
P.E. GYMNASIUM	D31	5" CEMENT FIBER PLANK — —	1" CEMENT FIBER PLANK / MASONRY	1" CEMENT FIBER PLANK / MASONRY	1" CEMENT FIBER PLANK / MASONRY	1" CEMENT FIBER PLANK / MASONRY	VINYL GYM. FLR	WOOD (15/A)	(4/A)	
SECTOR E										
ENGLISH	E1	AC PANEL 9'-9" A	MASONRY	MASONRY	HD CT PLAS	VINYL TACK BD (2/A)	V.A. TILE	4" RBR		
FOODS	E2	AC PANEL 9'-9" A	HD CT. PLAS.	MASONRY	HD CT PLAS.	HD. CT. PLAS.	V.A. TILE	4" RBR		
CLOTHING	E3	AC PANEL 9'-9" A	HD. CT. PLAS.	MASONRY	MASONRY	HD CT. PLAS.	V.A. TILE	4" RBR		
CHILD CARE	E4	AC PANEL 9'-9" A	HD. CT. PLAS	VINYL TACK BD. (4/31)	MASONRY	MASONRY	V.A. TILE	4" RBR.		
TOILET	E5	AC PANEL 9'-9" A	HD. CT. PLAS	HD. CT. PLAS	HD. CT. PLAS	HD CT PLAS	SHT VINYL	SHT VINYL		
STO	E6	AC PANEL 9'-9" A	HD. CT. PLAS	HD. CT. PLAS	HD. CT. PLAS	MASONRY	V.A. TILE	4" RBR		
HOMEMAKING	E7	AC PANEL 9'-9" A	HD. CT. PLAS	HD. CT. PLAS	HD. CT. PLAS	MASONRY	V.A. TILE	4" RBR	(12/B)	
LAUNDRY	E8	AC PANEL 9'-9" A	HD. CT. PLAS	HD. CT. PLAS	OPEN	HD. CT. PLAS	V.A. TILE	4" RBR		
STORAGE	E9	AC PANEL 9'-9" A	HD. CT. PLAS	HD. CT. PLAS	HD. CT. PLAS	MASONRY	V.A. TILE	4" RBR		
OFFICE	E10	AC PANEL 9'-9" A	HD. CT. PLAS	HD. CT. PLAS	HD. CT. PLAS	HD. CT. PLAS	V.A. TILE	4" RBR		
SPECIAL EDUC	E11	AC PANEL 9'-9" A	MASONRY	VINYL TACK BD (4/31)	HD. CT. PLAS	MASONRY	V.A. TILE	4" RBR		
GIRLS	E12	CEM PLAS — —	EPOXY CTG	EPOXY CTG	EPOXY CTG	EPOXY CTG	EPOXY FLR	EPOXY FLR	(4/A)	
JANITOR	E13	CONC — —	MASONRY	MASONRY	MASONRY	MASONRY	CONC	NONE		CLEATS ABOVE MOP BASIN - SEE (15/A)
MECH ROOM	E14	2 LAYERS GYP BD — E	MASONRY - GYP BRD	MASONRY - GYP BRD	MASONRY - GYP BRD	MASONRY - GYP BRD	CONC	NONE		
BOYS	E15	CEM PLAS — —	EPOXY CTG.	EPOXY CTG	EPOXY CTG	EPOXY CTG	EPOXY FLR	EPOXY FLR	(7/A)	
CONF	E16	AC PANEL 9'-9" A	MASONRY	MASONRY	HD CT PLAS	VINYL TACK BD. (2/31)	CARPET	4" RBR	(12/B)	
LIBRARY	E17	AC PANEL 9'-9" A	MASONRY	MASONRY	HD.CT.PLAS.	MASONRY	CARPET	4" RBR		
MATH	E18	AC PANEL 9'-9" A	HD CT PLAS	MASONRY	MASONRY	HD CT PLAS	V.A.TILE	4" RBR		
UNASSIGNED	E19	— — —	—	—	—	—	—	—		
OFFICE	E20	AC PANEL 9'-9" A	HD. CT. PLAS	HD. CT. PLAS	HD. CT. PLAS	HD. CT. PLAS	CARPET	4" RBR	(2/30)	
WORK ROOM	E21	AC PANEL 9'-9" A	HD. CT. PLAS	HD. CT. PLAS	MASONRY	HD.CT. PLAS.	V.A. TILE	4" RBR		
AUDIO VISUAL	E22	AC PANEL 9'-9" A	HD CT PLAS	HD CT PLAS	CBM. PLAS ON MASONRY	MASONRY	V.A. TILE	4" RBR		
UNASSIGNED	E23	— — —	—	—	—	—	—	—		
GENERAL BUSINESS	E24	AC PANEL 9'-9" A	MASONRY	MASONRY	VINYL TACK BD (2/31)	HD CT PLAS	V.A. TILE	4" RBR		
BOOKKEEPING	E25	AC PANEL 9'-9" A	VINYL TACK BD (2/31)	MASONRY	VINYL TACK BD (2/31)	HD CT PLAS	V.A. TILE	4" RBR		
MODEL OFFICE	E26	AC PANEL 9'-9" A	VINYL TACK BD (2/31)	MASONRY	VINYL TACK BD (2/31)	HD. CT. PLAS.	CARPET	4" RBR		
TYPING ROOM	E27	AC PANEL 9'-9" A	HD CT PLAS	MASONRY	MASONRY	VINYL TACK BD (2/31)	V.A. TILE	4" RBR		
BUSINESS MACHINES	E28	AC PANEL 9'-9" A	VINYL TACK BD (2/31)	HD.CT. PLAS.	VINYL TACK BD. (2/31)	HD CT PLAS.	CARPET	4" RBR		
MATH	E29	AC PANEL 9'-9" A	MASONRY - HD.CT. PLAS	HD. CT. PLAS	MASONRY	MASONRY	V.A. TILE	4" RBR		
BOYS	E30	CEM PLAS — —	EPOXY CTG.	EPOXY CTG.	EPOXY CTG.	EPOXY CTG	EPOXY FLR	EPOXY FLR	(7/A)	
JANITOR	E31	CONC — —	MASONRY	MASONRY	MASONRY	MASONRY	CONC	NONE		CLEATS ABOVE MOP BASIN - SEE (15/A)
GIRLS	E32	CEM PLAS — —	EPOXY CTG.	EPOXY CTG.	EPOXY CTG	EPOXY CTG	EPOXY FLR	EPOXY FLR	(8/A)	
MECH ROOM	E33	2 LAYERS GYP BD — E	MASONRY - GYP BRD	MASONRY - GYP BRD	MASONRY - GYP BRD	MASONRY - GYP BRD	CONC	NONE		
MATH WORK CENTER	E34	AC PANEL 8'-0" A	VINYL TACK BD (2/31)	HD. CT. PLAS	HD. CT. PLAS	MASONRY	CARPET	4" RBR		
MATH ROOM	E35	AC PANEL 9'-9" A	MASONRY	VINYL TACK BD. (2/31)	HD. CT. PLAS	MASONRY	V.A. TILE	4" RBR		
CORRIDOR	E36	AC PANEL 9'-9" A	MASONRY	MASONRY	MASONRY	MASONRY	V.A. TILE	4" RBR		
GENERAL SCIENCE	E37	AC PANEL 9'-9" A	VINYL TACK BD. (2/31)	MASONRY	MASONRY	HD. CT. PLAS	V.A. TILE	4" RBR		
CHEMICAL STO	E38	AC PANEL 8'-0" A	HD. CT. PLAS	MASONRY	HD. CT. PLAS	HD CT. PLAS	V.A. TILE	4" RBR		
STORAGE	E39	AC PANEL 8'-0" A	HD. CT. PLAS	HD. CT. PLAS	HD. CT. PLAS	HD CT. PLAS	V.A. TILE	4" RBR		
STUDENT LAB & RESOURCE	E40	AC PANEL 8'-0" A	HD. CT. PLAS.	HD. CT. PLAS	HD. CT. PLAS	HD. CT. PLAS	V.A. TILE	4" RBR		
WORK ROOM	E41	AC PANEL 8'-0" A	HD. CT. PLAS	HD. CT. PLAS	HD. CT. PLAS	HD. CT. PLAS	V.A. TILE	4" RBR		
ENLARGING	E42	AC PANEL 8'-0" A	HD. CT. PLAS	MASONRY	HD CT PLAS	HD CT PLAS	V.A. TILE	4" RBR		
FILM	E43	AC PANEL 8'-0" A	HD. CT. PLAS	MASONRY	HD. CT. PLAS	HD. CT. PLAS	V.A. TILE	4" RBR		
DRY	E44	AC PANEL 8'-0" A	HD. CT. PLAS	HD. CT. PLAS	HD. CT. PLAS	HD CT. PLAS	V.A. TILE	4" RBR		
HALL	E45	AC PANEL 8'-0" A	HD. CT. PLAS	MASONRY	HD. CT. PLAS	OPEN	V.A. TILE	4" RBR		
MATH ROOM	E46	AC PANEL 9'-9" A	MASONRY	MASONRY	HD. CT. PLAS	VINYL TACK BD. (2/31)	V.A. TILE	4" RBR		
PHYSICS & CHEMISTRY	E47	AC PANEL 9'-9" A	MASONRY	VINYL TACK BD (2/31)	HD. CT. PLAS	MASONRY	V.A. TILE	4" RBR		
GENERAL SCIENCE	E48	AC PANEL 9'-9" A	VINYL TACK BD. (2/31)	HD. CT. PLAS.	VINYL TACK BD. (2/31)	MASONRY	V.A. TILE	4" RBR		
BIOLOGY	E49	AC PANEL 9'-9" A	VINYL TACK BD (2/31)	HD. CT. PLAS.	MASONRY	MASONRY	V.A. TILE	4" RBR		
ANIMALS	E50	CEM PLAS 9'-9⅝" F	MASONRY	CEM PLAS**	CEM PLAS**	CEM PLAS**	CONC	4" RBR		*CEM PLAS ON JOISTS **SMOOTH TROWELED FINISH
PLANTS	E51	CEM PLAS 9'-9⅝" F	MASONRY	CEM PLAS**	CEM PLAS**	CEM PLAS**	CONC	4" RBR		*CEM PLAS ON JOISTS **SMOOTH TROWELED FINISH

NOTES:

① CEILING SYSTEMS:
- A 24" x 48" LAY-IN ACOUSTICAL PANEL IN EXPOSED TEE SYSTEM
  - 1½" MAIN TEES TIED 4'-0" O.C. W/ 8 GAGE WIRE
  - 1½" CROSS TEES 24" O.C.
- B 12" x 12" ACOUSTICAL TILE IN CONCEALED ZEE SYSTEM
  - 1½" C.R. CHANNELS 48" O.C. TIED W/ 8 GAGE WIRE
  - CONCEALED ZEE SPLINES 12" O.C.
  - FLAT SPLINES 12" O.C.
- C 12" x 12" ACOUSTIC TILE IN CONCEALED ZEE SYSTEM
  - CONCEALED ZEE SPLINES 12" O.C. SECURED TO JOIST OR STRIPPING W/ ZEE SPLINE CLIPS
  - FLAT SPLINES 12" O.C.
- D 12" x 12" ACOUSTIC TILE GLUED TO EXSTG OR NEW GYP BD.
- E GYP BD. ON JOIST OR STRIPPING
- F HD CT. PLAS. ON ½" PLAS. BASE ON JOIST OR STRIPPING

② CONCRETE TO RECEIVE INTEGRAL COLORING

③ EPOXY FLOOR SYSTEM TURNED UP WALL 4"

④ FILL EXIST'G TILE FLOOR AS REQ'D TO PROVIDE EVEN SUBSTRATE FOR NEW CARPET.

⑤ EXIST'G FLOOR TILE TO BE REMOVED, AND SUBSTRATE PREPARED FOR NEW FLOORING.

⑥ NEW BASE @ WALLS WHERE REQ'D BY NEW OR REMODELED WORK.

ABBREVIATIONS:

AC TILE	12" x 12" ACOUSTICAL TILE
AC. PANEL	24" x 48" ACOUSTICAL PANEL
WR AC PANEL	WATER-RESISTANT 24" x 48" ACOUSTICAL PANEL
HD. CT. PLAS	HARD COAT PLASTER ON ½" PLASTER BASE
VINYL TACK BD	½" VINYL-CLAD SOUND-TREATMENT BOARD
V.A. TILE	VINYL ASBESTOS TILE

ROOM FINISH SCHEDULE - SECTORS D & E

SWEET HOME HIGH SCHOOL
ADDITIONS AND ALTERATIONS 1974
DISTRICT 55 LINN COUNTY, OREGON

ARCHITECTS
HAMLIN, MARTIN, SCHULTZ & GEYER AIA
159 W. 12TH EUGENE, OREGON 97401

A 31 JOB NO.

REGISTERED ARCHITECT CLARE K. HAMLIN EUGENE, OREGON STATE OF OREGON

SECTION A

MARK	LEAVES	SIZE	TYPE	DOOR MAT	FRAME MAT	ROOM	DETAIL	REMARKS	HDWRE GROUP
1A	2	3'-0" x 1¾" x 7'-0"	E	H.M.	STL	A9	3/33		1
2A		UNASSIGNED							-
3A	1	3'-0" x 1⅜" x 7'-0"	C	SCW	WOOD	A1	3/33		2
4A	1	2'-0" x 1¾" x 7'-0"	A	SCW	WOOD	A26	3/33		3
5A	1	3'-0" x 1¾" x 7'-0"	A	SCW	WOOD	A4	3/33		4
6A	1	3'-0" x 1¾" x 7'-0"	A	SCW	WOOD	A6	3/33		4
7A	1	3'-0" x 1¾" x 7'-0"	A	SCW	WOOD	A5	3/33		3
8A	1	3'-0" x 1¾" x 7'-0"	B	SCW	WOOD	A13	3/33		5
9A	1	3'-0" x 1¾" x 7'-0"	B	SCW	WOOD	A7	3/33	SEE ELEV 3/33	6
10A	1	3'-0" x 1¾" x 7'-0"	B	SCW	WOOD	A8	3/33	SEE ELEV 3/33	6
11A	1	3'-0" x 1¾" x 7'-0"	A	SCW	WOOD	A9	3/33	SEE ELEV 3/33	6
12A	1	3'-0" x 1¾" x 7'-0"	B	SCW	WOOD	A10	3/33	SEE ELEV 3/33	6
13A	1	3'-0" x 1¾" x 7'-0"	B	SCW	WOOD	A11	3/33	SEE ELEV 3/33	6
14A	1	3'-0" x 1¾" x 7'-0"	B	SCW	WOOD	A12	3/33	SEE ELEV 3/33	6
15A	1	3'-0" x 1¾" x 7'-0"	A	HM	STL	A15	3/33		6
16A	1	15'-0" WIDE x 8'-0" HIGH	F	FABRIC	WOOD	A14	11/33	FOLDING DOOR - SCHEDULED HGHT TO BTM OF TRACK - PREPARE FOR CYLINDER BY HARDWARE	17
17A	1	15'-0" WIDE x 8'-0" HIGH	F	FABRIC	WOOD	A14	11/33	FOLDING DOOR - SCHEDULED HGHT TO BTM OF TRACK - PREPARE FOR CYLINDER BY HARDWARE	17
18A	1	3'-0" x 1⅜" x 7'-0"	D	SCW	WOOD	A18	3/33		5
19A		UNASSIGNED							-
20A	1	3'-0" x 1⅜" x 7'-0"	A	SCW	WOOD	A29	3/33		3
21A	2	2'-10" x 1⅜ x 7'-0"	A	SCW	STL	A29	3/33	ASTRAGAL ON NORTH LEAF	8
22A	1	3'-0" x 1¾" x 7'-0"	A	SCW	EX. WD	A17	1		3
23A	2	3'-0" x 1¾" x 7'-0"	E	H.M.	STL	A16	3/33		1
24A	1	3'-0" x 1¾" x 7'-0"	A	H.M.	STL	A19	3/33	1 HR. RATED DOOR & FRAME	9
25A	2	3'-0" x 1¾" x 7'-0"	B	SCW	EX WD	A22	1		10
26A		UNASSIGNED							7
27A	1	3'-0" x 1¾" x 7'-0"	A	SCW	WOOD	A27	3/33		3
28A	1	3'-0" x 1¾" x 5'-4"	A	SCW	STL	A28	3/33	1 HR RATED DR & FRAME, VERIFY DOOR HT. ?	37
29A	1	3'-0" x 1¾" x 5'-4"	A	SCW	STL	A28	3/33	1 HR RATED DR & FRAME, VERIFY DOOR HT. ?	37
30A		UNASSIGNED							-
31A		UNASSIGNED							-

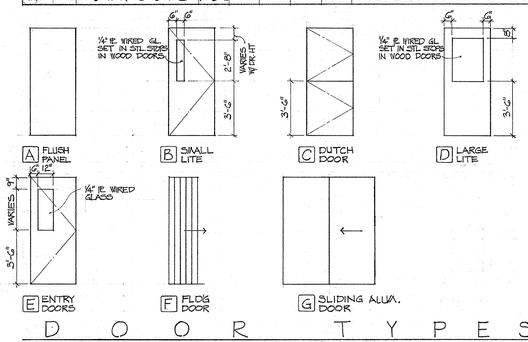

DOOR TYPES

SECTION B

MARK	LEAVES	SIZE	TYPE	DOOR MAT	FRAME MAT	ROOM	DETAIL	REMARKS	HDWRE GROUP
1B	2	3'-0" x 1¾" x 7'-0"	E	H.M.	STL	B19	4/33		1
2B	1	3'-0" x 1¾" x 7'-0"	A	SCW	WOOD	B23	4/33		3
3B	2	2'-6" x 1¾" x 6'-8"	A	SCW	EX WD	B16	1		11
4B	2	2'-8" x 1¾" x 6'-8"	A	SCW	EX WD	B19	1		12
5B	1	2'-8" x 1¾" x 6'-8"	A	SCW	EX. WD	B18	1		3
6B	2	2'-6" x 1¾" x 6'-8"	A	SCW	EX. WD	B15	1		11
7B	2	3'-0" x 1¾" x 6'-8"	A	SCW	WOOD	B14	4/33		13
8B	2	3'-0" x 1¾" x 7'-0"	E	H.M.	STL	B20	4/33		1
9B	1	3'-0" x 1¾" x 7'-2"	A	H.M.	STL	B17	4/33		14
10B	1	3'-0" x 1¾" x 7'-2"	A	H.M.	STL	B13	4/33		14
11B	1	3'-0" x 1¾" x 7'-2"	A	H.M.	STL	B1	4/33		14
12B	1	3'-0" x 1¾" x 7'-2"	A	H.M.	STL	B1	4/33		14
13B	1	3'-0" x 1¾" x 7'-2"	A	H.M.	STL	B12	4/33		14
14B	1	3'-0" x 1¾" x 7'-0"	D	SCW	STL	B6	4/33		15
15B	1	3'-0" x 1¾" x 7'-0"	D	SCW	STL	B6	4/33		15
16B	1	2'-8" x 1¾" x 7'-0"	A	SCW	STL	B4	4/33		3
17B	1	3'-0" x 1¾" x 7'-0"	D	SCW	WOOD	B2	4/33	SIMILAR	15
18B	1	3'-0" x 1¾" x 7'-0"	D	SCW	STL	B5	1	6B8 ELEV 3/33	15
19B	1	3'-0" x 1¾" x 7'-0"	A	SCW	WOOD	B25	4/33		3
20B	1	3'-0" x 1¾" x 7'-0"	D	SCW	WOOD	B6	4/33		15
21B	1	3'-0" x 1¾" x 7'-0"	D	SCW	STL	B7	4/33		15
22B	1	3'-0" x 1¾" x 7'-0"	D	SCW	STL	B6	4/33		15
23B	1	3'-0" x 1¾" x 7'-0"	D	HM *	STL *	B10	4/33	* DR. AND FRAME TO BE 1½ HR. RATED	15
24B	1	3'-0" x 1¾" x 7'-0"	D	SCW	WOOD	B6	4/33		15
25B	1	3'-0" x 1¾" x 6'-8"	D	SCW	EX. WD	B22	1		15
26B	1	3'-0" x 1¾" x 6'-8"	D	SCW	EX. WD	B23	1		15
27B	1	3'-0" x 1¾" x 6'-8"	A	SCW	EX. WD	B26	1		4
28B	1	3'-0" x 1¾" x 6'-8"	A	SCW	EX. WD	B24	1		4
29B	1	3'-0" x 1¾" x 6'-8"	D	SCW	EX. WD	B32	1		15
30B	1	3'-0" x 1¾" x 6'-8"	D	SCW	EX. WD	B27	1		15
31B	1	8-1⅛" WIDE x 3'-10" HIGH	*	STEEL	MTL	B9	4/33	* OVERHEAD DOOR	-
32B	1	3'-6" x 1¾" x 6'-8"	A	SCW	EX. WD	B15	1		16
33B	1	2'-0" x 1¾" x 7'-0"	A	SCW	WOOD	B11	4/33	SEE ELEV 4/33	6
34B	1	3'-0" x 1¾" x 7'-0"	A	SCW	WOOD	B12	4/33	SEE ELEV 4/33	6
35B	1	3'-0" x 1¾" x 6'-8"	A	SCW	WOOD	B10	4/33		15
36B	1	3'-0" x 1¾" x 6'-8"	A	SCW	WOOD	B9	4/33		2
37B	1	20'-6" WIDE x 8'-0" HIGH	F	FABRIC	WOOD	B18	11/33	PROVIDE W/ ROLLING BACK, FOLD - TRACK FULL WIDTH OF ROOM	-
38B	1	10'-6" WIDE x 8'-0" HIGH	F	FABRIC	WOOD	B18	11/33		-
39B	1	13'-6" WIDE x 9'-8" HIGH	F	FABRIC	WOOD	B6	11/33		-
40B	1	7'-6" WIDE x 9'-8½" HIGH	F	FABRIC	WOOD	B6	11/33		-
41B	1	6'-8" WIDE x 9'-8½" HIGH	F	FABRIC	WOOD	B6	11/33		-
42B	1	13'-10 WIDE x 9'-8½" HIGH	F	FABRIC	WOOD	B6	11/33		-
43B	1	5'-0" WIDE x 6'-8" HIGH	G	ALUM/GLASS	WOOD	B21	4/33	PREPARE FOR CYLINDER BY HARDWARE	17
44B	6	2'-8" x 1 ¾" x 6'-10"	SCW DR. PANELS FOR USE @ END OF LOCKER BASE ISLANDS 6/33						-
45B	2	3'-6" x 1¾" x 7'-0"	A	HM	STL	B21	4/33	1 HR RATED DOOR & FRAME	41

SECTION C

MARK	LEAVES	SIZE	TYPE	DOOR MAT	FRAME MAT	ROOM	DETAIL	REMARKS	HDWRE GROUP
1C	1	3'-0" x 1¾" x 6'-8"	B	SCW	EX. WD	C1	1		18
2C	1	3'-0" x 1¾" x 6'-8"	B	SCW	EX. WD	C1	1		18
3C	1	3'-0" x 1¾" x 6'-8"	B	SCW	WOOD	C8	4/33		18
4C	1	3'-0" x 1¾" x 6'-8"	A	SCW	WOOD	C9	4/33		3
5C	1	3'-0" x 1¾" x 6'-8"	B	SCW	EX. WD	C8	1		19
6C	1	3'-0" x 1¾" x 6'-8"	B	SCW	WOOD	C15	4/33	SEE ELEV 4/33	6
7C	1	3'-0" x 1¾" x 6'-8"	B	SCW	WOOD	C19	4/33	SEE ELEV 4/33	18
8C	1	3'-0" x 1¾" x 6'-8"	A	SCW	WOOD	C16	4/33	SEE ELEV 4/33	3
9C	1	3'-0" x 1¾" x 6'-8"	A	SCW	WOOD	C17	4/33	SEE ELEV 4/33	3
10C	1	3'-0" x 1¾" x 6'-8"	A	SCW	WOOD	C18	4/33	SEE ELEV 4/33	3
11C	1	3'-0" x 1¾" x 6'-8"	B	SCW	EX. WD	C19	1		19
12C	1	3'-0" x 1¾" x 6'-8"	A	SCW	WOOD	C20	4/33	SEE ELEV 4/33	3
13C	1	3'-0" x 1¾" x 6'-8"	B	SCW	EX. WD	C28	1		19
14C	1	3'-0" x 1¾" x 6'-8"	A	SCW	WOOD	C21	4/33	SEE ELEV 4/33	3
15C	1	2'-6" x 1¾" x 6'-8"	A	SCW	WOOD	C24	4/33	SEE ELEV 4/33	3
16C	1	3'-0" x 1¾" x 6'-8"	A	SCW	WOOD	C25	4/33	SEE ELEV 4/33 LIGHT-PROOFING HARDWARE	20
17C	1	3'-0" x 1¾" x 6'-8"	B	SCW	WOOD	C23	4/33		3
18C	1	2'-8" x 1¾" x 6'-8"	B	SCW	EX. WD	C30	1		15
19C	1	3'-0" x 1¾" x 6'-8"	B	SCW	EX. WD	C27	1		15
20C	1	3'-0" x 1¾" x 6'-8"	A	SCW	EX. WD	C29	1		4
21C	1	3'-0" x 1¾" x 6'-8"	A	SCW	EX. WD	C26	1		3
22C	2	3'-2" x 1¾" x 7'-0"	A	SCW	EX. WD	C31	1		21
23C	2	3'-2" x 1¾" x 7'-0"	A	SCW	EX. WD	C31	1		21
24C	1	3'-6" x 1¾" x 7'-0"	A	SCW	EX. WD	C32	1		22
25C	1	3'-2" x 1¾" x 7'-0"	A	SCW	STL	C31	4/33		22
26C2	2	3'-2" x 1¾" x 7'-0"	A	SCW	EX. WD	C31	1		21
27C	2	3'-0" x 1¾" x 7'-0"	A	SCW	WOOD	C34	4/33		13
28C	1	3'-0" x 1¾" x 7'-0"	A	SCW	WOOD	C36	4/33		23
29C	1	3'-0" x 1¾" x 7'-0"	A	SCW	WOOD	C31	4/33		23
30C	1	3'-0" x 1¾" x 7'-0"	A	SCW	WOOD	C37	4/33		24
31C	1	3'-0" x 1¾" x 7'-0"	A	SCW	WOOD	C47	4/33		3
32C	1	3'-0" x 1¾" x 7'-0"	A	SCW	WOOD	C40	4/33	VERIFY DOOR WIDTH W/ AVAILABLE WIDTH BTWN EXISTG WALLS	3
33C	1	2'-6" x 1¾" x 7'-0"	A	SCW	WOOD	C48	4/33		20
34C	1	3'-0" x 1¾" x 7'-2"	A	SCW	STL	C50	4/33 FRAME	REMOVE EXISTG 6" CURB, DR. & 8½" STL. FRAME. INSTALL NEW DR. IN 5¾" STL. FRAME.	27
35C	1	3'-0" x 1¾" x 7'-2"	A	SCW	STL	C44	4/33 FRAME		23
36C	1	2'-6" x 1¾" x 6'-0"	C	SCW	WOOD	C42	4/33	DUTCH DOOR, BTM PORTION FIXED - SECURE TO FRAME	25
37C	1	3'-0" x 1¾" x 6'-8"	A	SCW	STL	C42	4/33		3
38C	2	3'-0" x 1¾" x 6'-10"	D	SCW	STL	C52	4/33		21
39C	1	3'-0" x 1¾" x 6'-10"	A	SCW	STL	C55	4/33		4
40C	1	3'-0" x 1¾" x 6'-10"	C	SCW	STL	C55	4/33	A DUTCH DOOR, BTM PORTION FIXED - SECURE TO FRAME	25
41C	1	3'-0" x 1¾" x 6'-10"	A	SCW	STL	C54	4/33		3
42C	1	3'-0" x 1¾" x 6'-10"	A	SCW	STL	C53	4/33		3
43C	1	3'-0" x 1¾" x 6'-8"	D	HM *	STL *	C54	4/33	REMOVE EXISTG DOORS, MULLION & FRAME - VERIFY DIMEN. *DR. & FRAME GALV.	3
44C	1	3'-0" x 1¾" x 6'-10"	A	SCW	STL	C57	4/33		3
45C	1	3'-0" x 1¾" x 6'-8"	A	HM *	STL *	C58	4/33	* DR. & FRAME GALVANIZED	4
46C	2	3'-0" x 1¾" x 6'-8"	E	SCW	EX. WD.	C61	1		21
47C	1	3'-0" x 1¾" x 6'-10"	A	H.M.	STL	C62	4/33		7
48C	2	2'-10" x 1¾" x 6'-10"	A	H.M.	STL	C64	4/33	ASTRAGAL ON NORTH LEAF	8
49C	1	3'-0" x 1¾" x 6'-10"	A	SCW	STL	C68	4/33		23
50C	1	3'-0" x 1¾" x 6'-10"	C	SCW	STL	C63	4/33	DUTCH DOOR - BTM LEAF INACTIVE, SECURE TO FRAME - SHELF SIM. TO 5/33 OFF FLR. 4/33	25
51C	1	3'-0" x 1¾" x 6'-10"	A	SCW	STL	C65	4/33		27
52C	1	2'-8" x 1¾" x 6'-10"	A	SCW	STL	C67	4/33	VERIFY AVAILABLE WIDTH BTWN EXISTG PILASTERS	5
53C	1	3'-0" x 1¾" x 6'-10"	A	SCW	STL	C51	4/33		7
54C	1	2'-6" x 1¾" x 6'-8"	A	SCW	EX. WD.	C50	1		3
55C	1	3'-6" x 1¾" x 7'-0"	A	SCW	STL	C66	4/33		4
56C	1	3'-4" x 1¾" x 7'-0"	A	SCW	STL	C69	4/33		27
57C	1	3'-0" x 1¾" x 6'-10"	A	SCW	STL	C71	4/33		27
58C	1	3'-0" x 1¾" x 6'-10"	A	SCW	STL	C71	4/33		2
59C	1	3'-0" x 1¾" x 6'-10"	A	SCW	STL	C71	4/33		19
60C	1	3'-0" x 1¾" x 6'-10"	A	SCW	STL	C74	4/33		27
61C	1	3'-0" x 1¾" x 6'-10"	C	H.M. *	STL *	C71	4/33	* DR & FRAME GALVANIZED	3
62C	1	3'-0" x 1¾" x 6'-10"	A	SCW	STL	C77	4/33		2
63C	1	3'-0" x 1¾" x 6'-10"	C	H.M. *	STL *	C71	4/33	* DR. & FRAME GALVANIZED	3
64C	1	3'-0" x 1¾" x 6'-10"	A	SCW	STL	C85	4/33		3
65C	1	3'-4" x 1¾" x 7'-0"	A	SCW	STL	C82	4/33		19
66C	1	3'-0" x 1¾" x 6'-10"	A	SCW	STL	C84	4/33		2
67C	1	3'-6" x 1¾" x 7'-0"	A	SCW	EX. WD.	C85	1		4
68C	1	3'-0" x 1¾" x 6'-8"	A	SCW	WOOD	C86	4/33		26
69C	1	2'-6" x 1¾" x 7'-0"	A	SCW	EX. WD	C86	1		3
70C	1	3'-0" x 1¾" x 6'-10"	A	SCW	STL	C88	4/33		3
71C	1	3'-0" x 1¾" x 6'-8"	A	HM *	STL *	C91	4/33	REMOVE EXISTG DR. & FRAME. * DR. & FRAME GALVANIZED	22
72C	1	3'-0" x 1¾" x 6'-4"	A	SCW	STL	C97	4/33	1-HR RATED DR. & FRAME, VERIFY DOOR HT.	37
73C	1	3'-0" x 1¾" x 6'-4"	A	SCW	STL	C97	4/33	1-HR RATED DR. & FRAME, VERIFY DOOR HT.	37
74C	1	3'-6" x 1¾" x 7'-0"	A	SCW	EX. WD	C32	4/33		5
75C	2	3'-0" x 1¾" x 7'-0"	A	SCW	STL	C32	4/33		40

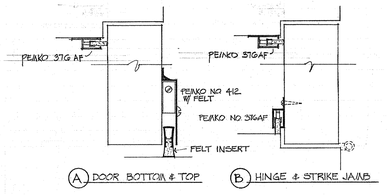

1/32 LIGHT-PROOFING HARDWARE
DRS. 51E & 52E, 10C 6" = 1'-0"

FOOTNOTES:

1. VERIFY EXISTG FRAME AND RGH'G DR. SIZE
   - REMOVE EXISTG DOORS & HARDWARE
   - REPAIR EXISTING FRAME, STOPS, & ABANDONED HINGE POINTS TO ACHIEVE A SUBSTANTIAL BASE FOR NEW HARDWARE AND A REASONABLE APPEARANCE.
   - FIT NEW DOOR & HARDWARE TO EXISTING FRAMES.

SECTION D

MARK	LEAVES	SIZE	TYPE	DOOR MAT	FRAME MAT	ROOM	DETAIL	REMARKS	HDWRE GROUP
1D	2	3'-0" x 1¾" x 6'-8"	B	SCW.	WOOD	D1	3/33	ENLARGE EXISTG OPENG TO RECEIVE NEW DOORS	28
2D	1	3'-0" x 1¾" x 6'-8"	A	SCW.	EX. WD	D3	1		3
3D	1	3'-0" x 1¾" x 6'-8"	A	SCW.	EX. WD	D4	1		4
4D	1	3'-0" x 1¾" x 6'-8"	B	SCW.	EX. WD	D5	1		29
5D	1	3'-0" x 1¾" x 6'-8"	B	SCW.	EX. WD	D5	1		29
6D		3'-0" x 1¾" x 6'-8"	A	HM *	STL	D3	3/33	* DOOR TO BE 1½ HR RATED	39
7D		4'-0" x 1¾" x 6'-8"	A	HM *	STL	D4	3/33	* DOOR TO BE 1½ HR RATED	38
8D	1	3'-0" x 1¾" x 6'-8"	B	SCW.	WOOD	D7	1		15
9D	1	3'-0" x 1¾" x 6'-8"	A	SCW.	WOOD	D10	3/33	SEE ELEV 4/33	3
10D	1	3'-0" x 1¾" x 6'-8"	E	HM	STL	D17	4/33		1
11D	1	3'-8" x 1¾" x 6'-8"	E	HM	STL	D18	4/33		30
12D	1	3'-0" x 1¾" x 6'-8"	A	HM	EX. WD	D22	1		31
13D	1	3'-0" x 1¾" x 6'-8"	A	SCW	WOOD	D23	3/33		3
14D	1	3'-6" x 1¾" x 6'-8"	A	HM	STL	D19	3/33		30
15D	1	3'-0" x 1¾" x 7'-2"	A	HM *	STL *	D25	4/33	* DR. & FRAME GALVANIZED	32
16D	2	3'-0" x 1¾" x 7'-2"	E	H.M.	STL	D29	4/33	SEE ELEV 4/33	1
17D	2	3'-0" x 1¾" x 7'-10"	A	SCW	STL	D24	4/33		13
18D	1	3'-8" x 1¾" x 7'-2"	E	H.M. *	STL *	D28	3/33	* DR. & FRAME GALVANIZED	22
19D	1	3'-0" x 1¾" x 7'-2"	A	SCW	STL	D27	3/33		3
20D	1	3'-0" x 1¾" x 7'-2"	A	SCW	STL	D18	3/33		4
21D	1	3'-0" x 1¾" x 7'-2"	A	SCW	STL	D27	3/33		4
22D	2	3'-0" x 1¾" x 7'-2"	E	H.M.	STL	D29	4/33	SEE ELEV 4/33	1
23D		UNASSIGNED							-

SECTION E

MARK	LEAVES	SIZE	TYPE	DOOR MAT	FRAME MAT	ROOM	DETAIL	REMARKS	HDWRE GROUP
1E	1	3'-0" x 1¾" x 7'-2"	A	H.M.	STL	E1	3/33		33
2E	1	3'-0" x 1¾" x 7'-2"	A	H.M.	STL	E2	3/33		33
3E	1	3'-0" x 1¾" x 7'-2"	A	H.M.	STL	E3	3/33		33
4E	1	3'-0" x 1¾" x 7'-2"	A	H.M.	STL	E11	3/33		33
5E	1	3'-0" x 1¾" x 7'-0"	A	SCW	STL	E9	3/33		3
6E	1	15'-2" WIDE x 9'-8½" HIGH	F	FABRIC	WOOD	E4	11/33		-
7E	1	3'-0" x 1¾" x 7'-2"	A	H.M.	STL	E4	3/33		33
8E	1	3'-0" x 1¾" x 7'-0"	A	SCW	STL	E6	3/33		3
9E	1	2'-0" x 1¾" x 7'-0"	A	SCW	STL	E5	3/33		34
10E	1	3'-0" x 1¾" x 7'-0"	A	SCW	WOOD	E10	3/33	SEE ELEV 7/33	3
11E	1	3'-0" x 1¾" x 7'-2"	B	SCW.	STL	E11	3/33		35
12E	1	3'-0" x 1¾" x 7'-2"	A	H.M.	STL	E12	3/33		4
13E	2	2'-6" x 1¾" x 7'-2"	A	H.M.	STL	E13	3/33		13
14E	1	3'-0" x 1¾" x 7'-2"	A	H.M.	STL	E15	3/33		4
15E	1	3'-0" x 1¾" x 7'-0"	A	SCW	WOOD	E16	3/33	SEE ELEV 1/33	6
16E	1	3'-0" x 1¾" x 7'-2"	A	H.M.	STL	E17	3/33		33
17E		UNASSIGNED							-
18E	1	3'-0" x 1¾" x 7'-0"	A	SCW	WOOD	E20	3/33	SEE ELEV 5/33	3
19E		UNASSIGNED							3
20E	1	3'-0" x 1¾" x 7'-2"	A	H.M.	STL	E17	3/33		33
21E	1	3'-0" x 1¾" x 7'-2"	A	H.M.	STL	E22	3/33		33
22E	1	3'-0" x 1¾" x 7'-2"	A	H.M.	STL	E18	3/33		33
23E		UNASSIGNED							-
24E	1	3'-0" x 1¾" x 7'-2"	A	H.M.	STL	E24	3/33		33
25E	1	3'-0" x 1¾" x 7'-2"	A	H.M.	STL	E25	3/33		33
26E	1	3'-0" x 1¾" x 7'-2"	A	H.M.	STL	E32	3/33		33
27E	1	3'-0" x 1¾" x 7'-2"	A	H.M.	STL	E27	3/33		33
28E	1	3'-0" x 1¾" x 7'-0"	B	SCW.	STL	E28	3/33		35
29E	1	3'-0" x 1¾" x 7'-0"	B	SCW	STL	E29	3/33		35
30E	1	3'-0" x 1¾" x 7'-0"	B	SCW	STL	E25	3/33		35
31E	1	UNASSIGNED							-
32E	1	3'-0" x 1¾" x 7'-0"	B	SCW	STL	E25	3/33		35
33E	1	3'-0" x 1¾" x 7'-0"	B	SCW	STL	E26	3/33		35
34E	1	3'-0" x 1¾" x 7'-0"	B	SCW	STL	E35	3/33		35
35E	1	3'-0" x 1¾" x 7'-2"	A	H.M.	STL	E35	3/33		33
36E	2	3'-0" x 1¾" x 7'-2"	E	H.M.	STL	E36	4/33	SEE ELEV 4/33	1
37E	1	3'-0" x 1¾" x 7'-0"	B	SCW	STL	E33	3/33		16
38E	1	3'-0" x 1¾" x 7'-2"	B	SCW	STL	E40	3/33		16
39E	1	3'-0" x 1¾" x 7'-2"	B	SCW	STL	E45	3/33		16
40E	1	3'-0" x 1¾" x 7'-2"	B	SCW	STL	E34	3/33		16
41E	1	3'-0" x 1¾" x 7'-2"	A	SCW	STL	E32	3/33		4
42E	2	2'-6" x 1¾" x 7'-2"	A	SCW	STL	E31	3/33		13
43E	1	3'-0" x 1¾" x 7'-2"	A	SCW	STL	E30	3/33		4
44E	1	3'-0" x 1¾" x 7'-2"	B	SCW	STL	E21	3/33		16
45E	2	3'-0" x 1¾" x 7'-2"	E	H.M.	STL	E38	4/33	SEE ELEV 4/33	1
46E	1	3'-0" x 1¾" x 7'-2"	B	SCW	STL	E37	3/33		16
47E	1	3'-0" x 1¾" x 7'-0"	A	SCW	STL	E46	3/33		3
48E	1	3'-0" x 1¾" x 7'-0"	B	SCW	STL	E40	3/33		35
49E	1	3'-0" x 1¾" x 7'-0"	B	SCW	STL	E40	3/33		35
50E	1	3'-0" x 1¾" x 7'-0"	B	SCW	STL	E40	3/33		16
51E	1	3'-0" x 1¾" x 7'-0"	A	SCW	STL	E41	3/33	LIGHT-PROOFING HARDWARE	20
52E	1	2'-6" x 1¾" x 7'-0"	A	SCW	STL	E43	3/33	LIGHT-PROOFING HARDWARE	20
53E	1	2'-8" x 1¾" x 7'-0"	A	SCW	STL	E44	3/33		3
54E	1	3'-0" x 1¾" x 7'-0"	B	SCW	STL	E41	3/33		16
55E	1	3'-0" x 1¾" x 7'-0"	B	SCW	STL	E46	3/33		35
56E	1	3'-0" x 1¾" x 7'-0"	B	SCW	STL	E47	3/33		35
57E	1	3'-0" x 1¾" x 7'-0"	B	SCW	STL	E48	3/33		35
58E	1	3'-0" x 1¾" x 7'-2"	A	H.M.	STL	E47	3/33		33
59E	1	3'-0" x 1¾" x 7'-2"	A	H.M.	STL	E48	3/33		33
60E	1	3'-0" x 1¾" x 7'-2"	A	H.M.	STL	E49	3/33		33
61E	1	3'-0" x 1¾" x 7'-2"	B	H.M.	STL	E50	3/33		3
62E	1	3'-0" x 1¾" x 7'-2"	B	H.M.	STL	E51	3/33	DTL-SILL, PROVIDE JAMB ANCHORS FOR 2x8 WOOD STUDS	3
63E	1	3'-0" x 1¾" x 7'-2"	A	H.M.	STL	E51	3/33		36
64E	1	6'-0" WIDE x 6'-8" HIGH	G	ALUM/GLASS	MASONRY	E49	3/33	PREPARE FOR CYLINDER BY HARDWARE	17
65E	6	2'-8" x 1¾" x 6'-10"	SCW DR. PANELS FOR USE @ END OF LOCKER BASE ISLANDS 6/33						-
66E		UNASSIGNED							-

DOOR SCHEDULE
SWEET HOME HIGH SCHOOL
ADDITIONS AND ALTERATIONS 1974
DISTRICT 55 — LINN COUNTY, OREGON

ARCHITECTS
HAMLIN, MARTIN, SCHULTZ & GEYER
159 W. 12TH EUGENE, OREGON 97401

AIA

A
32
JOB NO.

REGISTERED ARCHITECT
CLARE K. HAMLIN
EUGENE, OREGON
STATE OF OREGON

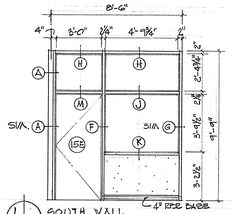

1/33 SOUTH WALL
LIBRARY CONF (E16)
(VIEWED FROM LIBRARY (E17))
1/4"=1'-0"

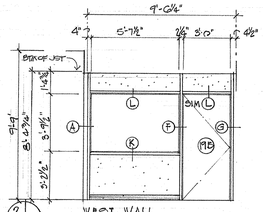

2/33 WEST WALL
ENGLISH WORK CTR OFFICE (E6)
1/4"=1'-0"

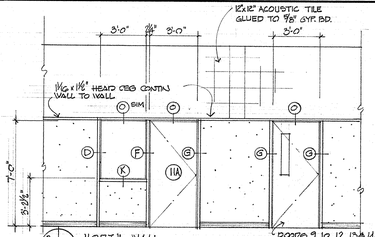

3/33 NORTH WALL
BAND ROOM (A15)
1/4"=1'-0"

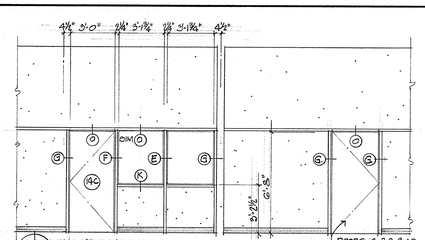

4/33 NORTH WALL
STUDENT STORE (E12) + COLG CENTER (E4)
1/4"=1'-0"

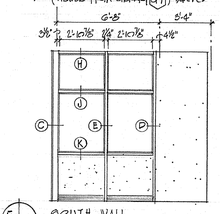

5/33 SOUTH WALL
LIBRARY OFFICE (E20)
(VIEWED FROM LIBRARY (E17))

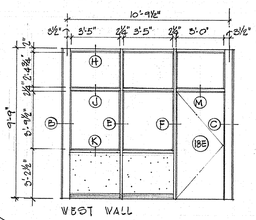

WEST WALL

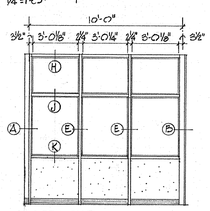

NORTH WALL

1/4"=1'-0"

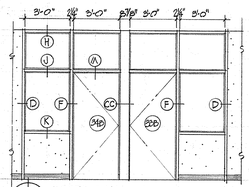

6/33 NORTH WALL
JOURNALISM (E2)
1/4"=1'-0"

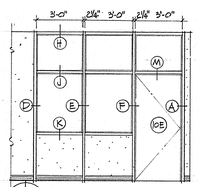

7/33 SOUTH WALL
HOMEMAKING OFFICE (E7)
1/4"=1'-0"

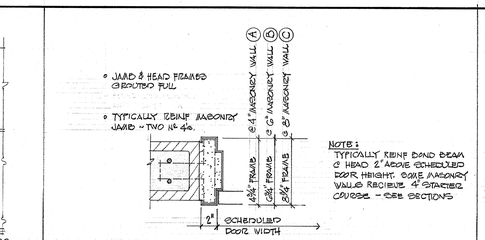

JAMB ~ HEAD SIM W/ BOND BM

2/33 NEW MASONRY WALL ~ INTERIOR DOORS 1 1/2"=1'-0"

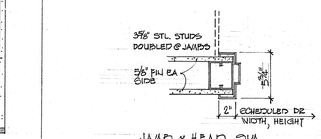

JAMB ~ HEAD SIM

3/33 NEW STL STUD WALL ~ INTERIOR DOORS 1 1/2"=1'-0"

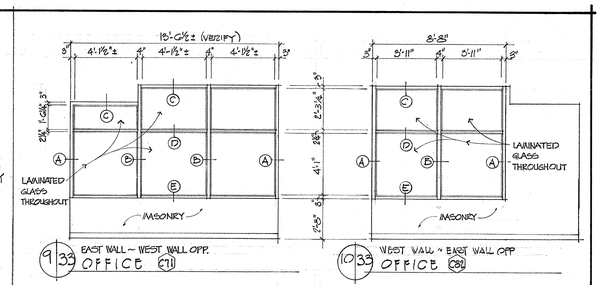

9/33 EAST WALL ~ WEST WALL OPP. OFFICE (E11)

10/33 WEST WALL ~ EAST WALL OPP OFFICE (E8)

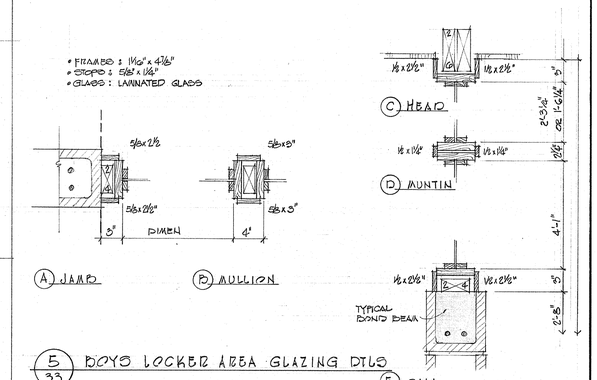

5/33 BOYS LOCKER AREA GLAZING DTLS

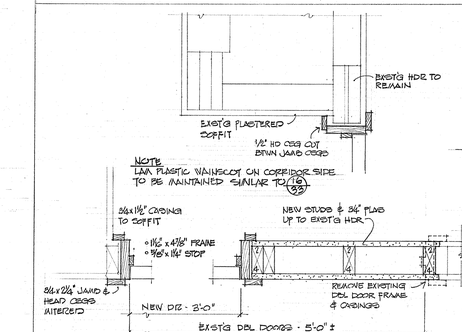

4/33 DR 24D ~ SINGLE DOOR TO REPLACE EXIST'G DBL DOOR 1 1/2"=1'-0"

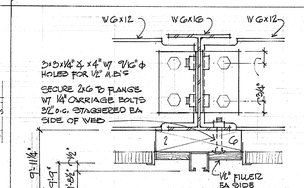

12/33 FOLDING DR HEAD
598, 408, 418, & 428 3'-0"

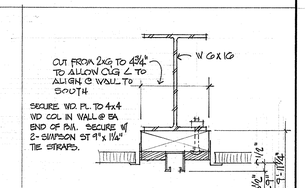

13/33 FOLDING DR HEAD
DR GE 3'-1"=1'-0"

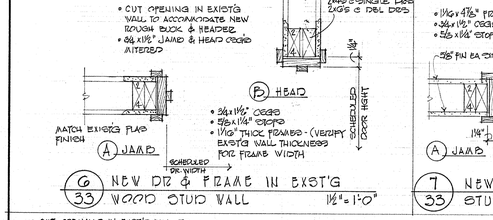

6/33 NEW DR & FRAME IN EXIST'G WOOD STUD WALL 1 1/2"=1'-0"

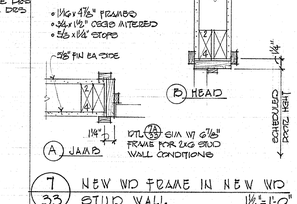

7/33 NEW WD FRAME IN NEW WD STUD WALL 1 1/2"=1'-0"

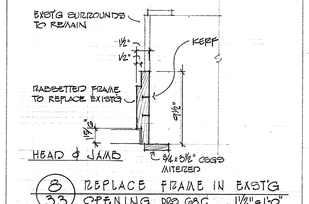

8/33 REPLACE FRAME IN EXIST'G OPENING DRS 68C 1 1/2"=1'-0"

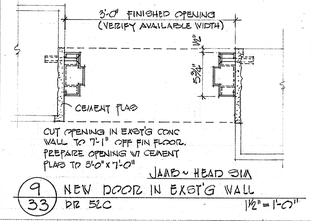

9/33 NEW DOOR IN EXIST'G WALL DR 31C 1/2"=1'-0"

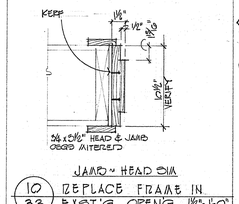

10/33 REPLACE FRAME IN EXIST'G OPENG 1 1/2"=1'-0"

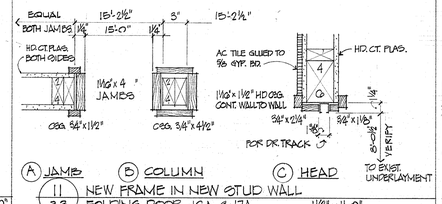

11/33 NEW FRAME IN NEW STUD WALL FOLDING DOOR 16A & 17A 1 1/2"=1'-0"

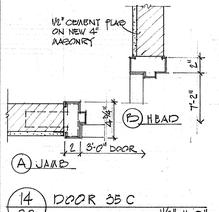

14/33 DOOR 35C 1 1/2"=1'-0"

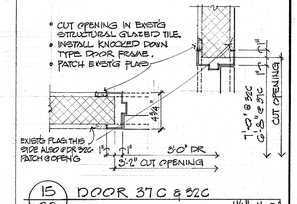

15/33 DOOR 31C & 32C 1 1/2"=1'-0"

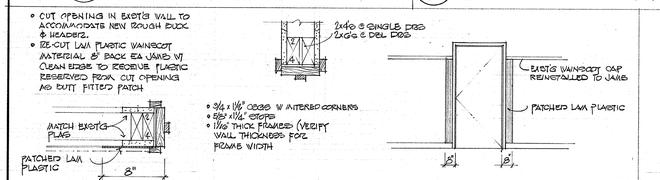

16/33 NEW DOOR & FRAME IN EXIST'G WALL W/ EXIST'G LAM PLASTIC WAINSCOT, DOORS: 7B, 35B, 36B 1 1/2"=1'-0"

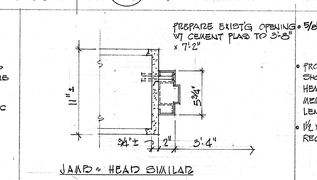

17/33 REPLACE FRAME IN EXIST'G OPENING ~ 56C & 65C 1 1/2"=1'-0"

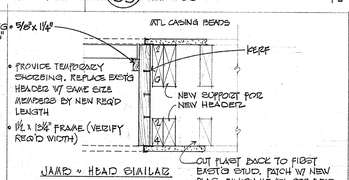

18/33 CHGE PAIR OF 2'-8" DRS TO PAIR OF 3'-0" DRS DR 1D 1 1/2"=1'-0"

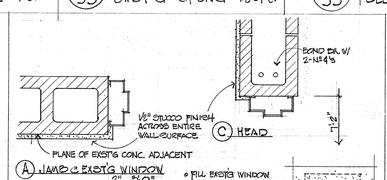

19/33 DOOR 20A 1 1/2"=1'-0"

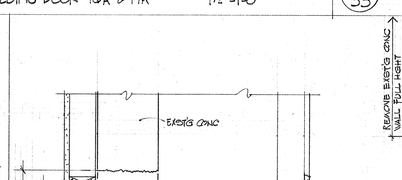

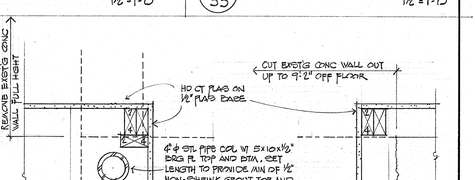

23/33 DOOR 20D, 17B SIM. 1 1/2"=1'-0"

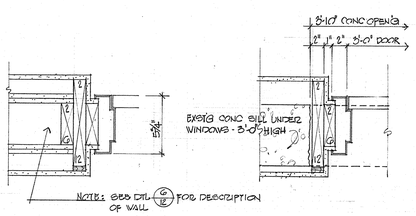

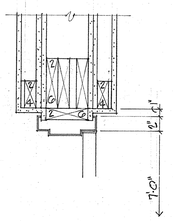

20/33 DOOR 20B 1 1/2"=1'-0"

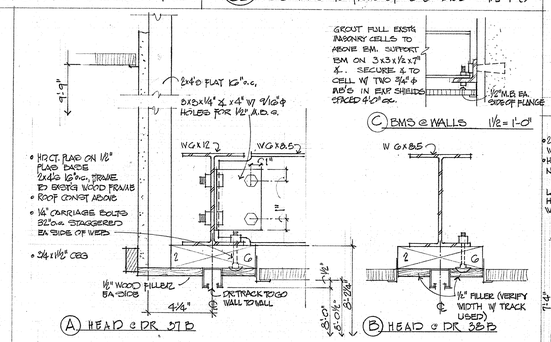

21/33 FOLDING DR DTLS ~ 31D & 35D 3"=1'-0"

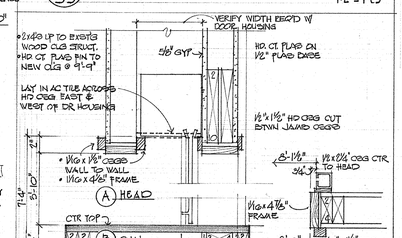

22/33 OVERHEAD DR @ CONCESSIONS ~ DR 31B

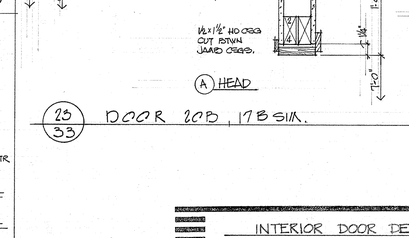

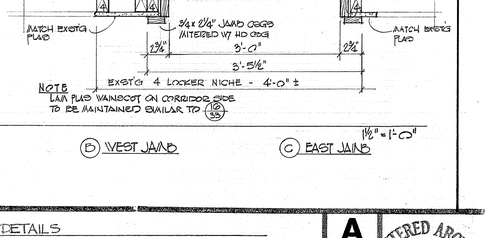

23/33 DOOR 20D, 17B SIM. 1 1/2"=1'-0"

INTERIOR DOOR DETAILS

SWEET HOME HIGH SCHOOL
ADDITIONS AND ALTERATIONS 1974
DISTRICT 55 LINN COUNTY, OREGON

ARCHITECTS
HAMLIN, MARTIN, SCHULTZ & GEYER AIA
159 W. 12TH EUGENE, OREGON 97401

A
33
JOB NO.

REGISTERED ARCHITECT
CLARE K. HAMLIN
EUGENE, OREGON
STATE OF OREGON

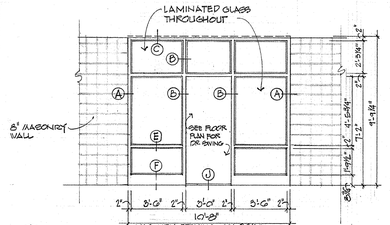

1/34 TYPICAL EXTERIOR ELEVATION 1/4"=1'-0"

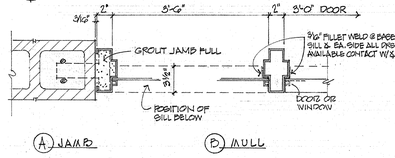

A JAMB B MULL

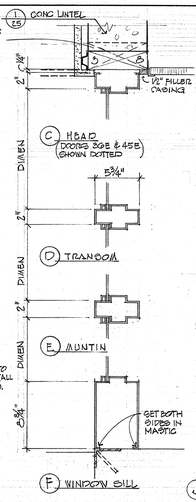

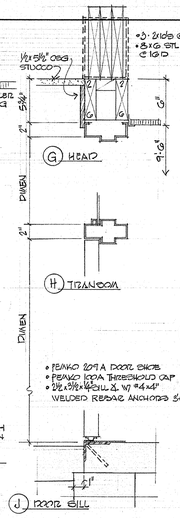

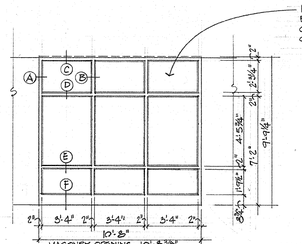

2/34 EXTERIOR ELEV WINDOW UNIT 1/4"=1'-0"

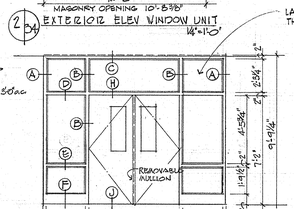

3/34 EXTERIOR ELEV DRS 36B & 45B 1/4"=1'-0"

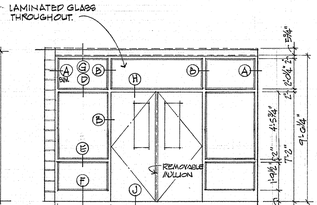

4/34 EXTERIOR ELEV 22D & 16D 1/4"=1'-0"

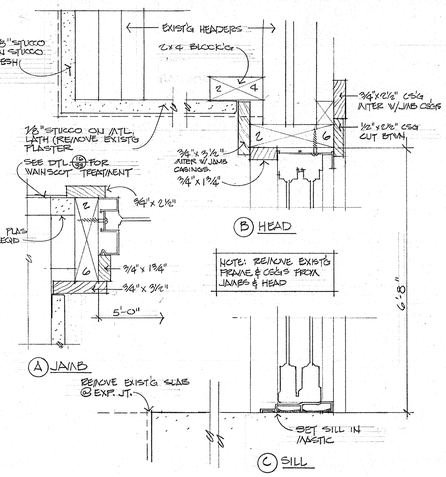

2/34 DOOR 45B ALUM SLIDING DOOR 3/4"=1'-0"

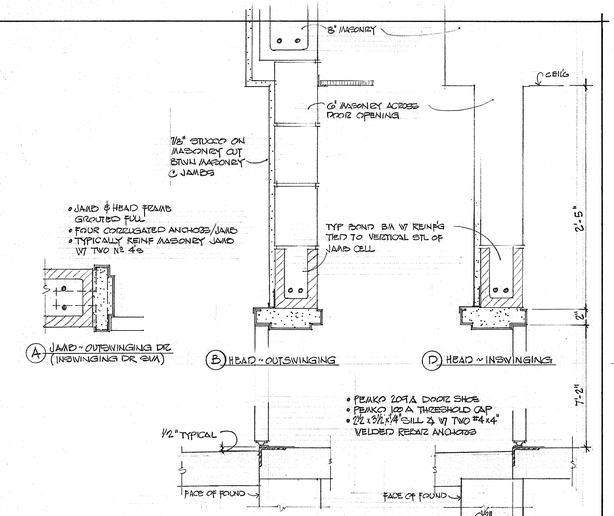

3/34 EXTERIOR DOORS IN MASONRY WALLS @ NEW CLASSROOM BUILDINGS 1 1/2"=1'-0"

1/34 ENTRY DOOR & WINDOW DTLS ~ DRS 9B, 10B, 11B, 13B, 16B, 22B, 1E, 2E, 3E, 4E, 7E, 16E, 20E, 22E, 24E, 25E, 26E, 27B, 35B, 36E, 45E, 38E, 39E, 40E. 1 1/2"=1'-0"

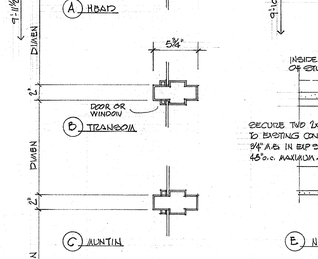

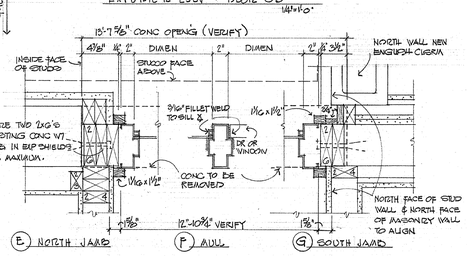

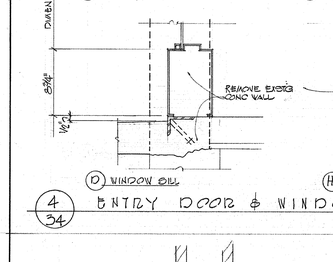

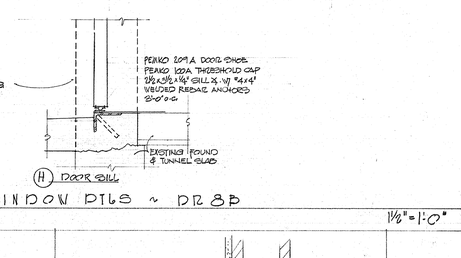

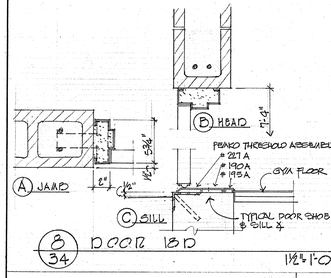

4/34 ENTRY DOOR & WINDOW DTLS ~ DR 9B 1 1/2"=1'-0"

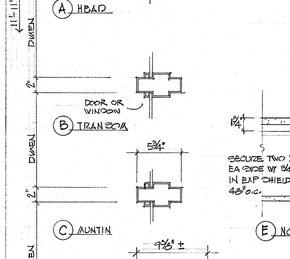

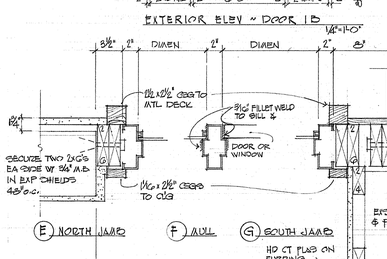

EXTERIOR ELEV ~ DOOR 1B 1/4"=1'-0"

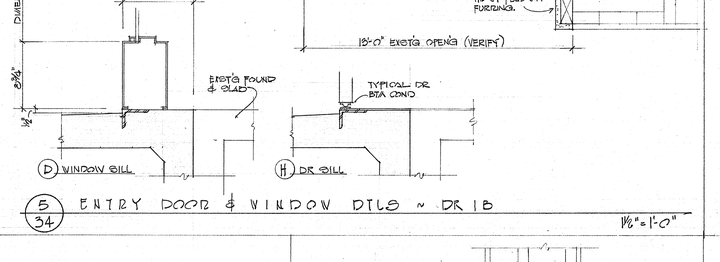

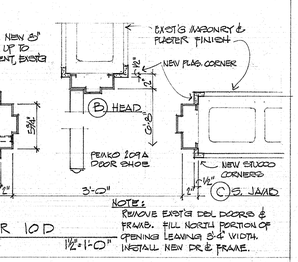

5/34 ENTRY DOOR & WINDOW DTLS ~ DR 1B 1 1/2"=1'-0"

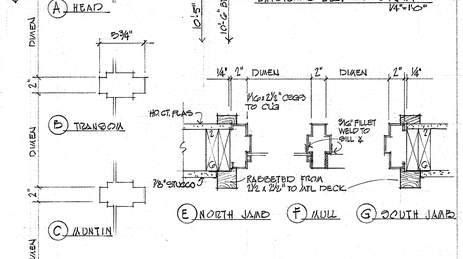

EXTERIOR ELEV ~ DOOR 1A 1/4"=1'-0"

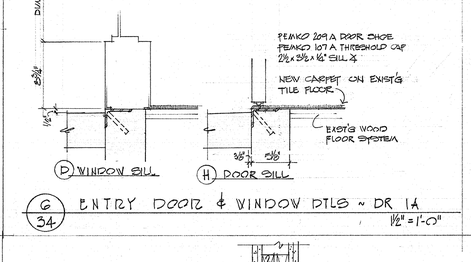

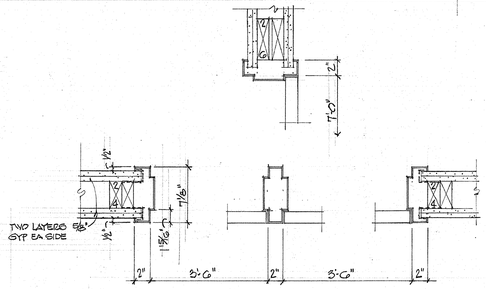

6/34 ENTRY DOOR & WINDOW DTLS ~ DR 1A 1 1/2"=1'-0"

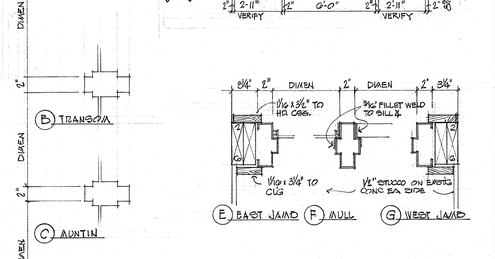

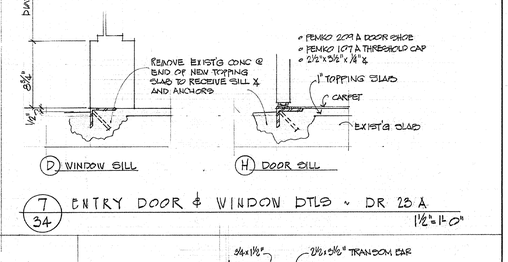

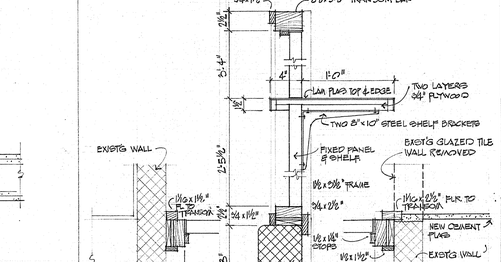

7/34 ENTRY DOOR & WINDOW DTLS ~ DR 28A 1 1/2"=1'-0"

8/34 DOOR 15D 1 1/2"=1'-0"

9/34 DOOR 15D 1 1/2"=1'-0"

NOTE: REMOVE EXIST'G DBL DOORS & FRAME. FILL NORTH PORTION OF OPENING LEAVING 3'-0" WIDTH. INSTALL NEW DR & FRAME.

10/34 DOOR 10D 1 1/2"=1'-0"

14/34 DOOR 11D 1 1/2"=1'-0"

15/34 DTLS @ DR 45B 1 1/2"=1'-0"

16/34 DTLS @ DOOR 36C 1 1/2"=1'-0"

11/34 DOORS 47C & 48C 1 1/2"=1'-0"

12/34 DOOR 21A 1 1/2"=1'-0"

13/34 DOOR 15A 1 1/2"=1'-0"

NOTE: DOORS & FRAME ASSEMBLY TO CARRY 1 1/2 HR. LABEL

15/34 DTLS @ DR 45B 1 1/2"=1'-0"

16/34 DTLS @ DOOR 36C 1 1/2"=1'-0"

EXTERIOR DOOR ELEVATIONS & DETAILS

SWEET HOME HIGH SCHOOL
ADDITIONS AND ALTERATIONS 1974
DISTRICT 55 LINN COUNTY, OREGON

ARCHITECTS
HAMLIN, MARTIN, SCHULTZ & GEYER AIA
159 W. 12TH EUGENE, OREGON 97401

A
34

JOB NO.

REGISTERED ARCHITECT
CLARE K. HAMLIN
EUGENE, OREGON
STATE OF OREGON

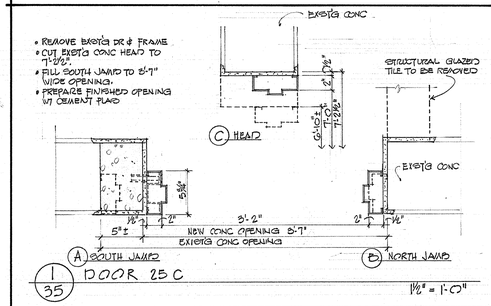

1/35 DOOR 25C 1½" = 1'-0"

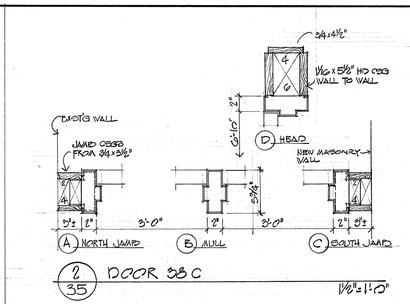

2/35 DOOR 38C 1½" = 1'-0"

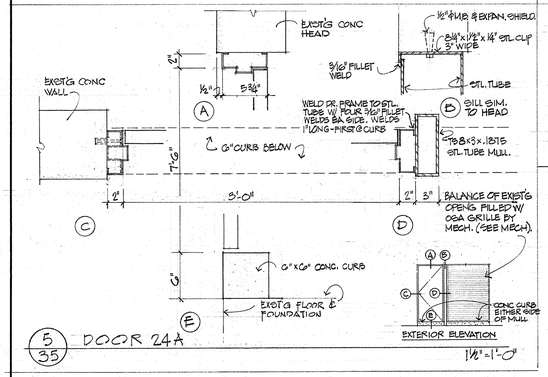

5/35 DOOR 24A 1½" = 1'-0"

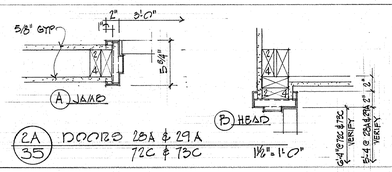

2A/35 DOORS 28A & 29A 72C & 73C 1½" = 1'-0"

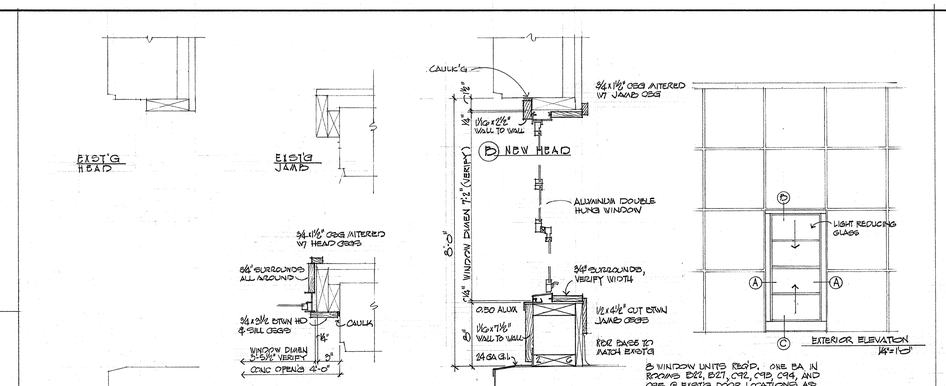

3/35 WINDOWS IN SOUTH WALL OF 8 EXIST'G CLASSROOMS (ADDITIVE ALTERNATE B) 1½" = 1'-0"

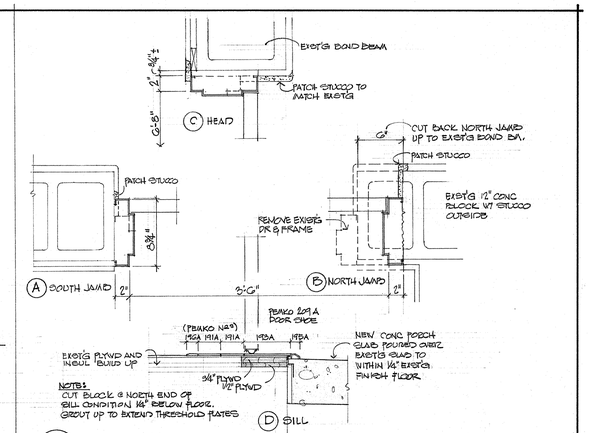

4/35 DOOR 14D 1½" = 1'-0"

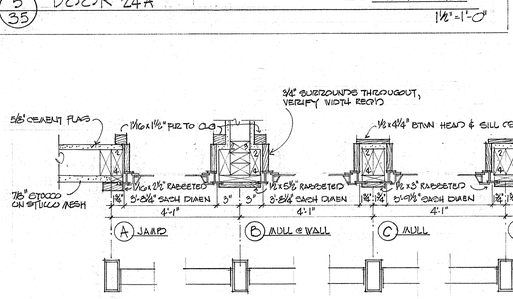

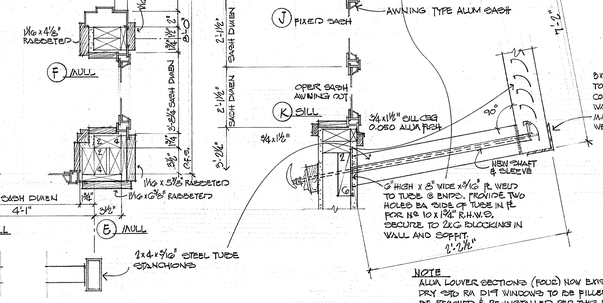

LESLIE SV-8 VENT
4" BATT INSUL
2 FASCIA DTL
¾ x 5¼"
H HEAD OVER EACH AWNING OUT
⅜ STUCCO SOFFIT ON STL. LATH
J FIXED SASH
AWNING TYPE ALUM SASH
OVER EACH AWNING OUT
K SILL
¾ x 11⅝" SILL CEG
0.050 ALUM PICH
¾ x 1⅛"
NEW ¼ x ¼ SLEEVE
3'-1" EACH DIMEN
2'-1" EACH DIMEN
2'-2½"

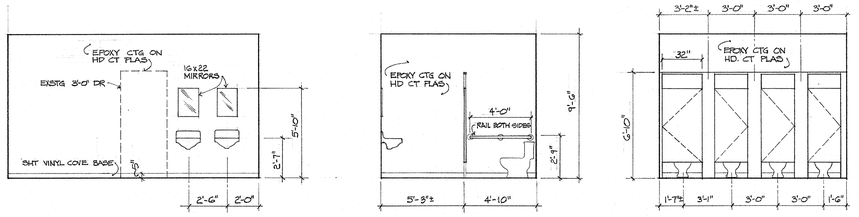

1/36 GIRLS TOILET A4 — 1/4" = 1'-0"
WEST WALL A4 | NORTH WALL A4 | EAST WALL A4

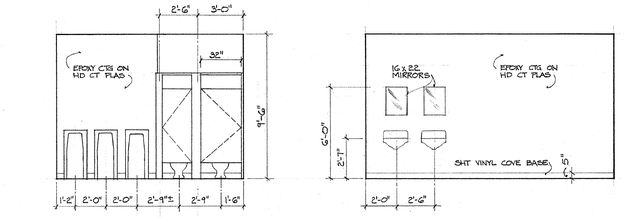

2/36 BOYS TOILET A6 — 1/4" = 1'-0"
WEST WALL A6 | EAST WALL A6

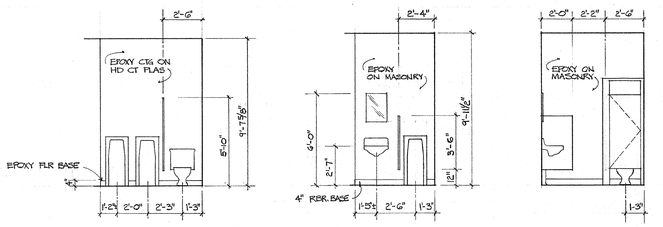

3/36 TOILET 208 — 1/4" = 1'-0"
WEST WALL

4/36 TOILET 208 — 1/4" = 1'-0"
WEST WALL | NORTH WALL

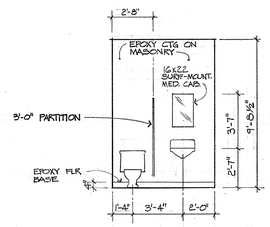

5/36 SHOWER — 1/4" = 1'-0"
PARTIAL WEST WALL C7B

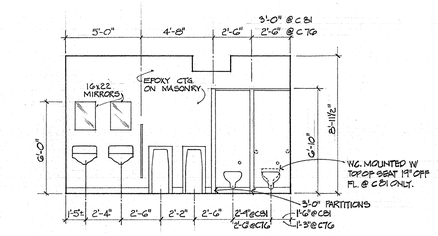

6/36 TOILETS — 1/4" = 1'-0"
WEST WALL C7G | EAST WALL C81 SIM.

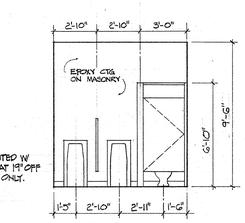

7/36 BOYS TOILET 208 — 1/4" = 1'-0"
WEST WALL 208 | NORTH WALL 208 | EAST WALL 208

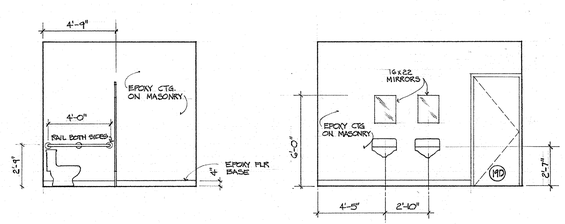

8/36 GIRLS TOILET 206 — 1/4" = 1'-0"
PARTIAL WEST WALL 206 | PARTIAL NORTH WALL 206 | EAST WALL 206

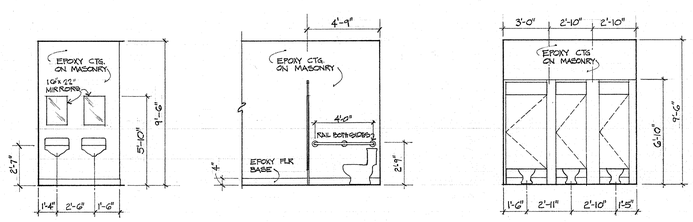

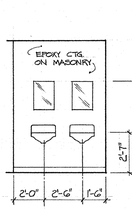

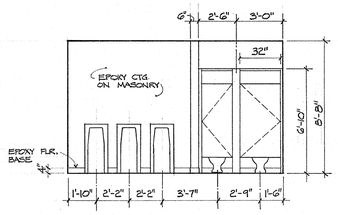

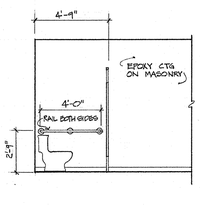

9/36 BOYS TOILET E30 - E15 SIMILAR — 1/4" = 1'-0"
PARTIAL SOUTH WALL E30 | NORTH WALL E30 | PARTIAL EAST WALL E30

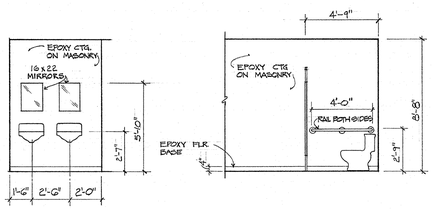

10/36 GIRLS TOILET E32 - E12 SIMILAR — 1/4" = 1'-0"
PARTIAL NORTH WALL E32 | PARTIAL EAST WALL E32 | SOUTH WALL E32

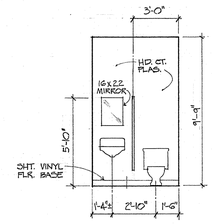

11/36 TOILET E15 — 1/4"=1'-0"
SOUTH WALL E15

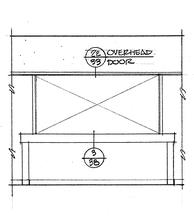

12/36 CONCESSION E9 — 1/4"=1'-0"
NORTH WALL E9

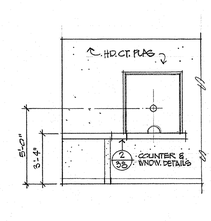

13/36 TICKET OFF. A1 — 1/4"=1'-0"
WEST WALL A1

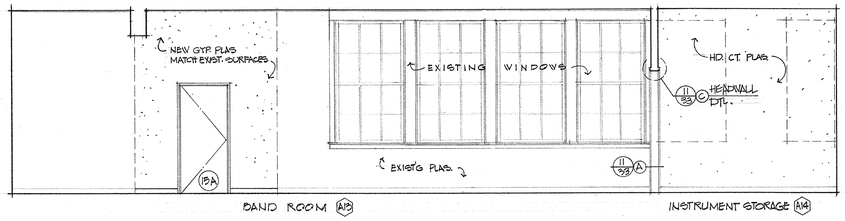

BAND ROOM A12 | INSTRUMENT STORAGE A14

14/36 BAND ROOM A18 — 1/4"=1'-0"
EAST WALL

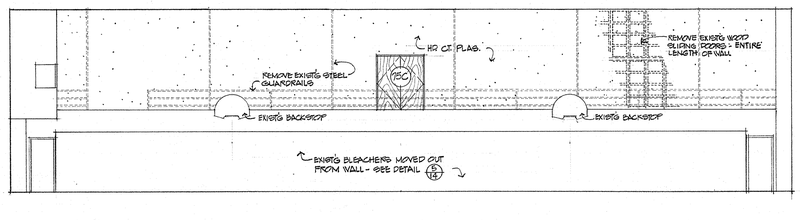

15/36 EXISTING GYMNASIUM E31 — 1/8"=1'-0"
SOUTH WALL E31

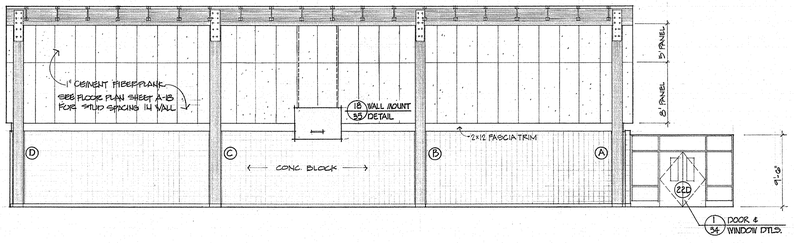

16/36 P.E. GYMNASIUM E31 — 1/8"=1'-0"
WEST ELEVATION, EAST ELEVATION SIMILAR E31

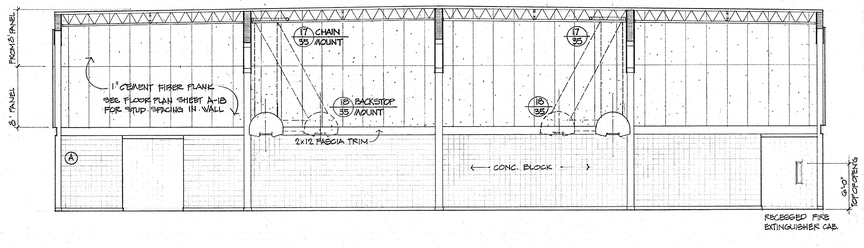

NORTH ELEVATION, SOUTH ELEVATION SIMILAR E31

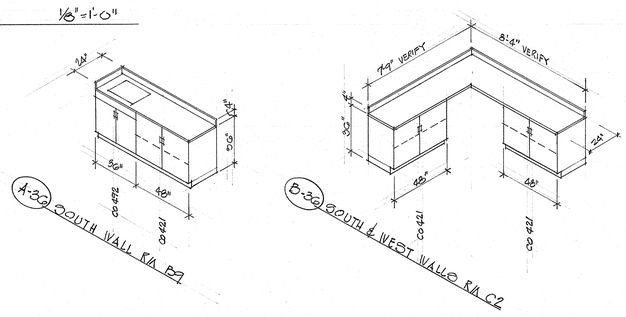

A-32 SOUTH WALL KA E2 | B-36 SOUTH & WEST WALLS KA C2

INTERIOR ELEVATIONS

SWEET HOME HIGH SCHOOL
ADDITIONS AND ALTERATIONS 1974
DISTRICT 55 LINN COUNTY, OREGON

ARCHITECTS
HAMLIN, MARTIN, SCHULTZ & GEYER
159 W. 12TH EUGENE, OREGON 97401

AIA

A
36
JOB NO.

REGISTERED ARCHITECT
CLARE K. HAMLIN
EUGENE, OREGON
STATE OF OREGON

COUNTER TOPS & SPLASHES

ASSEMBLIES N-37 THRU V-37 — LABORATORY TYPE TOPS COMPLETE W/ SINKS

ASSEMBLIES W-37 THRU Y-37 — ACID RESISTANT LAMINATED PLASTIC

ALL OTHER ASSEMBLIES — STD LAMINATED PLASTIC

SHELVES

ALL SHELVES TO BE ADJUSTABLE

A-37 SOUTH WALL ROOM E3

B-37 NORTH WALL ROOM E3

C-37 SOUTH WALL ROOM E2 & NORTH WALL OPPOSITE

D-37 WEST WALL ROOM E2 (DEMONSTRATION UNITS)

E-37 SOUTHEAST CORNER ROOM E7

F-37 NORTH WALL ROOM E8

G-37 EAST WALL ROOM E22

J-37 EAST WALL ROOM E21

H-37 UNASSIGNED

I-37 LIBRARY CIRCULATION DESK

L-37 WEST WALL RM E17

M-37 WEST WALL RM E17

P-37 EAST WALL RM E47

Q-37 TYP STATION RM E47

T-37 DEMONSTRATION UNIT (RIGHT OR LEFT HAND SINK - SEE PLAN)

N-37 NORTH & SOUTH WALLS ROOM E49

O-37 WEST WALL RM E45 - EAST WALL RM E37

R-37 WEST WALL RM E47

S-37 EAST WALL RM E47

U-37 WEST WALLS RMS E39 & E41

V-37 EAST & WEST WALLS RM E40

X-37 SOUTH & WEST WALLS E42

W-37 SOUTH WALL RM E43

Z-37 PIGEON HOLE UNITS

AA-37 TEACHERS' CASE

BB-37 TEACHERS' CASE W/ ADDED PIGEON HOLE UNIT

CC-37 SOUTH WALL ROOM E20

DD-37 EAST WALL RM E28

EE-37 EAST WALL RM E28

FF-37 WEST WALL RM E28

GG-37 WEST WALL ROOM E34

HH-37 NO WALL RM C48

JJ-37 WEST WALL RM C47

FIXED EQUIPMENT

SWEET HOME HIGH SCHOOL
ADDITIONS AND ALTERATIONS 1974
DISTRICT 55 LINN COUNTY, OREGON

ARCHITECTS
HAMLIN, MARTIN, SCHULTZ & GEYER
159 W. 12TH EUGENE, OREGON 97401

AIA

A
37
JOB NO.

REGISTERED ARCHITECT
CLARE K. HAMLIN
EUGENE, OREGON
STATE OF OREGON

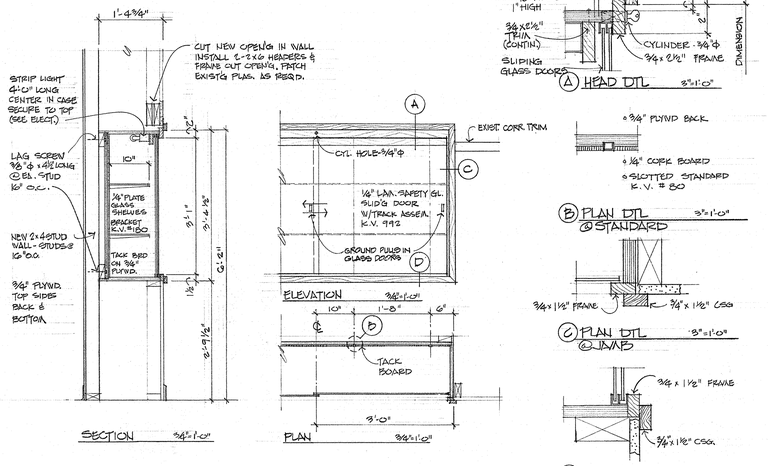

1/38 DISPLAY CASE — SCALE AS NOTED

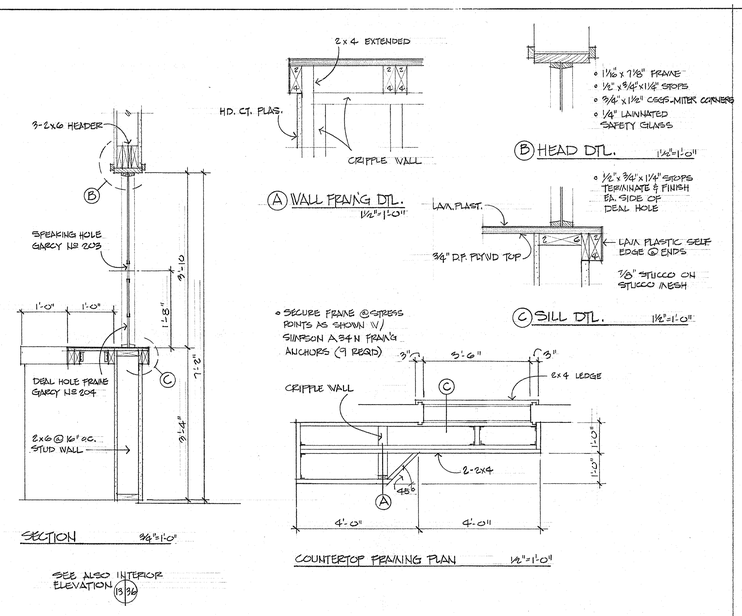

2/38 TICKET OFFICE WINDOW & COUNTERTOP — SCALE AS NOTED

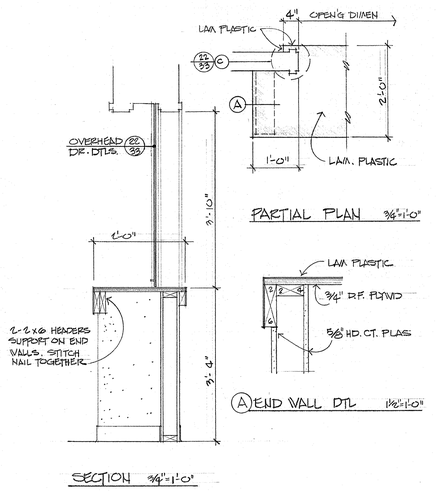

3/38 CONCESSION COUNTER — SCALE AS NOTED

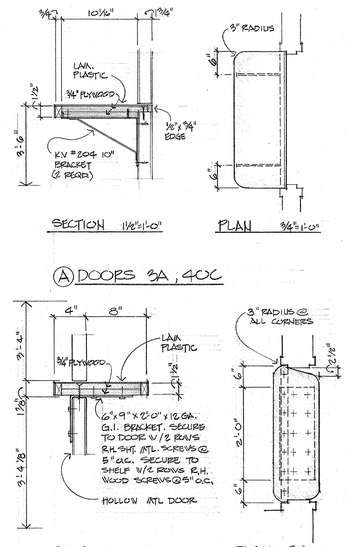

4/38 DUTCH DOOR DTLS

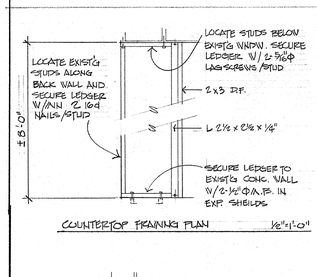

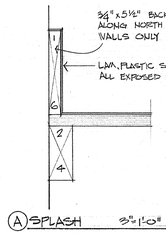

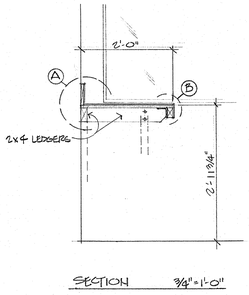

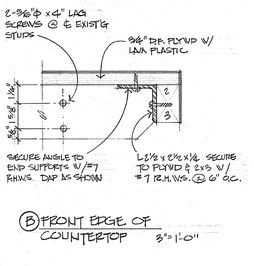

5/38 FOOD PREPARATION COUNTER

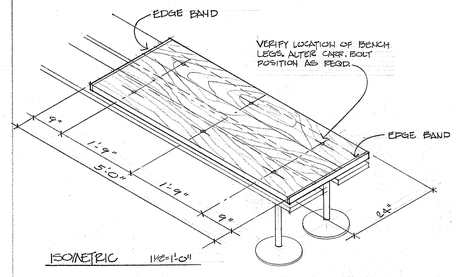

6/38 REMOVABLE HANDICAP BENCHTOP (THREE PLACES)

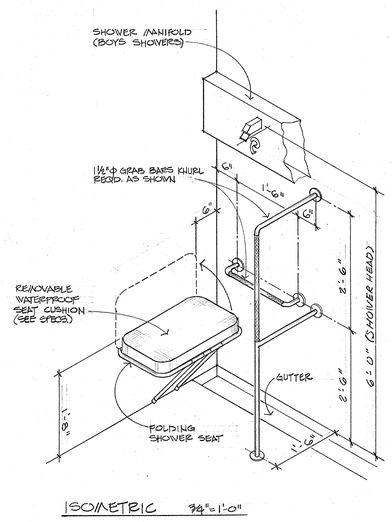

7/38 HANDICAP SHOWER STALL (THREE PLACES)

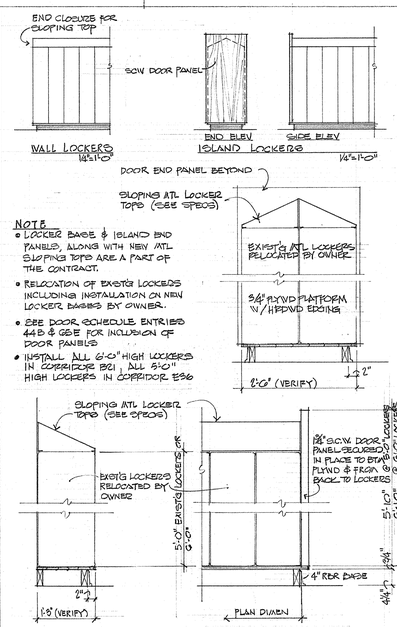

8/38 CORRIDOR LOCKER BASE 3/4"=1'-0"

9/38 SHELVING SCHEDULE

PLAN MARK	ROOM NO.	SHELF MATERIAL	SIZE L	SIZE W	SIZE T	HARDWARE STANDARD LENGTH	HARDWARE BRACKET LENGTH	NO. OF SHELVES	REMARKS
SH-1	B4	PART. BD.	9'-1"	9"	¾"	72"	8"	6	
SH-2	B4	PART. BD.	9'-1"	9"	¾"	72"	8"	6	
SH-3	C42	PART. BD.	98'-0"	12"	¾"	72"	10"	6	⑤ VERIFY SHELF LENGTH
SH-4	C24	PART. BD.	5'-11"	12"	¾"	72"	10"	6	
SH-5	C19	PART. BD.	8'-0"	12"	¾"	72"	10"	6	
SH-6	E26	HDWD PLY.	8'-0"	12"	¾"	48"	10"	4	
SH-7	E28	HDWD PLY.	4'-0"	12"	¾"	36"	10"	3	
SH-8	E38	PART. BD.	4'-8"	16"	¾"	72"	14"	6	
SH-9	E38	PART. BD.	12'-4"	16"	¾"	72"	14"	6	
SH-10	E38	PART. BD.	4'-8"	16"	¾"	72"	14"	6	
SH-11	E38	PART. BD.	5'-0"	16"	¾"	72"	14"	6	
SH-12	E38	PART. BD.	5'-0"	16"	¾"	72"	14"	6	
SH-13	E48	HDWD PLY.	12'-0"	12"	¾"	36"	10"	3	
SH-14	E37	HDWD PLY.	12'-0"	12"	¾"	36"	10"	3	
SH-15	E2	HDWD PLY.	8'-0"	19"	¾"	24" *	18"	1	* TOP OF STD. @ 72"
SH-16	C74	PART. BD.	8'-0"	12"	¾"	72"	10"	6	
SH-17	E22	HDWD PLY.	10'-0"	12"	¾"	72"	10"	6	

- SHELF MATERIAL ¾" HARDWOOD PLYWOOD OR ¾" PARTICLE BOARD PLYWOOD, EDGE BAND EXPOSED EDGES ALL SHELVES
- HARDWARE: K.V. STANDARDS NE80 & F.V. BRACKETS NE 180 (SEE DTL. BELOW)
- TOP OF ALL STANDARDS 7'-0" FROM FLOOR EXCEPT AS NOTED
- SPACING OF STANDARDS 24" O.C.
- PROVIDE WOOD STUD BACKING FOR ALL STANDARDS (INCL. ATL. STUD WALLS)

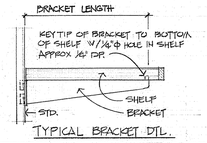

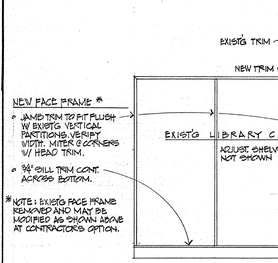

10/38 NEW LIBRARY BOOKCASE FACE FRAME ON EXIST'G BOOKCASE — NO SCALE

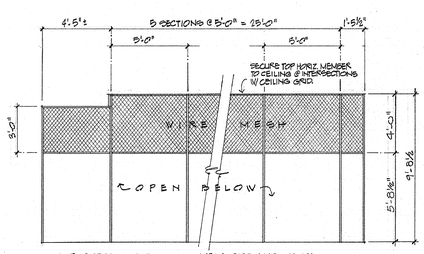

11/38 WIRE MESH PARTITION BETWEEN LOCKERS IN ROOM C74 & C75 1/4"=1'-0"

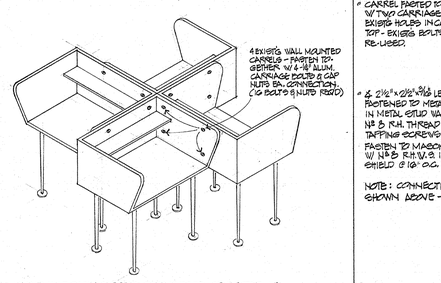

NOTE: ISLAND UNIT OF TWO CARRELS ONLY IS TO BE CONNECTED W/ FOUR ⅜" ALUM. CARRIAGE BOLTS & CAP NUTS SIM. TO ABOVE.

12/38 CONNECTION OF FOUR EXIST'G WALL CARRELS INTO ISLAND UNIT 1½"=1'-0"

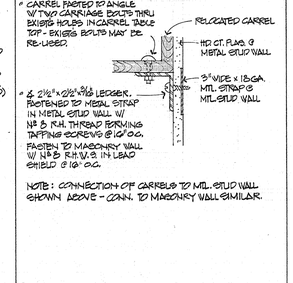

13/38 CONN. OF EXIST CARRELS TO NEW WALL 3"=1'-0"

MILLWORK AND MISC. DETAILS

SWEET HOME HIGH SCHOOL
ADDITIONS AND ALTERATIONS 1974
DISTRICT 55 LINN COUNTY, OREGON

ARCHITECTS HAMLIN, MARTIN, SCHULTZ & GEYER AIA
159 W. 12TH EUGENE, OREGON 97401

JOB NO.

A 38

REGISTERED ARCHITECT CLARE K. HAMLIN EUGENE, OREGON STATE OF OREGON

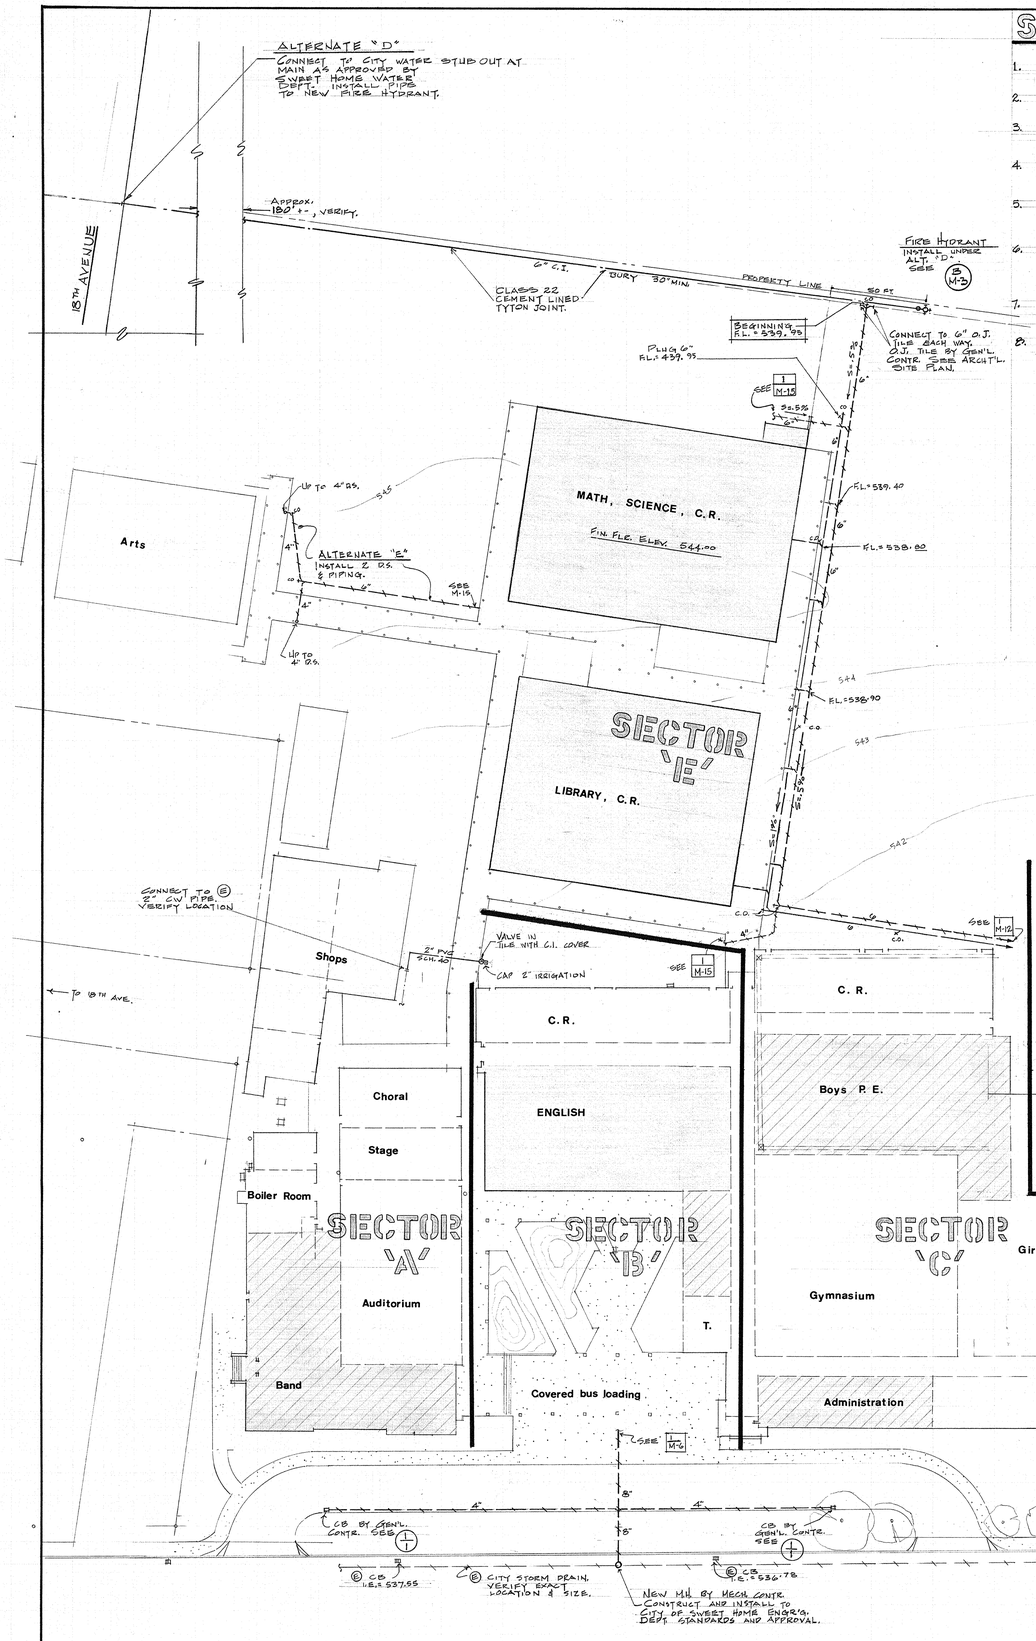

SITE • GENERAL NOTES

1. SEE ARCHITECTURAL SITE GRADING PLAN FOR FINISH GRADE ELEVATIONS OF SITE & BUILDINGS.
2. SEE ELECTRICAL PLANS FOR UNDERGROUND CONDUIT ROUTING BETWEEN BUILDINGS. COORDINATE TRENCHING ROUTES.
3. SEE SPECIFICATION "SPECIAL CONDITIONS" FOR CONSTRUCTION STAGING PERIOD DATES. ALL WORK IN RESPECTIVE STAGING PERIODS COORDINATED WITH ALL OTHER TRADES.
4. SEE ARCHITECTURAL SITE PLANS FOR LOCATION OF ALL NEW BUILDINGS TO BE CONSTRUCTED ON SITE IN RELATIONSHIP TO EXISTING BUILDINGS.
5. MECHANICAL CONTRACTOR & SUB-CONTRACTORS SHALL VISIT JOB SITE, BEFORE SUBMITTING BIDS, AND VERIFY EXTENT OF WORK INVOLVED. DISCREPANCIES IN WORK INVOLVED SHALL BE NOTED AND REPORTED TO ARCHITECT BEFORE BIDDING.
6. MECHANICAL CONTRACTOR SHALL BE RESPONSIBLE FOR CAPPING & PLUGGING OF EXISTING PIPING IN DEMOLITION AREAS OF SECTORS 'A', 'B', 'C', & 'D'. SEE ARCHITECTURAL DEMOLITION PLANS FOR THEIR EXTENT OF WORK INVOLVED
7. MECHANICAL CONTRACTOR SHALL SEE ARCHITECTURAL PLANS FOR ROOF DOWNSPOUT DETAILS FOR WORK INVOLVED.
8. MECHANICAL CONTRACTOR SHALL MARK ALL STUBBED OUT OR CAPPED PIPING BURIED ON SITE WITH 2" GALV. PIPE WITH CAPPED END PEIVEN 18" DOWN AND 6" ABOVE GRADE. PAINT PIPE CAP WHITE. INDICATE DEPTH OF OF PIPE BURY, PIPE SIZE AND PIPE SERVICE ON PAPER AND INSERT IN CAPPED PIPE MARKER.

SHEET SCHEDULE

SHEET No.	TITLE
M-1	SITE PLAN
M-2	DETAILS • SCHEDULE
M-3	SECTOR 'A' FDN. PLAN
M-4	'A' PLBG. PLAN
M-5	'A' H & V PLAN
M-6	'B' FDN. PLAN
M-7	'B' HVAC PLAN
M-8	HP DIA.-REFER.-DTLS.
M-9	'C' FDN. PLAN
M-10	'C' PLBG. PLAN
M-11	'C' H & V PLAN
M-12	'D' FDN. PLAN
M-13	'D' PLBG. PLAN
M-14	'D' H & V PLAN
M-15	'E' FDN. PLAN
M-16	'E' PLBG. PLAN
M-17	'E' HVAC PLAN

SYMBOLS

- WALL SUPPLY AIR REGISTER
- CEILING SUPPLY AIR DIFFUSER
- WALL RETURN AIR GRILLE
- CEILING RETURN OR EXHAUST AIR GRILLE
- FLOOR RETURN AIR GRILLE
- SUPPLY AIR DUCT UP
- SUPPLY AIR DUCT DOWN
- RETURN AIR DUCT UP
- RETURN AIR DUCT DOWN
- SPLITTER DAMPER IN DUCT
- SOUND ATTENUATED DUCT
- FLEXIBLE CONNECTION
- TURNVANE ELBOW
- AIR TURNING DEVICE IN DUCT
- DAMPER IN DUCT
- 20X5 GRILLE SIZE; WIDTH × HEIGHT
- 1000 AIR VOLUME IN C.F.M.
- HWR-S HIGH WALL RETURN OR SUPPLY GRILLE
- LWR-S LOW WALL RETURN OR SUPPLY GRILLE
- ROOM THERMOSTAT
- SA SUPPLY AIR
- RA RETURN AIR
- EA EXHAUST AIR
- OSA OUTSIDE AIR
- OBMD OPPOSED BLADE MIXING DAMPER
- AD AUTOMATIC DAMPER
- MBD MANUAL BALANCING DAMPER
- FD FIRE DAMPER — U.L. LABELLED
- HP HEAT PUMP UNIT
- HV HEATING AND VENTILATING UNIT
- REF ROOF EXHAUST FAN
- UEF UTILITY EXHAUST FAN
- RV ROOF VENTILATOR
- CUH CABINET UNIT HEATER
- DC DUCT COIL

- S STEAM PIPE
- CR CONDENSATE RETURN PIPE
- PCR PUMPED CONDENSATE PIPE
- HS HEAT PUMP SUPPLY WATER PIPE
- HR HEAT PUMP RETURN WATER PIPE
- D HEAT PUMP DRAIN LINE
- SV SAFETY RELIEF VALVE — A.S.M.E.
- DIRECTION OF FLOW IN PIPE
- CW COLD WATER SUPPLY PIPE
- HW HOT WATER SUPPLY PIPE
- HWR HOT WATER RECIRCULATING
- W WASTE PIPE
- AW ACID RESISTING WASTE PIPE
- V VENT PIPE
- STORM DRAINAGE PIPE
- CO PLUMBING CLEANOUT
- PIPE UP
- PIPE DOWN
- PIPE PITCHED DOWN
- T TEMPERED HOT WATER - 110°
- G GAS PIPE
- GV GAS SHUTOFF COCK
- WH WALL HYDRANT
- HB HOSE BIBB
- DV DRAIN VALVE
- PIPE SLEEVED THRU WALL
- AAV AUTOMATIC AIR VENT VALVE
- MERCURY THERMOMETER
- STRAINER — UNION — ADJUSTING COCK
- VALVES: GATE — GLOBE — CHECK
- AUTOMATIC VALVE
- FLOW CONTROL VALVE
- PRV CODE PRESSURE - TEMPERATURE RELIEF VALVE
- FT FLOAT AND THERMOSTATIC TRAP
- FL FLOW LINE
- S% SLOPE OF PIPE
- VTR VENT THRU ROOF
- CB CATCH BASIN
- I.E. INVERT ELEVATION
- DS DOWNSPOUT
- MH MANHOLE
- GAS COCK OUTLET

LEGEND

NEW CONSTRUCTION

MAJOR REMODELING

SYMBOLS CONT:

- M-2 FLOOR PLAN
- A M-10 DETAIL
- D M-4 SECTION
- 1 GENERAL REFERENCE NOTE — SEE SHEET M-8
- D3 ROOM NUMBER

SITE PLAN

1 M-1 • SCALE 1" = 32'0"

REGISTERED PROFESSIONAL ENGINEER 3365 R. F. Marquess DOUGLAS ROBERT F. MARQUESS

SITE PLAN

SWEET HOME HIGH SCHOOL
ADDITIONS AND ALTERATIONS 1974
DISTRICT 55 LINN COUNTY, OREGON

ARCHITECTS
HAMLIN, MARTIN, SCHULTZ & GEYER
159 W. 12TH EUGENE, OREGON 97401

AIA

M 1

JOB NO.

REGISTERED ARCHITECT CLARE K. HAMLIN Clare K. Hamlin EUGENE, OREGON STATE OF OREGON

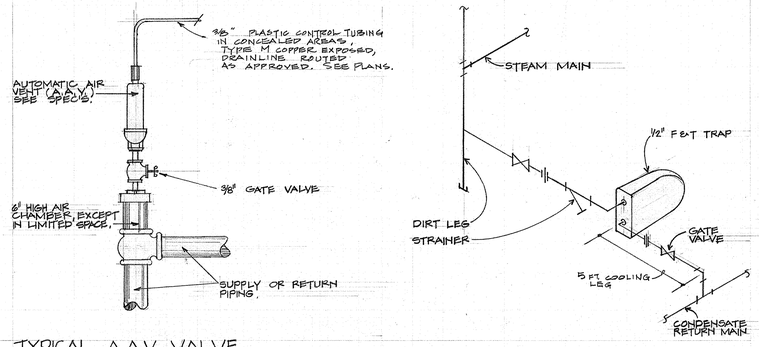

TYPICAL A.A.V. VALVE INSTALLATION DETAIL (A, M-2)
NOT TO SCALE

TYPICAL DRIP TRAP INSTALL. (B, M-2)
NOT TO SCALE

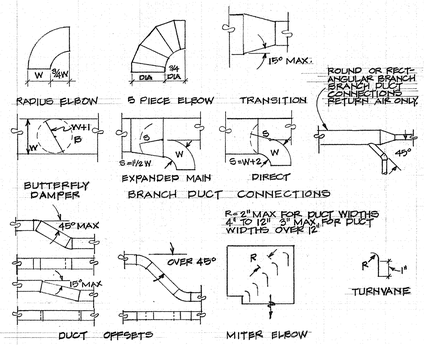

TYPICAL DUCT CONSTRUCTION DETAILS (C, M-2)
NOT TO SCALE

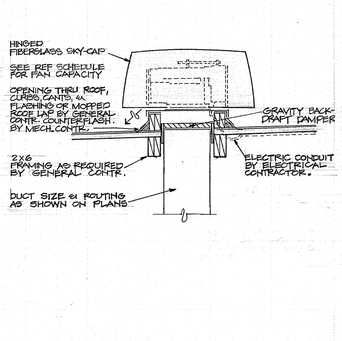

TYPICAL REF INSTALLATION (D, M-2)
NOT TO SCALE

HEATING - VENTILATING - EXHS'T. EQUIP'T. SCHED.

UNIT TYPE	UNIT NO.	UNIT LOCATION	MANUF'R'S MODEL	C F M	E/S/P	OUTLET VELOC.	FAN BLADE	TIP SPEED RANGE	MOTOR H.P.	VOLTAGE PHASE	MOTOR CONTROL DEVICE	STARTER CONTROL	CONTROL LOCA.	REMARKS
HEATING & VENTIL'G.	HV-1	SECTOR A	PACE A-20	6,200	1¼"	1500	FC	3200	5	240 - 3ϕ	MAG. STARTER	T.S.-1	RM. (427)	MT. STAT AT BOTTOM OF STAIRWELL
	HV-2	C	PACE A-15	4,200	1¼"	1805	FC	3250	3	240 - 3ϕ	MAG. STARTER	T.S.-2	RM. (284)	① SIGN AT MANUAL SW. FOR UNITS TO READ "HV UNITS 2-3-4 TO OPERATE ONLY WHEN CENTRAL CITY HV UNIT IS OPERATING."
	HV-3	C	PACE A-15	4,200	1¼"	1805	FC	3250	3	240 - 3ϕ	MAG. STARTER	T.S.-2	RM. (284)	
	HV-4	C	PACE A-15	3,600	1½"	1545	FC	3450	3	240-3ϕ	MAG. STARTER	T.S.-3	RM. (284)	
	HV-5	C	PACE A-15	3,200	1¾"	1390	FC	3170	2	240-3ϕ	MAG. STARTER	T.S.-4	RM. (214)	
	HV-6	D	PACE B-15	8,000	1½"	1738	FC	3340	5	240-3ϕ	MAG. STARTER	T.S.-5	RM. (127)	
ROOF EXHAUST FAN	REF-1	C	PACE CRE-20	2,600	3/8"	1120	FC	1860	½	240-3ϕ	MAG. STARTER	T.S.-2	RM. (284)	
	REF-2	C	PACE CRE-20	2,700	3/8"	1190	FC	1876	¾	240-3ϕ	MAG. STARTER	T.S.-2	RM. (284)	
	REF-3	C	PACE CRE-15	1,500	3/8"	1190	FC	1917	⅓	120-1ϕ	T.S.-3	—	RM. (284)	
	REF-4	C	PACE CRE-22	3,200	3/8"	1120	FC	1833	¾	240-3ϕ	MAG STARTER	T.S.-2	RM. (284)	
	REF-5	C	PACE CRE-12	900	3/8"	1090	FC	1860	¼	120-1ϕ	MANUAL SWITCH	—	RM. (163)	
	REF-6	C	PACE CRB-20	2,500	3/8"	1070	FC	1834	½	240-3ϕ	MAG STARTER	T.S.-3	RM. (284)	
	REF-7	C	PACE CRE-11	650	¼"	900	FC	1589	¼	120-1ϕ	MANUAL SWITCH	—	RM. (436)	
	REF-8	C	PACE CRE-13	1,150	½"	1100	FC	1656	¼	120-1ϕ	MANUAL SWITCH	—	RM. (434)	
	REF-9	D	PACE CRE-6	240	¼"	1000	FC	1982	⅛	120-1ϕ	MANUAL SWITCH	—	RM. (216)	WITH STYLE A SOUND ATTN. CURB
	REF-10	D	PACE CRE-8	390	¼"	1120	FC	1874	⅛	120-1ϕ	T.S.-5	—	RM. (012)	
	REF-11	E	PACE CRE-12	900	¼"	1060	FC	1680	¼	120-1ϕ	MANUAL SWITCH	—	RM. (F2)	
	REF-12	E	PACE CRE-13	1000	¼"	955	FC	1575	¼	120-1ϕ	MANUAL SWITCH	—	RM. (82)	
	REF-13	E	PACE CRE-12	900	¼"	1060	FC	1680	¼	120-1ϕ	MANUAL SWITCH	—	RM. (647)	
	REF-14	E	PACE CRE-12	850	3/8"	1000	FC	1833	¼	120-1ϕ	SWITCH AT CABINET	—	RM. (647)	FUME HOOD EXHAUST. EXPLOSION PROOF MOTORS-FANS
	REF-15	E	PACE CRE-12	850	3/8"	1000	FC	1833	¼	120-1ϕ		—	RM. (647)	
UTILITY EXHAUST FAN	UEF-1	A	PACE U-9F	550	¼"	1000	FC	1597	1/10	120-1ϕ	T.S.-1	—	RM. (427)	
	UEF-2	B	PACE U-9F	470	¼"	850	FC	1487	1/10	120-1ϕ	H.P. PANEL	T.S.-7	RM. (E13)	
	UEF-3	E	PACE U-9F	500	¼"	910	FC	1520	1/10	120-1ϕ	H.P. PANEL	T.S.-8	RM. (E3)	
	UEF-4	D	PACE U-8F	300	¼"	800	FC	1760	1/10	120-1ϕ	MANUAL SWITCH	—	RM. (022)	EXPLOSION PROOF, ENTIRE BISONITE COATED.

FOOTNOTES: ① AUTO. TEMP. CONTROL CONTRACTOR SHALL FURNISH AND INSTALL 12" x 5" PLASTIC SIGN. MOUNT OVER HV-2, 3, 4 CONTROL SWITCHES IN RM. E84.

HEAT PUMP UNITS SCHEDULE

HEAT PUMP No.	MFR.'S MODEL #	STYLE	COOLING CAPAC. BTUH	HEATING CAPAC. BTUH	C F M	BLOWER E.S.P.	COMP'R. H.P.	ϕ's	VOLTS PHASE	UNIT LOCA.	ROOM AREAS SERVED
HP-1	251	HORIZONTAL	32,000	30,200	950	.40	2.5	3	240-1ϕ	SECTOR 'B'	B2
HP-2	201	"	26,300	23,600	800	.35	2.0	4.2	240-1ϕ	'B'	B1
HP-3	201	"	26,300	23,600	800	.35	2.0	4.2	240-1ϕ	'B'	B3
HP-4	201	"	26,300	23,600	800	.35	2.0	4.2	240-1ϕ	'B'	B5, B6
HP-5	201	"	26,300	23,600	800	.35	2.0	4.2	240-1ϕ	'B'	B7
HP-6	201	"	26,300	23,600	800	.35	2.0	4.2	240-1ϕ	'B'	B9, B10, B11, B12
HP-7	201	"	26,300	23,600	800	.35	2.0	4.2	240-1ϕ	'B'	B8
HP-8	151	"	19,500	17,800	610	.25	1.5	3.25	240-1ϕ	'B'	B13
HP-9	503	"	61,000	64,000	1800	.40	5.0	10.2	208-3ϕ	EAST 'E'	E17
HP-10	303	"	40,300	37,400	1250	.40	3.0	6.7	208-3ϕ	'E'	E21, E22
HP-11	403	"	49,500	46,000	1600	.40	4.0	8.25	208-3ϕ	'E'	E17, E20
HP-12	251	"	32,000	30,200	950	.40	2.5	5.4	208-1ϕ	'E'	E19
HP-13	201	"	26,300	23,600	800	.35	2.0	4.2	208-1ϕ	'E'	E4
HP-14	303	"	40,300	37,400	1250	.40	3.0	6.7	208-3ϕ	'E'	E3
HP-15	201	"	26,300	23,600	800	.35	2.0	4.2	208-1ϕ	'E'	E7, E9
HP-16	251	"	32,000	30,200	950	.40	2.5	5.4	208-1ϕ	'E'	E2
HP-17	251	"	32,000	30,200	950	.40	2.5	5.4	208-1ϕ	'E'	E11
HP-18	303	"	40,300	37,400	1250	.40	3.0	6.7	208-3ϕ	'E'	E1
HP-19	151	"	19,500	17,800	610	.25	1.5	3.25	208-1ϕ	'E'	E12, E15, E13, E14
HP-20	403	"	49,500	46,000	1600	.40	4.0	8.25	208-3ϕ	WEST 'E'	E16
HP-21	201	"	26,300	23,600	800	.35	2.0	4.2	208-1ϕ	'B'	B14
HP-22	251	"	32,000	30,200	950	.40	2.5	5.4	208-1ϕ	'B'	B39, B40, B41, B42, B43
HP-23	251	"	32,000	30,800	950	.40	2.5	5.4	208-1ϕ	'B'	B46
HP-24	251	"	32,000	30,200	950	.40	2.5	5.4	208-1ϕ	'B'	B32
HP-25	403	"	49,500	46,000	1600	.40	4.0	8.25	208-3ϕ	'B'	B49
HP-26	403	"	49,500	46,000	1600	.40	4.0	8.25	208-3ϕ	'B'	B27
HP-27	251	"	32,000	30,200	950	.40	2.5	5.4	208-1ϕ	'B'	B29
HP-28	151	"	19,500	17,800	610	.25	1.5	3.25	208-1ϕ	'B'	B26
HP-29	251	"	32,000	30,200	950	.40	2.5	5.4	208-1ϕ	'B'	B28, B34
HP-30	251	"	32,000	30,200	950	.40	2.5	5.4	208-1ϕ	'B'	B24
HP-31	201	"	26,300	23,600	800	.35	2.0	4.2	208-1ϕ	'B'	B25
HP-32	251	"	32,000	30,200	950	.40	2.5	5.4	208-1ϕ	'B'	B44
HP-33	251	"	32,000	30,200	950	.40	2.5	5.4	208-1ϕ	'B'	B35

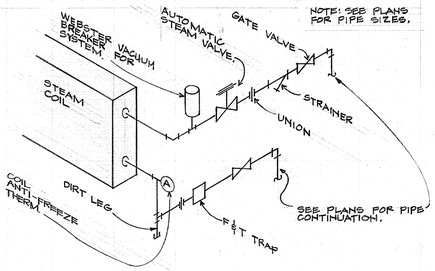

STEAM COIL PIPING DIAGRAM (F, M-2)
NOT TO SCALE

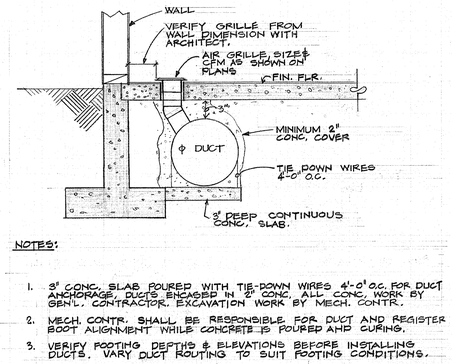

NOTES:

1. 3' CONC. SLAB POURED WITH TIE-DOWN WIRES 4'-0" O.C. FOR DUCT ANCHORAGE. DUCTS ENCASED IN 2" CONC. ALL CONC. WORK BY GEN'L. CONTRACTOR. EXCAVATION WORK BY MECH. CONTR.
2. MECH. CONTR. SHALL BE RESPONSIBLE FOR DUCT AND REGISTER BOOT ALIGNMENT WHILE CONCRETE IS POURED AND CURING.
3. VERIFY FOOTING DEPTHS & ELEVATIONS BEFORE INSTALLING DUCTS. VARY DUCT ROUTING TO SUIT FOOTING CONDITIONS.

UNDERFLOOR DUCT INSTALL. DETAIL (G, M-2)
NOT TO SCALE

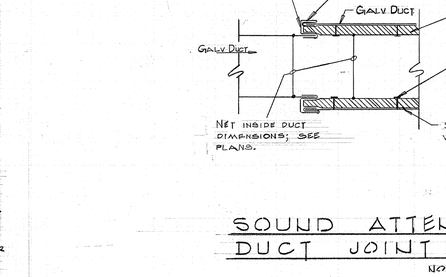

SOUND ATTENUATION DUCT JOINT DETAIL (H, M-2)
NOT TO SCALE

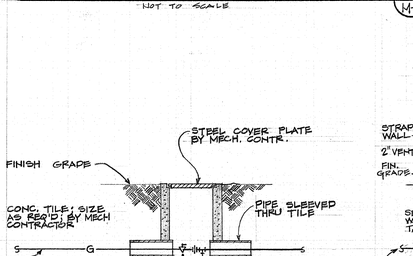

TYP. CONVECTOR INSTAL. DTL. (E, M-2)
NOT TO SCALE

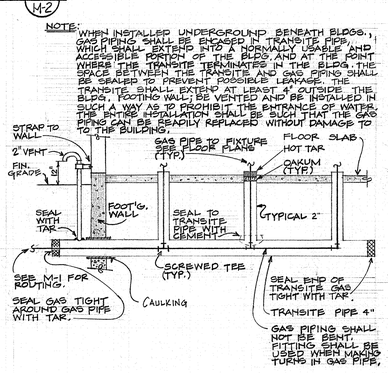

GAS PIPE INSTALLATION DET'L (K, M-2)
NOT TO SCALE

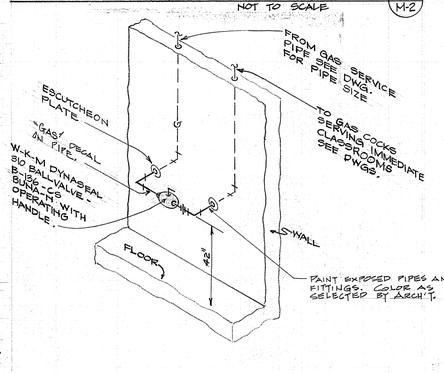

TYPICAL ROOM MASTER GAS VALVE (L, M-2)
NOT TO SCALE

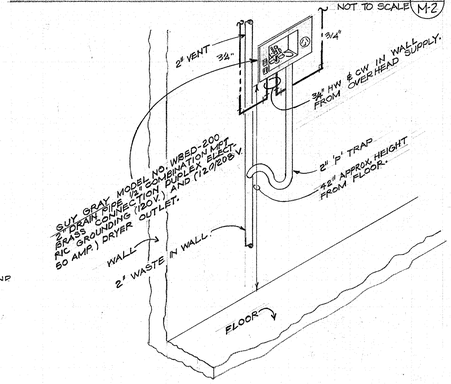

AUTO. WASHER CONNECTION DETAIL (M, M-2)
NOT TO SCALE

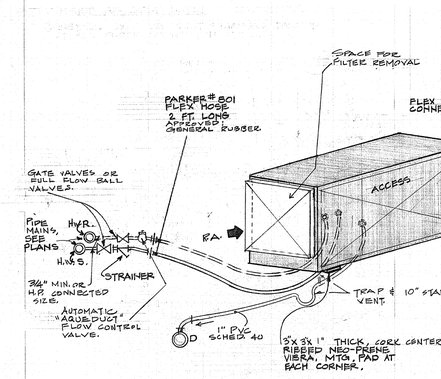

FLOOR MTD. HEAT PUMP INSTALLATION (N, M-2)
NOT TO SCALE

REGISTERED PROFESSIONAL ENGINEER — 9365 — R. F. Marquiss — AUG. 7, 1961 — ROBERT F. MARQUISS

DETAILS & SCHEDULES

SWEET HOME HIGH SCHOOL
ADDITIONS AND ALTERATIONS 1974
DISTRICT 55 LINN COUNTY, OREGON

ARCHITECTS HAMLIN, MARTIN, SCHULTZ & GEYER AIA
159 W. 12TH EUGENE, OREGON 97401 JOB NO.

M 2

REGISTERED ARCHITECT — CLARE K. HAMLIN — EUGENE, OREGON — STATE OF OREGON

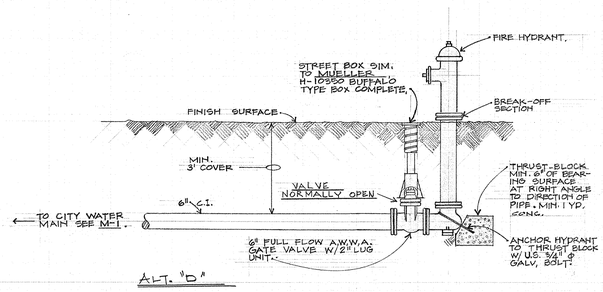

FIRE HYDRANT INSTALLATION DETAIL (B / M-3)

NOT TO SCALE

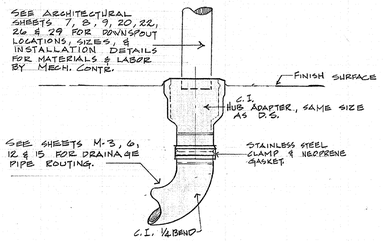

DOWNSPOUT (D.S.) TO HUB CONNECTION DTL. (A / M-3)

NOT TO SCALE

DUCT STEAM HEATING COIL SCHEDULE

DC No.	LOCATION	CFM	MAXIMUM FACE VELOC.	AIR TEMP. RISE W/ 2 PSI STM.	CONTROL & LOCATION	REMARKS
DC-1	SECTOR 'A' HV-1	700	650 FPM	55°F. TO 120°F.	ROOM THERMOSTAT RM. A1	
DC-2	SECTOR 'A' HV-1	800	650 FPM	55°F. TO 120°F.	ROOM THERMOSTAT RM. A12	
DC-3	SECTOR 'A' HV-1	2400	650 FPM	55°F. TO 120°F.	ROOM THERMOSTAT RM. A13	
DC-4	SECTOR 'A' HV-1	200	650 FPM	55°F. TO 120°F.	ROOM THERMOSTAT RM. A7	
DC-5	SECTOR 'A' HV-1	800	650 FPM	55°F. TO 120°F.	ROOM THERMOSTAT RM. A3	
DC-6	SECTOR 'C' HV-5	1350	650 FPM	55°F. TO 115°F.	ROOM THERMOSTAT RM. C13	
DC-7	SECTOR 'C' HV-5	1470	650 FPM	55°F. TO 115°F.	ROOM THERMOSTAT RM. C28	
DC-8	SECTOR 'D' (E) HQV-A	500	650 FPM	55°F. TO 115°F.	ROOM THERMOSTAT R.M. D4	CUT (E) DUCT AND INSTALL WITH TRANSITIONS.

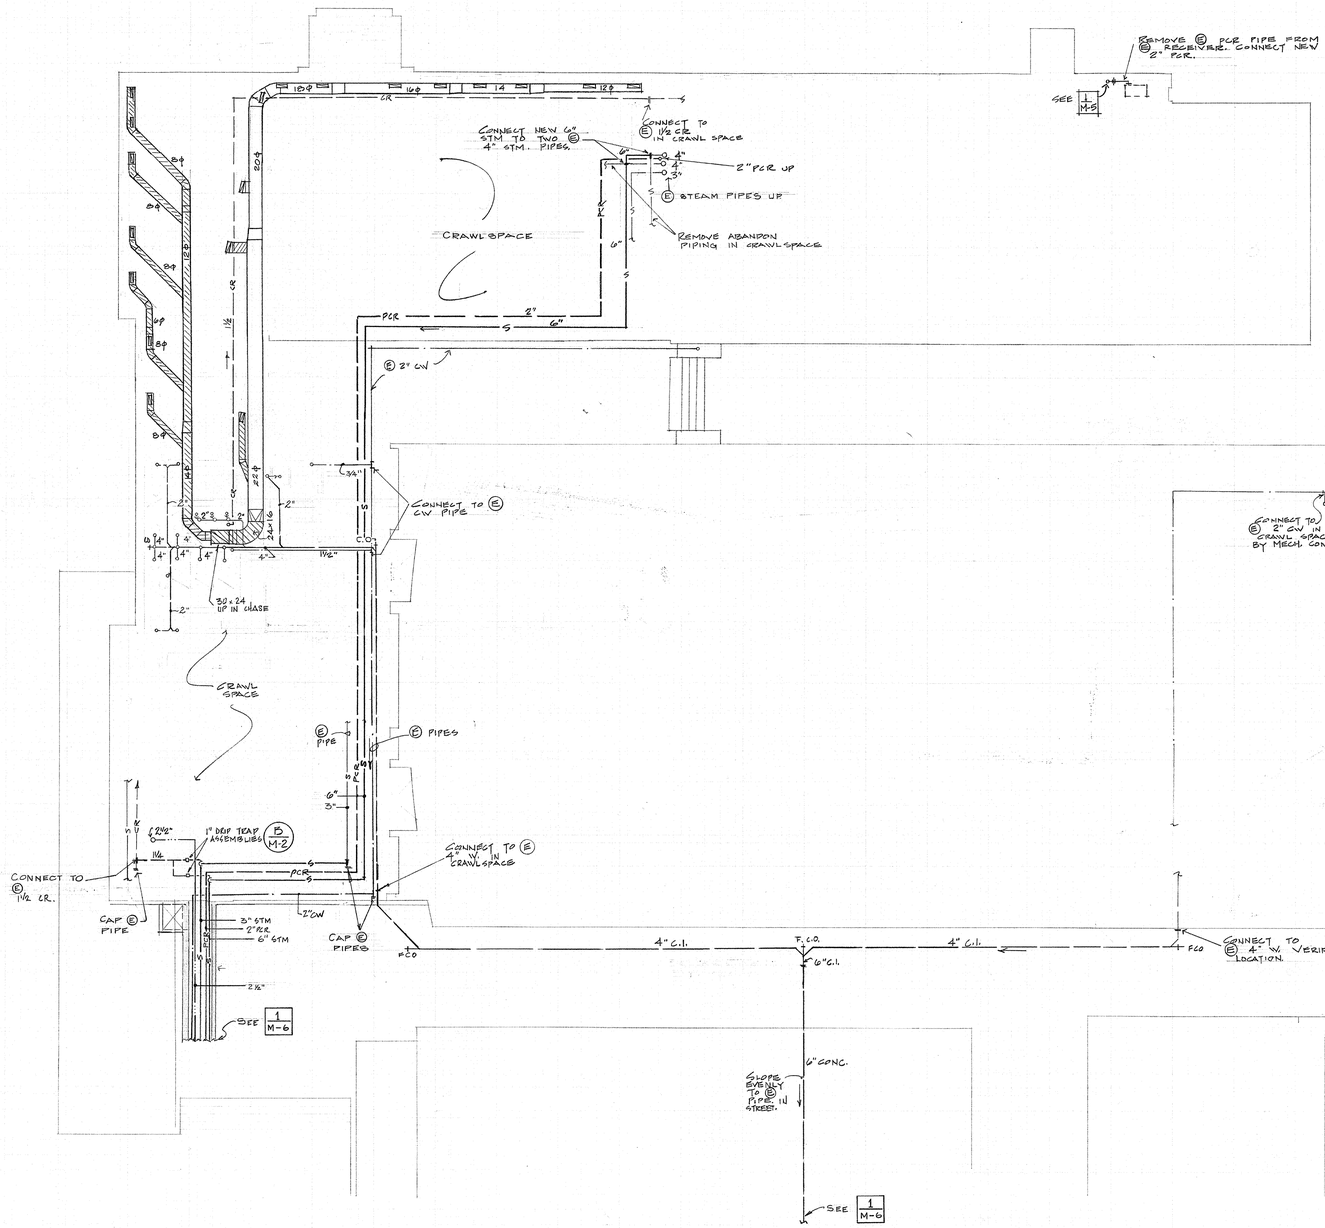

FOUNDATION PLAN SECTOR 'A' (1 / M-3)

1/8" = 1'-0"

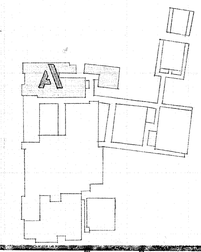

REGISTERED PROFESSIONAL ENGINEER 3365 R. F. Marquess OREGON JULY 1, 1967 ROBERT F. MARQUESS

FOUNDATION MECH - SECTOR A

SWEET HOME HIGH SCHOOL
ADDITIONS AND ALTERATIONS 1974
DISTRICT 55 LINN COUNTY, OREGON

ARCHITECTS
HAMLIN, MARTIN, SCHULTZ & GEYER AIA
159 W. 12TH EUGENE, OREGON 97401

M 3

JOB NO.

REGISTERED ARCHITECT
CLARE K. HAMLIN
EUGENE, OREGON
STATE OF OREGON

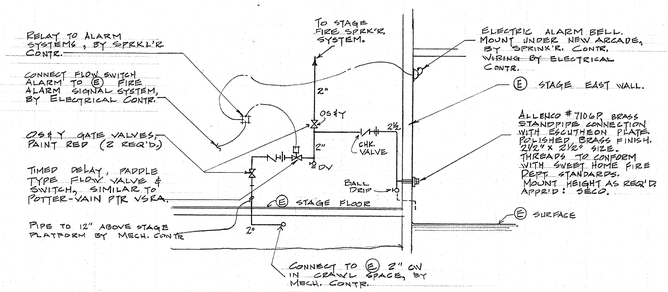

FIRE SPRINKLER SYSTEM PIPING DIAGRAM

A / M-4

NOT TO SCALE

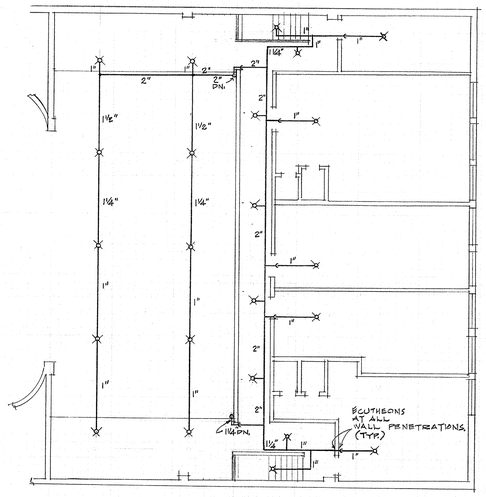

UPPER FLOOR & STAGE PLAN FIRE SPRINKLERS

2 / M-4

1/8" = 1'0"

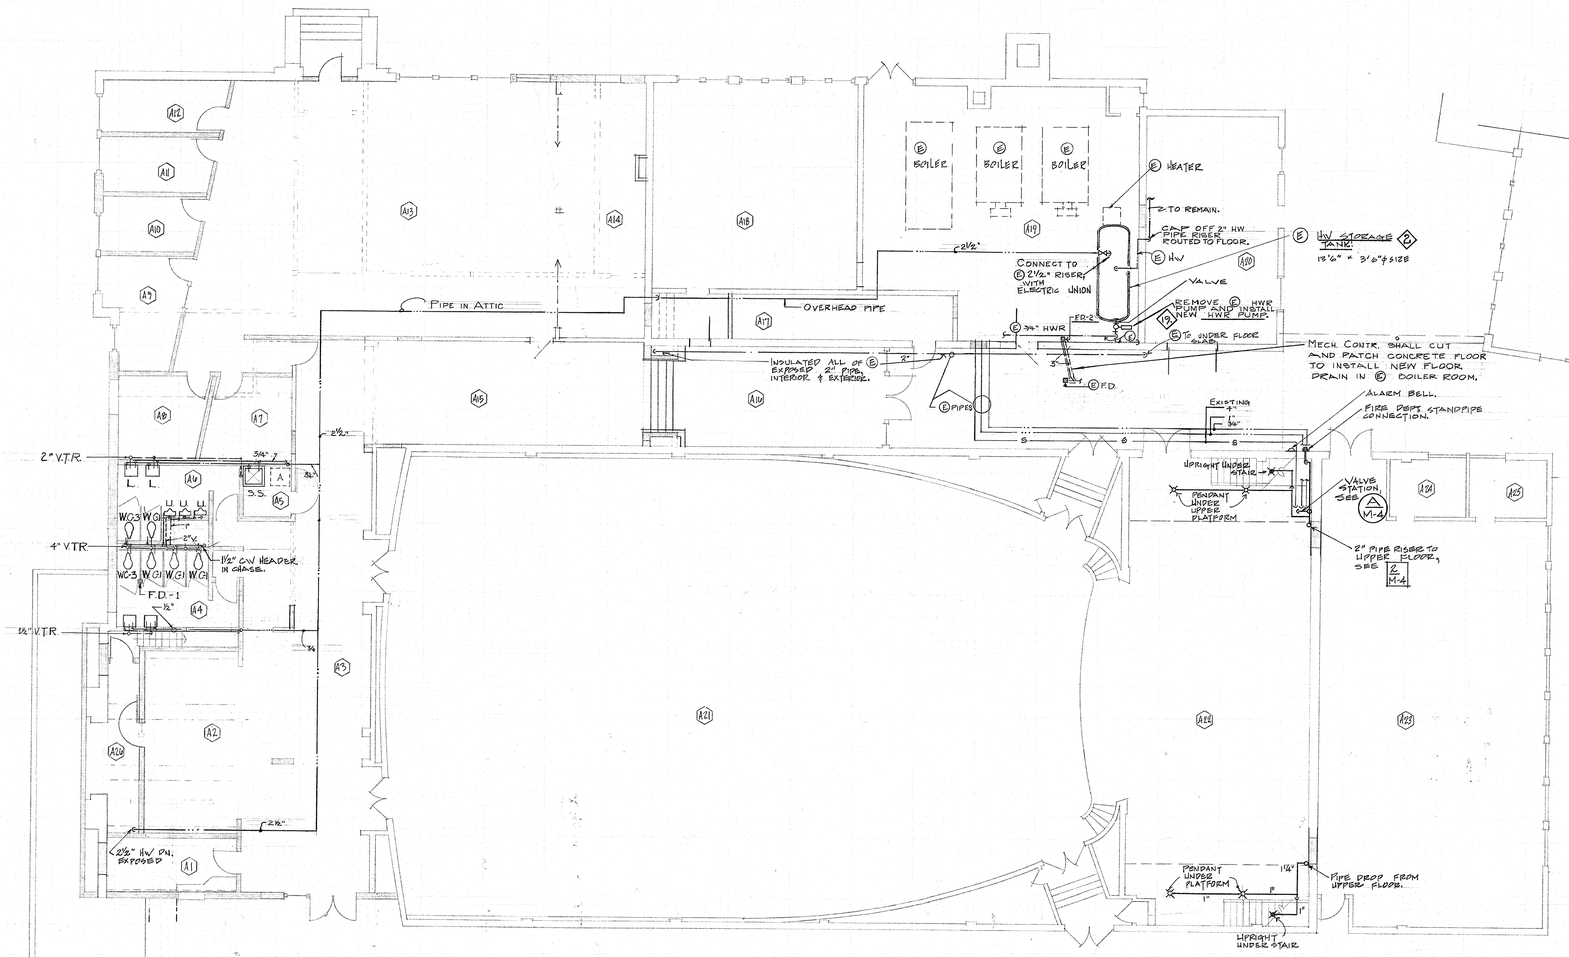

PLUMBING FLOOR PLAN SECTOR 'A'

1 / M-4

⅛" = 1'0"

REGISTERED PROFESSIONAL ENGINEER 9385 R. F. Martyres OREGON ROBERT F. MARTYRES

PLMBG - SECTOR A

SWEET HOME HIGH SCHOOL
ADDITIONS AND ALTERATIONS 1974
DISTRICT 55 LINN COUNTY, OREGON

ARCHITECTS
HAMLIN, MARTIN, SCHULTZ & GEYER
159 W. 12TH EUGENE, OREGON 97401

AIA

M 4 JOB NO.

REGISTERED ARCHITECT
CLARE K. HAMLIN
EUGENE, OREGON
STATE OF OREGON

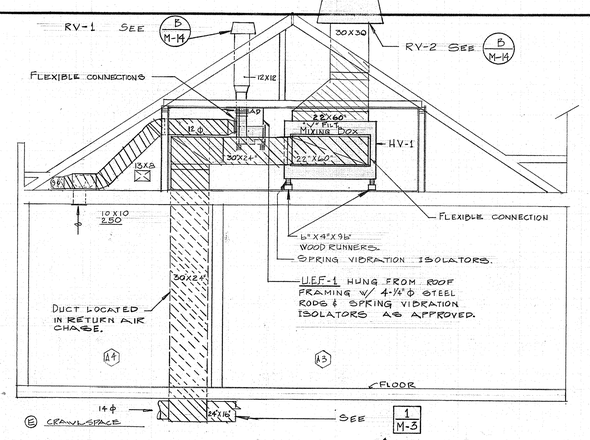

SECTION

1/4" = 1'-0"

A M-5

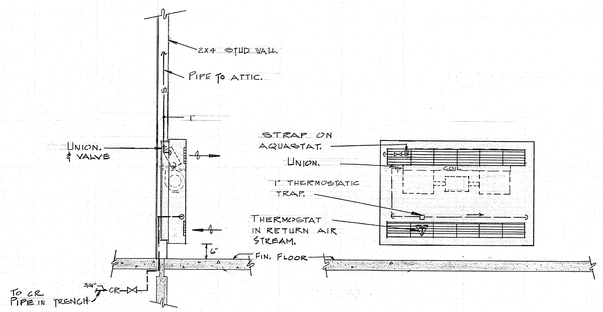

TYPICAL C.U.H.-1 INSTALLATION DETAIL

B M-5

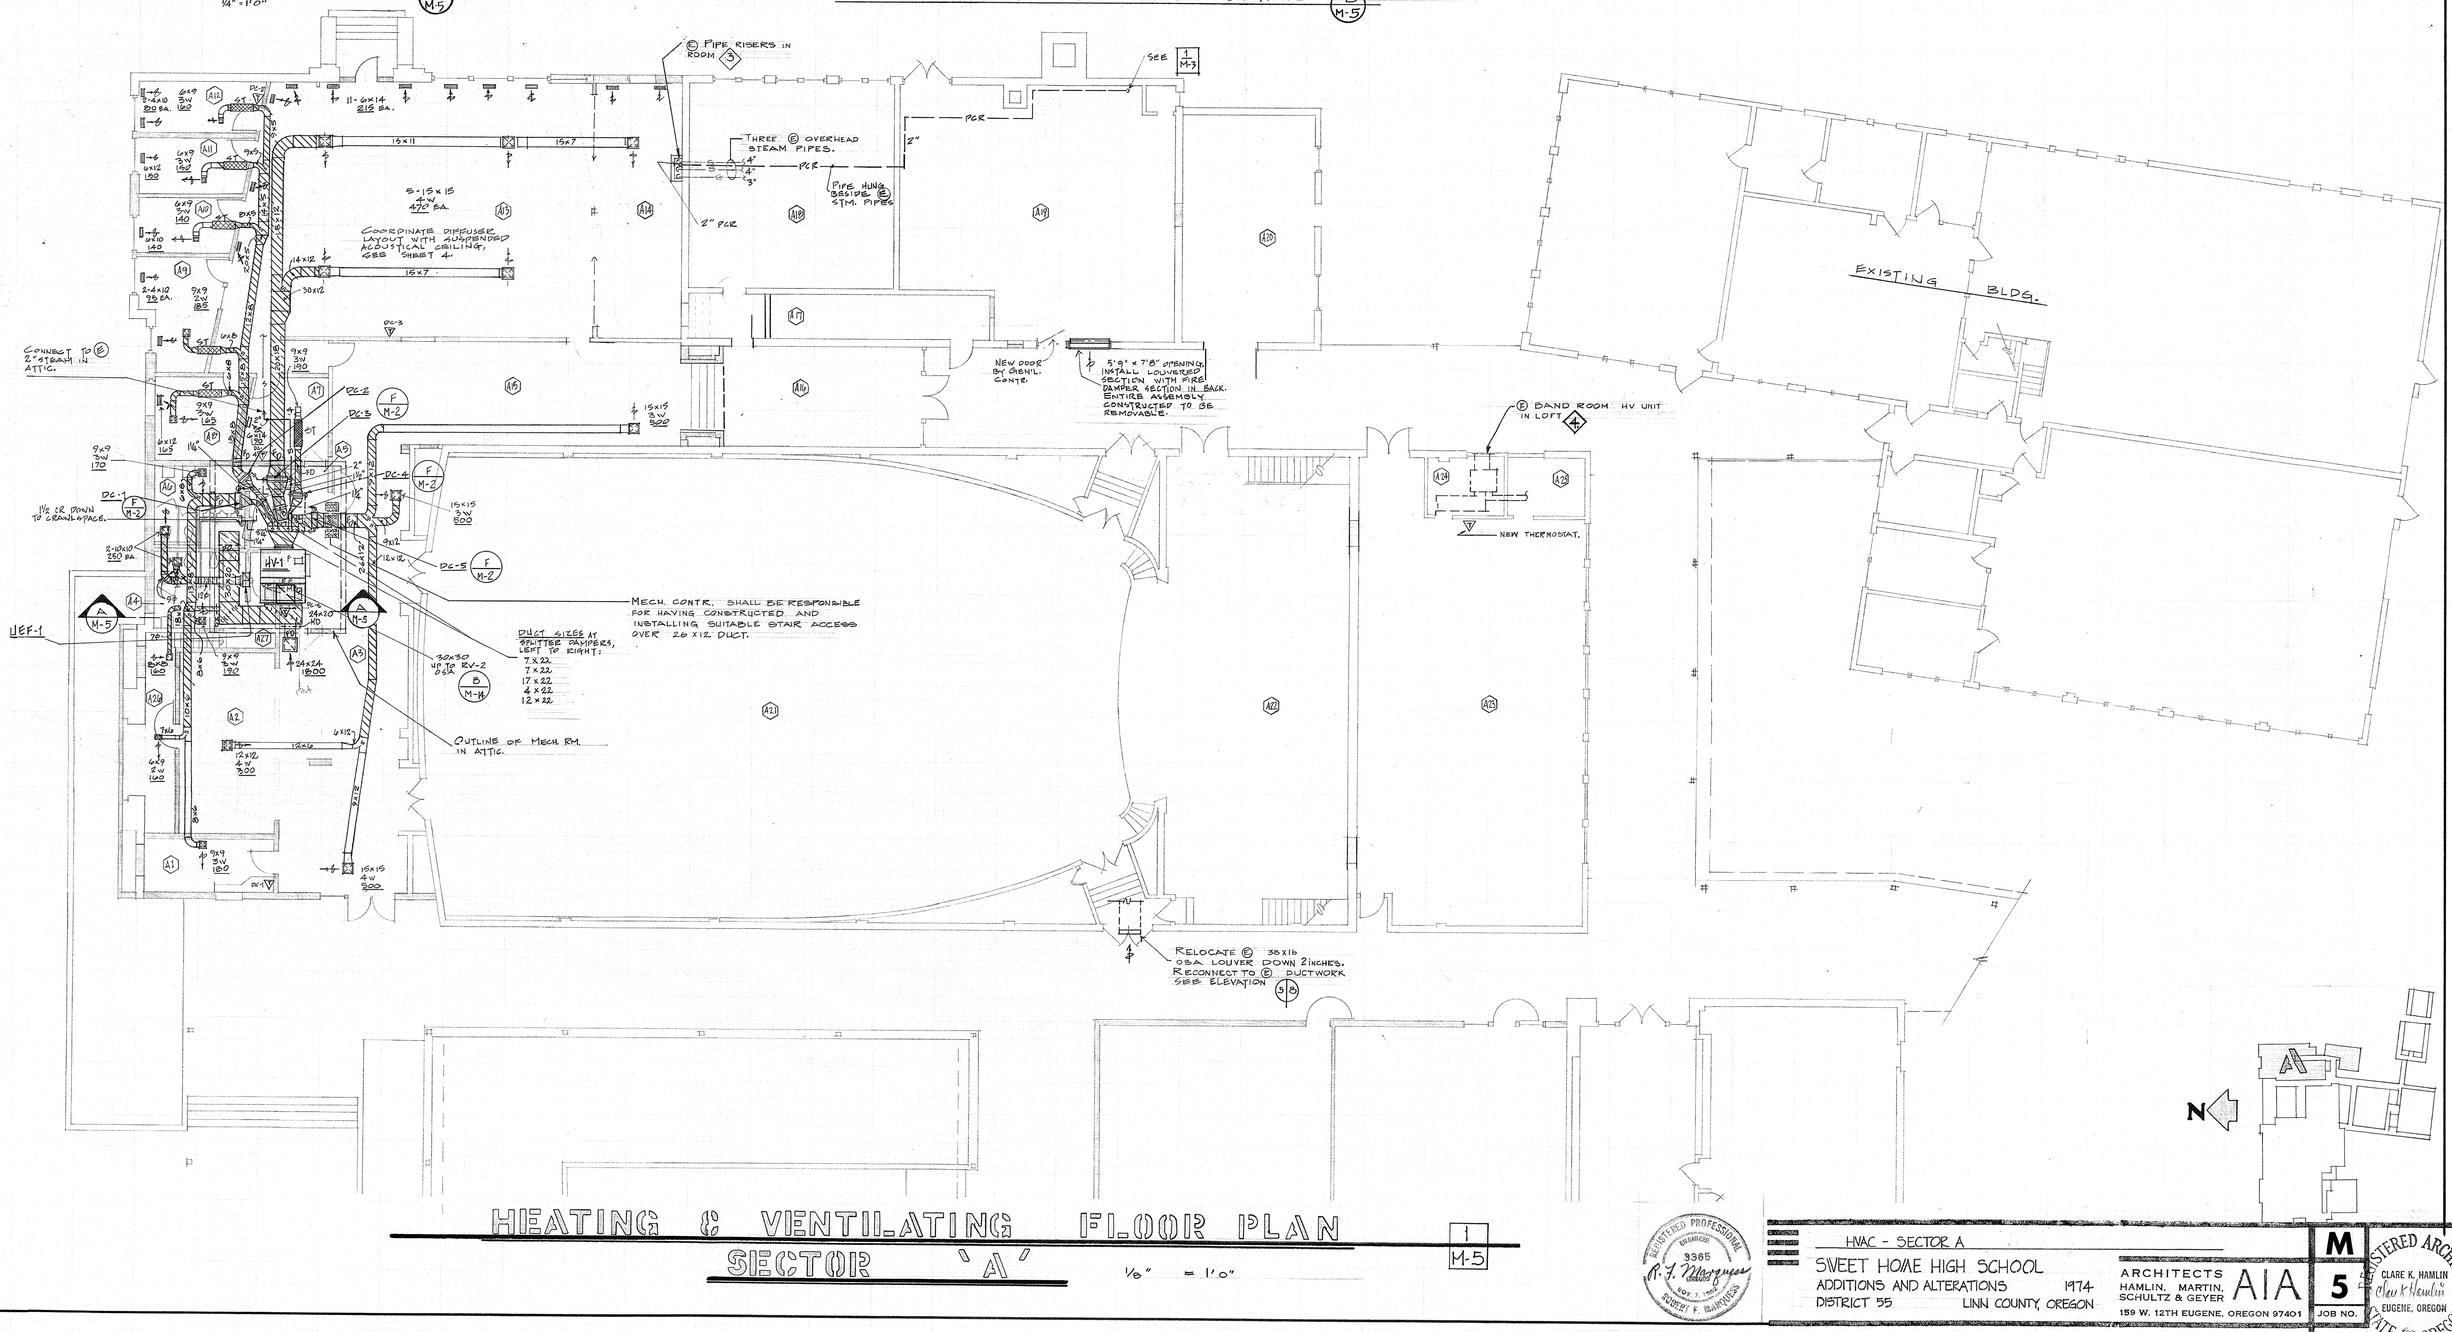

HEATING & VENTILATING FLOOR PLAN

SECTOR 'A'

1/8" = 1'-0"

1 M-5

REGISTERED PROFESSIONAL ENGINEER 9365 R. F. Magruder OCT. 7, 1974 ROBERT F. MAGRUDER

HVAC - SECTOR A

SWEET HOME HIGH SCHOOL
ADDITIONS AND ALTERATIONS 1974
DISTRICT 55 LINN COUNTY, OREGON

ARCHITECTS
HAMLIN, MARTIN, SCHULTZ & GEYER
159 W. 12TH EUGENE, OREGON 97401

AIA

M 5

JOB NO.

REGISTERED ARCHITECT
CLARE K. HAMLIN
EUGENE, OREGON
STATE OF OREGON

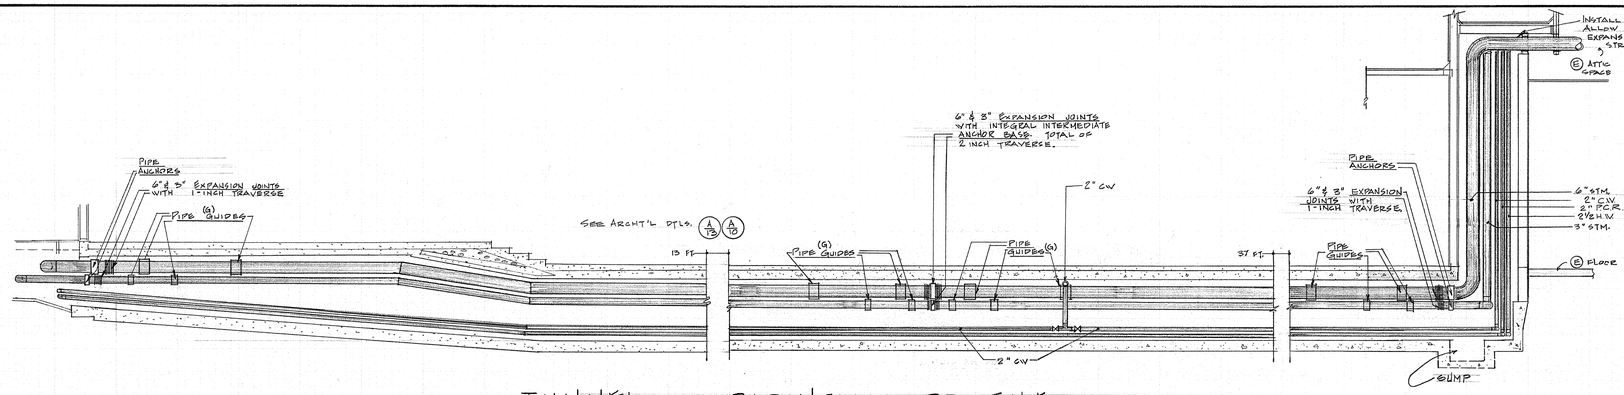

TUNNEL PIPING PROFILE

1/4" = 1'-0"

(A) M-6

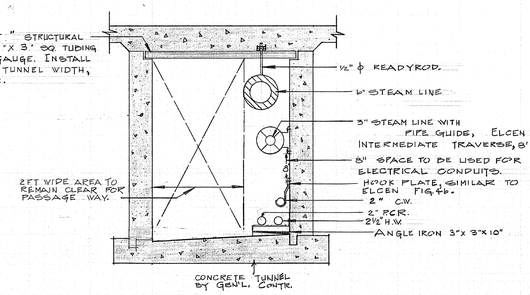

TYPICAL TUNNEL CROSS SECTION

SCALE 3/4" = 1'-0"

(B) M-6

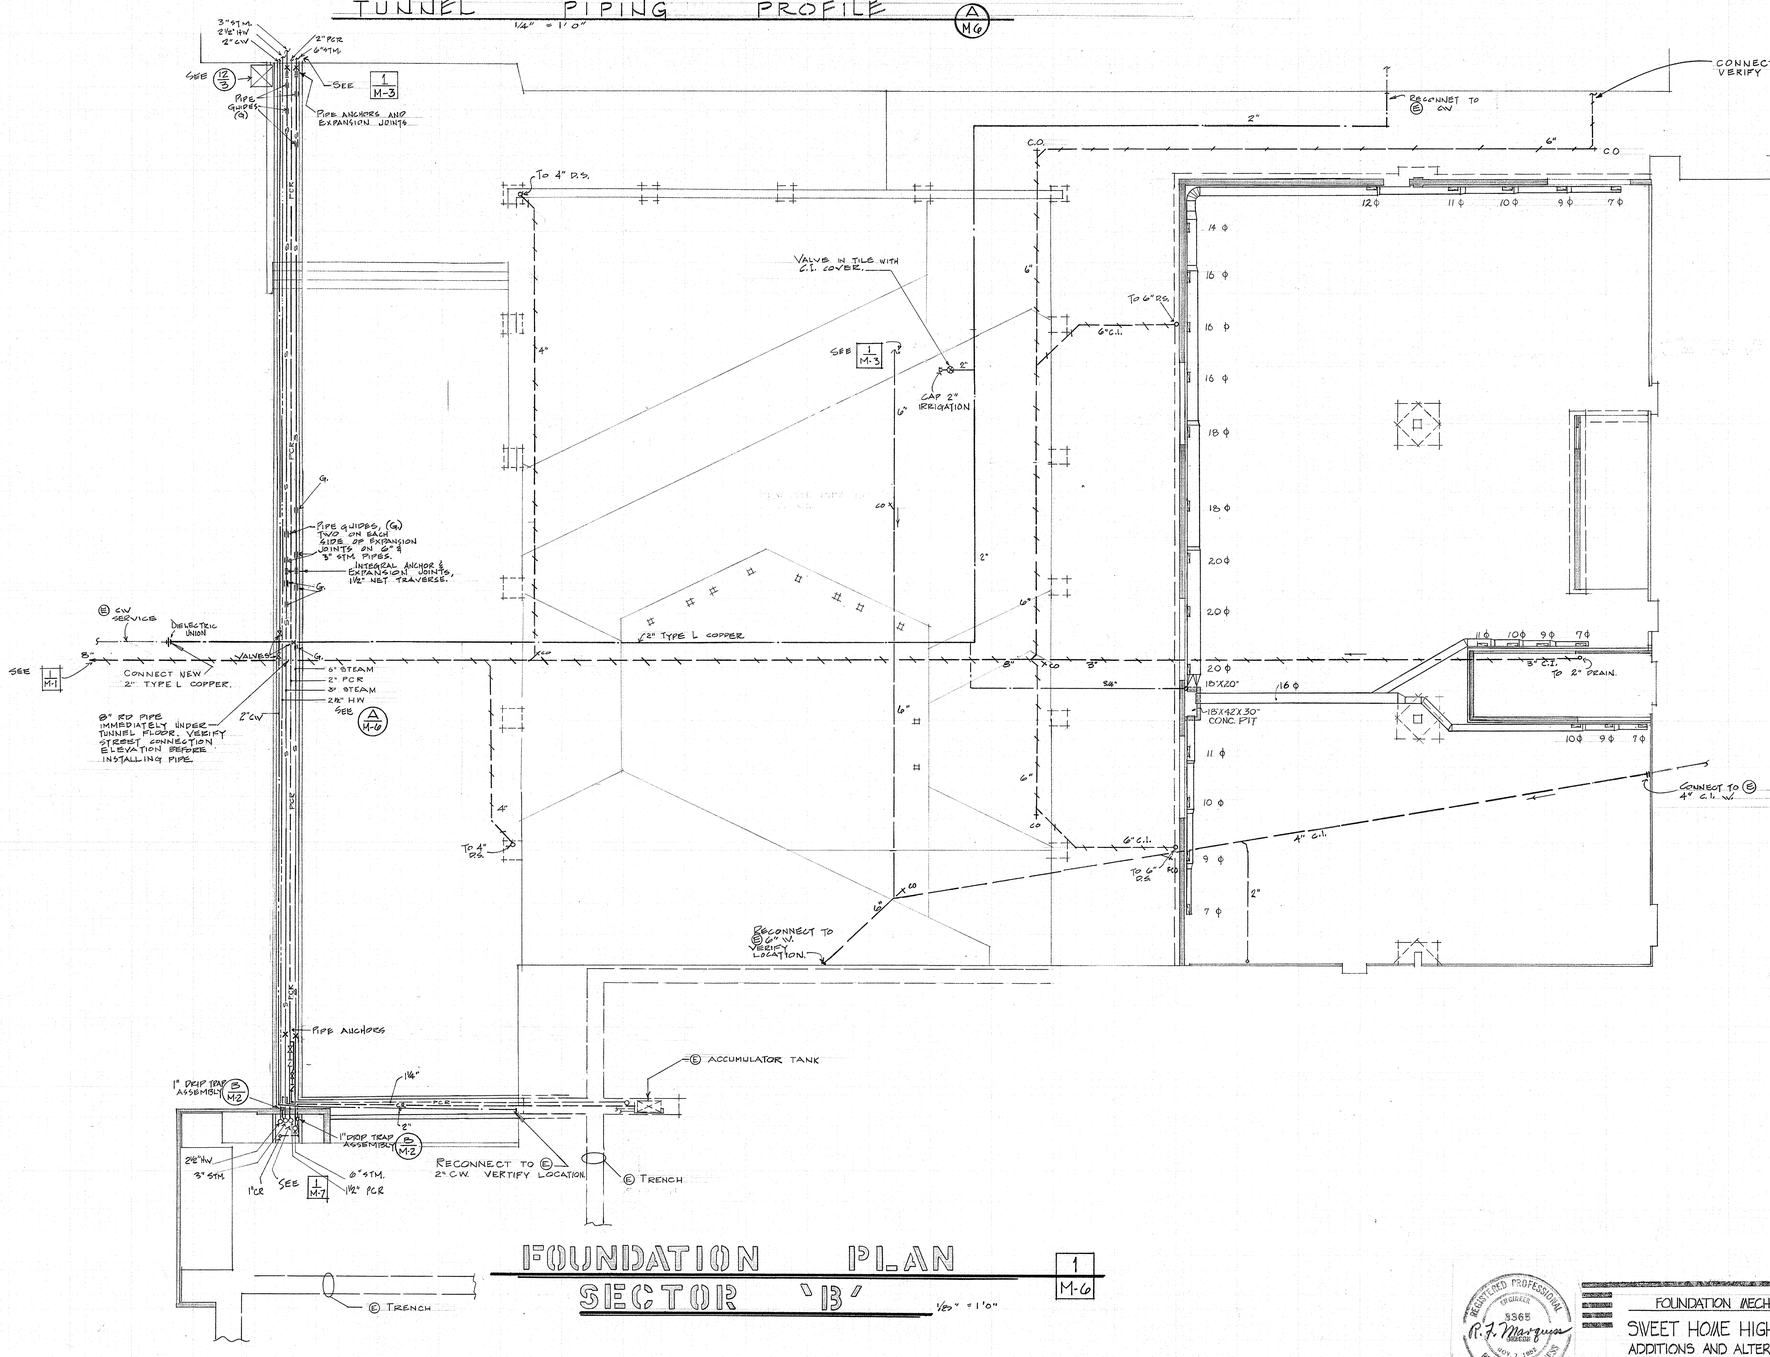

FOUNDATION PLAN SECTOR 'B'

1/M-6

1/8" = 1'-0"

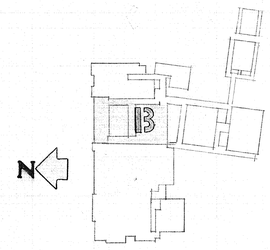

REGISTERED PROFESSIONAL ENGINEER 9365 R. F. Marquess EXPIRES: DEC. 31, 1975 ROBERT F. MARQUESS

FOUNDATION MECH - SECTOR B

SWEET HOME HIGH SCHOOL
ADDITIONS AND ALTERATIONS 1974
DISTRICT 55 LINN COUNTY, OREGON

ARCHITECTS
HAMLIN, MARTIN, SCHULTZ & GEYER AIA
159 W. 12TH EUGENE, OREGON 97401

M
JOB NO. 6

REGISTERED ARCHITECT
CLARE K. HAMLIN
EUGENE, OREGON
STATE OF OREGON

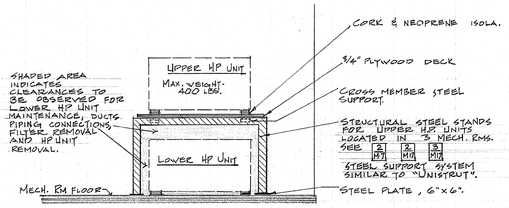

NOTE: 12 STANDS REQ'D ON PROJECT.

TYP. HEAT PUMP STAND MTG. DETAIL

1/2" = 1'-0" — A / M-7

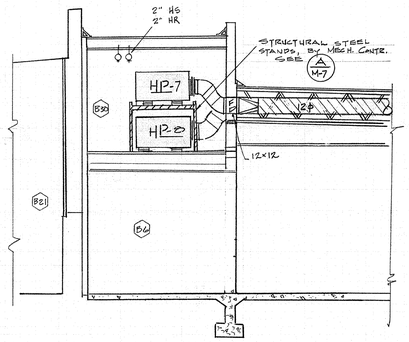

SECTION

1/4" = 1'-0" — B / M-7

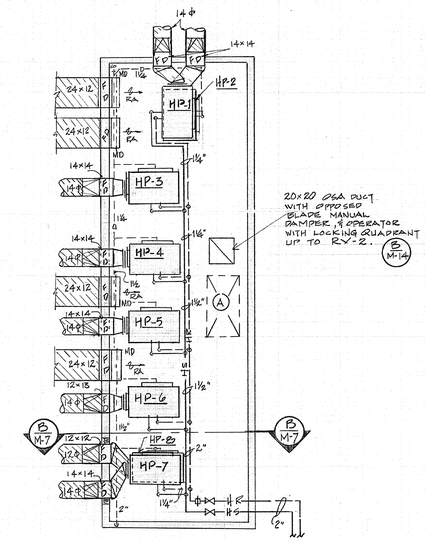

B30 MECHANICAL ROOM 2 / M-7

1/4" = 1'-0"

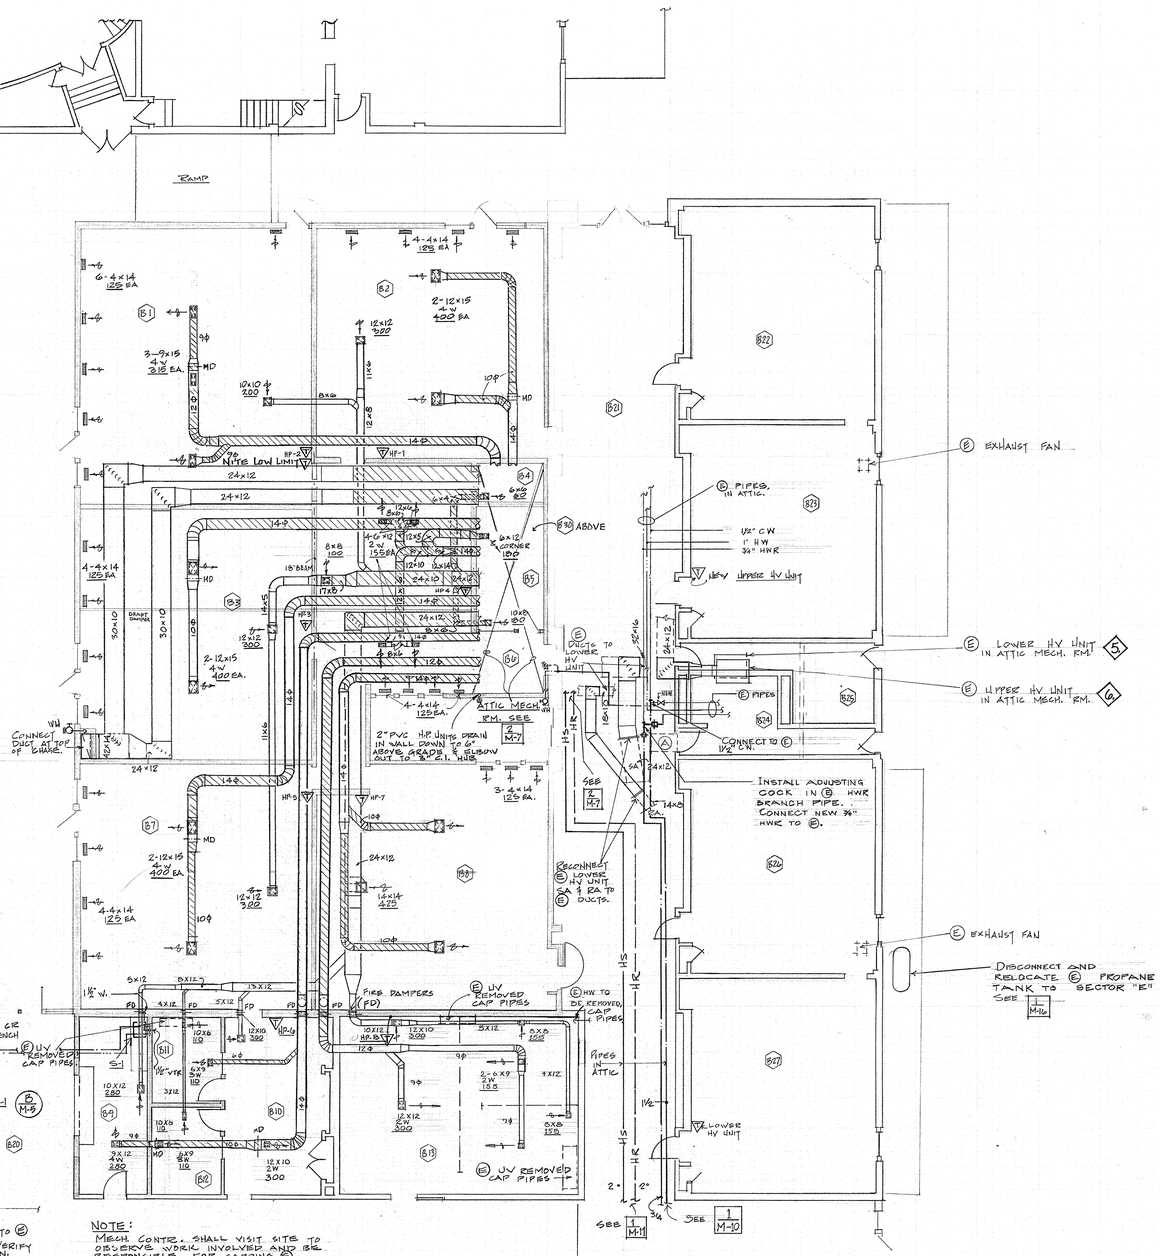

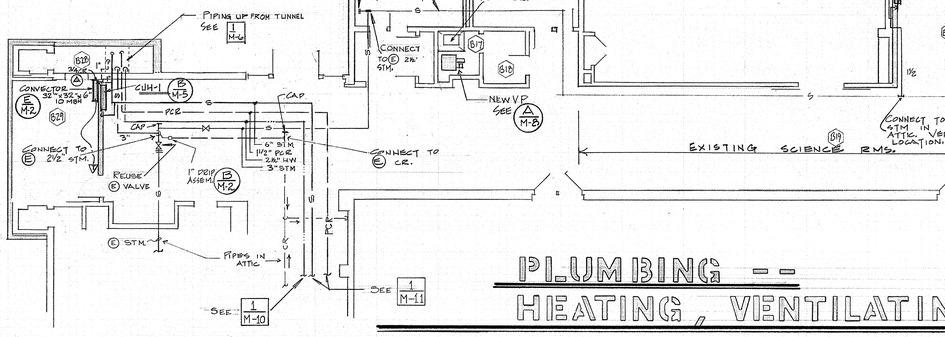

PLUMBING -- HEATING, VENTILATING & A/C. FLOOR PLAN

SECTOR 'B'

1 / M-7

1/8" = 1'-0"

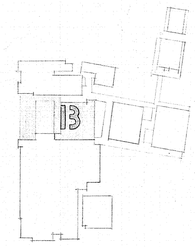

REGISTERED PROFESSIONAL ENGINEER 3365 R. F. Marquess NOV. 7, 1980 ROBERT F. MARQUESS

PLMBG & HVAC - SECTOR B

SWEET HOME HIGH SCHOOL
ADDITIONS AND ALTERATIONS 1974
DISTRICT 55 LINN COUNTY, OREGON

ARCHITECTS
HAMLIN, MARTIN, SCHULTZ & GEYER AIA
159 W. 12TH EUGENE, OREGON 97401

M 7 JOB NO.

REGISTERED ARCHITECT CLARE K. HAMLIN Clare K Hamlin EUGENE, OREGON STATE OF OREGON

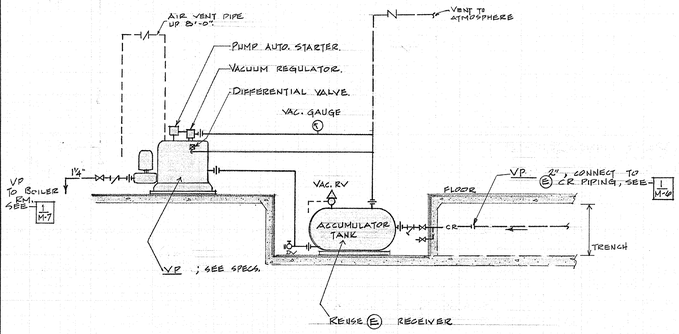

VACUUM PUMP INSTALLATION DTL. (A/M-8)

No Scale

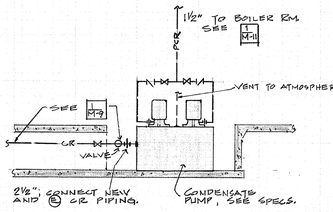

CONDENSATE PUMP INSTALLATION DTL. (C/M-8)

No Scale

GENERAL PROJECT NOTES

1. Locate all ceiling air grilles & diffusers in ceiling grids as shown on Architectural ceiling plans. Align and center grilles & diffusers symmetrically on ceiling panels.
2. All duct dimensions shown on drawings are net inside duct liner dimensions. Duct dimensions shall increase 2" each way.
3. Cross bracing between structural truss joists is noted and shown on Architectural roof framing plans. Verify locations and note any duct route and size conflicts. If necessary, Sheetmetal contractor may split main duct that is too large into two smaller ducts as follows:
   a. Increase each split duct to 60% of total area of main duct.
   b. Rejoin two smaller ducts immediately after passing obstruction.
   c. Split-duct transitions shall be of airfoil design.
4. At Sheetmetal Contractor's option, round duct may be used in lieu of rectangular duct — except at splitter damper branch lines.
5. If duct dimensions shown conflict with available installation space, duct dimensions may vary, but must equal cross sectional area of sizes shown.
6. Mech. Contr. shall examine the Architect's sequence of Project Building Schedule before bidding and determine corresponding mechanical work. Coordinate work with all contractors then each phase. All material shall be ordered as soon as possible to insure delivery and installation of material before completion date of each construction phase.
7. Install filter draft gage across filter media for HV units 1, 2, 3, 4, & 5. Install in bottom of chase filter rack for HV-6.

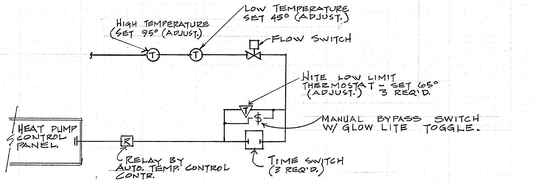

DEMAND LIMIT CONTROL SCHEMATIC (D/M-8)

No Scale

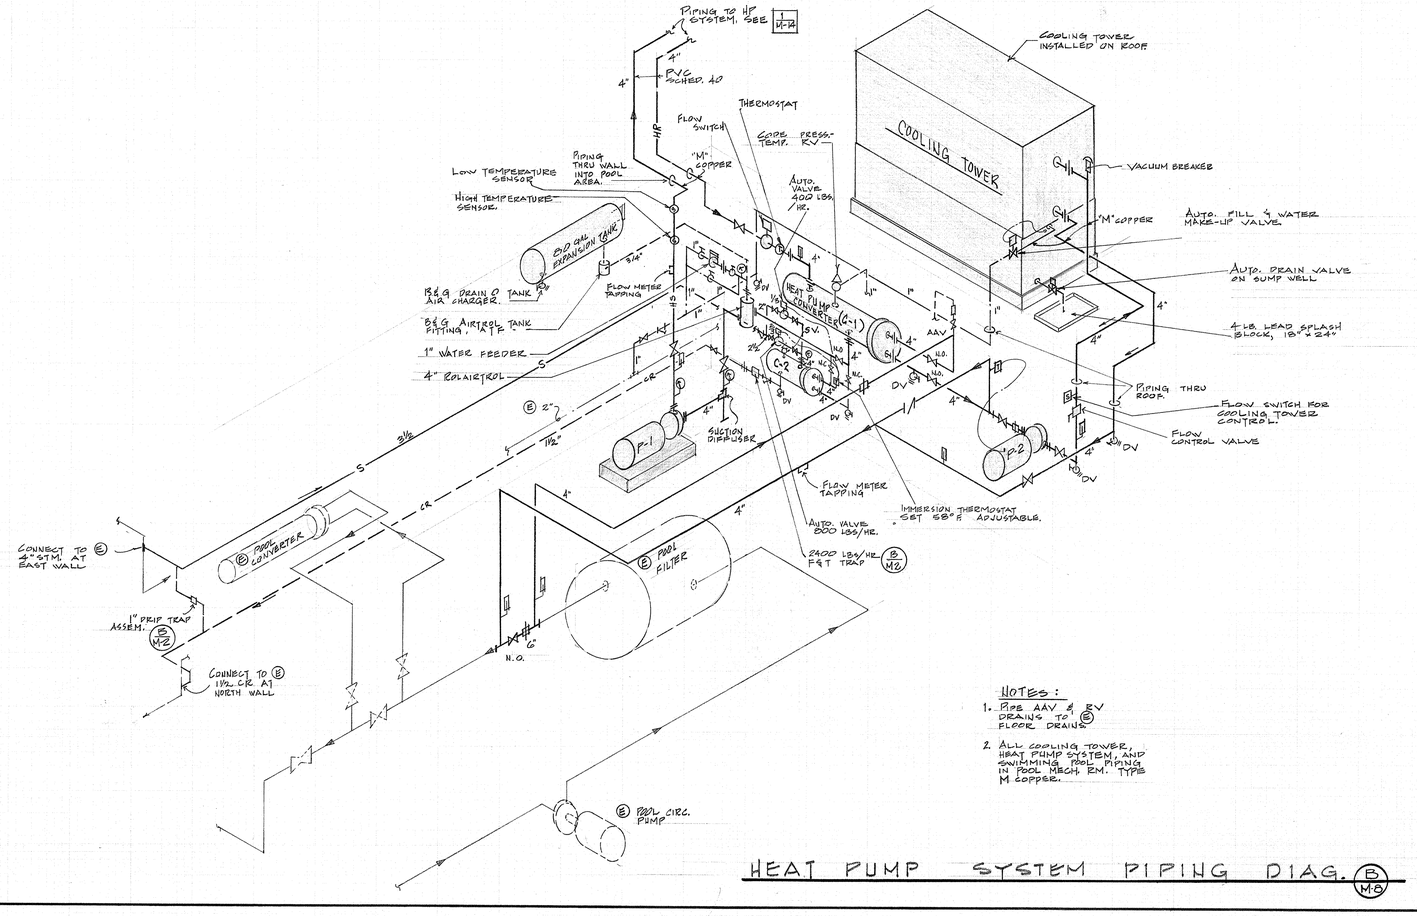

NOTES:

1. Pipe AAV & RV drains to (E) floor drains.
2. All cooling tower, heat pump system, and swimming pool piping in pool mech. rm. type M copper.

HEAT PUMP SYSTEM PIPING DIAG. (B/M-8)

GENERAL REFERENCE NOTES

NOTE: All contractors involved in work listed hereunder shall visit site — and before bidding, to determine, verify and ascertain the extent of existing work each is involved.

Refer. No.

1. Mechanical Contractor shall break into 12" pipe at point of connection and clean out silt from that point to catch basin located at curb in "long street". Flush pipe until existing 12" pipe is clear.
2. Sector A – sht. M-4 : Mechanical Contractor shall insulate existing 1500 gal. hot water storage tank located in boiler room. See specifications.
3. Sector A – sht. M-5 : Mechanical Contractor shall replace 4 ft. section of damaged insulation on 3" steam pipe. Fiberglass jacket finish over insulation on 3" pipe, and also fiberglass jacket over 2 ft. damaged section on 4" steam pipe.
4. Sector A – sht. M-5 : Mechanical Contractor shall furnish and install new replaceable media filters in existing H&V unit. Automatic temperature control (ATC) Contractor shall check out unit operation and repair, or replace necessary components of control system to correct control sequences. Mixed air cycle shall allow 55°F mixed air to enter unit. Replace existing room thermostat.
5. Sector B – sht. M-7 : Mechanical Contractor shall disconnect and cap supply and return air ducts routed to two west classrooms, so that all lower H&V unit air goes to two east classrooms. A.T.C. Contractor shall replace existing room thermostat with new stat for lower H&V unit. Repair and adjust OSA and RA dampers and control system to function properly.
6. Sector B – sht. M-7 : Mechanical Contractor shall reconnect supply and return air ducts from upper H&V unit to supply and return ducts routed to two west classrooms. A.T.C. Contractor shall install new room thermostat to control existing upper H&V unit steam valve. Repair auto. valve operator. Adjust OSA and RA dampers and regulate control system to function properly.
7. Sector C – sht. M-11 : A.T.C. Contractor shall replace existing mixing damper controls to maintain 55°F. mixed air entering unit. Replace existing room thermostat with new stat, with gym guard, for existing student affairs H&V unit.
8. Sector C – sht. M-11 : A.T.C. Contractor shall install 2 position auto. valves in existing steam piping serving existing fin pipe. Install new room thermostats to maintain room temperature.
9. Sector C – sht. M-11 : Mechanical Contractor shall cut and remove existing fin pipe cabinet to allow for installation of new walls. Furnish and install metal trim edge at new walls.
10. Sector C – sht. M-11 : A.T.C. Contractor shall provide 30x10 OSA & 24x18 RA mixing dampers for existing girls locker rm. C.U.H. Mixing dampers shall maintain 62°F. air entering unit. Install new 2 position auto. steam valve to maintain new room stat setting. OSA damper to close & steam valves open on control failure or unit is off. Provide anti-freeze immersion control in return coil pipe to stop fan and close OSA damper at 45°F water; auto. restat at 50°F. Sheetmetal Contractor to install mixing dampers. Cut and fit new 18 ga. sheetmetal C.U.H. bottom cover with access panel. Mechanical Contractor shall reconnect existing piping to C.U.H. Unit hung from roof structure in ceiling space with four 3/8" steel rods and spring vibration isolators. Connect new ceiling diffuser with duct and flexible connection to unit. Replace existing motor with new ¼ H.P., 120 volt, 1 phase, 1750 RPM motor. New belts req'd.
11. Sector C – sht. M-11 : Mechanical Contractor shall provide and install a new 10 H.P., 240 volt, 3 phase motor on gym H&V unit to replace existing motor. Provide new mounts, belts, adjustable drives and starter. Existing unit is Trane "climate changer" type 2-24. Air balance unit to provide 12,000 CFM. Verify drive size with manufacturer. A.T.C. Contractor shall provide two sets of 30x12 RA dampers and 18x48 OSA dampers to mix air to 55°F air entering unit. Provide two auto. steam valves to operate from new room stat with gym guard to maintain room stat setting. OSA damper to close and steam valve to open on control failure or unit is off. Mixing dampers installed by sheetmetal contractor.
12. Sector C – sht. M-11 : A.T.C. Contractor shall check out unit operation and repair or replace necessary components of upper gym H&V unit control system to correct control sequences. Mixed air cycle shall allow 55°F. mixed air to enter unit. Install new room thermostat with gym guard.
13. Sector C – sht. M-11 : Mechanical Contractor shall reslope condensate return pipe from existing administration H&V unit to drain from steam trap to condensate main. A.T.C. Contractor shall provide mixing damper sections for 54x12 OSA and 18x16 RA ducts, and controls to maintain 55°F. air to enter unit. Install new room thermostat to control auto. steam valve to maintain room temperature. OSA damper to close and auto. steam valve to open on control failure or unit is off. Mixing dampers installed by sheetmetal Contractor.
14. Sector D – sht. M-13 : Mechanical Contractor shall be responsible for disconnecting one set of freezer refrigerant lines to existing rooftop air cooled condenser and for moving and relocating the condenser on the roof near the relocated freezer. Reconnect and recharge the refrigerant system.
15. Sector D – sht. M-14 : Mechanical Contractor shall furnish and install two new drive belts and to align motor and fan drives on existing exhaust fan 'B'.
16. Sector D sht. M-14 : A.T.C. Contractor shall check out existing H&V-'B' and exhaust fan B unit operations. Repair or replace necessary control system components to correct control sequences. Relay to start exhaust fan 'B' as RA damper closes and exhaust fan damper opens. Provide 44x22 OSA and 28x24 RA mixing dampers and controls to maintain a mixed air cycle allowing 55°F. air entering H&V unit B. OSA damper shall close and auto. steam valve to open on control failure or unit is off. Install new room thermostat with gym guard. Sheetmetal Contractor shall install mixing dampers.
17. Sector D – sht. M-14 : Mechanical Contractor shall remove existing unit piping & steam coil in H&V unit-'A'. Install return air duct system and connect at unit intake duct. A.T.C. Contractor shall provide 34x14 OSA and RA mixing dampers and controls to allow 55°F. air to enter unit. Discharge duct stat shall close OSA damper if air below 45° F. or on control failure, & three duct coil auto. valves to remain open. Sheetmetal Contractor shall install mixing dampers.
18. Sector D – sht. M-14 : A.T.C. Contractor shall replace existing H&V-'A' booster duct coil (BC-1 & BC-2) room thermostats, and operate coil auto. valves for correct control sequence to maintain room stat setting.
19. Sector A – sht. M-4: Mech. Contr. shall install new HWR pump in (E) pipe at HW storage tank. Prove flow in new & (E) HWR piping system and adjust all adjusting cocks.
20. Sector D – sht. M-14 : The Mech. Contr. shall disconnect (E) pool converter piping and remove tube bundle. Scour tubes and remove scale. Inspect tubes and replace any damaged tubes. Clean shell interior. Re install bundle and reconnect piping.

REGISTERED PROFESSIONAL ENGINEER 3368 R. F. Marquess EXPIRES: JUNE 30, 1974 ROBERT F. MARQUESS

HP DIAGRAM, NOTES & DTLS.

SWEET HOME HIGH SCHOOL
ADDITIONS AND ALTERATIONS 1974
DISTRICT 55 LINN COUNTY, OREGON

ARCHITECTS HAMLIN, MARTIN, SCHULTZ & GEYER AIA
159 W. 12TH EUGENE, OREGON 97401

M 8 JOB NO.

REGISTERED ARCHITECT CLARE K. HAMLIN Clare K. Hamlin EUGENE, OREGON STATE OF OREGON

FOUNDATION PLAN
SECTOR 'C'

1/8" = 1'0"

1
M-9

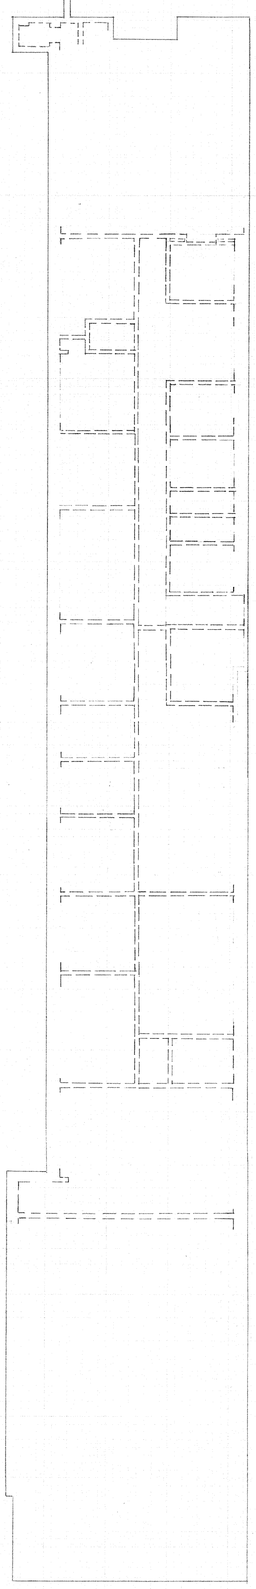

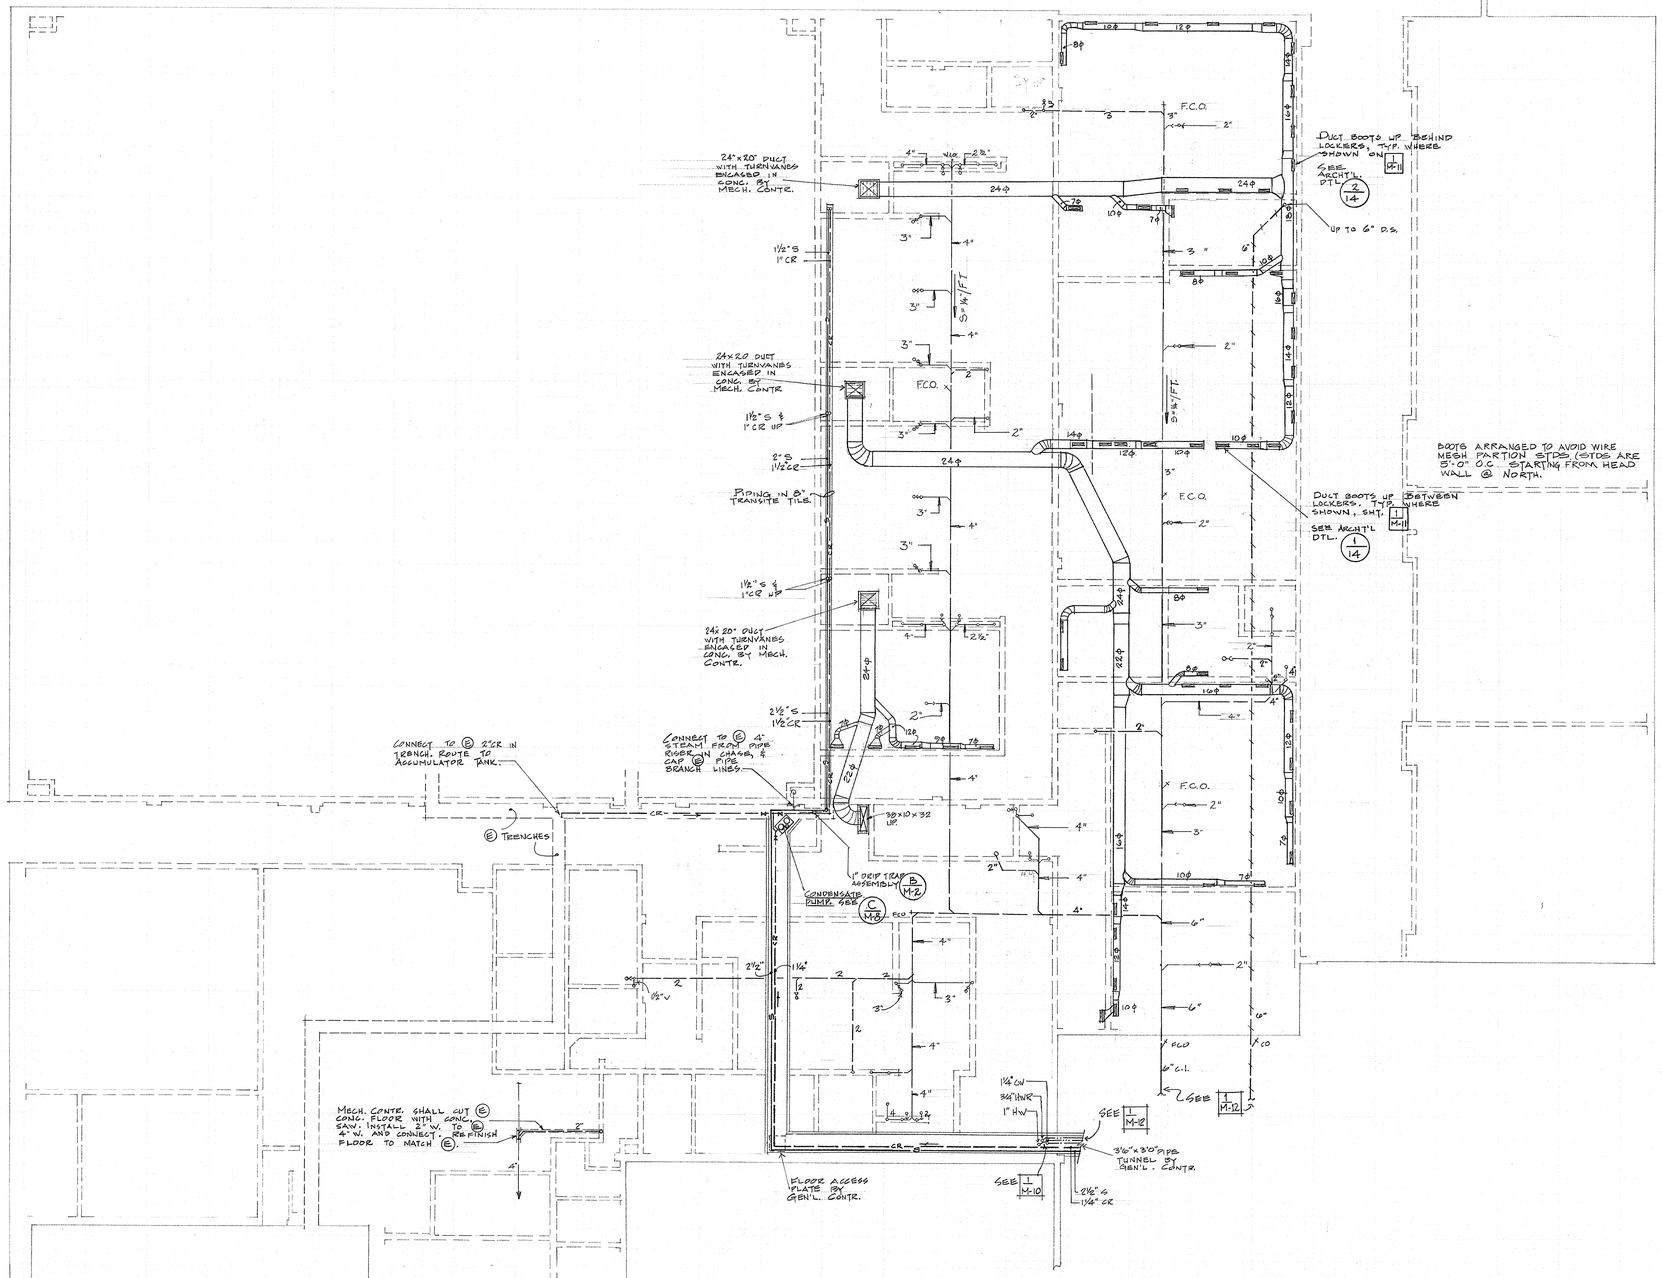

REGISTERED PROFESSIONAL ENGINEER OREGON 5365 R.T. Marquese NOV. 1, 1974 ROBERT T. MARQUESE

FOUNDATION MECH - SECTOR C

SWEET HOME HIGH SCHOOL
ADDITIONS AND ALTERATIONS 1974
DISTRICT 55 LINN COUNTY, OREGON

ARCHITECTS
HAMLIN, MARTIN, SCHULTZ & GEYER
159 W. 12TH EUGENE, OREGON 97401

AIA

JOB NO.

M
9

REGISTERED ARCHITECT
CLARE K. HAMLIN
EUGENE, OREGON
STATE OF OREGON

PLUMBING FLOOR PLAN
SECTOR 'C'

1/6" = 1'-0"

1 / M-10

PLMBG - SECTOR C

SWEET HOME HIGH SCHOOL
ADDITIONS AND ALTERATIONS 1974
DISTRICT 55 LINN COUNTY, OREGON

ARCHITECTS
HAMLIN, MARTIN, SCHULTZ & GEYER AIA
159 W. 12TH EUGENE, OREGON 97401

M
10
JOB NO.

CLARE K. HAMLIN
EUGENE, OREGON
REGISTERED ARCHITECT
STATE OF OREGON

REGISTERED PROFESSIONAL ENGINEER
8365
R. F. Marqueses
RENEWAL 12-31-74
ROBERT F. MARQUESS

HEATING & VENTILATING FLOOR PLAN

SECTOR 'C'

1/8" = 1'-0"

1 / M-11

UPPER GYM. PLAN

1/8" = 1'-0"

2 / M-11

N

HVAC - SECTOR C	M
SWEET HOME HIGH SCHOOL	11
ADDITIONS AND ALTERATIONS 1974	
DISTRICT 55 LINN COUNTY, OREGON	
ARCHITECTS HAMLIN, MARTIN, SCHULTZ & GEYER AIA	
159 W. 12TH EUGENE, OREGON 97401	JOB NO.

REGISTERED PROFESSIONAL ENGINEER 8365 R. J. Marquess NOV 7, 1975 ROBERT F. MARQUESS

REGISTERED ARCHITECT CLARE K. HAMLIN EUGENE, OREGON STATE OF OREGON

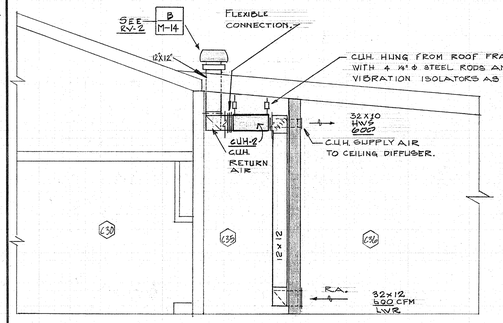

SECTION A M-12
1/4" = 1'0"

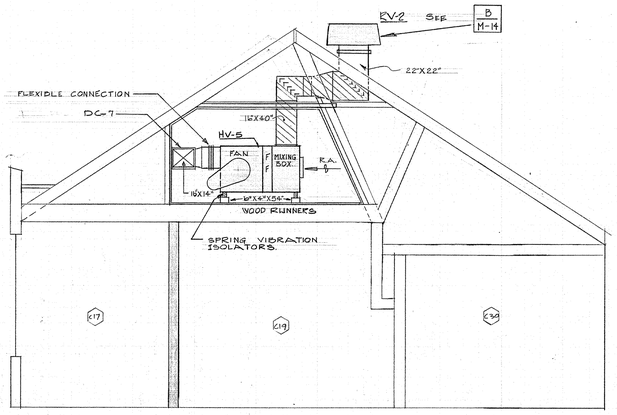

SECTION B M-12
1/4" = 1'0"

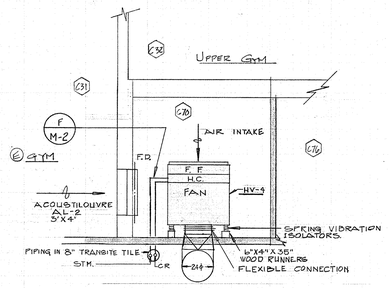

SECTION D M-12
1/4" = 1'0"

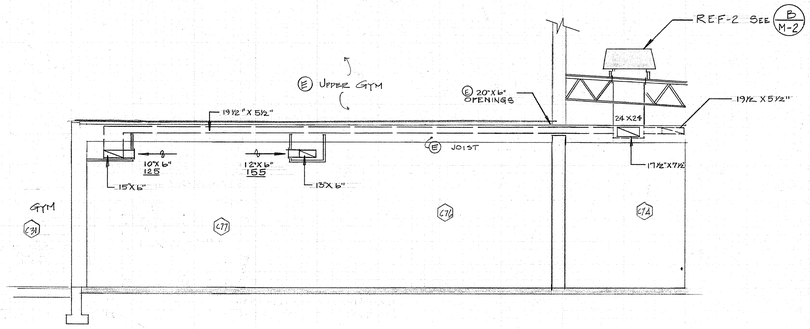

SECTION E M-12
1/4" = 1'0"

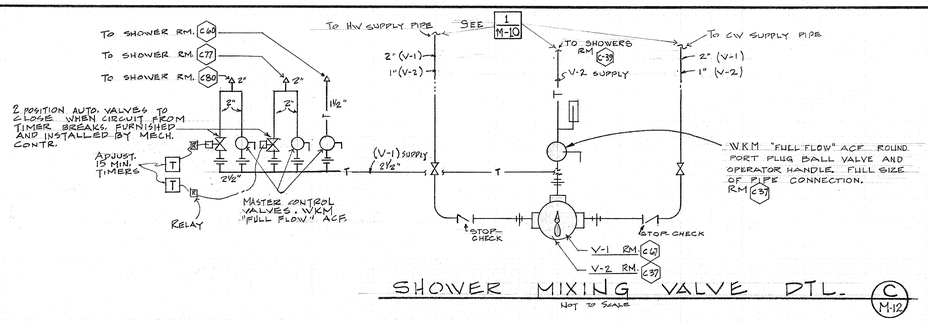

SHOWER MIXING VALVE DTL. C M-12
NOT TO SCALE

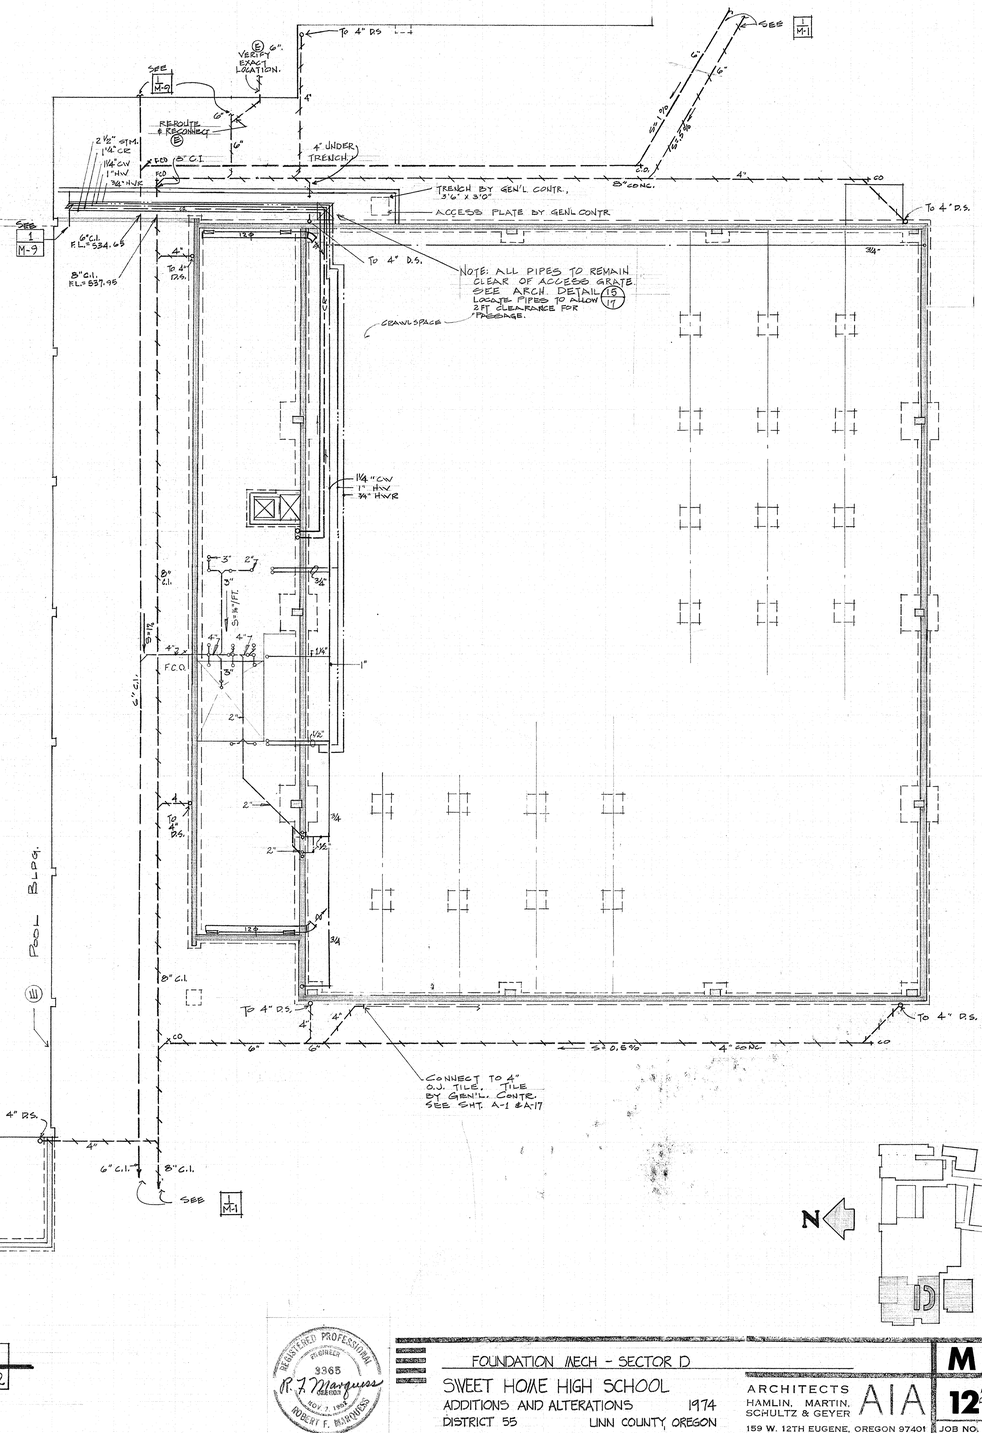

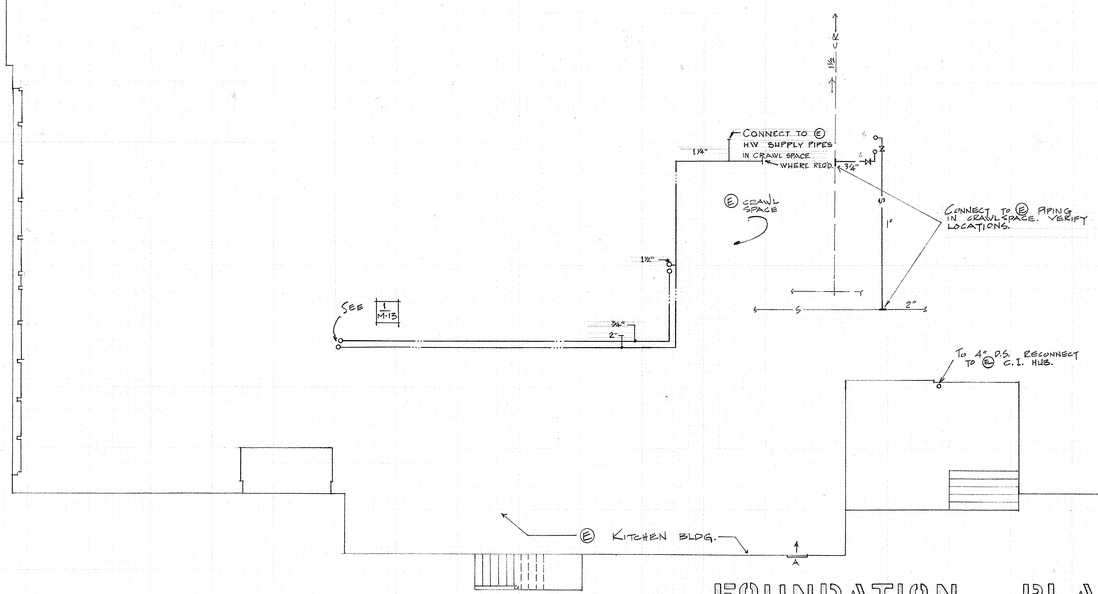

FOUNDATION PLAN
SECTOR 'D'
1/8" = 1'0"
1 M-12

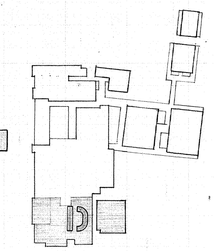

REGISTERED PROFESSIONAL ENGINEER 9365 R. J. Marquiss OREGON ROBERT F. MARQUISS

FOUNDATION MECH - SECTOR D
SWEET HOME HIGH SCHOOL
ADDITIONS AND ALTERATIONS 1974
DISTRICT 55 LINN COUNTY, OREGON

ARCHITECTS
HAMLIN, MARTIN, SCHULTZ & GEYER
159 W. 12TH EUGENE, OREGON 97401

AIA

M 12

JOB NO.

REGISTERED ARCHITECT
CLARE K. HAMLIN
EUGENE, OREGON
STATE OF OREGON

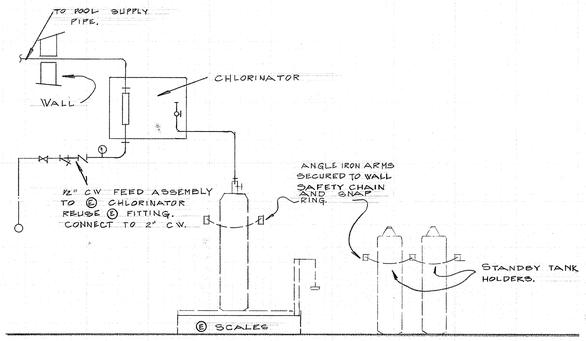

CHLORINATOR INSTALLATION DTL.

A M-13

NO SCALE

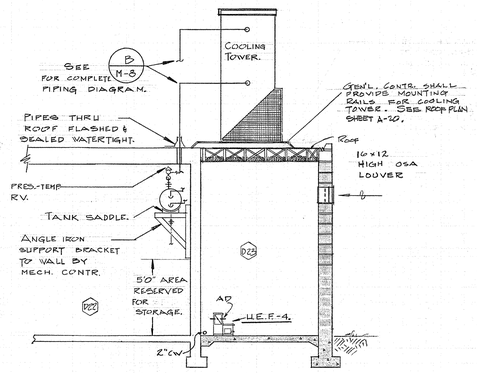

SECTION

¼" = 1'0"

B M-13

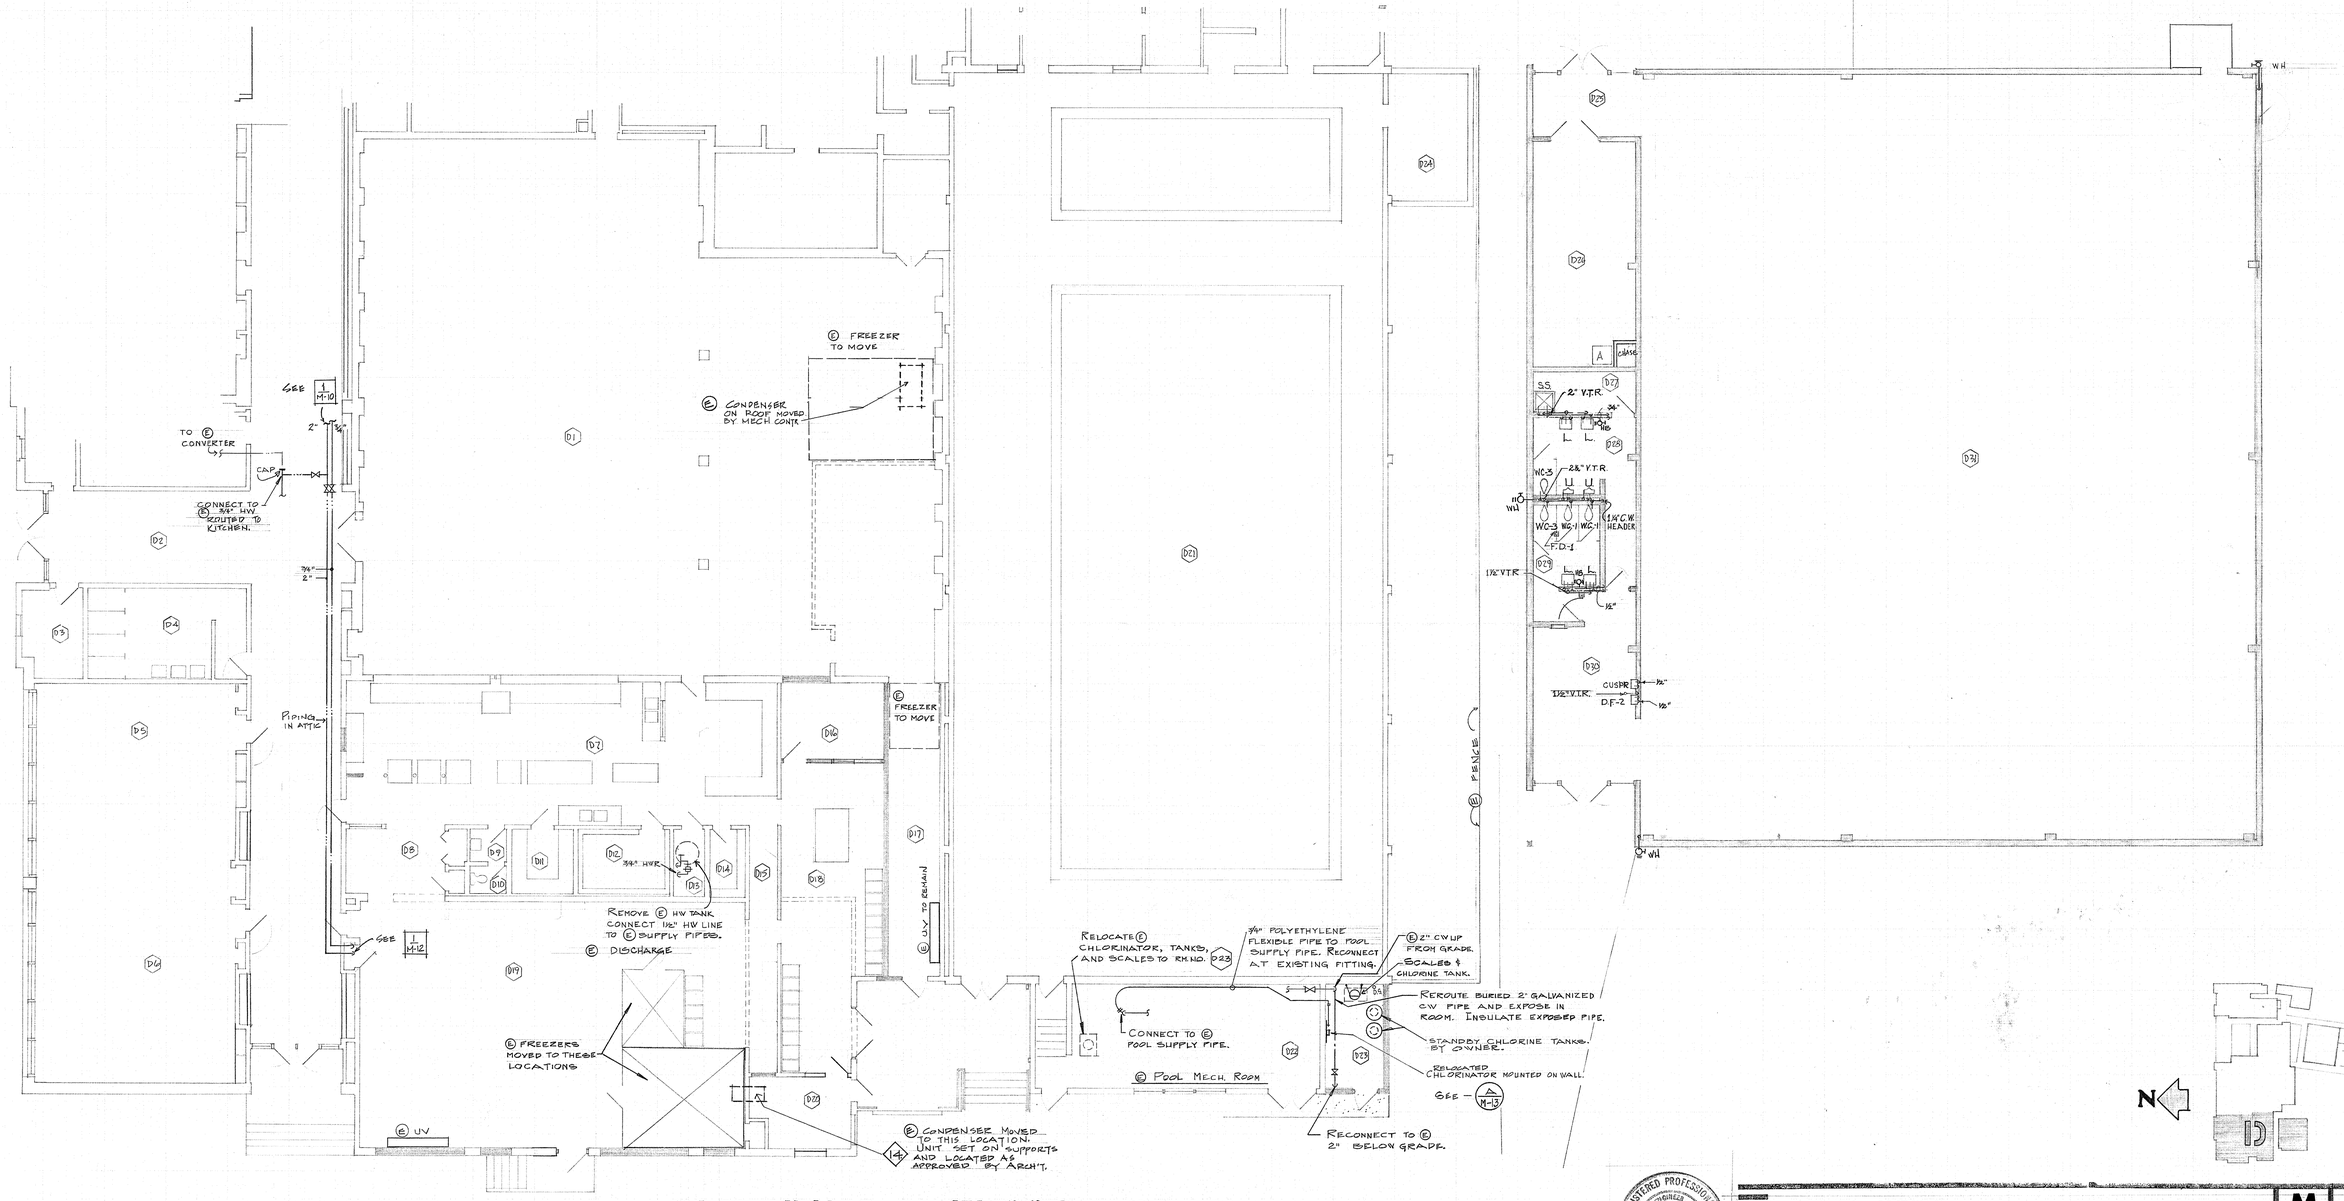

PLUMBING FLOOR PLAN

SECTOR 'D'

⅛" = 1'0"

1 M-13

REGISTERED PROFESSIONAL ENGINEER 3365 R. F. Marquess NOV. 7, 1968 ROBERT F. MARQUESS

PLMBG - SECTOR D

SWEET HOME HIGH SCHOOL
ADDITIONS AND ALTERATIONS 1974
DISTRICT 55 LINN COUNTY, OREGON

ARCHITECTS
HAMLIN, MARTIN, SCHULTZ & GEYER AIA
159 W. 12TH EUGENE, OREGON 97401

JOB NO.

M 13

REGISTERED ARCHITECT
CLARE K. HAMLIN
EUGENE, OREGON
STATE OF OREGON

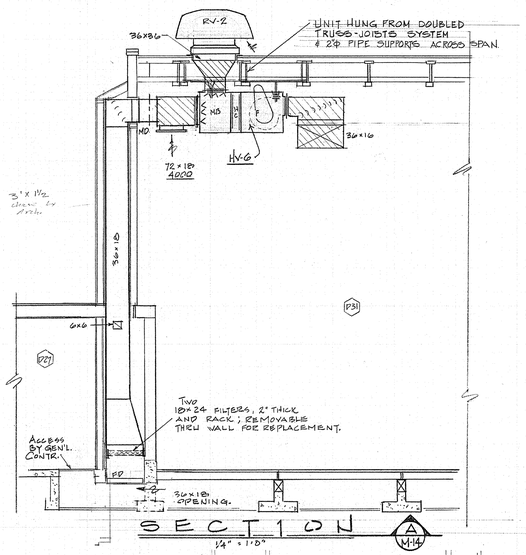

SECTION A M-14

1/4" = 1'-0"

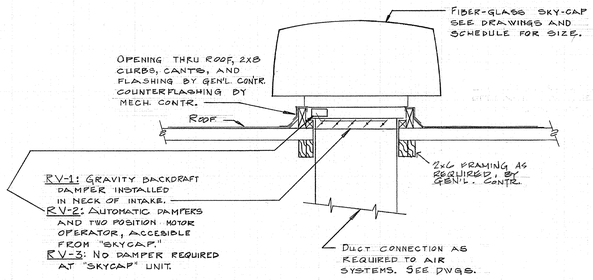

TYPICAL RV-1, 2, & 3 INSTALLATION DTL. B M-14

NOT TO SCALE

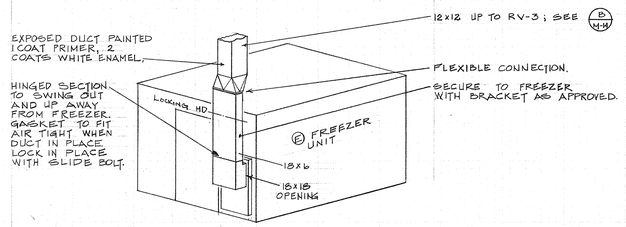

DETAIL C M-14

NOT TO SCALE

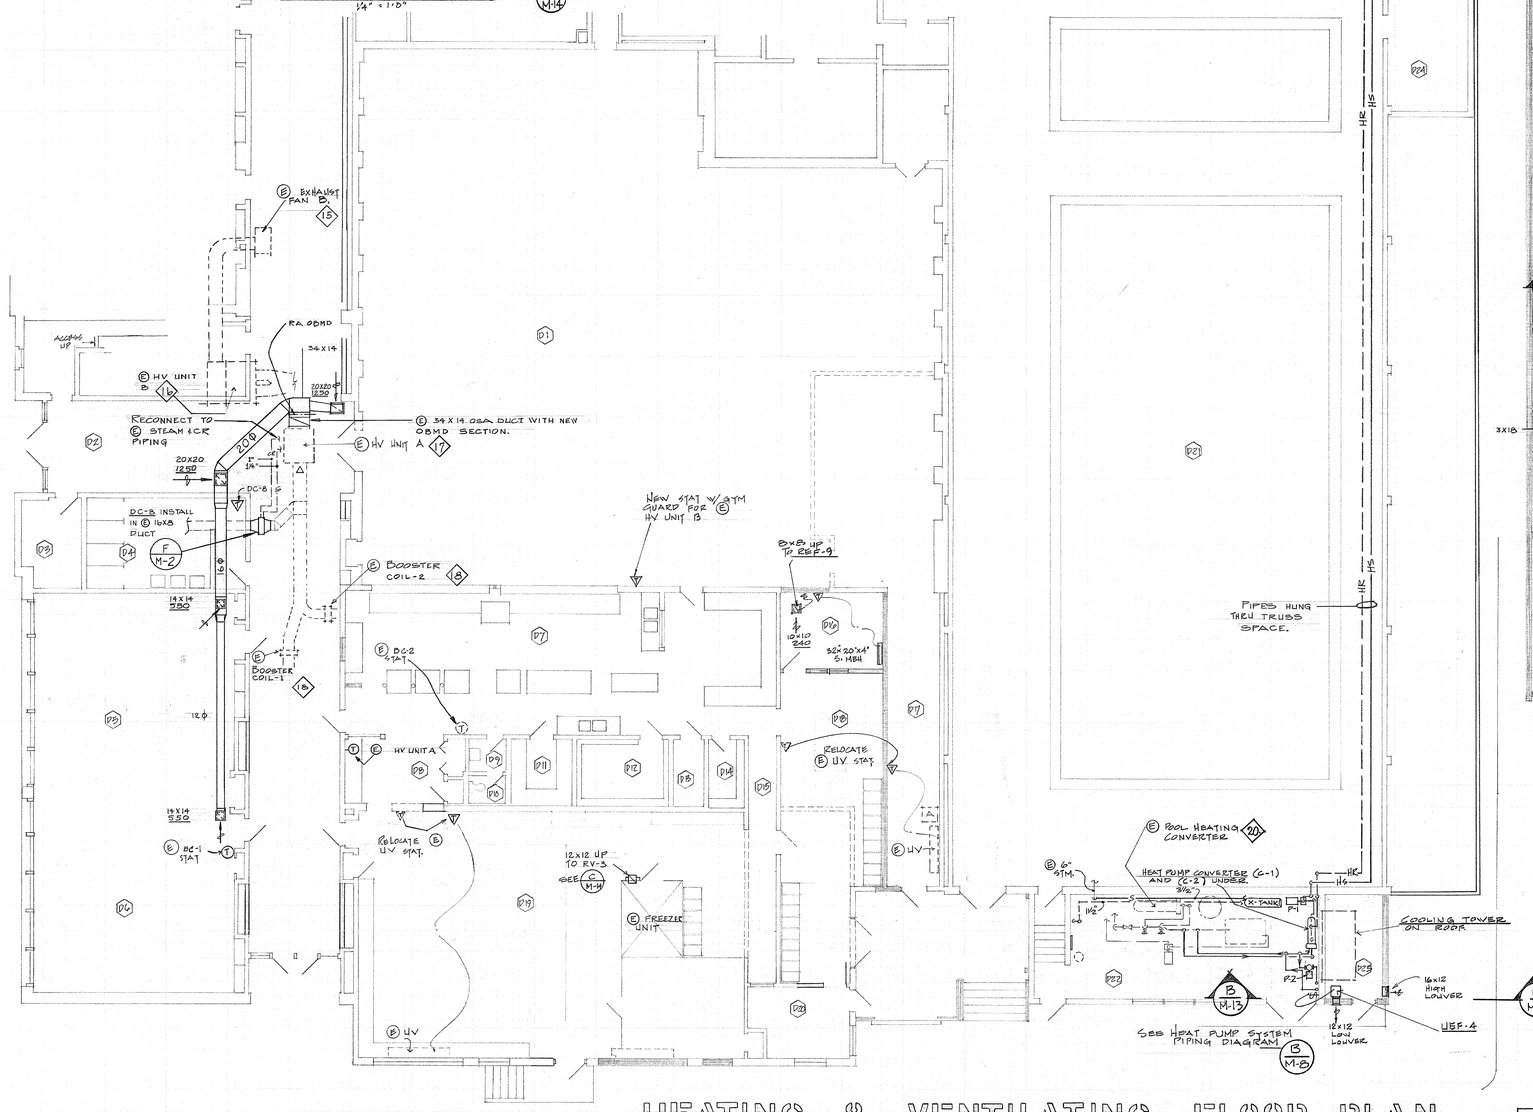

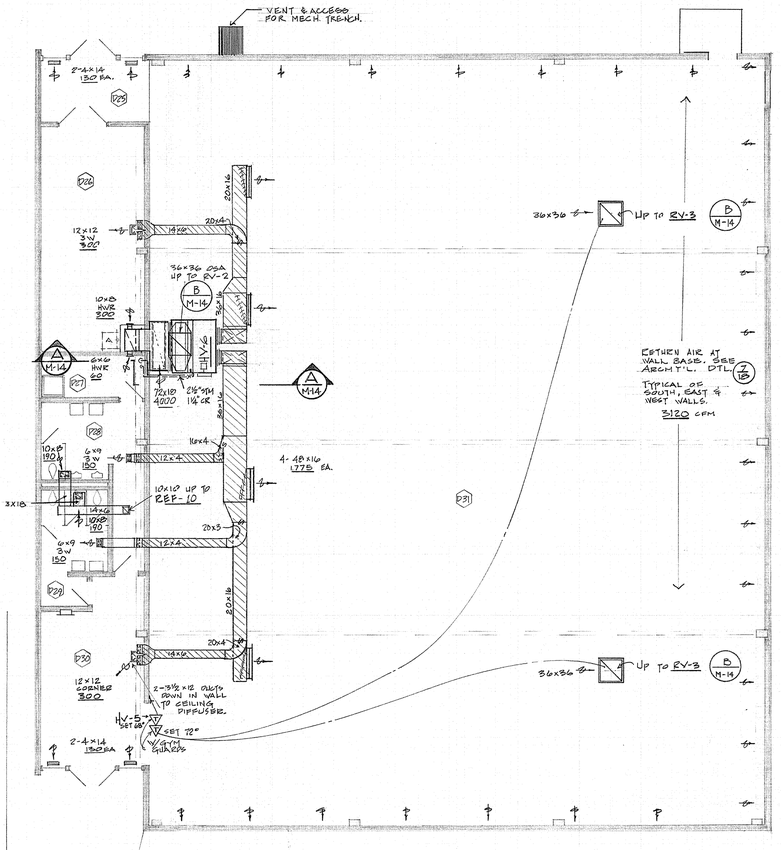

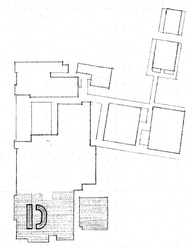

HEATING & VENTILATING FLOOR PLAN

SECTOR 'D'

1/8" = 1'-0"

1 M-14

REGISTERED PROFESSIONAL ENGINEER 9365 R. F. Marquess OREGON NOV. 7, 1961 ROBERT F. MARQUESS

HVAC - SECTOR D

SWEET HOME HIGH SCHOOL
ADDITIONS AND ALTERATIONS 1974
DISTRICT 55 LINN COUNTY, OREGON

ARCHITECTS HAMLIN, MARTIN, SCHULTZ & GEYER AIA
159 W. 12TH EUGENE, OREGON 97401

M 14 JOB NO.

REGISTERED ARCHITECT CLARE K. HAMLIN EUGENE, OREGON STATE OF OREGON

PLUG 6" PIPE END UNDER BASIC BID.

CONTINUE PIPE INSTALLATION UNDER ALT. "E" SEE 1/M-1

6" PLUGGED TEE EL. = 540.40

EL. = 539.85

4" D.S.

6" PLUG EL. = 539.85

2" IRRIGATION CAP

VALVE IN TILE WITH C.I. COVER

2" IRRIGATION

VALVE IN TILE WITH C.I. COVER

BEGINNING FLOW LINE = 343.10

4" 26"X24"X36" CONC. PIT

FCO

40"X12"X30" CONC. PIT

22"X12"X30" CONC. PIT

20"X12"X30" CONC. PIT

40"X12"X30" CONC. PIT

24"X28"X36" CONC. PIT

24"X16"X18" CONC. PIT

26"X32"X30" CONCRETE PIT

S = 1/4"/F.T.

S = 1%

TRAP

PIPE IN TRANSITE TILE.

GAS COCK

6" PLUG EL. = 539.85

SEE 1/M-1

SEE 1/M-2

SEE 1/M-4 UP TO TANK.

N

FOUNDATION PLAN SECTOR 'E'

1/8" = 1'-0"

1/M-15

REGISTERED PROFESSIONAL ENGINEER 3363 R.J. Marquiss OREGON NOV. 7, 1980 ROBERT F. MARQUISS

FOUNDATION MECH - SECTOR E

SWEET HOME HIGH SCHOOL
ADDITIONS AND ALTERATIONS 1974
DISTRICT 55 LINN COUNTY, OREGON

ARCHITECTS
HAMLIN, MARTIN, SCHULTZ & GEYER AIA
159 W. 12TH EUGENE, OREGON 97401

M
15
JOB NO.

REGISTERED ARCHITECT
CLARE K. HAMLIN
EUGENE, OREGON
STATE OF OREGON

GENERAL NOTES — CHEM. • SCIENCE AREAS

1. PROVIDE SHUT-OFF STOPS IN ALL WATER AND GAS PIPES IN ACCESSIBLE LOCATION TO EACH INDIVIDUAL FIXTURE AND SUPPLY COCKS.
2. WATER AND GAS FITTINGS, VENTING, ACID TRAPS AND PIPING TO WASTE SYSTEM FURNISHED AND INSTALLED BY MECH. CONTR. VERIFY EQUIPMENT LOCATIONS BEFORE ROUGHING IN UTILITIES. ACID RESISTING SINKS IN CABINETS BY GEN'L. CONTR.
3. VENTS FROM ACID RESISTING SINKS SHALL BE OF ACID RESISTING MATERIAL TO 6" ABOVE SINK SPILL RIM; VENT PIPE EXTENSION FROM THAT POINT SHALL BE ACID RESISTING PIPE OR CAST IRON.

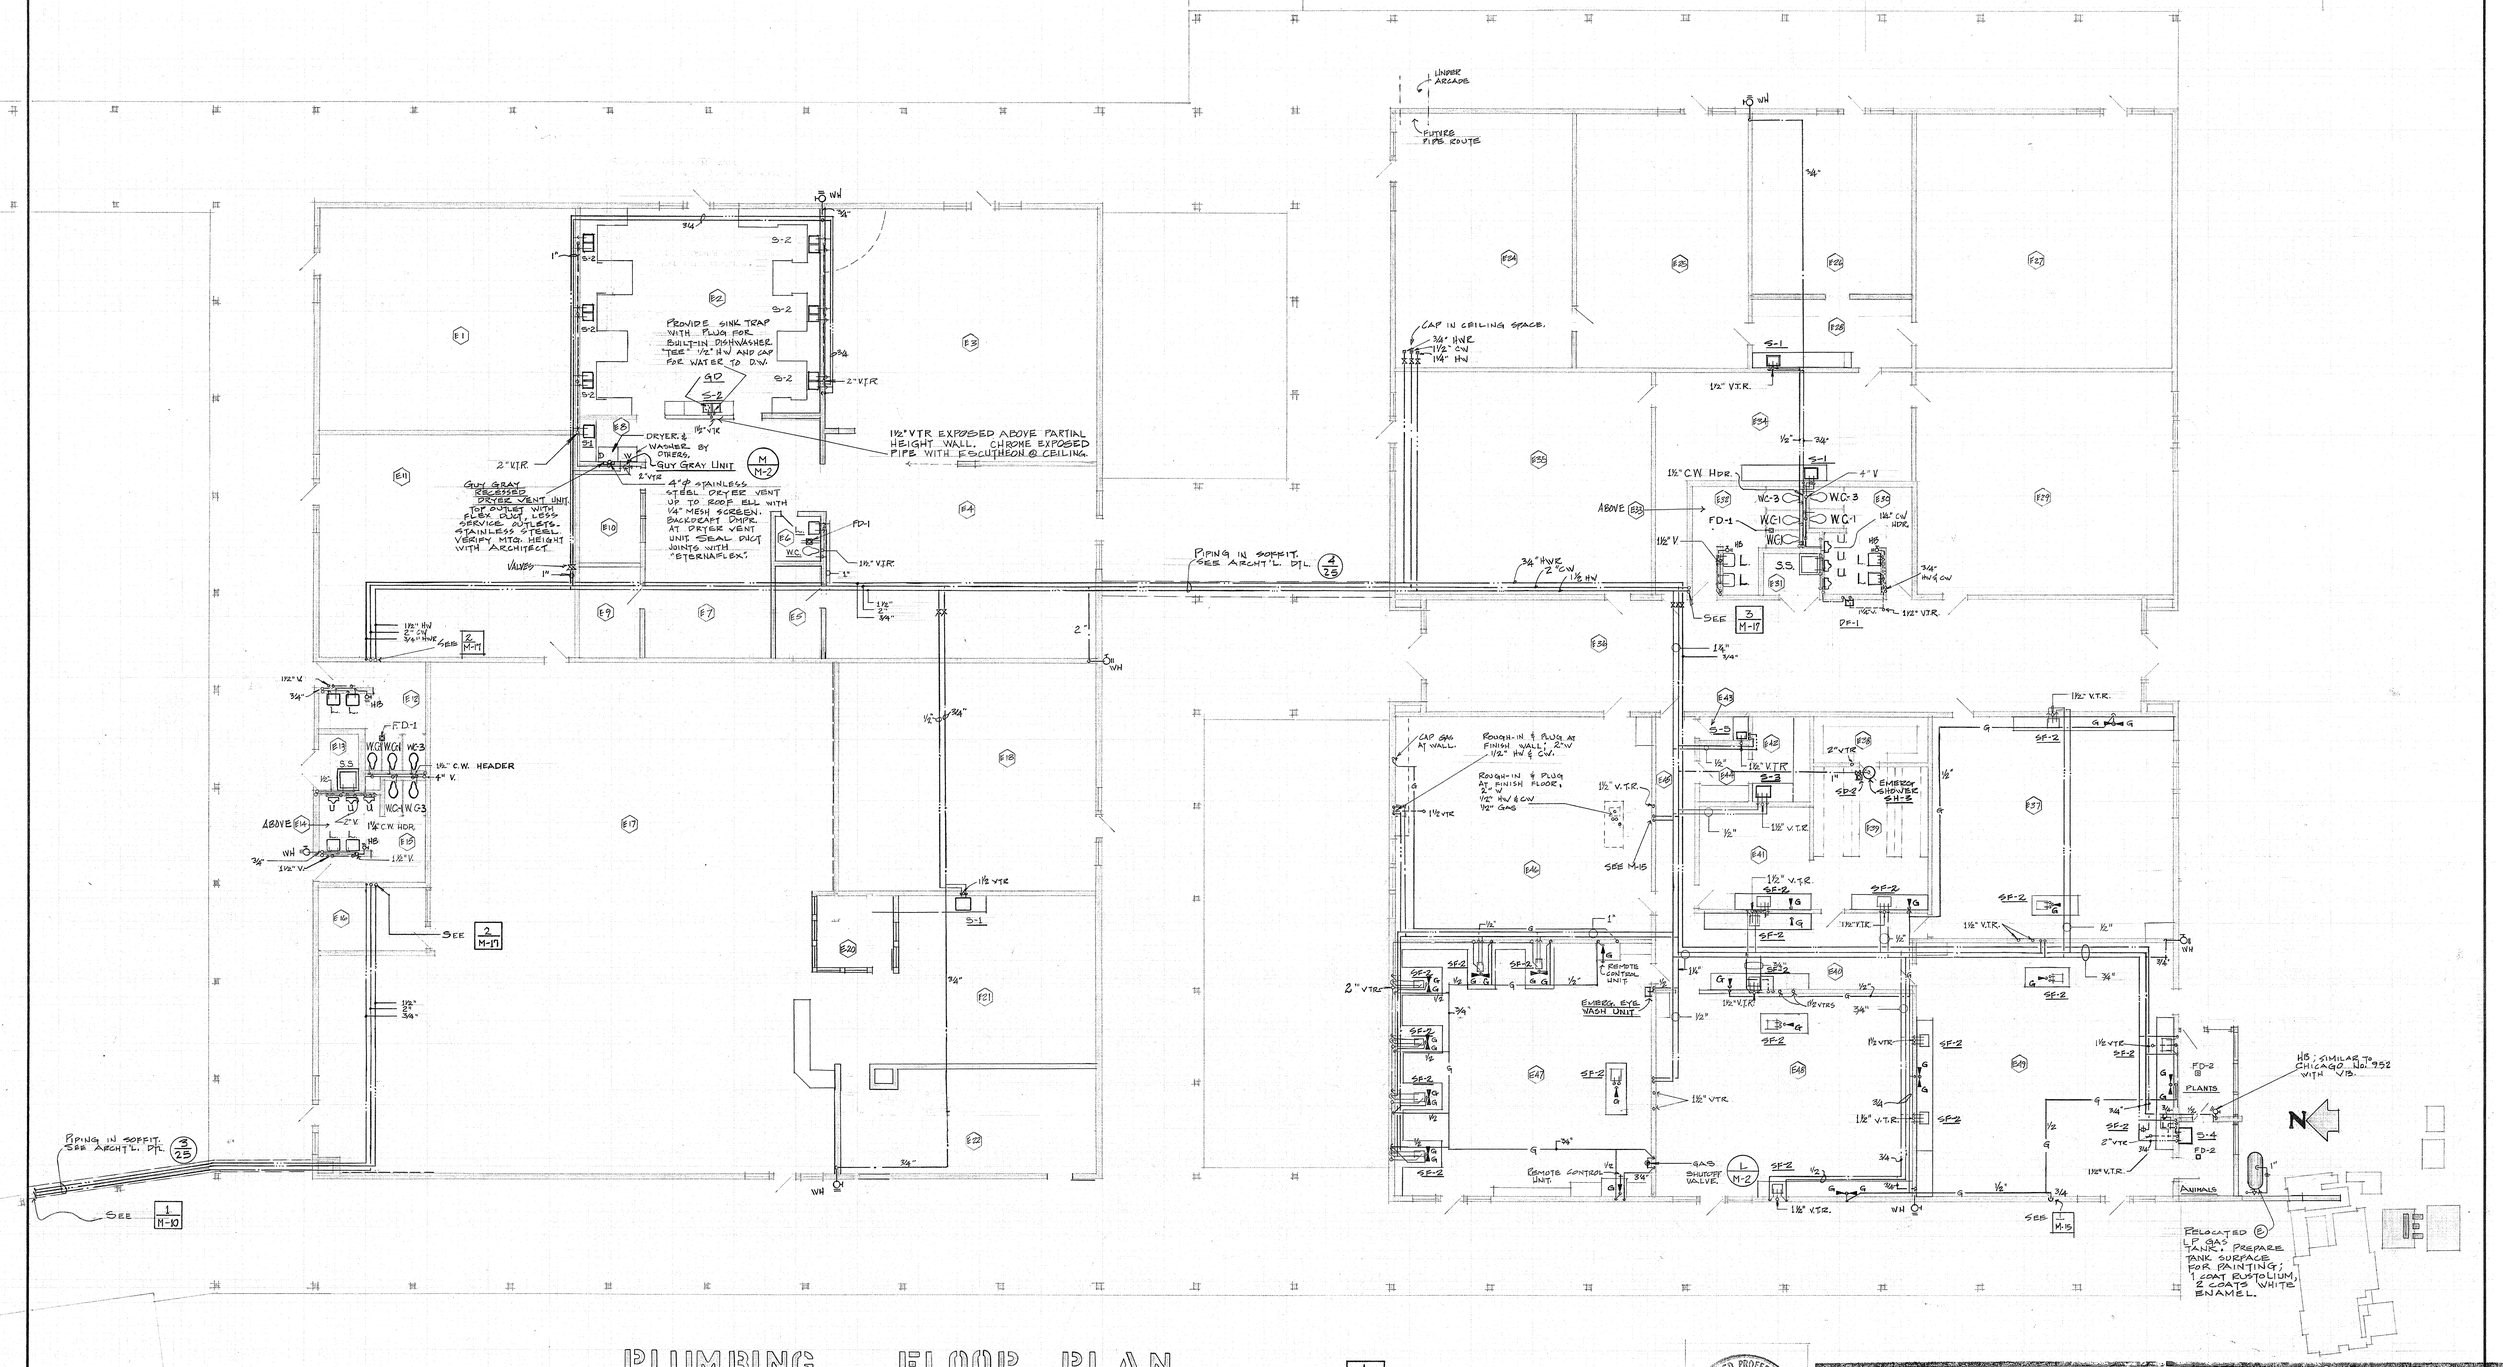

PLUMBING FLOOR PLAN
SECTOR 'E'

1/8" = 1'-0"

1 M-16

REGISTERED PROFESSIONAL ENGINEER — PROVIDED — 3365 — R. K. Marquiss — OREGON — NOV. 7, 1972 — RENEWS 6/30/74

PLMBG - SECTOR E

SWEET HOME HIGH SCHOOL
ADDITIONS AND ALTERATIONS 1974
DISTRICT 55 LINN COUNTY, OREGON

ARCHITECTS
HAMLIN, MARTIN, SCHULTZ & GEYER AIA
159 W. 12TH EUGENE, OREGON 97401

JOB NO.

M 16

REGISTERED ARCHITECT
CLARE K. HAMLIN
EUGENE, OREGON
STATE OF OREGON

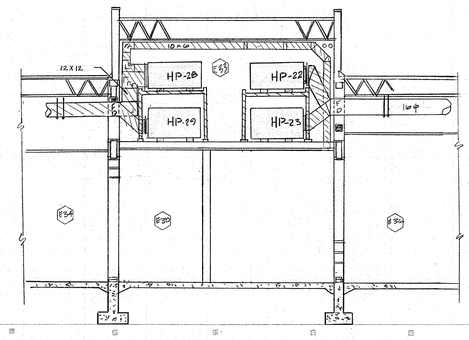

SECTION
1/4" = 1'-0"
A M-17

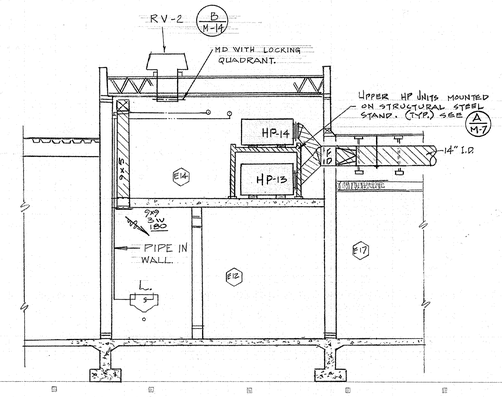

SECTION
1/4" = 1'-0"
B M-17

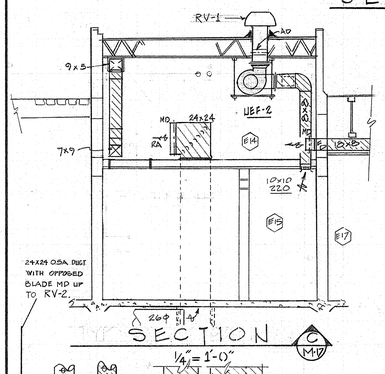

SECTION
1/4" = 1'-0"
C M-17

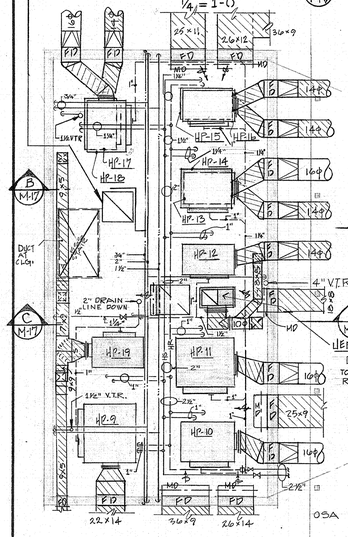

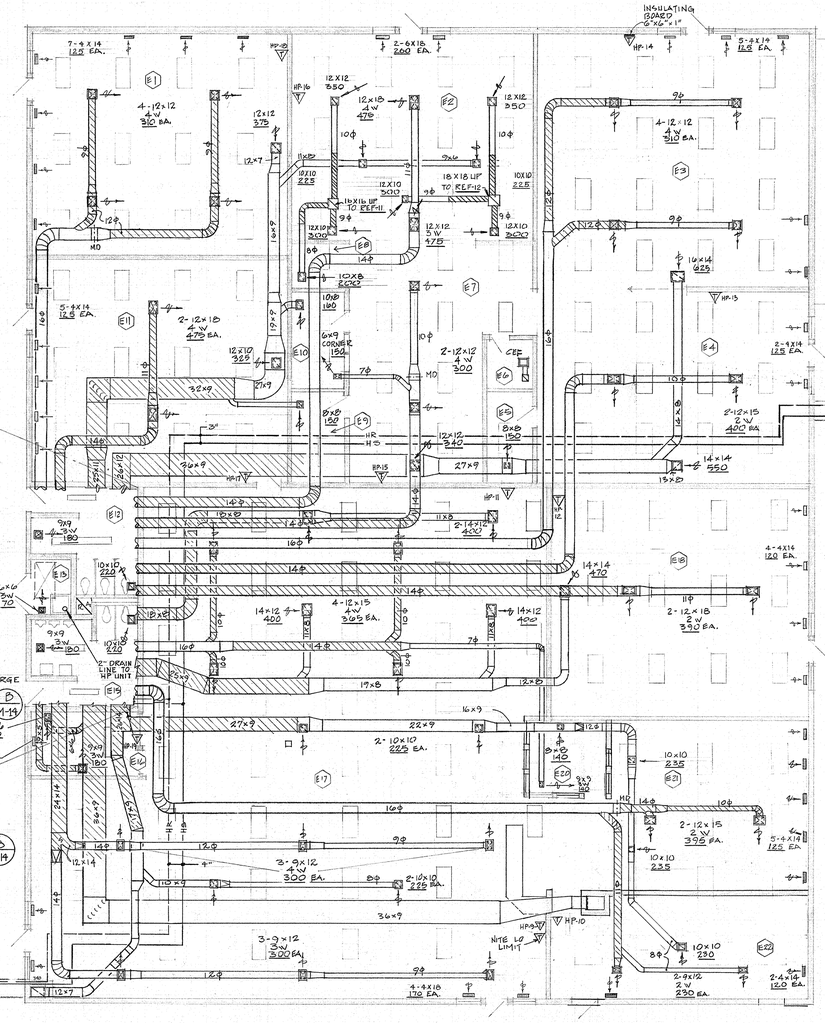

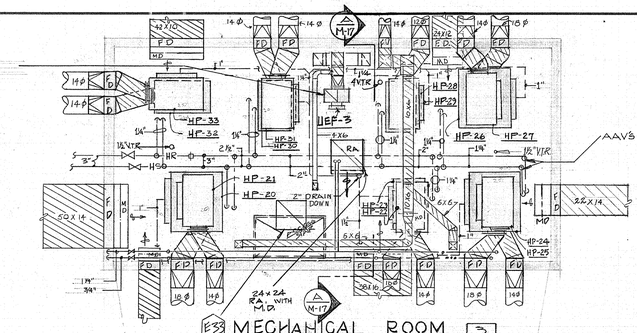

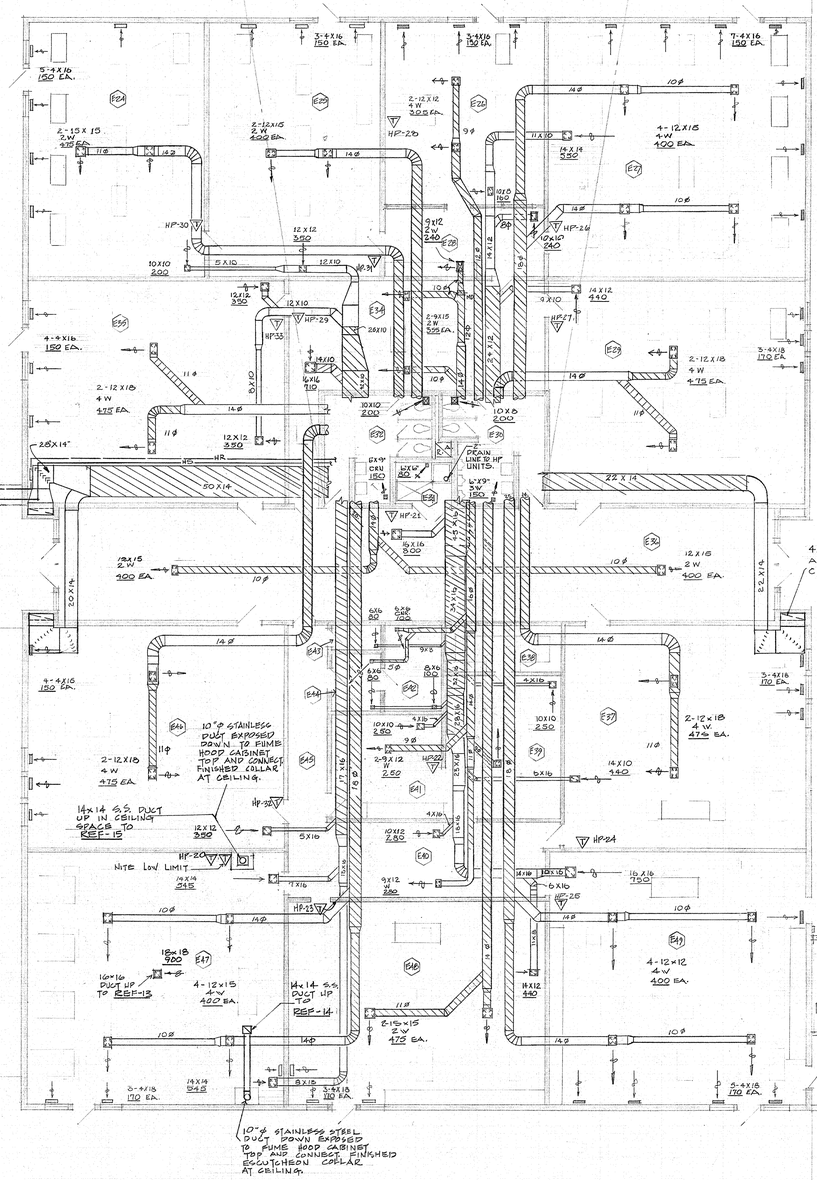

PIPES IN SOFFIT SEE ARCH'L DTL. 4/25

PIPES IN SOFFIT SEE ARCH'L DETAIL. 3/25

SEE 1/M-11

E14 MECHANICAL ROOM 2/M-17
1/4" = 1'-0"

HEATING, VENTILATING & A./C. FLOOR PLAN
SECTOR 'E'

1/8" = 1'-0"

1/M-17

REGISTERED PROFESSIONAL ENGINEER 3365 R. F. Mathews OREGON NOV. 7, 1972 ROBERT F. MATHEWS

HVAC - SECTOR E

SWEET HOME HIGH SCHOOL
ADDITIONS AND ALTERATIONS 1974
DISTRICT 55 LINN COUNTY, OREGON

ARCHITECTS
HAMLIN, MARTIN, SCHULTZ & GEYER
159 W. 12TH EUGENE, OREGON 97401

AIA

JOB NO. 17

M

REGISTERED ARCHITECT
CLARE K. HAMLIN
EUGENE, OREGON
STATE OF OREGON

GENERAL NOTES

1. IN REMODEL AREAS: W/RING TO NEW SWITCH OR OUTLETS EXISTING WALLS TO BE CONCEALED WHERE STUD WALLS ARE ENCOUNTERED. IN ALL CASES PROVIDE PATCHING AS REQUIRED. WHERE BLOCK OR CONCRETE WALLS ARE EXISTING, USE SURFACE MOUNTED WIREMOLD IN APPROVED MANNOR, OR VERIFY W/ ARCH. POSSIBLE RELOCATION OF ELEC. DEVICE TO MORE ACCESSIBLE LOCATION.
2. ELECTRICAL CONTRACTOR TO INCLUDE $750.00 AS CONTINGENT TO COVER UTILITY (ELECTRIC AND/OR TELEPHONE) TEMPORARY SERVICE CHARGE AND SHALL BE CREDITED TO OWNER IF NOT REQUIRED, IN WHOLE OR PART.
3. ELECTRICAL CONTRACTOR TO VERIFY ALL UTILITY LINES, BURIED, IN AREAS OF EXCAVATION AND INSTALLATION OF UNDERGROUND CONDUIT. REF. SPEC'S 16B-1.D.
4. ELECTRICAL CONTRACTOR TO REMOVE OWNER'S FIELD LIGHTING, POLES, W/RING AND CONTROL. POLES AND FIXTURES TO BE RETURNED TO OWNER FOR FUTURE USE. (TYPICAL 9 POLES)
5. EXISTING OVERHEAD ELECTRIC AND TELEPHONE SERVICES TO BE REMOVED; REPLACED BY NEW UNDERGROUND SERVICES. SEE RISER DIAGRAM.

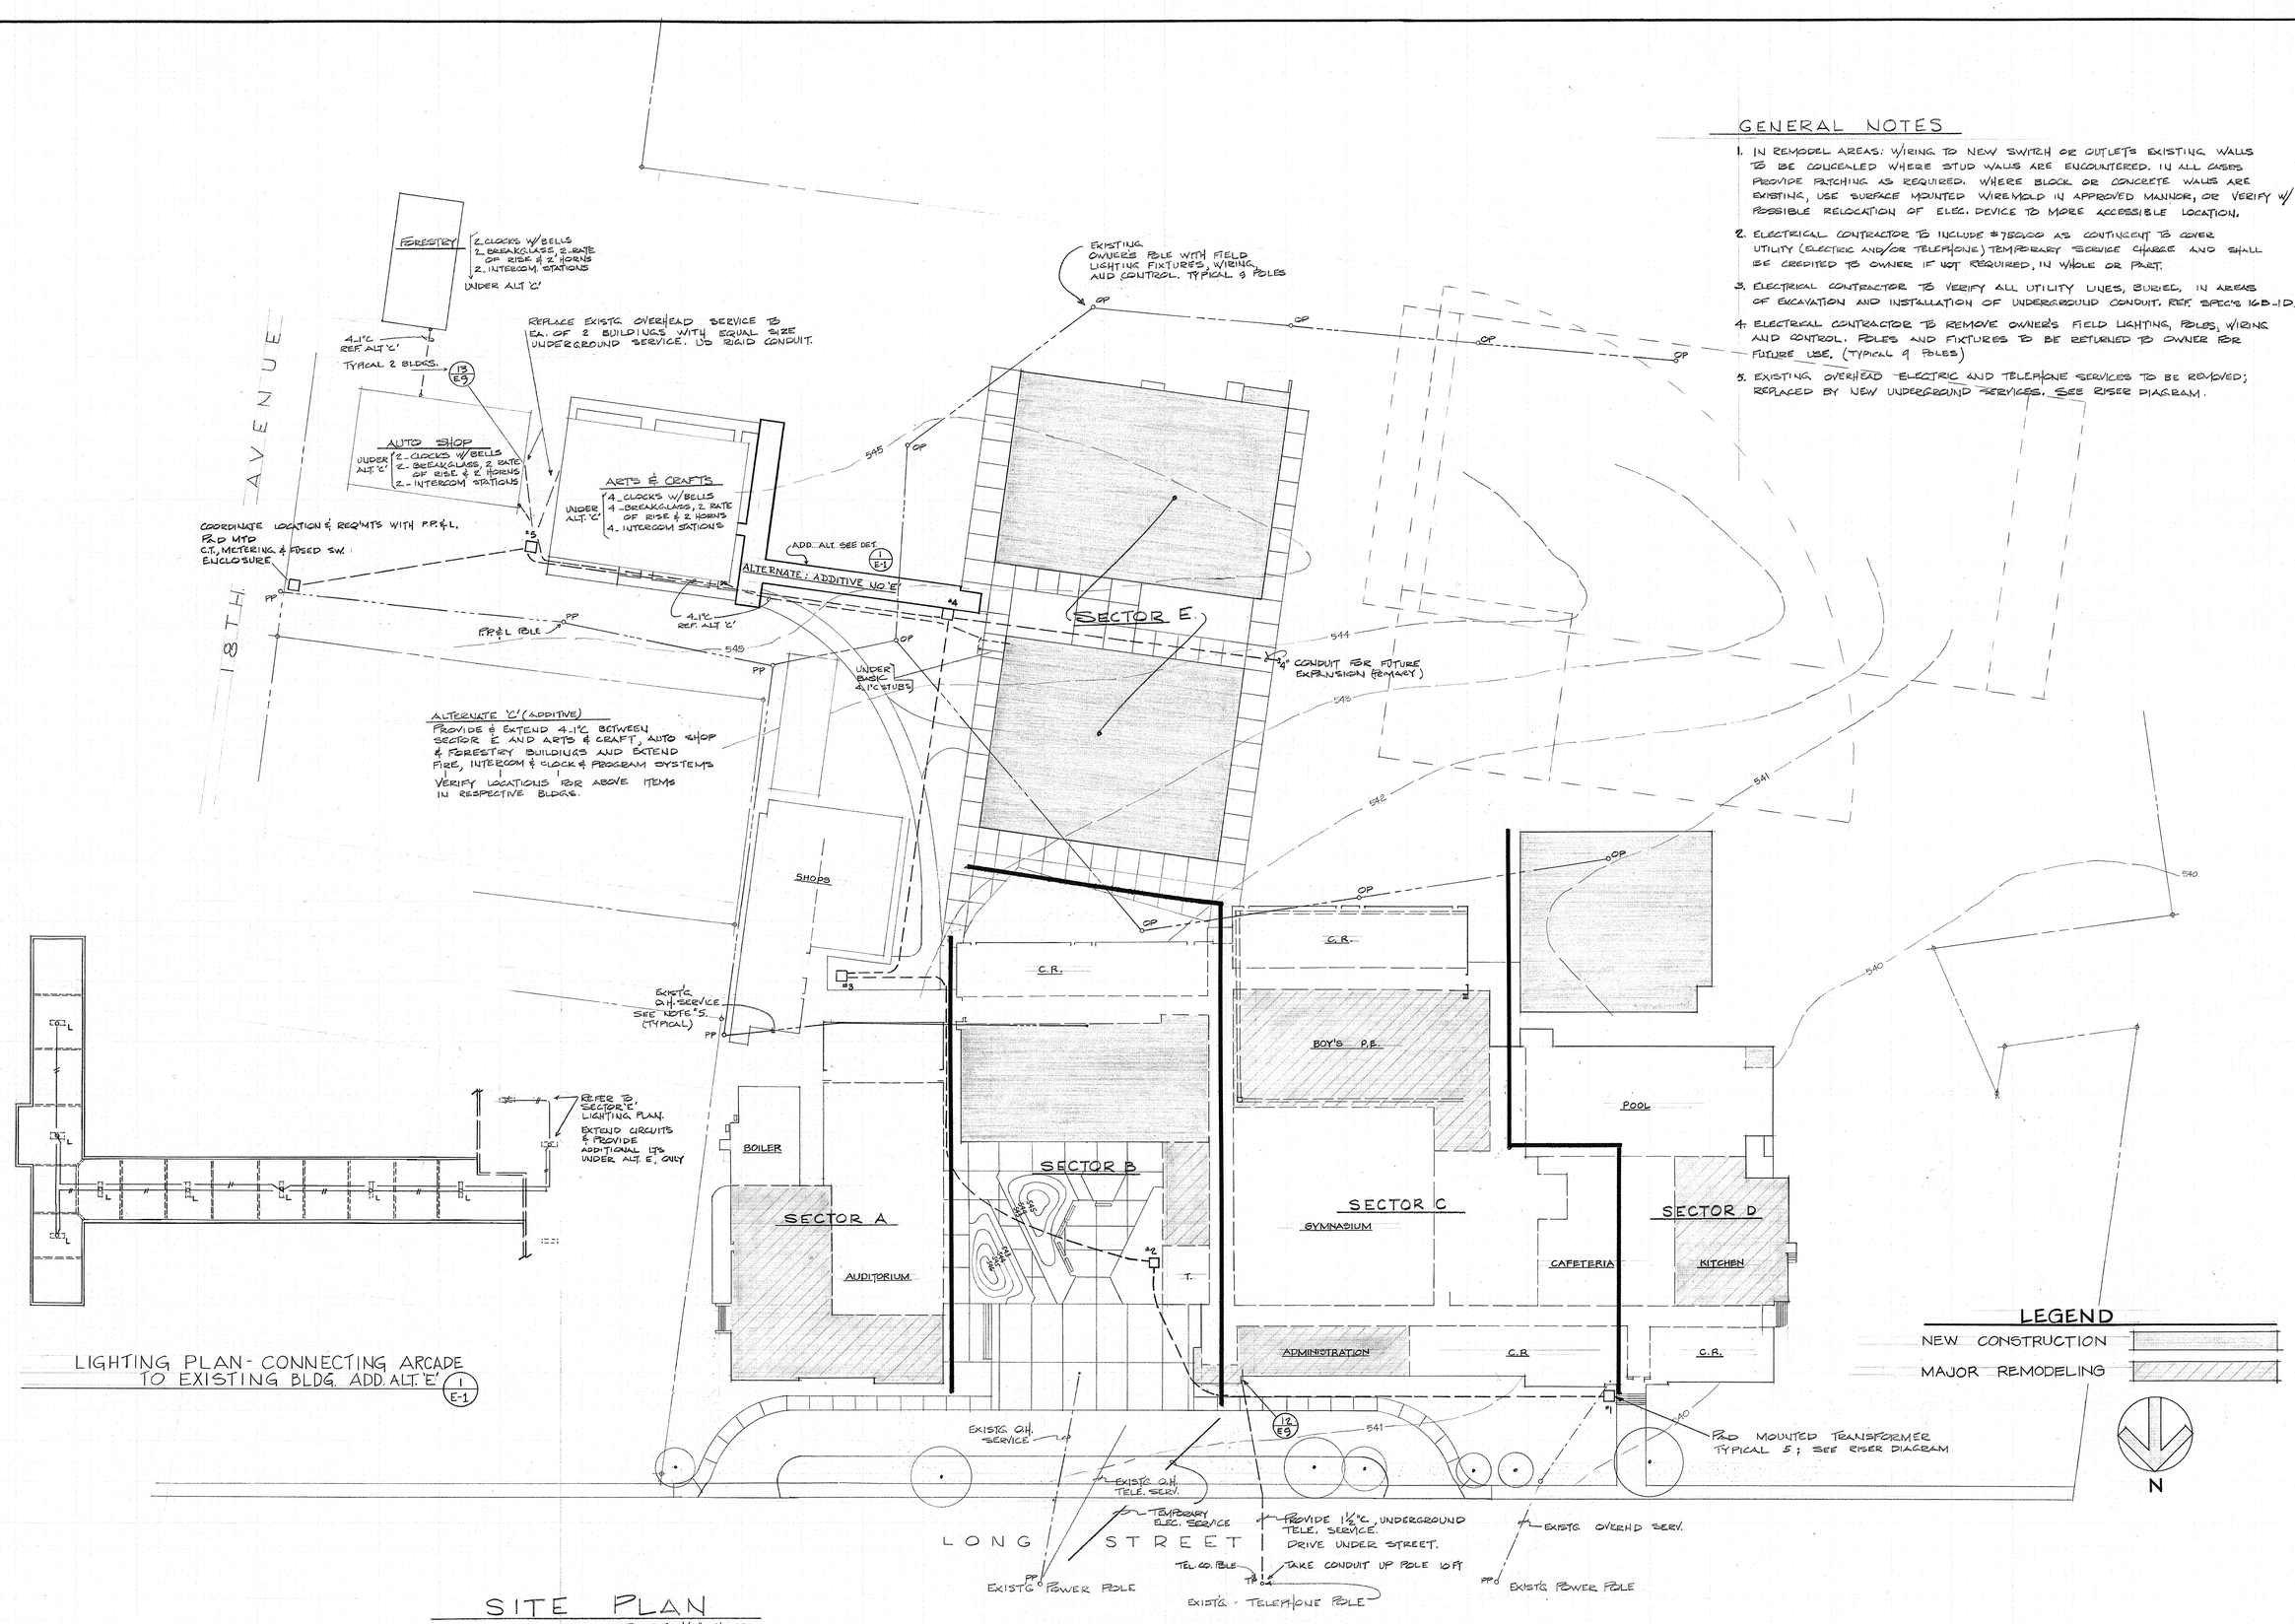

LIGHTING PLAN - CONNECTING ARCADE TO EXISTING BLDG. ADD. ALT. 'E' (1 E-1)

SITE PLAN
SCALE: 1/32" = 1'-0"

NOTE: PROVIDE TEMPORARY SERVICE (ELECT.) TO SECTOR 'B' DURING DEMOLITION PERIOD. SEE ARCHITECTURAL DWG. A-2 FOR SUGGESTED ROUTING.

LEGEND

NEW CONSTRUCTION

MAJOR REMODELING

N

REGISTERED PROFESSIONAL ENGINEER — OREGON — JAN. 6, 1956 — FRED W. MARTINSON

Nov. 19, 1973

ELECTRICAL SITE PLAN

SWEET HOME HIGH SCHOOL
ADDITIONS AND ALTERATIONS 1974
DISTRICT 55 LINN COUNTY, OREGON

ARCHITECTS
HAMLIN, MARTIN, SCHULTZ & GEYER AIA
159 W. 12TH EUGENE, OREGON 97401

E
1
JOB NO.

REGISTERED ARCHITECT
CLARE K. HAMLIN
EUGENE, OREGON
STATE OF OREGON

LIGHTING FIXTURE SCHEDULE

TYPE	DESCRIPTION	MANUFACTURER	LAMP DATA NO.	LAMP DATA CODE	TYPE OF MOUNTING	REMARKS
A	2x4 BOX FLUR	DAYBRITE-2455M4RA	4	T40WWX	SURFACE	
B	1x4 BOX FLUR	DAYBRITE-1X42-718	2	T40WWX	"	
C	GEN. FLUR. WRAP. 10"x48"	GLOBE -Y3802-48RS	2	T40WWX	PENDANT	
D	GEN. FLUR. WRAP. 10"x48"	GLOBE- Y3803-48RS	3	T40WWX	"	
E	DWN. FLUR. 17"x48"	GLOBE- MY3254-48RS	4	T40WWX	"	
F	SAFE-DARK RM LT.	WARNER/WOODRUFF S-38102/DN/3	2	25W/IF	SURFACE	2 FILTER LTS.
G	VANDAL RES. 12x48	DAYBRITE-V11240-4	2	T40WWX	SURFACE	
H	VANDAL RES. 12x96	DAYBRITE-V11240-8	4	T40WWX	"	
K	VAPOR PROOF/VANDAL RES.	DAYBRITE-TR41241	2	T40WWX	"	
L	VANDAL RES EXT.	MARCO - N41	1	T40WWX	"	W/ 0° BALLASTS
M	VANDAL RES EXT.	MARCO - N43	2	T40WWX	"	W/ 0° BALLASTS
N	DWN. FLUR 48x48	DAYBRITE-4x48-768	8	T40WWX	PENDANT	
P	PORCEL. SOCKET	P & S - 37	1	100 W/IF	SURFACE	
Q	INCAND.	CROUSE-HINDS-EVCX	1	100W/IF	"	EXPLOSION PROOF
R	GENERAL LITE WRAP-AROUND	——	2	T4P WWX	PENDANT	RELOCATED 2T PENDANT WITH CAP.
S	GYM LITE	WIDE-LITE-IL-1005-SG-WRB-B-QD-LQ	1	150Q/DC	"	PROVIDE WITH WIRE GUARD 400XWG24
T	LIGHTTRACK	LIGHTOLIER-7506 & 7507 TRACK 3-7631 FIXTURES		Q250 PAR 38SP	SURFACE	LIGHT TRACK 3 FIXTURE
U	UNBREAKABLE FLUR	MARCO/DURATHON-N40	1	T40WWX	SURFACE/WALL	
V	2x2 FLUR	DAYBRITE-2255M2/UA	2	F40U	SURFACE	
W	DARK RM. LITE	FRESCOLITE — 73463 (SPECIL LET)	2	FGT5	RECESSED	DARK ROOM IN USE @ + 60" UNBREAKABLE LENS
X	EXIT LITE - UNIVERSAL MTG.	MARCO-G551SW	2	20WT6½	SURFACE/WALL	
Y	INCAND. DOWNLITE	MARCO-SP9-10P	2	100W/IF	SURFACE	
Z	UNSHIELDED FLUR	GLOBE S951-48RS	1	T40WWX	SURFACE	REF. ARCH. SHOW CASE DETAIL —1/3B
AA	EXTERIOR BRKT	KENALL 3663 D	1	100W/IF	SURF/WALL	+ 7'-0"
AB	BRKT SHELF LT.	DAYBRITE 8141 W	1	T40WWX	SURF/WALL	+6'-0"

ELECTRICAL SYMBOLS

ITEM	DESCRIPTION	GENERAL MOUNTING HEIGHT - FIN. FLR TO ℄
(5 / E6)	DETAIL OR SECTION REFERENCE: DETAIL LETTER, SHEET NO.	
(E)	EXISTING CONDITIONS.	
(J) ◇	SPECIAL AND MOTOR CONNECTION.	
⊠	MAGNETIC STARTER.	
□ˢ	DISCONNECT SWITCH.	
CONDUIT & WIRE		
—+—	BRANCH CIRCUIT. #12 WIRES SHOWN.	
—+→	HOME RUN TO PANEL. #10 WIRES SHOWN.	
— — —	CONDUIT UNDER GROUND OR SLAB.	
—o —o	CONDUIT UP, DOWN.	
—∃	CONDUIT, STUBBED & CAPPED.	
∿∿∿	FLEXIBLE CONDUIT.	
—(J)—	JUNCTION BOX.	
—>—	CONDUIT ENTRANCE SEAL.	
SWITCHES		
$ $3 $4	WALL SWITCHES, SINGLE POLE, 3-WAY, 4-WAY	4'-0"
$P	SWITCH WITH PILOTLIGHT TOGGLE.	4'-0"
RECEPTACLES		
⊖	DUPLEX RECEPTACLE	1'-0" OR AS SHOWN.
⊖	DUPLEX RECEPTACLE ABOVE COUNTER	COUNTER +6" OR AS SHOWN
⊖WP	RECEPTACLE WITH WEATHERPROOF COVERPLATE.	1'-0"
⊖30	240 VOLT RECEPTACLE. AMPERAGE AS SHOWN.	1'-0" OR AS SHOWN.
⊖	DUPLEX RECEPTACLE, HALF-SWITCHED.	
⊖	CLOCK RECEPTACLE.	8'-0"
18"	PLUSMOLD. RECEPTACLE SPACING AS SHOWN.	42" OR AS SHOWN.
SERVICE & DISTRIBUTION		
▨	SWITCHBOARD DISTRIBUTION ASSEMBLY.	FLOOR MOUNTED
▤	PANELBOARD	6'-0" TO TOP.
▣	CURRENT TRANSFORMER CABINET.	
▣	METER SOCKET	
⏚	CODE GROUND.	
—⌒—	CIRCUIT BREAKER.	
—∿—	FUSED SWITCH.	
LIGHTING FIXTURES		
—○	FLUORESCENT FIXTURE.	SEE FIXTURE SCHEDULE
—○	FLUORESCENT STRIPLIGHT.	
○ □	INCANDESCENT FIXTURE.	
⊢○	WALL MOUNTED FIXTURE.	
(→	FLOODLIGHT.	
◕	EXIT LIGHT.	
●	FIXTURE ON NIGHT LIGHT CIRCUIT.	
TELEPHONE		
▼	WALL TELEPHONE OUTLET.	1'-0"
TB	TERMINAL BOARD.	CENTER ON WALL.
6" TB	HOME RUN TO TERMINAL BOARD.	
FIRE ALARM		
F	BREAKGLASS.	5'-0"
(P)	RATE OF RISE DETECTOR.	CEILING
⊠	HORN OUTDOOR, WEATHERPROOF.	± 12'-0"
(I)	IONIZATION DETECTOR.	CEILING
TV	TELEVISION OUTLET	+1'-0"
BACKGROUND MUSIC		
◁	ROOM SPEAKER.	⊛ + 90"
⊞	INTERCOM MASTER (EXISTING 'DUKANE' DESK TYPE)	
ELECTRIC HEATING		
2000	BASEBOARD HEATER.	FLOOR
T	THERMOSTAT.	
LIGHTING CONTROL		
(P)	PHOTOCELL.	ON ROOF FACING NORTH.
TS	TIME SWITCH	5'-0"
⊠C	LIGHTING CONTRACTOR	±5'-0"
$D	DIMMER SWITCH, INTEGRAL WALL BOX.	4'-0"
D	DIMMER, REMOTE.	CEILING SPACE.
⊙	DIMMER REMOTE CONTROL	4'-0"
SSG	SOLID STATE GENERATOR (EMERGENCY LIK SYSTEM)	5'-0"

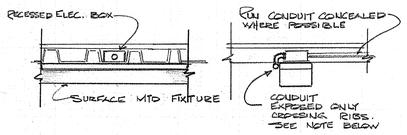

ARCADE LIGHTS AND CONDUIT (1/E2)

SCALE 1"=1'-0"

NOTE: CONDUIT WHEN EXPOSED UNDER DECK TO RUN ONLY AT RIGHT ANGLES TO RIBS.

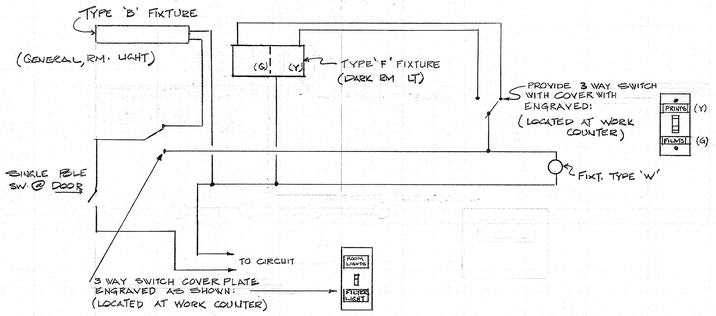

DARK ROOM SWITCHING DETAIL (2/E2)

NOTE:

ROOF IS 3" CEMENT FIBERPLANK W/ ROOF TRUSSES 4' O.C. LIGHTING FIXTURE OUTLETS SHALL BE SURFACE ON DECKING WITH CONDUIT RUN EXPOSED AND ALL OTHER CONDUIT RUNS SHALL BE ROUTED IN WALLS OR BENEATH CONCRETE SLAB FLOOR WHEREVER POSSIBLE. PLAN ALL ROUGH-IN CAREFULLY AND COORDINATE CLOSELY WITH GENERAL CONTRACTOR.

PROVIDE MINIMUM OF 12"x12"-⅛" STEEL PLATE W/ ROUND HD BOLTS TO BOX BELOW. USE APPROVED LOCK WASHERS. PROVIDE SHOP DWG OF MOUNTG. PROVISION.

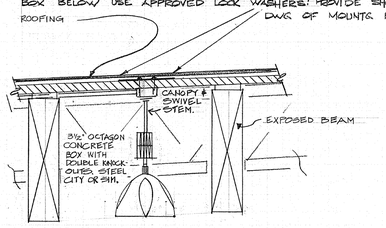

FIXTURE SUPPORT DETAIL (3/E2)

REGISTERED PROFESSIONAL ENGINEER OREGON JAN. 9, 1959 FRED W. MARTINSON JR. Nov 19, '73

LIGHTING DTLS. & SCHEDULE

SWEET HOME HIGH SCHOOL
ADDITIONS AND ALTERATIONS 1974
DISTRICT 55 LINN COUNTY, OREGON

ARCHITECTS AIA
HAMLIN, MARTIN, SCHULTZ & GEYER
159 W. 12TH EUGENE, OREGON 97401

E
2
JOB NO.

REGISTERED ARCHITECT CLARE K. HAMLIN EUGENE, OREGON STATE OF OREGON

3 LIGHTS IN CRAWL SPACE WITH CIR. TO LIGHTS IN TUNNEL.

EXISTG. ELEC. RM. (ADD 4-20A 1P BKRS) CIRCUIT NO. - TYPICAL 4.

120V 1φ (2) PROVIDE LOCK-ON DEVICE FOR CIRCUIT TO SSG UNIT. (TYPICAL ALL "SSG" UNITS ALL SECTORS)

SSG-4

SEE ARCADE LTG. DIAG.

EWL IN CRAWL SPACE

MECH RM ABOVE

PANEL #27

ADDITIVE ALT. 'A'

REPLACE STAGE & HOUSE LIGHT & DIMMING CONTROL PANELS. RECONNECT ALL EXISTING CIRCUITS & REPAIR ALL DEFICIENCIES IN EXISTING STAGE LIGHTING EQUIPMENT. SEE SPECIFICATIONS.

SECTOR A LIGHTING PLAN

SCALE 1/8" = 1'-0"

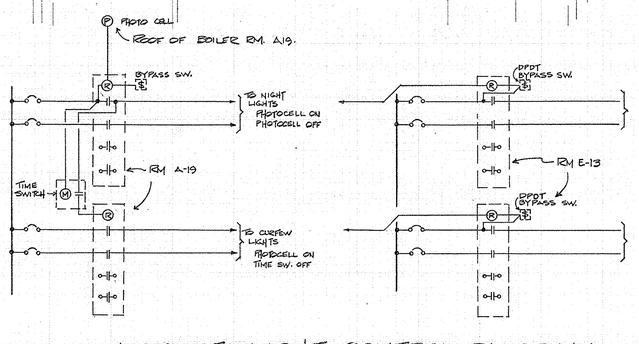

ARCADE LIGHT CONTROL DIAGRAM

NOT TO SCALE

REGISTERED PROFESSIONAL ENGINEER OREGON 3225 JAN. 6, 1956 FRED W. MARTINSON JR.

Nov. 19, '73

LIGHTING - SECTOR A

SWEET HOME HIGH SCHOOL

ADDITIONS AND ALTERATIONS 1974

DISTRICT 55 LINN COUNTY, OREGON

ARCHITECTS HAMLIN, MARTIN, SCHULTZ & GEYER AIA

159 W. 12TH EUGENE, OREGON 97401

JOB NO.

E 3

REGISTERED ARCHITECT CLARE K. HAMLIN EUGENE, OREGON STATE OF OREGON

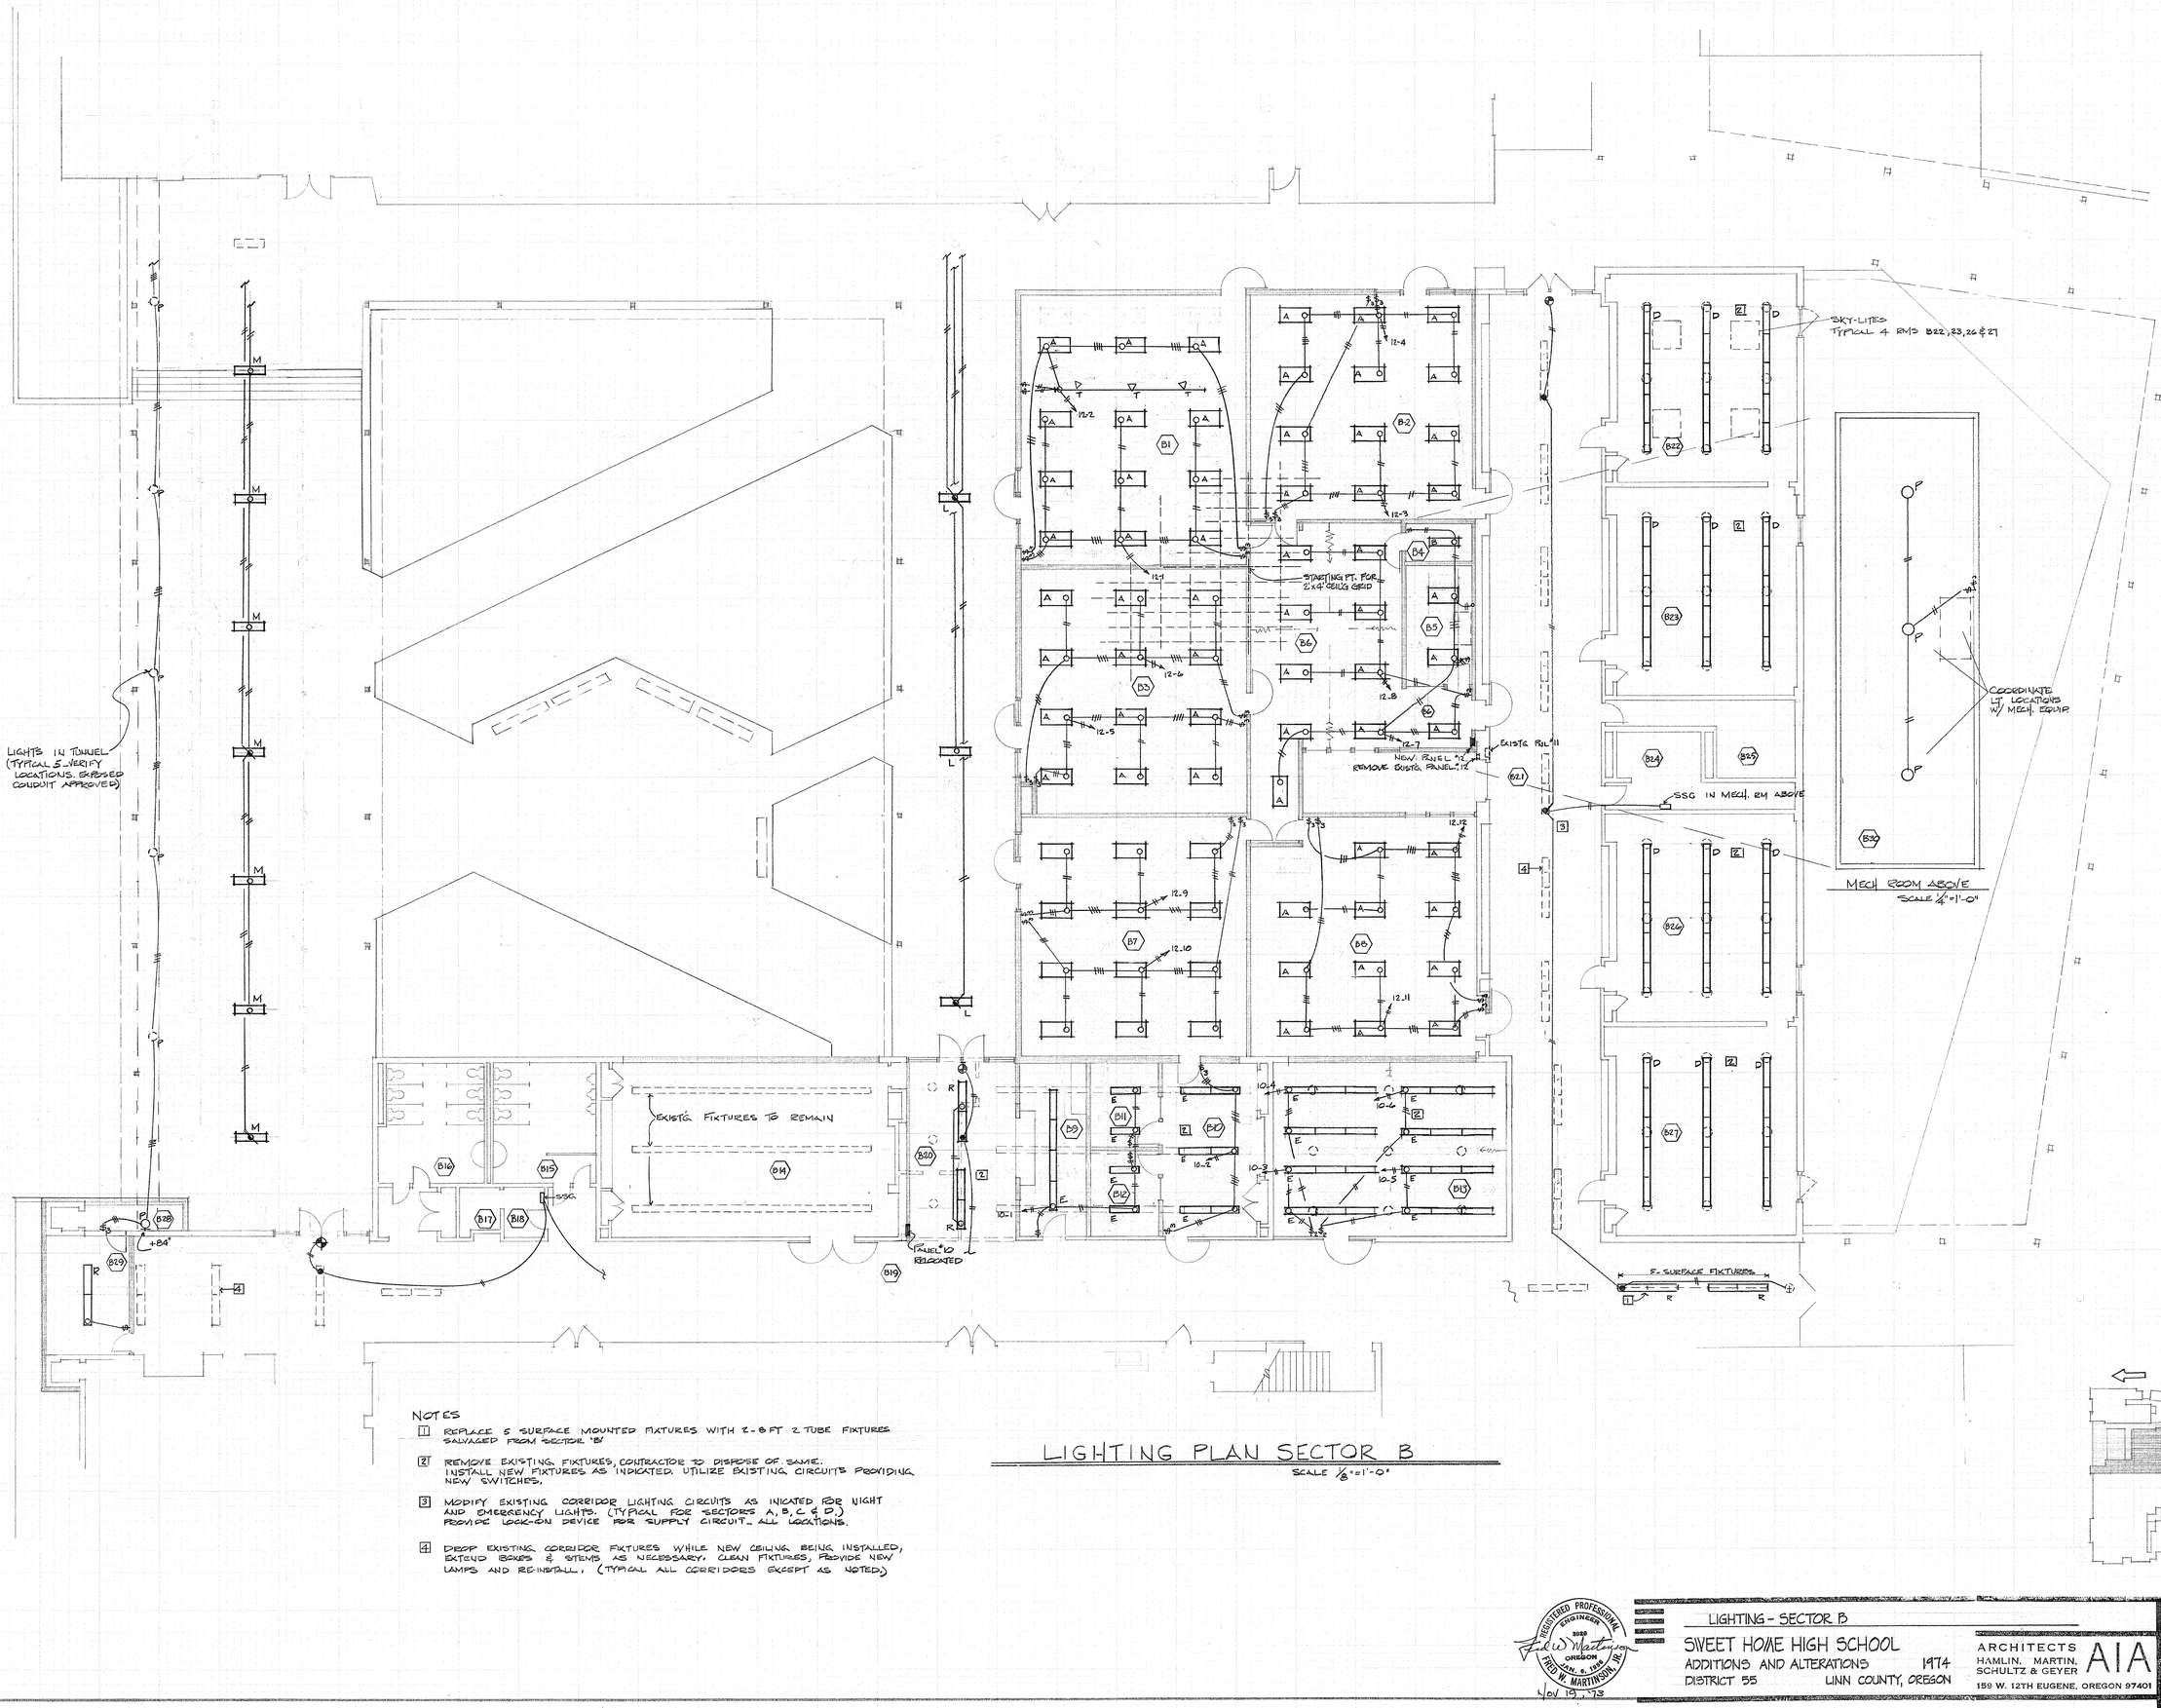

NOTES

1. REPLACE 5 SURFACE MOUNTED MATURES WITH 2-8 FT 2 TUBE FIXTURES SALVAGED FROM SECTOR 'B'
2. REMOVE EXISTING FIXTURES, CONTRACTOR TO DISPOSE OF SAME. INSTALL NEW FIXTURES AS INDICATED. UTILIZE EXISTING CIRCUITS PROVIDING NEW SWITCHES.
3. MODIFY EXISTING CORRIDOR LIGHTING CIRCUITS AS INICATED FOR NIGHT AND EMERGENCY LIGHTS. (TYPICAL FOR SECTORS A, B, C & D.) PROVIDE LOCK-ON DEVICE FOR SUPPLY CIRCUIT - ALL LOCATIONS.
4. DROP EXISTING CORRIDOR FIXTURES WHILE NEW CEILING BEING INSTALLED, EXTEND BOXES & STEMS AS NECESSARY. CLEAN FIXTURES, PROVIDE NEW LAMPS AND RE-INSTALL. (TYPICAL ALL CORRIDORS EXCEPT AS NOTED)

LIGHTING PLAN SECTOR B

SCALE 1/8"=1'-0"

COPYRIGHT ©

REGISTERED PROFESSIONAL ENGINEER 3020 OREGON JOHN S. HEIN FRED W. MARTINSON, JR.
Nov 10, 1973

LIGHTING - SECTOR B

SWEET HOME HIGH SCHOOL
ADDITIONS AND ALTERATIONS 1974
DISTRICT 55 LINN COUNTY, OREGON

ARCHITECTS
HAMLIN, MARTIN, SCHULTZ & GEYER AIA
159 W. 12TH EUGENE, OREGON 97401

JOB NO.

E
4

REGISTERED ARCHITECT
CLARE K. HAMLIN
EUGENE, OREGON
STATE OF OREGON

REPLACE (E) PANEL 13

SKYLIGHTS BEING DELETED, FIXTURES TO BE EVENLY SPACED. SIMILAR TO CORRIDOR B21

MECH RM IN ATTIC SPACE

SEE SHT E12.5

REPLACE EXISTG PNL "15

REPLACE (E) PNLS 16 & 17

EXTEND (E) CORRIDOR LT. CIRCUIT.

REPLACE EXISTG PANEL "14

NEW PNL CB

G2-12

P.E. GYM.

(E) ELEC. SERVICE PNL "1

LIGHTING PLAN SECTOR C

SCALE 1/8" = 1'-0"

NOTES

1. REPLACE SURFACE MOUNTED FIXTURES WITH 8 FT. 2 TUBE FIXTURES SALVAGED FROM SECTOR 'B'. STEM LENGTH TO MATCH EXISTG. FIXTURES THIS AREA.
2. EXISTING FIXTURES TO BE RELOCATED OR REHUNG AS SHOWN. AREA TO GET NEW SUSPENDED CEILING.
3. UTILIZE EXISTING CIRCUITS THIS AREA.
4. PROVIDE ENGRAVED NAME PLATE 'LOCKER RM. LIGHTS" - 2 GANG BOX PLATE
5. MODIFY EXISTING CIRCUITS AS INDICATED
6. RELOCATE/ESTABLISH LT. SW. CONTROL PT. AT NEW DOOR LOCATION. (MODIFY (E) CIRCUITS AS REQUIRED.)
7. DROP (E) CORRIDOR FIXTURES WHILE NEW CEILING BEING INSTALLED, EXTEND BOXES & STEMS AS NECESSARY. CLEAN FIXTURES, PROVIDE NEW LAMPS & REINSTALL.

REGISTERED PROFESSIONAL ENGINEER 2020 OREGON FRED W. MARTINSON

Oct 15, '73

LIGHTING - SECTOR C

SWEET HOME HIGH SCHOOL

ADDITIONS AND ALTERATIONS 1974

DISTRICT 55 LINN COUNTY, OREGON

ARCHITECTS HAMLIN, MARTIN, SCHULTZ & GEYER AIA

159 W. 12TH EUGENE, OREGON 97401

JOB NO.

E 5

REGISTERED ARCHITECT CLARE K. HAMLIN EUGENE, OREGON STATE OF OREGON

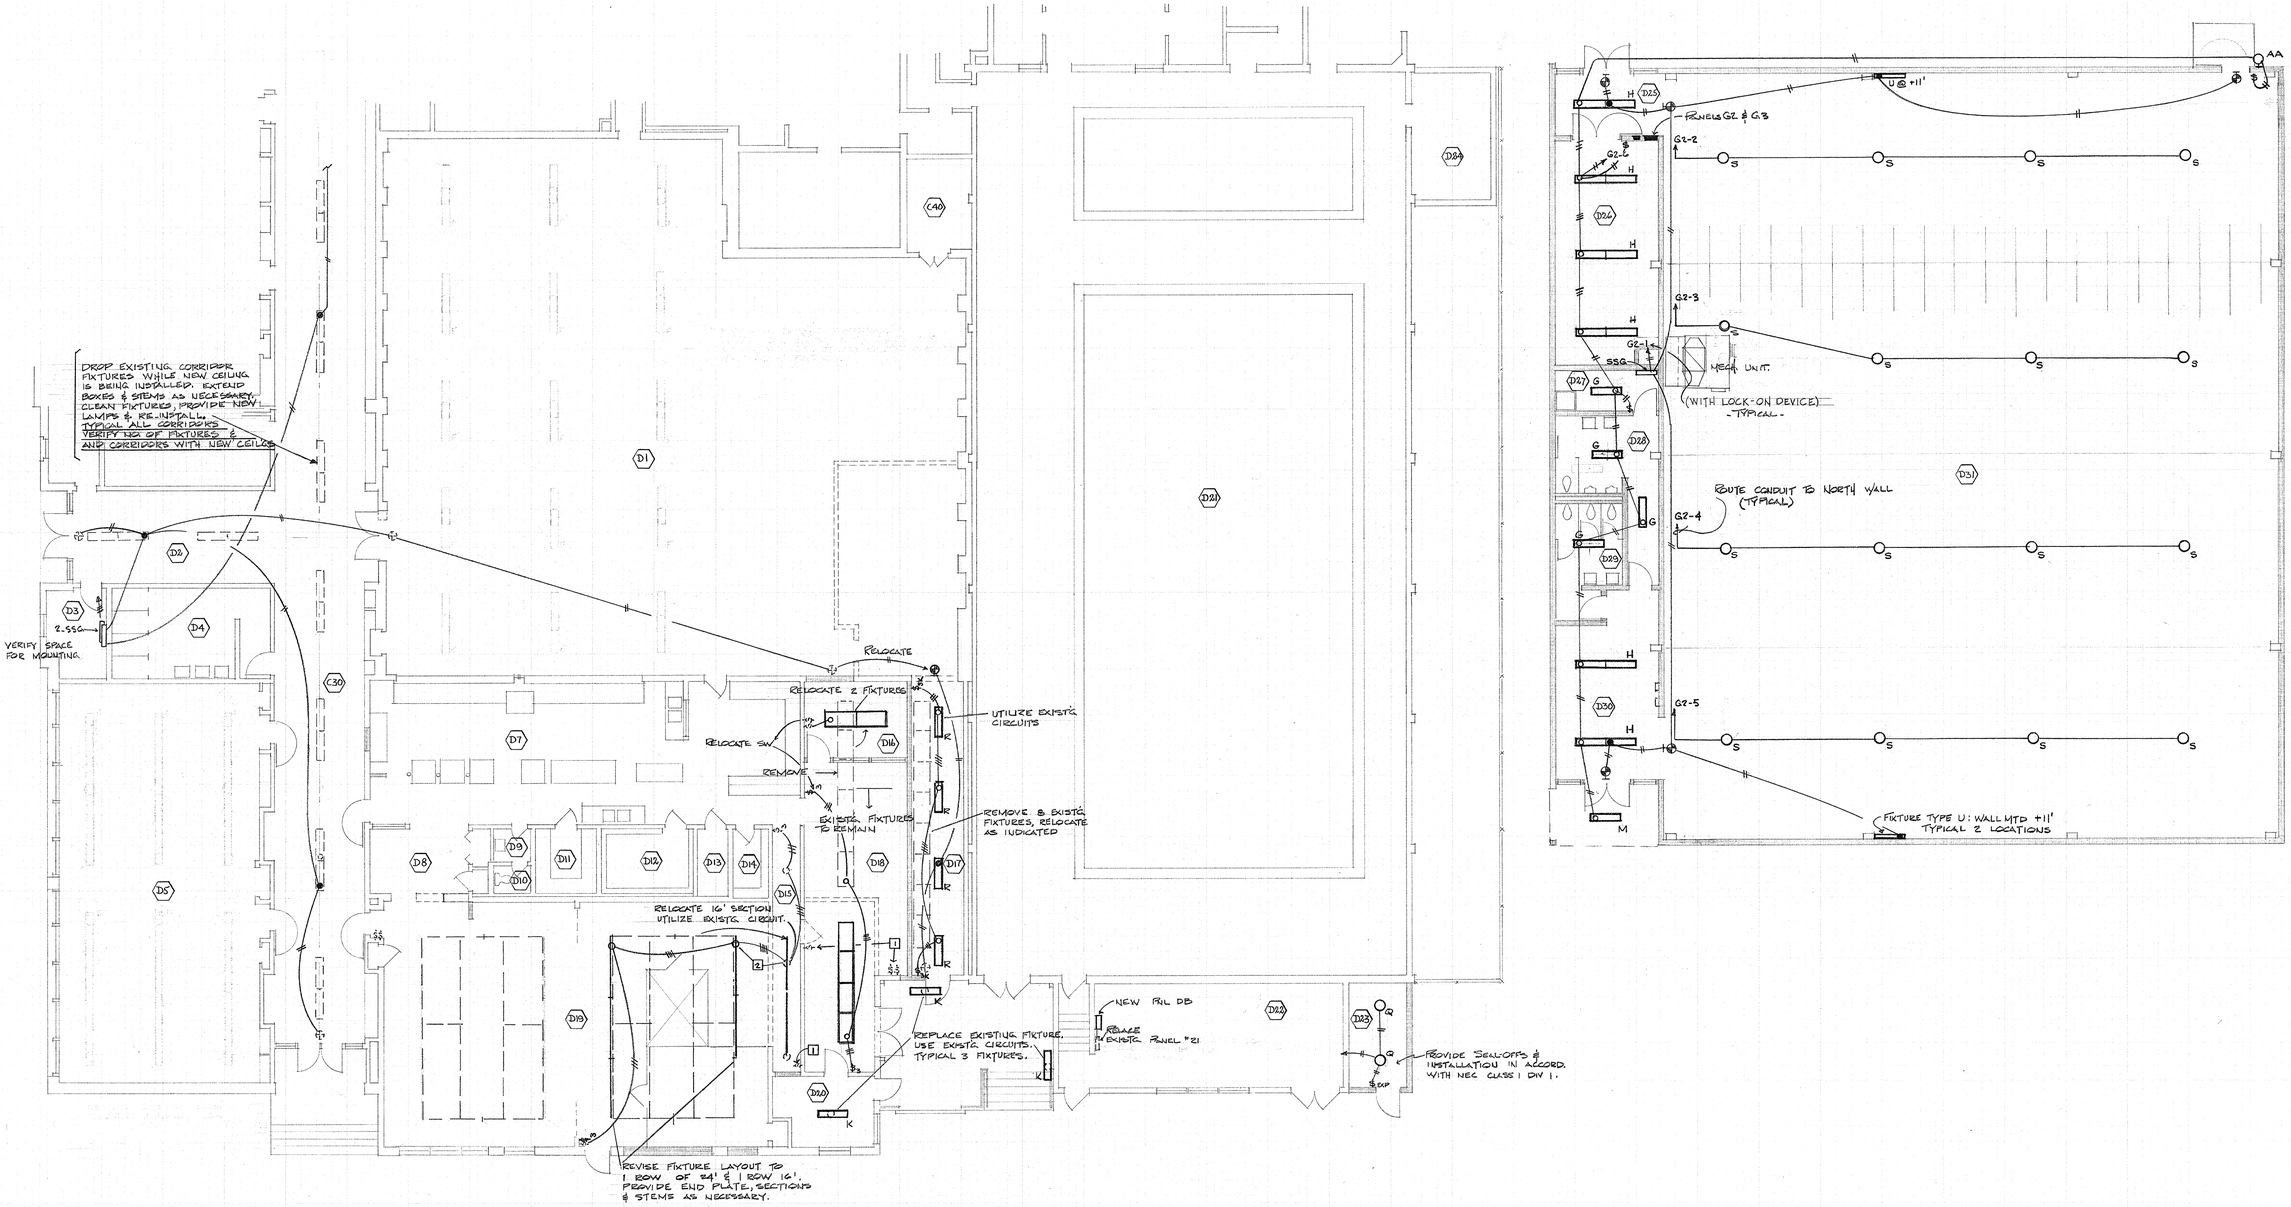

LIGHTING PLAN SECTOR D

SCALE 1/8" = 1'-0"

NOTE:

1. REMOVE SWITCH, PROVIDE BLANK COVER PLATE
2. USE EXISTING CIRCUITS, RE-ARRANGE SWITCHING AS SHOWN.

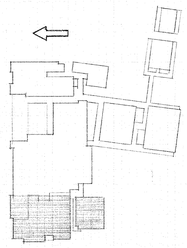

REGISTERED PROFESSIONAL ENGINEER OREGON JAN. 6, 1970 FRED W. MARTINSON, JR.
Nov. 19, '73

LIGHTING - SECTOR D

SWEET HOME HIGH SCHOOL
ADDITIONS AND ALTERATIONS 1974
DISTRICT 55 LINN COUNTY, OREGON

ARCHITECTS
HAMLIN, MARTIN, SCHULTZ & GEYER
159 W. 12TH EUGENE, OREGON 97401

AIA

E
6
JOB NO.

REGISTERED ARCHITECTS
CLARE K. HAMLIN
EUGENE, OREGON
STATE OF OREGON

EXTEND CIRCUITS UNDER ALT ONLY (SEE SHT E-1)

SECTOR 'A'

FIXTURES TYPE A, THIS RM.

FIXTURES TYPE A THIS RM

FIXTURES TYPE A THIS RM

FIXTURES TYPE A THIS RM.

STARTER PT FOR 2'x4' CEILG GRID

RLS D

RLS A&C

1-4 FIXTURES SWITCHED SEPARATELY

FIXTURES TYPE A THIS RM (EXCEPT AS NOTED)

FIXTURES TYPE A THIS RM

TWO LTG RELAYS

SSG

STARTER PT FOR 2'x4' CEILG GRID

FIXTURES TYPE A THIS AREA (UNLESS NOTED)

RLS A,C,& D

STARTER PT FOR 2'x4' CEILG GRID

FIXTURES TYPE A THIS AREA (UNLESS NOTED)

TO LT CIRC IN JAN CLOSET BELOW

MECH ROOM ABOVE
SCALE 1/4"=1'-0"

TO LT. CIRCUIT 14 JAN. CLOSET BELOW

MECH ROOM ABOVE
SCALE 1/4"=1'-0"

LIGHTING PLAN SECTOR E

SCALE 1/8"=1'-0"

NOTE: ALL ARCADE LTS TYPE 'L' THIS SECTOR.

REGISTERED PROFESSIONAL ENGINEER 3928 OREGON JAN. 6, 1970 FRED W. MARTINSON, JR. NOV. 19 '73

LIGHTING - SECTOR E

SWEET HOME HIGH SCHOOL
ADDITIONS AND ALTERATIONS 1974
DISTRICT 55 LINN COUNTY, OREGON

ARCHITECTS
HAMLIN, MARTIN, SCHULTZ & GEYER
159 W. 12TH EUGENE, OREGON 97401

AIA

E
7

JOB NO.

REGISTERED ARCHITECT
CLARE K. HAMLIN
EUGENE, OREGON
STATE OF OREGON

NOTES

1. PROVIDE IDENTIFYING NAMEPLATE FOR EXISTING MAIN SERVICE BREAKERS. TYPICAL EACH EXISTING SERVICE PANEL ARRANGEMENT.
2. REMOVE EXISTING OVERHEAD SERVICES, CONDUIT AND CONDUCTORS, REPLACE WITH NEW EQUAL UNDERGROUND SERVICES. RIGID CONDUIT USED IN ALL CASES.
3. * CONTACTORS: SIZE AS SHOWN, MECHANICALLY HELD & RATED FOR INDUCTIVE MOTOR LOADS.
4. ELECTRICAL CONTRACTOR TO PROVIDE CONCRETE PADS. ALSO SHOP DWGS. FOR TYPICAL PAD WITH RE-STEEL.
5. PROVIDE RIGID ELBOWS FOR ALL PVC BENDS OR TURNS.
6. WHERE (E) OVERHD SERVICE IS REPLACED, PROVIDE JUNCTION BOX ADJACENT TO (E) MAIN (BKR OR GUTTER) FOR CONNECTION OF NEW UNDERGRD ALUM. SERVICE TO (E) COPPER.

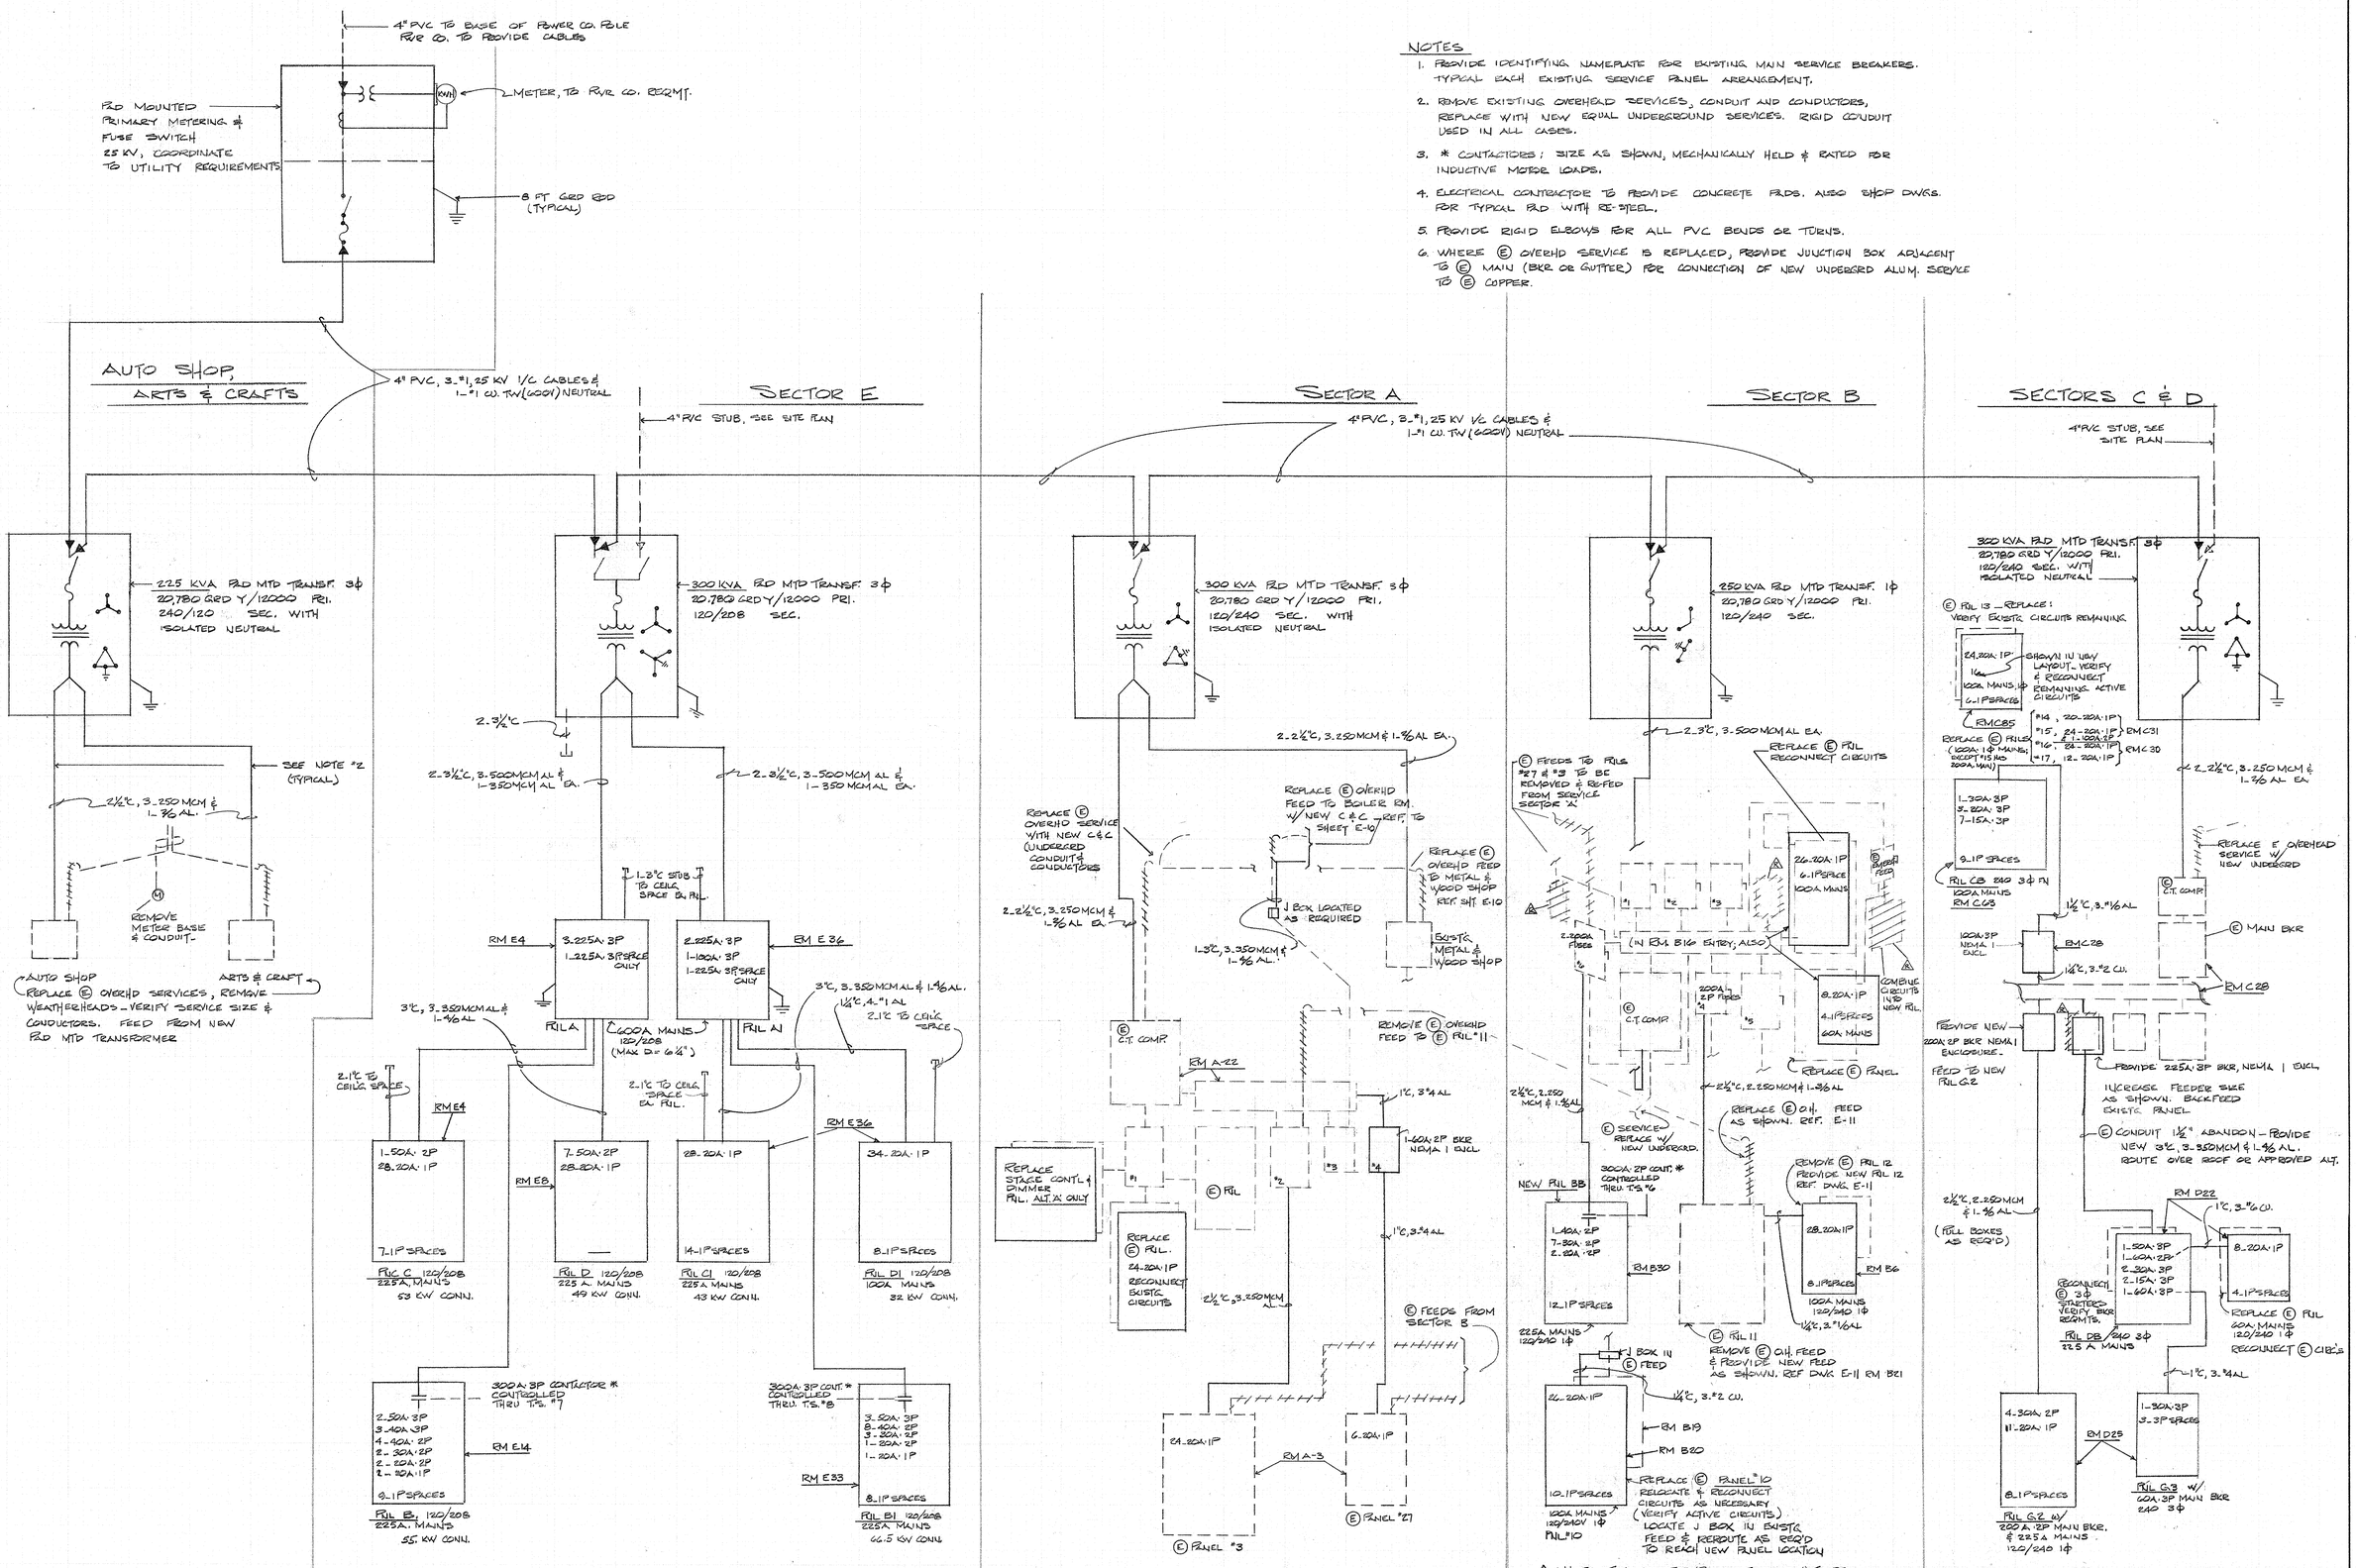

△ : NOTE, ITEM INDICATED (PNL. OR FUSED SW.) TO BE REMOVED OR ABANDED AS SHOWN.

RISER DIAGRAM

NO SCALE

REGISTERED PROFESSIONAL ENGINEER OREGON JAN. 1, 1958 FRED W. MARTINSON, JR.

Nov, 19 '73

RISER DIAGRAM

SWEET HOME HIGH SCHOOL
ADDITIONS AND ALTERATIONS 1974
DISTRICT 55 LINN COUNTY OREGON

ARCHITECTS
HAMLIN, MARTIN, SCHULTZ & GEYER
159 W. 12TH EUGENE, OREGON 97401

AIA

E 8

JOB NO.

REGISTERED ARCHITECT
CLARE K. HAMLIN
EUGENE, OREGON
STATE OF OREGON

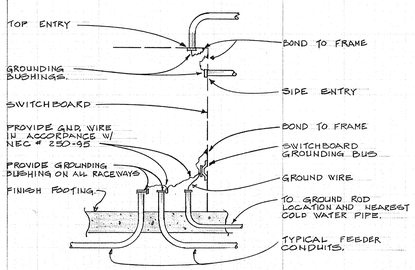

GROUNDING AT MAIN PANEL (1 / E9)

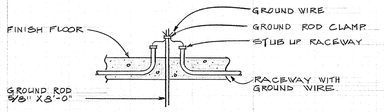

GROUND ROD CONNECTION (2 / E9)
NO SCALE

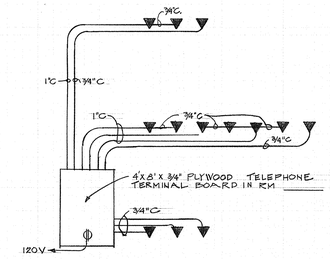

TELEPHONE RISER (3 / E9)
NO SCALE

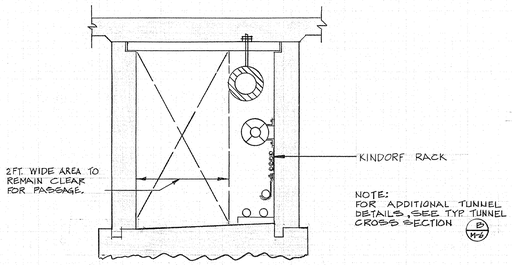

TYPICAL TUNNEL CROSS SECTION (4 / E9)

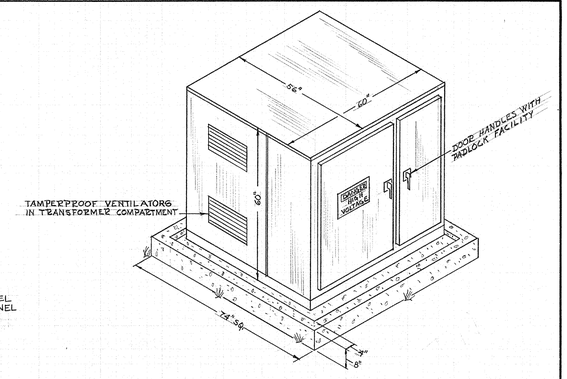

TYP. TRANSFORMER & PAD DETAIL (5 / E9)
NO SCALE

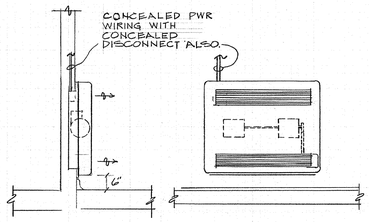

TYPICAL C.U.H. INSTALLATION (6 / E9)

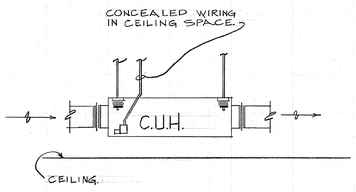

TYPICAL CEILING C.U.H. INSTALLATION DETAIL (7 / E9)

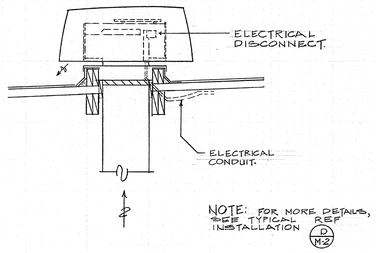

TYPICAL R.E.F. INSTALLATION (8 / E9)

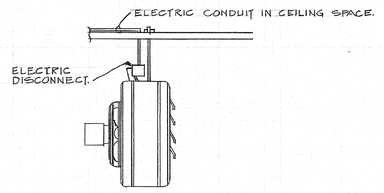

UNIT HEATER INSTALLATION DETAIL (9 / E9)

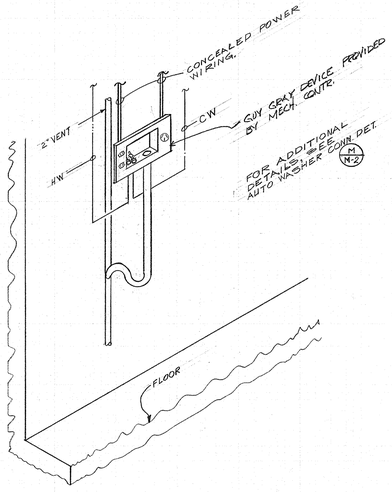

AUTO. WASHER CONNECTION DETAIL (10 / E9)

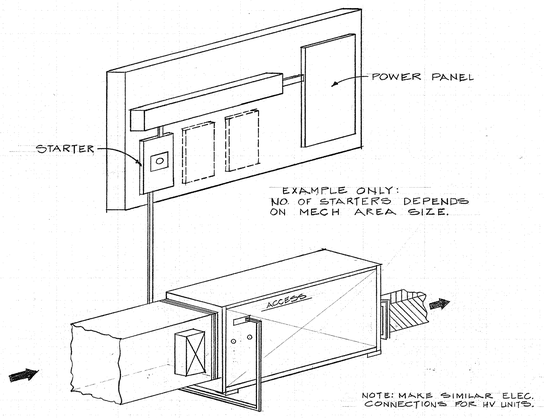

FLOOR MTD HEAT PUMP INSTALLATION (11 / E9)

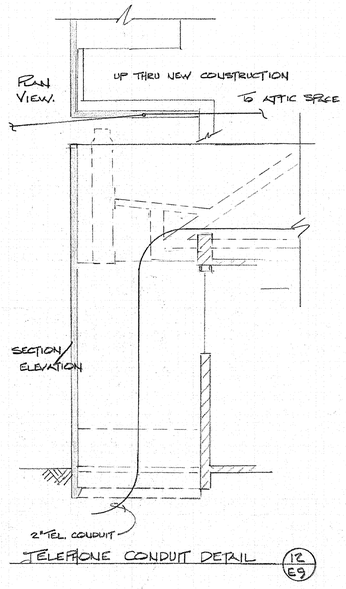

TELEPHONE CONDUIT DETAIL (12 / E9)

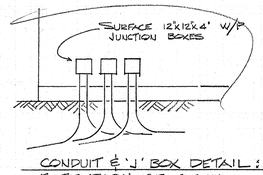

CONDUIT & 'J' BOX DETAIL: EXTENSION OF CLOCK, PROGRAM, INTERCOM, TELEPHONE AND FIRE ALARM SYSTEMS. (13 / E9)

REGISTERED PROFESSIONAL ENGINEER 3025 OREGON Fred W. Martinson, Jr.
NOV. 19, '73

POWER DETAILS

SWEET HOME HIGH SCHOOL
ADDITIONS AND ALTERATIONS 1974
DISTRICT 55 LINN COUNTY, OREGON

ARCHITECTS
HAMLIN, MARTIN, SCHULTZ & GEYER AIA
159 W. 12TH EUGENE, OREGON 97401

E
9
JOB NO.

REGISTERED ARCHITECT
CLARE K. HAMLIN
EUGENE, OREGON
STATE OF OREGON

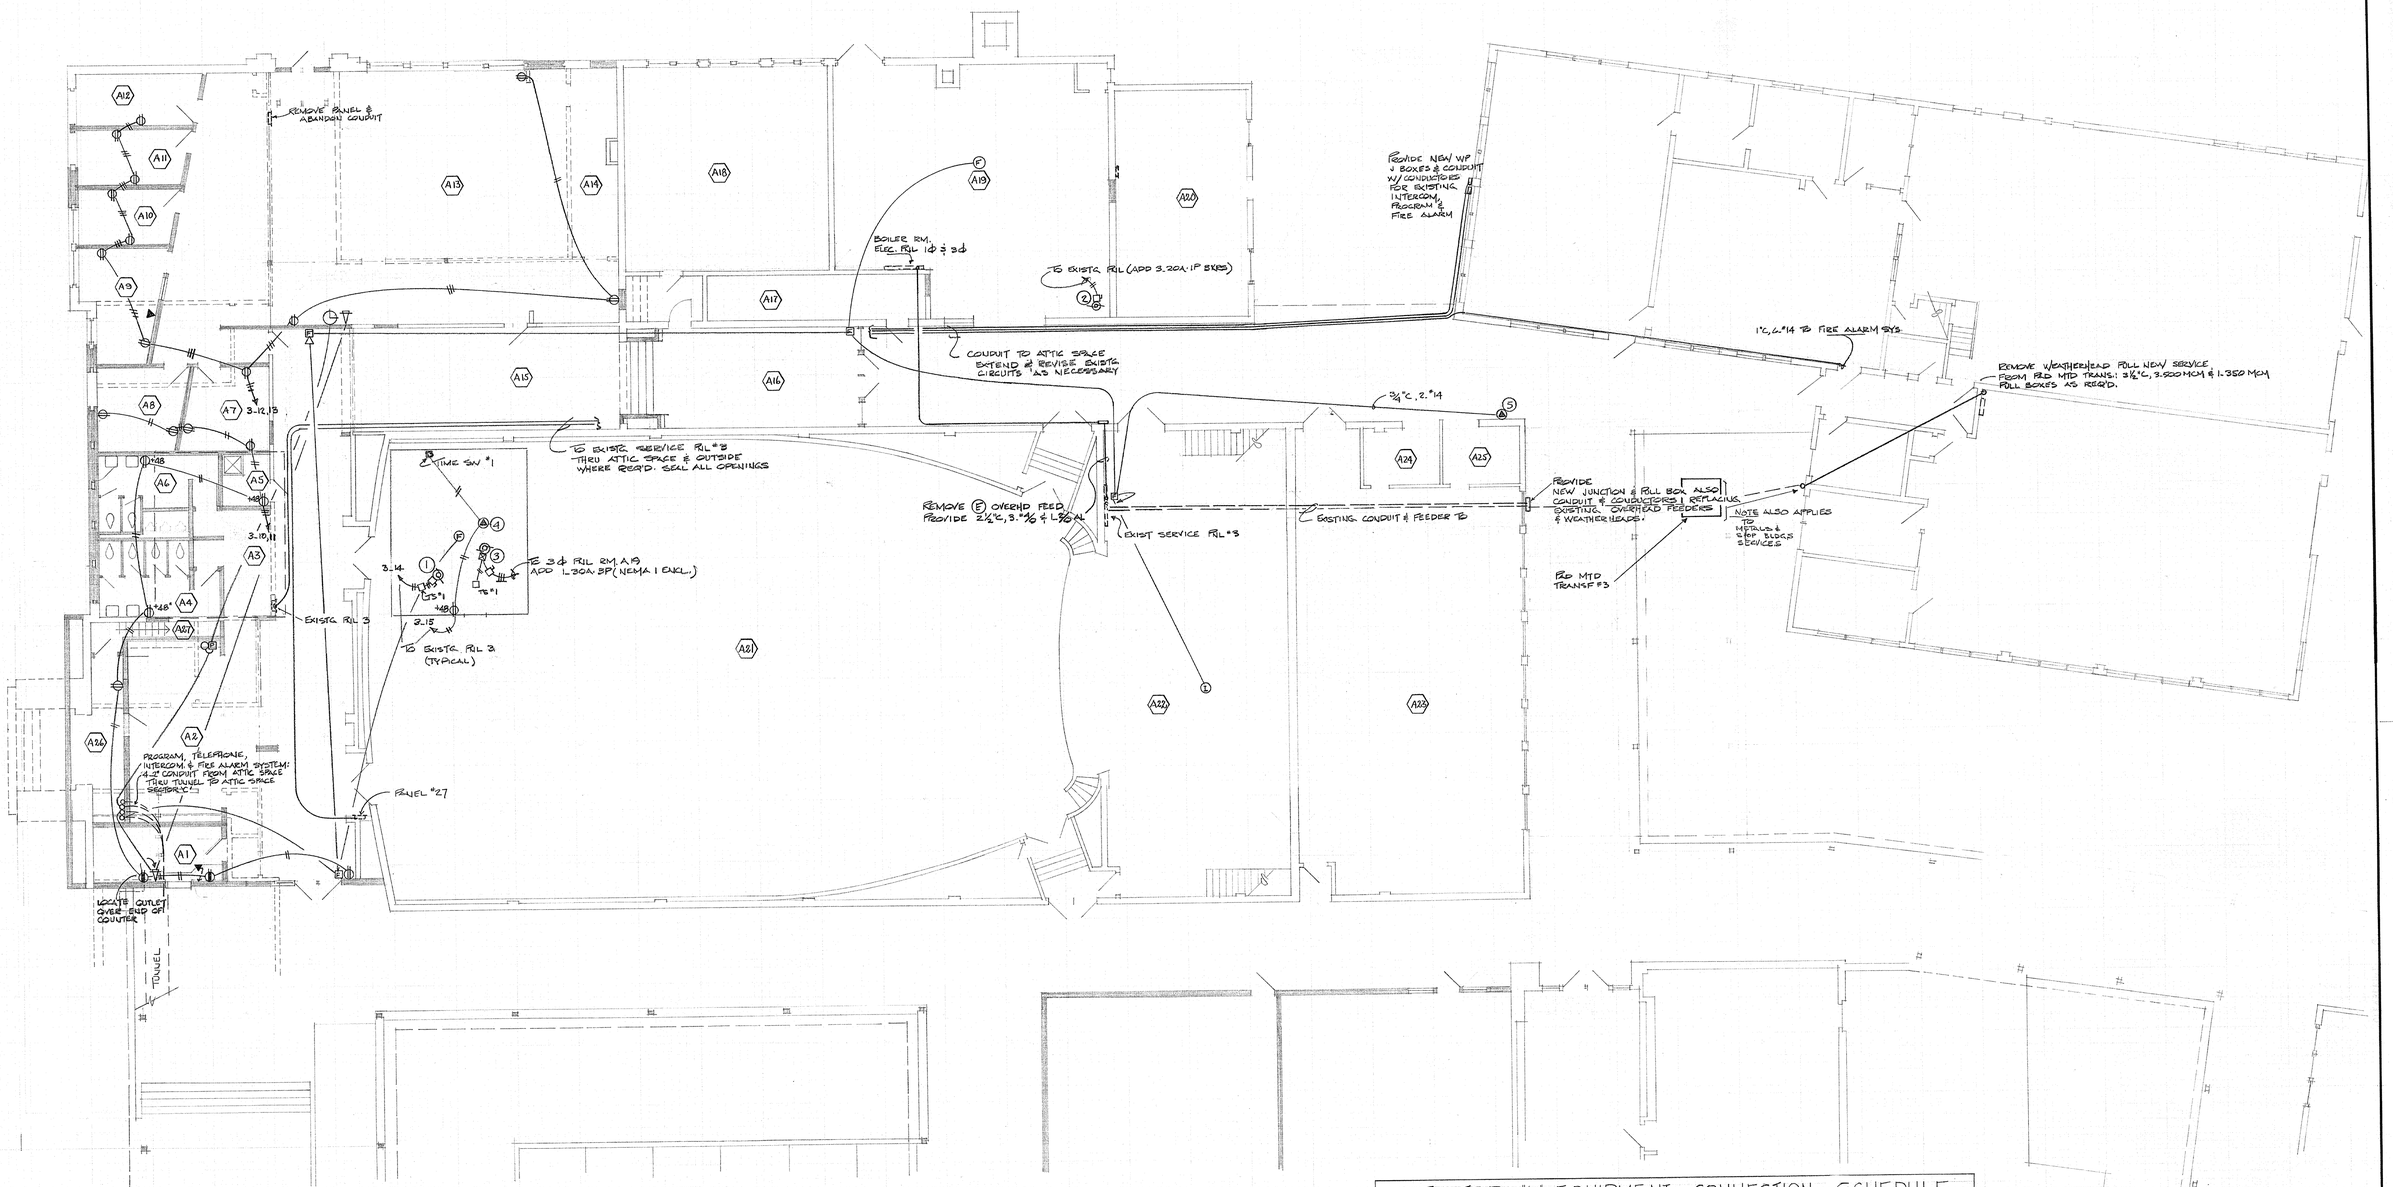

POWER PLAN - SECTOR 'A'

SCALE ⅛" = 1'-0"

SECTOR "A" EQUIPMENT CONNECTION SCHEDULE

ITEM	QUAN.	DESCRIPTION	LOAD	VOLTS	ϕ	BREAKER	CIRCUIT	ROUGH-IN	ROOM LOC.	REMARKS
1	1	HEF-1	½ HP	120	1	20A-1P	2-#12	VERIFY	ATTIC MECH.	GM.
2	1	HW. RECIRC. PUMP	½ HP	120	1	20A-1P	2-#12	"	A-19	
3	1	HV-1	5 HP	240	3	30A-3P	8-#10	"	ATTIC MECH.	GM.
4	1	ELEC. CONTROLS		120	1	20A-1P	2-#12	"	ATTIC MECH.	GM.
5	1	FIRE ALARM	—	—	—	—	—	"	—	TIE INTO FIRE ALARM SYSTEM (FLO-SW. ON MECH. BELL) SEE MECH. DET. △ M-4

FIRE ALARM SYSTEM

REPLACE ALL BREAKGLASS STATIONS & SIRENS

ZONES TO BE

- #1 SECTOR A
- #2 SECTOR B
- #3 SECTOR C
- #4 SECTOR D
- #5 SECTOR E
- #6 METALS & WOOD SHOP BLDG. } PROVIDE UNDER ALT 'C' ONLY
- #7 ARTS & CRAFTS BLDG. } SPACE PROVIDED UNDER BASIC
- #8 AUTO SHOP
- #9 FORESTRY BLDG
- #10 NEW GYM
- #11 } FUTURE
- #12 }

REFERENCE: SITE PLAN

REGISTERED PROFESSIONAL ENGINEER OREGON 2020 JAN. 6, 1969 FRED W. MARTINSON, JR.

Nov. 19, '73

POWER - SECTOR A

SWEET HOME HIGH SCHOOL
ADDITIONS AND ALTERATIONS 1974
DISTRICT 55 LINN COUNTY, OREGON

ARCHITECTS
HAMLIN, MARTIN, SCHULTZ & GEYER AIA
159 W. 12TH EUGENE, OREGON 97401

JOB NO.

E 10

REGISTERED ARCHITECT
CLARE K. HAMLIN
EUGENE, OREGON
STATE OF OREGON

FLUSH WATERTITE J BOX (TO FINISH GRADE) (TYPICAL 3)

FLUSH MT. IN STEEL STRUCT. TUBE

NEW PD MOUNTED TRANSFORMER

TUNNEL

OUTLET IN TUNNEL - FUT. SUMP PUMP

THROUGH ATTIC SPACE TO EXISTING MAIN

4.2%C ATTIC SPACE TO ATTIC SECTOR 'A' (TELE, INTERC., FIRE & CLOCK PROGRAM)

TO MS"14 SECTOR 'C' (SEE RISER DIAG.)

EXISTING SERVICE CENTER #2

TO MASTER CLOCK INTERCOM BOARDS THRU CRAWL SPACE

NEW PANEL #10

BUSTR PUL #10 REMOVE - SEE NEW PNL #10

NEW PANEL #12

EXISTG DISTR. PANELS #11 & 12

REMOVE PNL #12

REPLACE EXISTG FIRE SIREN

UGN FEED TO NEW PANEL BB

MECHANICAL SPACE ABOVE RM 'B-5' SCALE 1/4"=1'-0"

UGN FEED TO THIS AREA FROM SERVICE CNTR #2 ROUTE THRU CEILING SPACE

FEED TO NEW PANEL BB & PNL #11 (SEE RISER) ROUTE ON ROOF IF NECESSARY

SMOKE ACTUATED DOOR (FIREMARK) VERIFY REQMT. TIE TO FIRE ALARM SYSTEM

NOTES

1. REPLACE EXISTING PANEL. RECONNECT ALL CEILING CIRCUITS. ABANDON CIRCUITS AND CONDUIT IN FLOOR SLAB. PROVIDE RECESSED GUTTER (6"x6"x20' MIN.) IN CEILING FOR EXTENSION OF CIRCUITS TO NEW PANEL.
2. REMOVE B3, B10, B11, B12, B13 & B14; REMOVE EXISTING FEEDER CONDUIT FLUSH OR BELOW FLOOR LEVEL. (FEEDING EXISTING OUTLETS IN WORK AND DEMONSTRATION TABLES). ELECTRICAL CONTRACTOR TO VERIFY NUMBER AND TYPE OF LOCATIONS.

POWER PLAN SECTOR B

SCALE 1/8"=1'-0"

EQUIPMENT CONNECTION SCHEDULE SECTOR "B"

ITEM	QUAN	DESCRIPTION	LOAD	VOLTS	Ø	BREAKER	CIRCUIT	ROUGH-IN	ROOM LOC.	REMARKS
1	2	CUH-1	1/8 HP	120	1	20A-1P	2-#12		B-19 B-20	CONTROL BY MECH. VERIFY LOC. OF STARTER & DISC.
2	1	PUMP (V.P.)	3 HP	240	3	20A-3P	3-#12		B-17	THRU STARTER & DISC BY ELECTRICAL
3	1	H.P.-1	18.7 A	240	1	40A-2P	2-#8		B-30	THRU TIME CLOCK CONTROLLED PNL.
4	6	H.P.-2,3,4,5,#7	16.7 A	240	1	30A-2P	2-#10		B-30	THRU TIME CLOCK CONTROLLED PNL.
5	1	H.P.-8	12.2 A	240	1	20A-2P	2-#12		B-30	THRU TIME CLOCK CONTROLLED PNL.

REGISTERED PROFESSIONAL ENGINEER OREGON JAN. 6, 1948 FRED W. MARTINSON 1973

Nov. 19, '73

POWER - SECTOR B

SWEET HOME HIGH SCHOOL
ADDITIONS AND ALTERATIONS 1974
DISTRICT 55 LINN COUNTY, OREGON

ARCHITECTS
HAMLIN, MARTIN, SCHULTZ & GEYER AIA
159 W. 12TH EUGENE, OREGON 97401

JOB NO.

E 1

REGISTERED ARCHITECT
CLARE K. HAMLIN
EUGENE, OREGON
STATE OF OREGON

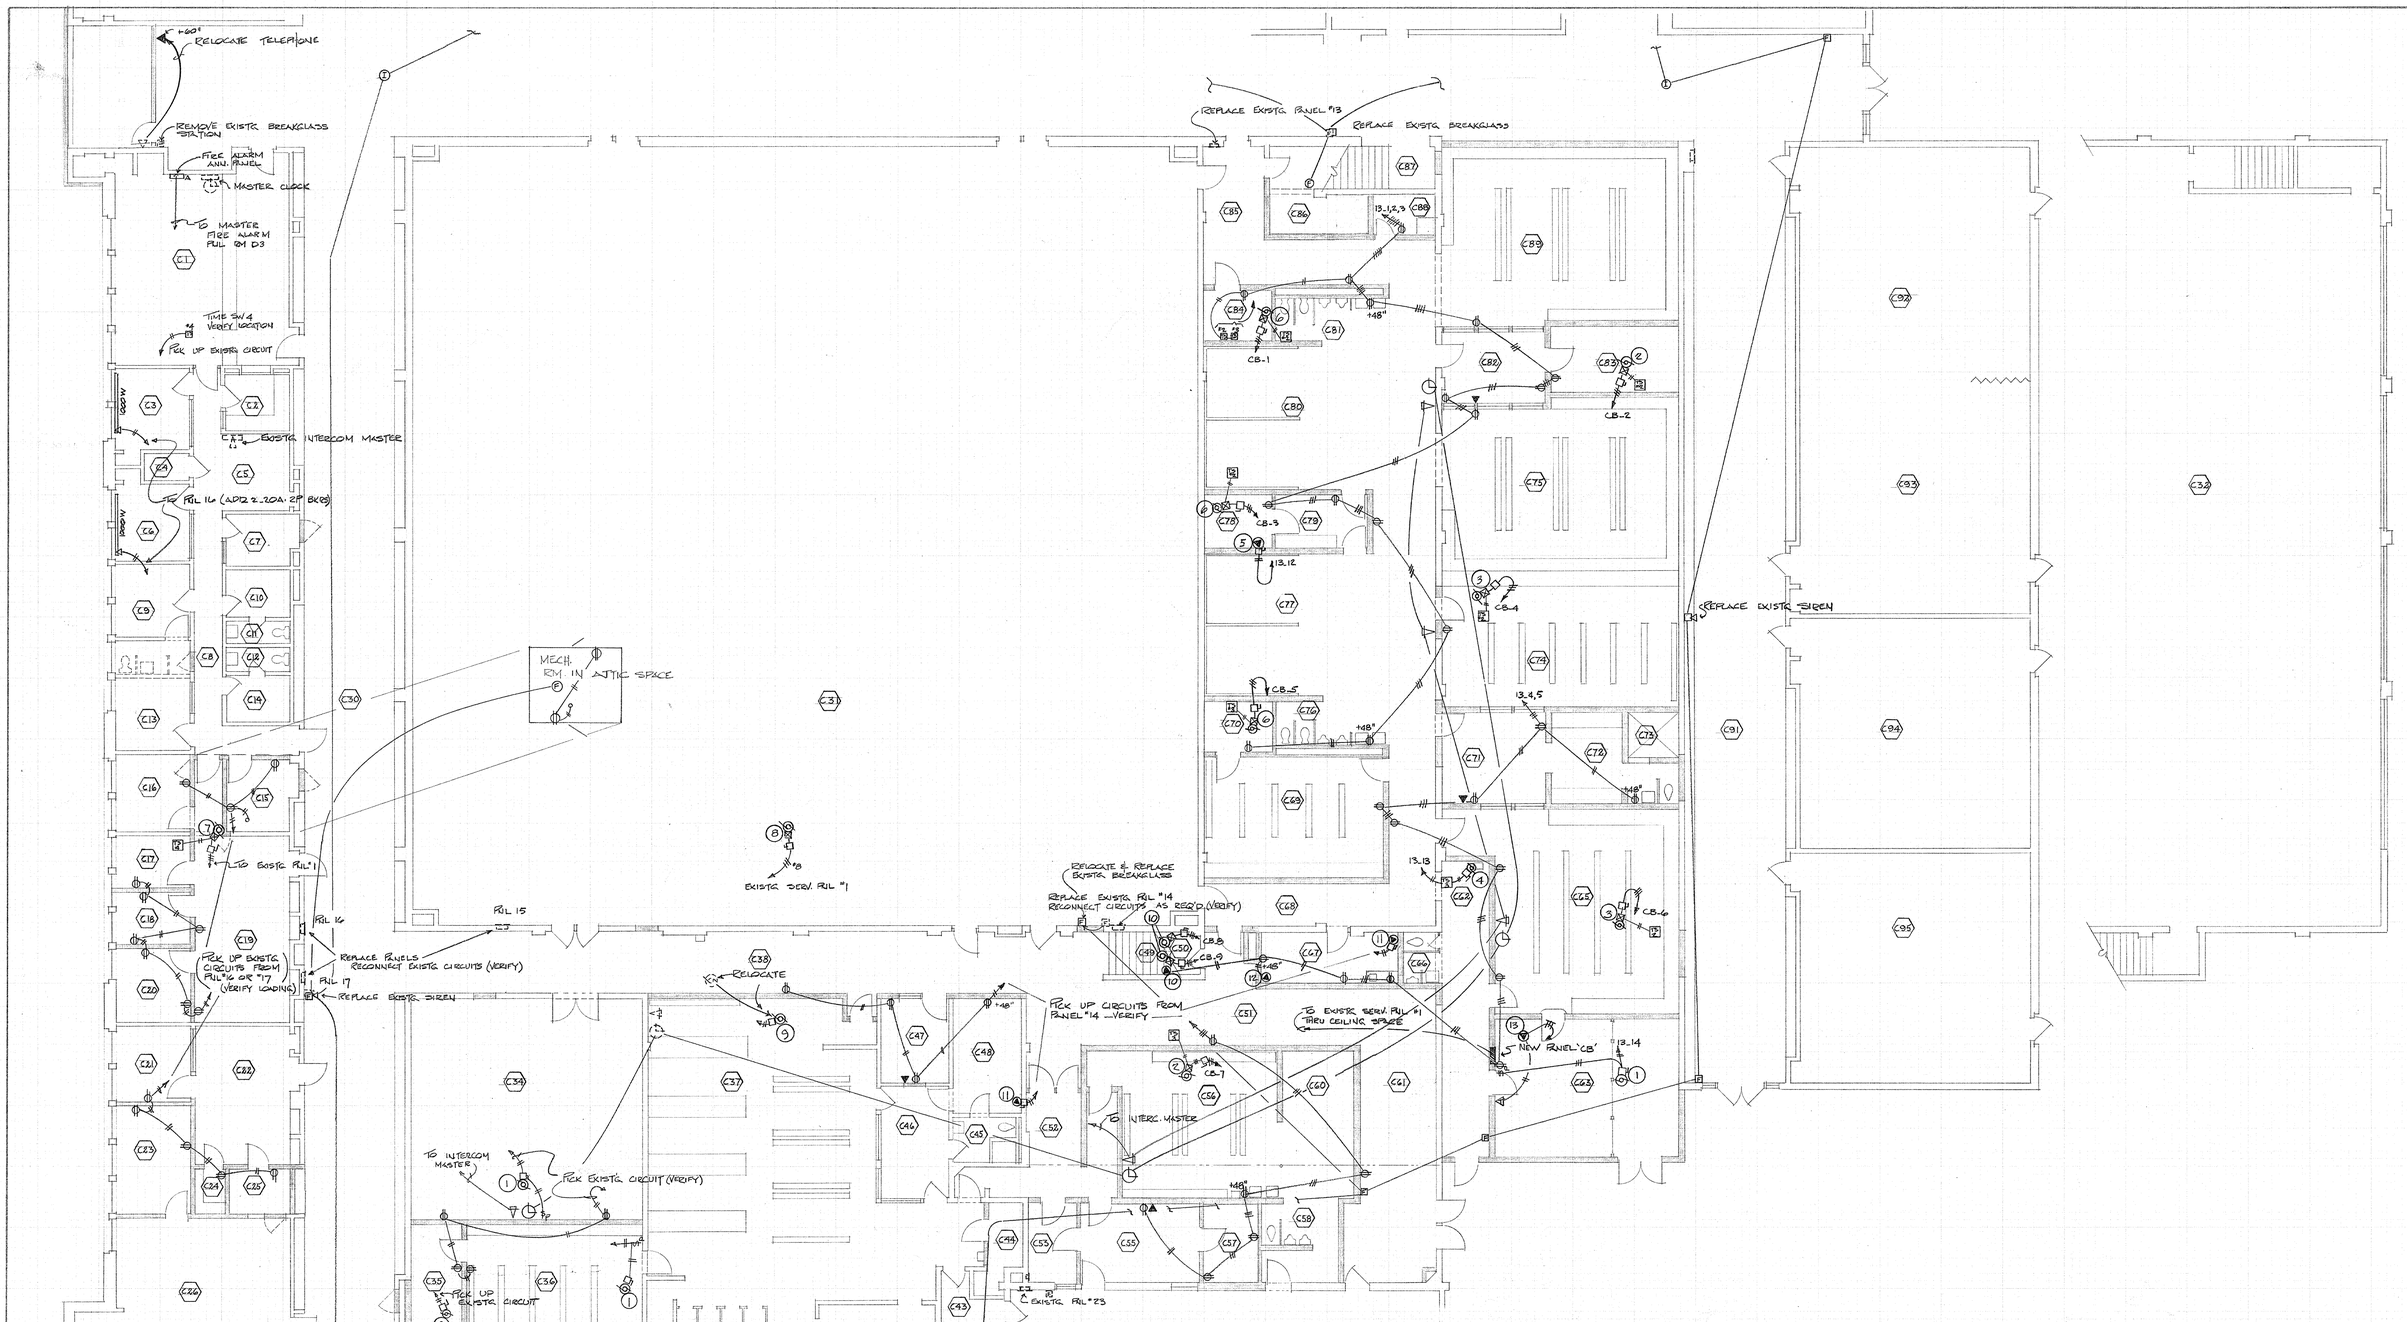

POWER PLAN SECTOR 'C'

SCALE 1/8" = 1'-0"

SECTOR "C" EQUIPMENT CONNECTION SCHEDULE

ITEM	QUAN.	DESCRIPTION	—	LOAD	VOLTS	ϕ	BREAKER	CIRCUIT	ROUGH IN	ROOM LOC.	REMARKS
1	3	REF - 5,7,8		¼ HP	120	1	20A-1P	2-#12	ROOF	C63, C34 & C36	—
2	2	REF - 1, 6		½ HP	240	3	15A-3P	3-#12	ROOF	C82 & C80	PROVIDE CONTROL THRU T/S. INDICATED RM C84
3	2	REF - 2,4		¾ HP	240	3	15A-3P	3-#12	ROOF	C74 & C65	PROVIDE CONTROL THRU T/S. INDICATED RM C84
4	1	REF - 3		⅓ HP	120	1	20A-1P	2-#12	ROOF	C62	WIRE THRU T/S. @ RM C84
5	2	SOAP DISPENSING UNITS - 1/2		¼ HP	120	1	—	2-#12	—	C78	——
6	3	HV - 2,3,4		3 HP	240	3	20A-3P	3-#12	CEILG. SPACE	C84, 78 & 70	PROVIDE CONTROL THRU T/S. INDICATED RM C84
7	1	HV - 5		2 HP	240	3	20A-3P	3-#12	ATTIC	C19	TIME SW LOCATED RM C1. ADD BKR TO SERV. PNL "1
8	1	(B) GYM HV		10 HP	240	3	50A-3P	3-#8	ATTIC	C31	PROVIDE ADDT'L OF BKR. TO SERV. PNL "1
9	2	(E) CUH, CUH-2		¼ HP	120	1	—	2-#12	CEILING	C35 & C37	—
10	2	DUPLEX PUMPS & 120V CONTROL		2-1½ HP & 200W	240 120	3 1	15A-3P —	3-#12 as shown	FLOOR	C49	—
11	2	WHIRLPOOL UNIT		—	—		VERIFY	VERIFY	—	—	TWO EXISTING UNITS ELEC. TO CONNECT
12	1	VALVES & TIMERS CIRCUIT		200W	120	1	—	AS SHOWN	VERIFY	C67	—
13	1	ELECTRIC UNIT HEATER	—	10KW	240	3	30A-3P	3-#10	CEILING MTD	C65	ELEC. PROVIDE & INSTALL W/ THERMOSTAT

REGISTERED PROFESSIONAL ENGINEER 9085 OREGON Fred W. Martinson EXPIRES: 6-30-75 FRED W. MARTINSON, JR.

NOV. 19, '73

POWER - SECTOR C

SWEET HOME HIGH SCHOOL
ADDITIONS AND ALTERATIONS 1974
DISTRICT 55 LINN COUNTY, OREGON

ARCHITECTS
HAMLIN, MARTIN, SCHULTZ & GEYER AIA
159 W. 12TH EUGENE, OREGON 97401

JOB NO. 12

E

REGISTERED ARCHITECT
CLARE K. HAMLIN
EUGENE, OREGON
STATE OF OREGON

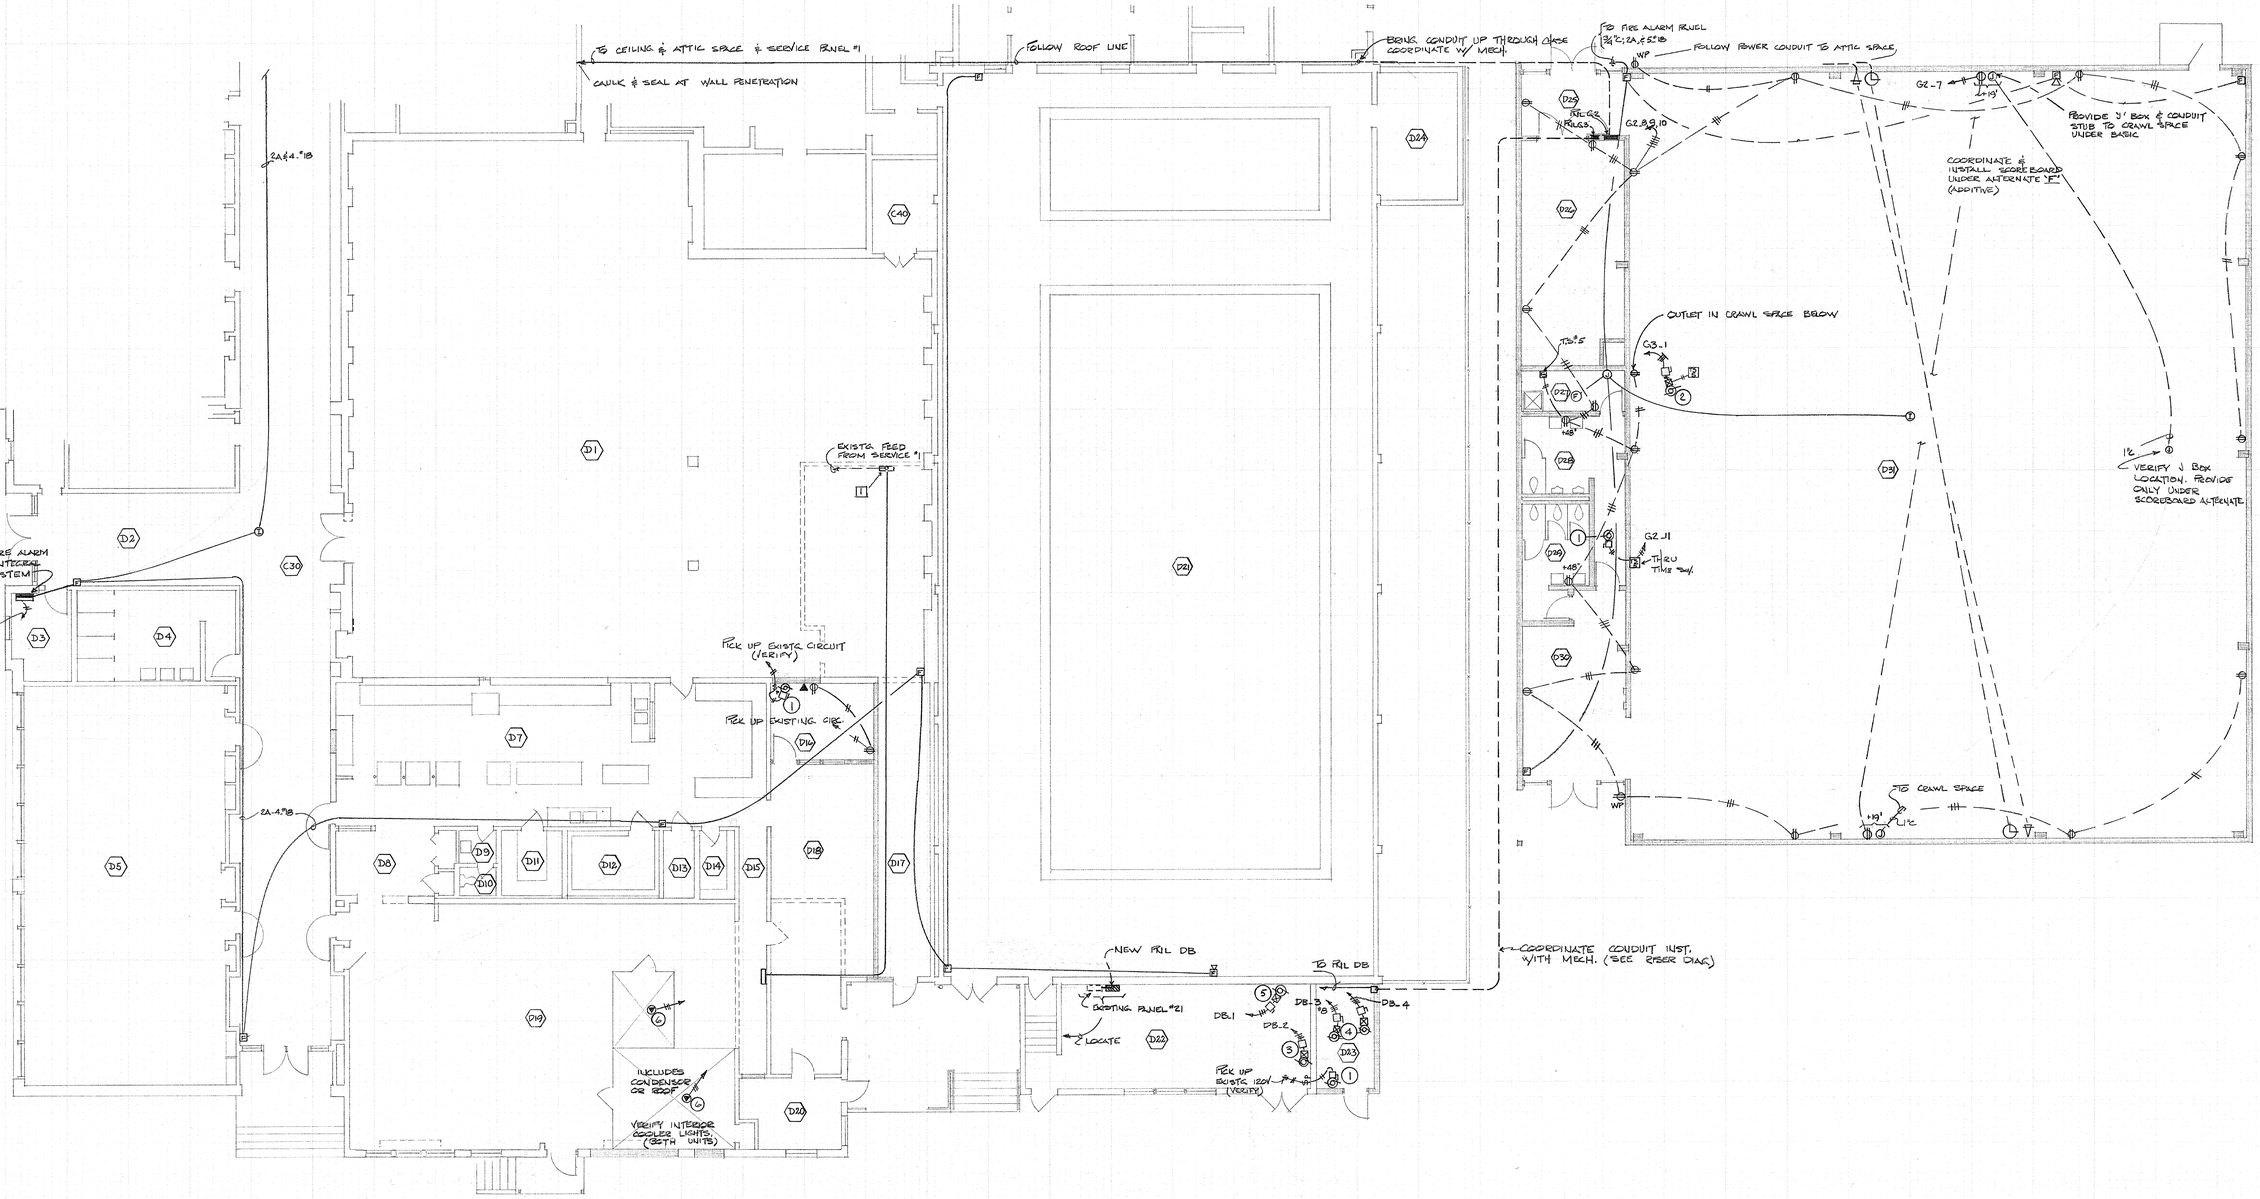

POWER PLAN SECTOR 'D'

SCALE 1/8" = 1'-0"

NOTE

[1] RELOCATE EXISTG. PANEL, PROVIDING SURFACE MTD. PULL & JUNCTION BOX ON CEILING, EXTENDING CONDUIT & CONDUCTORS FOR FEED TO WALKIN COOLERS BEING RELOCATED AS SHOWN IN NEW LOCATION. RELOCATE TIME-CLOCK CONTROL ALSO.

SECTOR "D" EQUIPMENT CONNECTION SCHEDULE

ITEM	QUAN.	DESCRIPTION	LOAD	VOLTS	Ø	BREAKER	CIRCUIT	ROUGH IN	ROOM LOC	REMARKS
1	3	REF-9,10,UEF-4	1/6 HP	120	1	——	AS SHOWN	——	——	CONTROL AS SHOWN
2	2	HV-6	5 HP	240	3	30A-3P	3-#10	UNDER ROOF	D31	PROVIDE CONTROL THRU T.S. INDICATED
3	1	P-2	2 HP	240	3	15A-3P	3-#12	FLOOR	D22	
4	1	COOLING TOWER PUMP	1/2 HP	240	3	15A-3P	3-#12	ROOF	D23	
	1	COOLING TOWER FAN MOTOR	10 HP	240	3	50A-3P	3-#8	ROOF	D-23	
5	1	P-1	5 HP	240	3	30A-3P	3-#10	ROOF	D22	VERIFY ROUGH-IN LOC.
6	2	WALK-IN COOLER & FREEZER	—	240	3	VERIFY	VERIFY	—	D19	RELOCATE & RECONNECT EXISTG EQUIPMENT

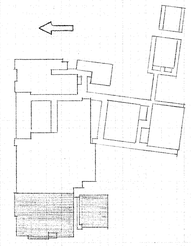

REGISTERED PROFESSIONAL ENGINEER 2025 Fred W. Martinson OREGON JAN. 6, 1956 FRED W. MARTINSON, JR. Nov. 13, 73

POWER - SECTOR D

SWEET HOME HIGH SCHOOL
ADDITIONS AND ALTERATIONS 1974
DISTRICT 55 LINN COUNTY, OREGON

ARCHITECTS
HAMLIN, MARTIN, SCHULTZ & GEYER AIA
159 W. 12TH EUGENE, OREGON 97401

E
13
JOB NO.

REGISTERED ARCHITECT
CLARE K. HAMLIN
EUGENE, OREGON
STATE OF OREGON

POWER PLAN SECTOR E

SCALE 1/8" = 1'-0"

ITEM	QUAN	DESCRIPTION	LOAD	VOLTS	Ø	BREAKER	CIRCUIT	ROUGH-IN	ROOM LOC.	REMARKS
1	5	REF-11,12,13,14, & 15	1/4 HP	120	1	20A-1P	AS SHOWN	ROOF	—	SWITCH W/PL.: EXCEPT AS NOTED
2	1	GARBAGE DISP	1/2 HP	120	1	20A-1P	C-25	—	E2	WIRE THRU SLO IN COUNTER FACE.
3	1	GUY GRAY	WASHER DRYER	208 120	1 1	30A-2P 20A-1P	C-23 C-24	—	E2	WASHER-DRYER UNIT.
4	3	C.E.F.	1/10HP	120	1	—	—	CEILING	E5	WIRE THRU LITE SW. OR SW/W PL. AS NOTED.
5	2	U.E.F-2 & 3	1/6 HP	120	1	20A-1P	AS SHOWN	—	E14	
6	3	HP-10,14, & 18	15.5A	208	3	30A-1P	"	—	E14	
7	11	HP-12,16,17,22,23 24, 27, 29, 30, 32, 33	18.7A	208	1	30A-2P	"	—	E14	
8	4	HP-13,15,21,31	16.7A	208	1	30A-2P	"	—	E14	
9	2	HP-19, & 28	12.2A	208	1	20A-2P	"	—	E14	
10	4	HP-11,20,25,26	23.3A	208	3	50A-3P	"	—	E14	
11	1	HP-9	27.1A	208	3	50A-3P	"	—	E14	

POWER - SECTOR E

SWEET HOME HIGH SCHOOL
ADDITIONS AND ALTERATIONS 1974
DISTRICT 55 LINN COUNTY, OREGON

REGISTERED PROFESSIONAL ENGINEER OREGON JAN. 6, 1948 FRED W. MARTINSON, JR.
NOV. 19, 73

ARCHITECTS
HAMLIN, MARTIN, SCHULTZ & GEYER AIA
159 W. 12TH EUGENE, OREGON 97401

E
14
JOB NO.

REGISTERED ARCHITECT
CLARE K. HAMLIN
EUGENE, OREGON
STATE OF OREGON

ROOM FINISH SCHEDULE

ROOM NO.	ROOM TITLE	CEILING MAT.	CEILING TYP.	CEILING HT.	WALL FINISH NORTH	WALL FINISH EAST	WALL FINISH SOUTH	WALL FINISH WEST	FLOOR MAT'L.	FLOOR BASE	ELEV. REF.	REMARKS
1	ROBE STORAGE	HC. PLAS.	A	—	HC. PLAS. ①	HC. PLAS. ①	—	—	—	—		
2	ENSEMBLE	AC. TILE	B	18'-6"	HC. PLAS. ②	HC. PLAS. ②	PATCH *	HC. PLAS. ①	—	—		
3	SMALL PRACTICE	AC. TILE	B	18'-6"	HC. PLAS. ②	HC. PLAS. ②	HC. PLAS. ②	HC. PLAS. ②	—	—		
4	CHORAL	HC. PLAS.	A	—	HC. PLAS. ③	HC. PLAS. ③	PATCH *	HC. PLAS. ②	—	—		
5	OFFICE	EXIST'G	—	—	—	—	—	—	—	—		
6	LIBRARY	EXIST'G	—	—	—	—	—	—	—	—		
7	FOYER	EXIST'G	—	—	—	—	—	HC. PLAS. ①	—	—		

CEILING TYPES

A. 1/2" PLASTER BASE APPLIED TO EXISTING CEILING STRIPPING W/ 1/8" HARD COAT PLASTER. (REMOVE EXISTING TILE)

B. 12"X12" ACOUSTICAL TILE IN CONCEALED ZEE SYSTEM. ZEE SPLINES @ 24" O.C. SECURED TO EXISTING STRIPPING.

WALL FINISH NOTES

① 1/2" PLASTER BASE APPLIED TO 2X4 STUDS W/ 1/8" HARD COAT PLASTER.

② 5/8" GYP. BD. APPLIED TO 2X4 STUDS W/ 1/2" PLASTER BASE AND 1/8" HARD COAT PLASTER.

③ 1/2" PLASTER BASE APPLIED TO UPPER WALL SURFACE W/ 1/8" HARD COAT PLASTER.

DOOR SCHEDULE

DOOR MARK	NO. OF LEAVES	DOOR SIZE	TYPE	DOOR MAT.	FRAME MAT.	ROOM	DETAIL	REMARKS
1	1	3'-0" x 7'-0" x 1 3/4"	FLUSH	S.C.W.	H.M.	1	6A/8S SIM.	
2	1	3'-0" x 7'-0" x 1 3/4"	FLUSH	S.C.W.	H.M.	2	SIM. 15/8A SIM.	SOUND HARDWARE PER DTL. 1/8E.
3	1	3'-0" x 7'-0" x 1 3/4"	FLUSH	S.C.W.	H.M.	3	15/8A SIM.	SOUND HARDWARE PER DTL. 1/8E.
4	1	3'-0" x 7'-0" x 1 3/4"	FLUSH	S.C.W.	H.M.	4	SIM. 6A/8S	

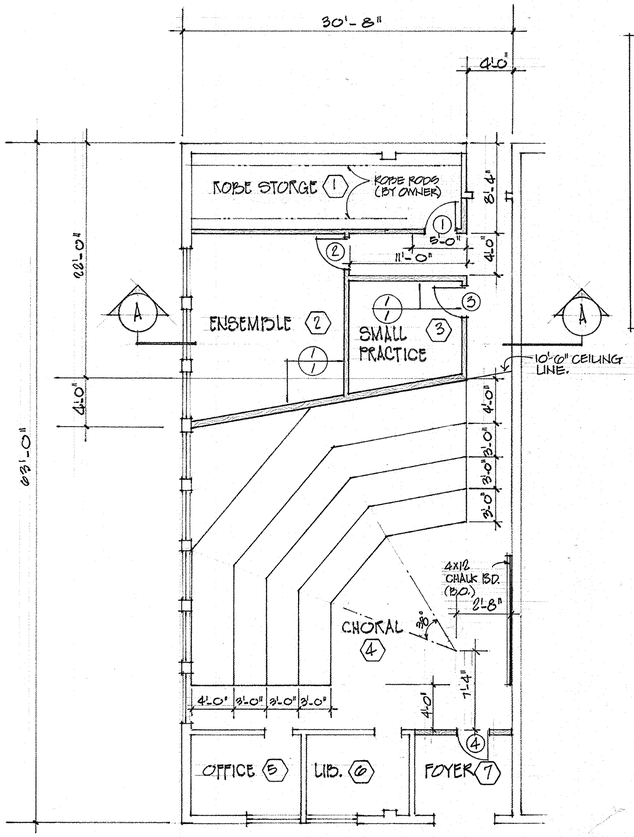

FLOOR PLAN 1/8"=1'-0"

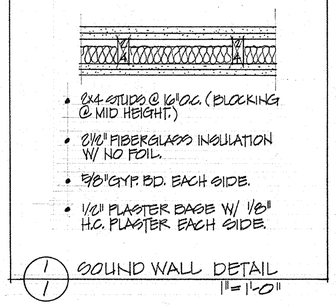

1/1 SOUND WALL DETAIL 1"=1'-0"

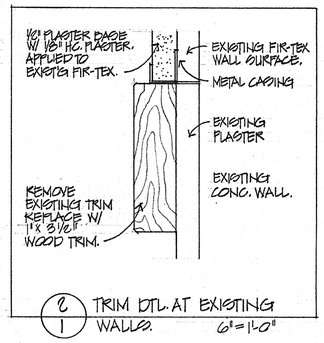

2/1 TRIM DTL. AT EXISTING WALLS. 6"=1'-0"

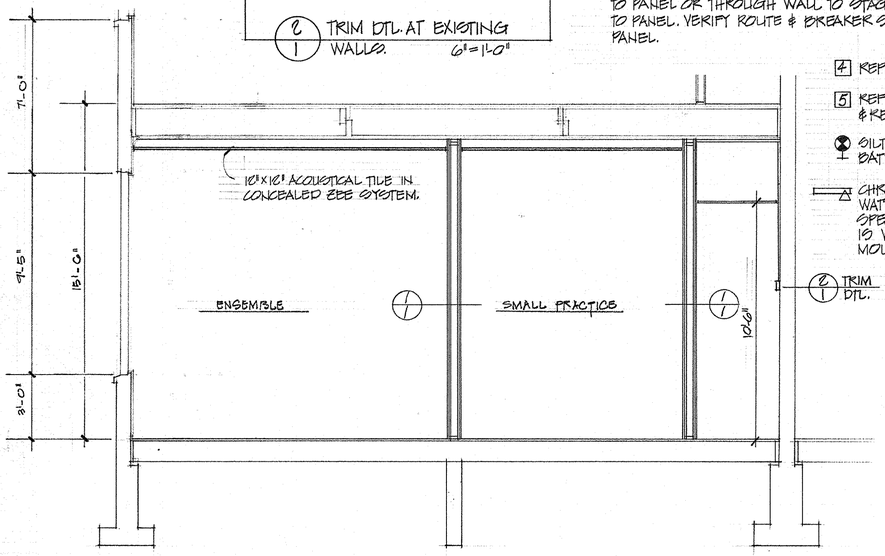

SECTION A-A 1/8"=1'-0"

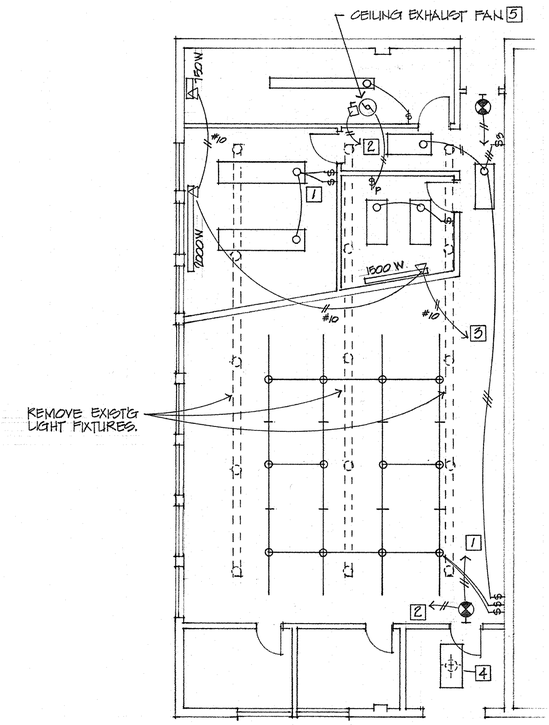

ELECTRICAL PLAN 1/8"=1'-0" BY OWNER

GENERAL NOTES

UTILIZE EXISTING LIGHTING CIRCUITS, MODIFY AS NECESSARY. PROVIDE NEW SWITCHES WHERE SHOWN. OWNER TO PROVIDE ALL FIXTURES.

1 PROVIDE TWO SWITCHES FOR TWO LEVELS OF LIGHT. (HALF OF LAMPS ON EACH SWITCH.)

2 TO NEAREST UNSWITCHED 120V. OUTLET CIRCUIT.

3 ADD 20AMP 1P BREAKER TO EXISTING PANEL AT STAGE ELECTRICAL CENTER. ROUTE CIRCUIT UNDER FLOOR TO TO PANEL OR THROUGH WALL TO STAGE AND SERVICE TO PANEL. VERIFY ROUTE & BREAKER SPACE IN EXIST'G PANEL.

4 REPLACE EXISTING FIXTURE.

5 REFER TO MECHANICAL PLAN FOR INSTALLATION & RELOCATION OF FAN CONTROL SWITCHES.

SILTRON MINI-SOS-120 EXIT SIGN, SELF CONTAINED BATTERY TYPE. (GREEN ON WHITE LETTERING)

CHROMALOX BASEBOARD HEATERS, 1500 & 2000 WATTS, 120VOLT WITH INTEGRAL THERMOSTAT SPEC. GRADE 250 W PER FOOT, 750 WATT UNIT IS WALL MOUNTED PWH-1764 W/ SURFACE MOUNTED HOUSING (CHROMALOX)

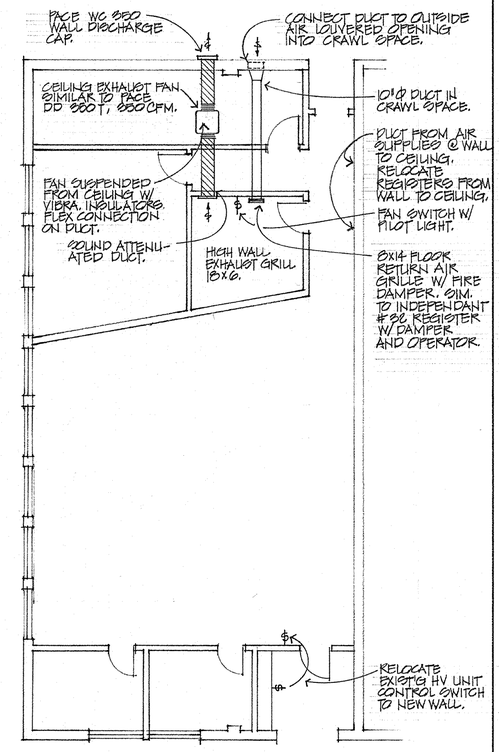

MECHANICAL PLAN 1/8"=1'-0"

NOTE- ITEMS TO BE DONE BY OWNER

- REMOVAL OF EXISTING CABINETS.
- ALL FLOOR AND BASE WORK.
- CONSTRUCTION OF FLOOR RISERS.
- ROBE RODS
- CHALKBOARD
- ALL PAINTING
- ALL ELECTRICAL WORK AND EQUIP.

CHORAL ROOM REMODEL — JULY 16, 1975

SWEET HOME HIGH SCHOOL
ADDITIONS AND ALTERATIONS 1974
DISTRICT 55
LINN COUNTY, OREGON

ARCHITECTS MARTIN, SCHULTZ & GEYER AIA
159 WEST TWELFTH AVENUE, EUGENE, OREGON, 97401 • PHONE: 503-344-0453

REGISTERED ARCHITECT
MICHAEL J. GEYER
EUGENE, OREGON
STATE OF OREGON

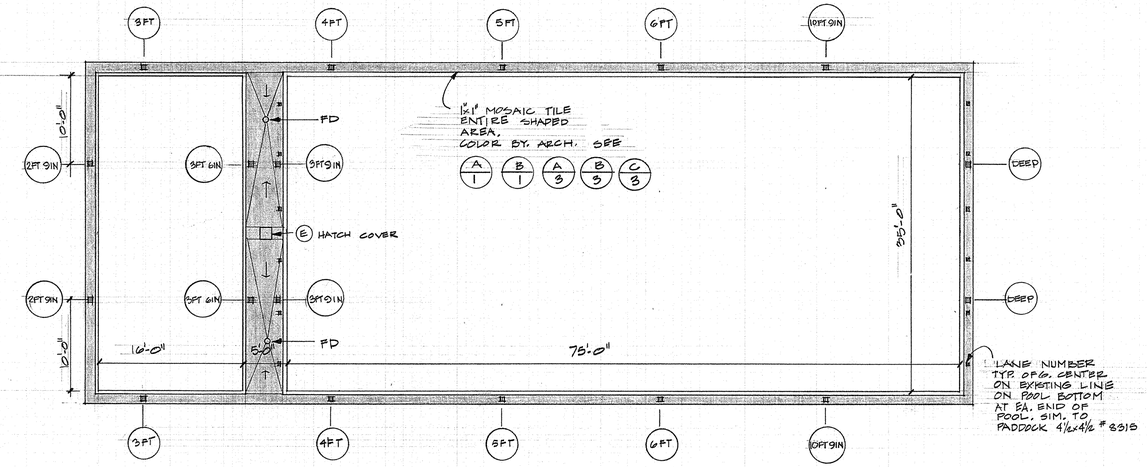

POOL TILE PLAN

1/8"=1'-0"

1/1

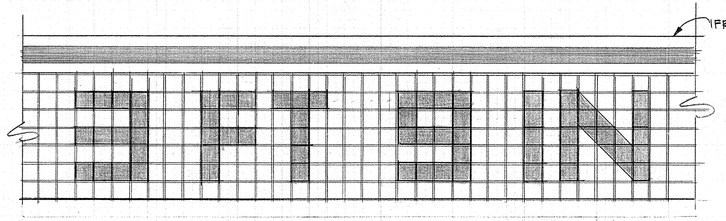

TYP. DEPTH MARKER FOR LARGE POOL

3"=1'-0"

A/1

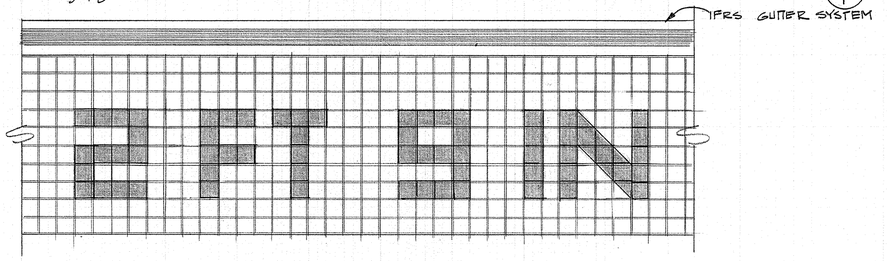

TYP. DEPTH MARKER FOR SMALL POOL

3"=1'-0"

A/1

SHEET INDEX

NO.	TITLE
1.	GEN. NOTES & TILING PLAN
2.	POOL RENOVATION PLAN
3.	GUTTER DETAILS
4.	NOT USED
5.	MECH. RM & BALANCING TANK
6.	H&V PLAN

REGISTERED PROFESSIONAL ENGINEER
3365
R. F. Marquess
OREGON
NOV. 7, 1972
ROBERT F. MARQUESS

PROJ# : 22-135
DATE : 2-20-75
DESN: : WDG.
DWN : ED
CHECKED: RFM.

GENERAL NOTES & SPECIFICATIONS

1. THE CONTRACT DOCUMENTS, INCLUDING DRAWINGS & SPECIFICATIONS FOR CONSTRUCTION OF SWEET HOME HIGH SCHOOL, ADDITION & ALTERATIONS, 1974, PREPARED BY HAMLIN, MARTIN, SCHULTZ & GEYER, ARCHITECTS; ARE HEREBY MADE A PART OF THESE DRAWINGS.
2. WORK HEREUNDER SHALL BE SCHEDULED AS QUICKLY AS POSSIBLE. (TIME IS OF THE ESSENCE). CUTTING AWAY EXIST. GUTTER SYSTEM & REPLACEMENT WITH IFRS SYSTEM SHOULD BE GIVEN TOP PRIORITY. THIS WORK SHOULD BE COMPLETED DURING THE SCHOOL'S SPRING '75 VACATION TO PERMIT THE POOL TO BE OPERATIONAL AS SOON AS POSSIBLE. H&V WORK IS SECONDARY.
3. PADDOCK IFRS SYSTEM HAS BEEN PURCHASED BY SCHOOL DISTRICT 55 AND IS STORED NEAR THE SITE.
4. INSTALL AS SHOWN ON DRAWINGS & SPECS. & AS PER PADDOCK MFG.'S "IFRS PIPELESS SWIMMING POOLS," 1974; (BROCHURE ON INSTALLATION PROCEDURE).

H&V SPECIFICATIONS

CEU-1 PACE A-24; BISONITE 'M' COATING ALL PARTS EXPOSED TO AIRSTREAM. 8000 CFM @ 0.50" T.S.P.; 2 HP., 240 V., 3 ϕ; WEATHERPROOF MAG STARTERS W/ H-O-A SWITCH; TOTALLY WEATHERPROOF UNIT FOR ROOF-TOP INSTALLATION. 4 SPRING ISOLATORS W/ MIN 2" DEFLECTION.

RC-1 & 2 PACE GLYCOL COIL FOR USE ON CHLORINATED SWIMMING POOL EXHAUST AIR. 4 ROW, 10 FINS/INCH. MAX. FACE VELOCITY - 400 FPM MAX. STATIC PRESSURE DROP, AIR SIDE - 0.30" W.G., GLYCOL SIDE - 4.0 FT.
FACE VELOCITY - 400 FPM @ 8000 CFM
FACE AREA - 20.0 ϕ MIN.
TEMPERATURES: AIR IN - 82° db/81° wb OUT - 73° db/73° wb
GLYCOL IN - 35° F OUT - 72° F

PHC-1 & 2 PREHEAT COILS, SAME AS R.C. EXCEPT FOR USE OF O.S.A.
108" x 27" DOUBLE END FEED
TEMPERATURES: AIR IN - 15° db OUT - 60° db
GLYCOL IN - 72° F OUT - 35° F

P-1 & P-2 BELL & GOSSETT 1" PR BOOSTER FOR GLYCOL SYSTEMS.
1/6 HP, 120V, 1 ϕ SUPPORTS SHALL BE INDEPENDENT FROM PIPING
15 GPM @ 14 FT. HEAD

REV. MARK: DATE: BY: DESCRIPTION:

MARQUESS ENGINEERING CO.
CONSULTING ENGINEERS
151 N 4TH
SPRINGFIELD OREGON

MME COMPANY

SWEET HOME HIGH SCHOOL
SWIMMING POOL RENOVATION
DIST. SWEETHOME, OREGON

GEN. NOTES & TILING PLAN

1

WEATHER PROOF DISCONNECT & STATER (W/ HOA) TYPE, 2

CEU-1

3/4" CONDUIT 3#12 TW(CU)

ROUTE AS HIGH AS POSSIBLE ON INSIDE OF PARAPET WALL

FACE-OF-GUTTER TO FACE-OF-GUTTER 75.00' (+1/8"-0" TOLERANCE)

TYP. ALL POINT ACROSS POOL

DATUM EL 0"

GUTTER FLOW JET

BULKHEAD

EXISTING DRAIN REPLACE W/ JOSAM 300 S W/NICALOY STRAINER TYPE 2

5'-9 3/4"

5'-9 3/4"

5'-9 1/2"

LANE LINE ANCHOR MARKER TYP. OF 10

REPLACE (E) COVER WITH GASKETED SS. COVER PLATE SAME AS IN A/5

REMOVE (E) DRAIN, GROUT FILL & PLASTER PATCH TO MATCH (E)

WATER LINE DATUM EL -1 3/8"

WATER LEVEL DATUM EL -1 3/8"

DATUM EL 3 3/4"

LADDER W/CROSS BRACE SIM TO SWIMQUIP 3351 STAINLESS STEEL

FACE-OF-GUTTER TO FACE-OF-GUTTER IS 34.92' (34'-11") X 15.96' (15'-11 1/2") ± 1/4" TOLERANCE

EXISTING DRAIN

5'-9 1/2"

5'-9 3/4"

5'-9 3/4"

5'-9 3/4"

GUTTER FLOW JET

LIFE LINE ANCHOR

39'-0"

FENCE

P-1

1/2" CONDUIT, 2-#12 TW(CU)

GUTTER FLOW JET

LIFE LINE ANCHOR

CEU-2

FACE-OF-GUTTER TO FACE-OF-GUTTER 35.00' (± 1/8" TOLER.)

ADD 20A 3P TO EXISTING PANEL POOL MECH RM VERIFY SPEC 240 V 3Φ

E DIVING BOARD

WATER AGITATOR JET

REPLACE (E) FD W/ JOSAM 300 W/ NIKALOY STRAINER

(E) PITS BACK FILL & REMOVE CONC. AS REQ'D

24X24 ACCESS COVER SEE A/5

NOTE:
EXISTING GUTTER SYSTEM TO BE REMOVED & REPLACED WITH STAINLESS SYSTEM OF PADDOCK POOL EQUIPMENT, SEE SHEET 5

LADDER W/CROSS BRACE SIM. TO SWIMQUIP 3352 STAINLESS STEEL, TYP OF 4.

SLOPE SLAB DOWN TO MATCH EXISTING DOOR SILL HEIGHT

BALANCING PIT BELOW SLAB SEE SHEET P5

P-2

ADD 1-20A 1P BREAKER, REPLACEMENT PANEL: POOL MECH. RM.

H&V UNIT OVERHEAD SEE SHEET 5, TYPE, 2.

REMOVE & REPLACE CONC. DECK TO MATCH (E) CROSSHATCHED AREA

NORTH

POOL RENOVATION PLAN

1/4" = 1'-0"

1-2

REGISTERED PROFESSIONAL ENGINEER
3365
R.F. Marquess
OREGON
NOV. 7, 1962
ROBERT F. MARQUESS

CONSULTANT:

PROJ # : 22-135
DATE : 9/25/74
DESN : W.D.G.
DRWN : R.D.
CHECKED: W.D.G.

REV. MARK: A
DATE: 2-20-75
BY: W.D.G.
DESCRIPTION: ADDED ALL WORK BESIDES.

MARQUESS ENGINEERING CO.
CONSULTING ENGINEERS
151 N 4TH SPRINGFIELD OREGON

SWEETHOME HIGH SCHOOL
SWIMMING POOL RENOVATIONS
DIST. 55 SWEETHOME, OREGON

POOL PLAN

2

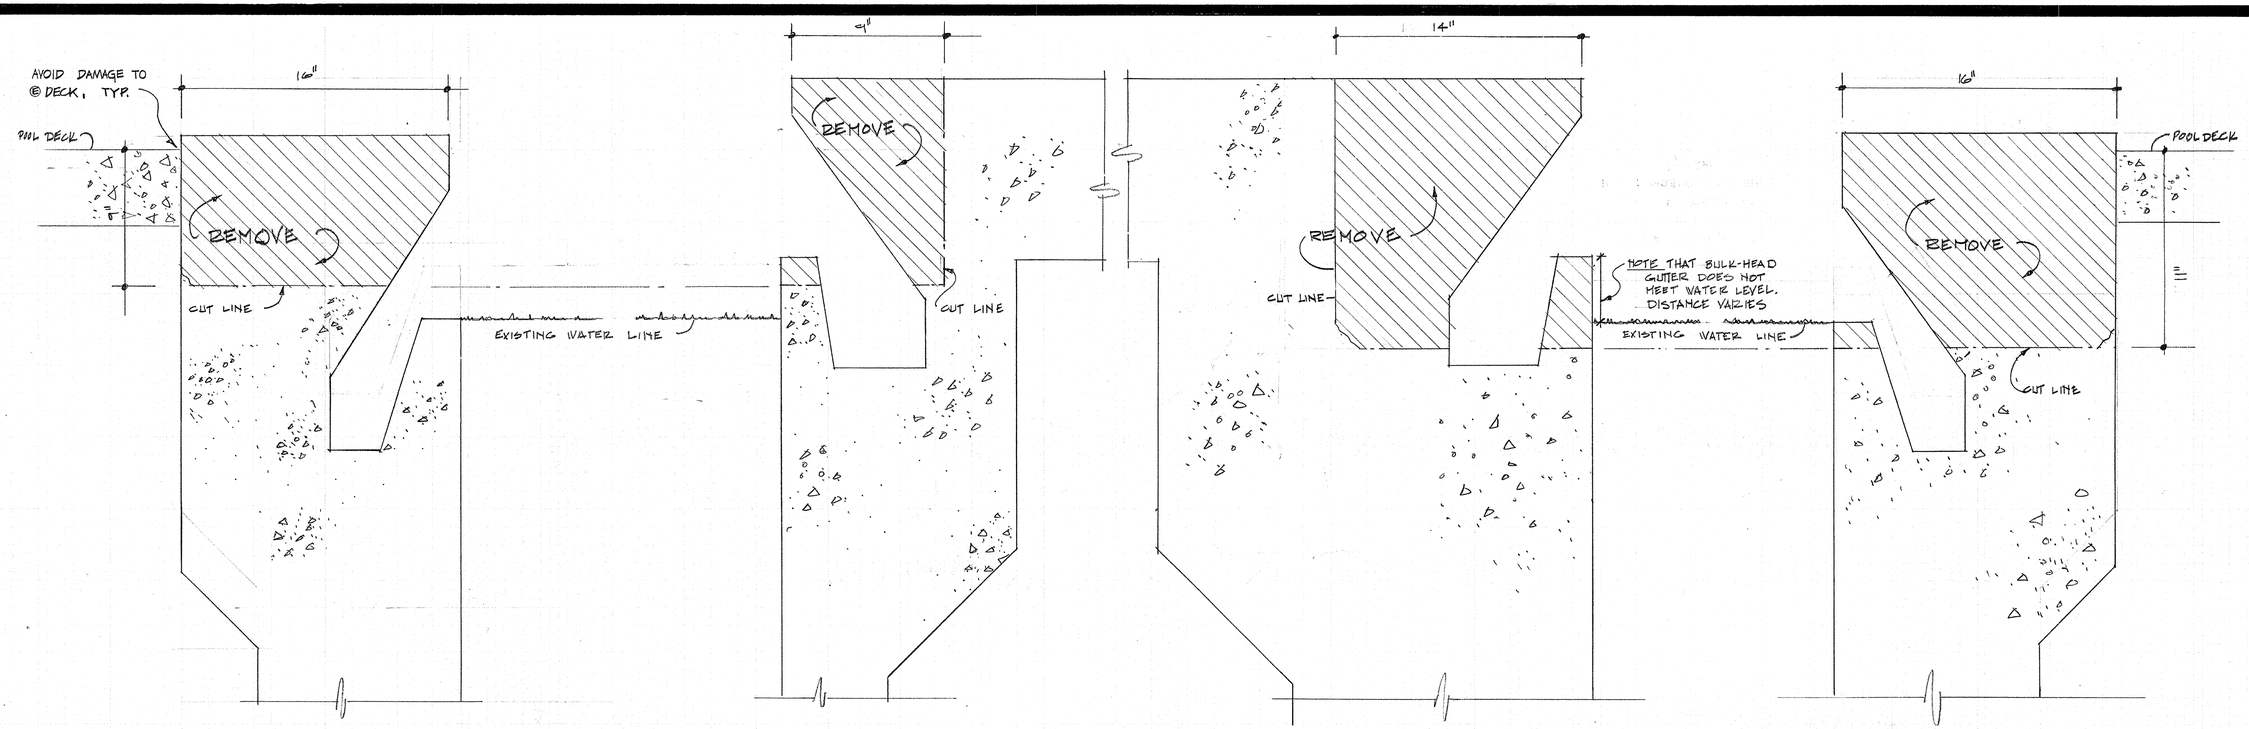

EXISTING GUTTER @ SMALL POOL (A/3)

3" = 1'-0"

EXISTING GUTTERS @ BULK-HEAD (B/3)

3" = 1'-0"

EXISTING GUTTER @ LARGE POOL (C/3)

3" = 1'-0"

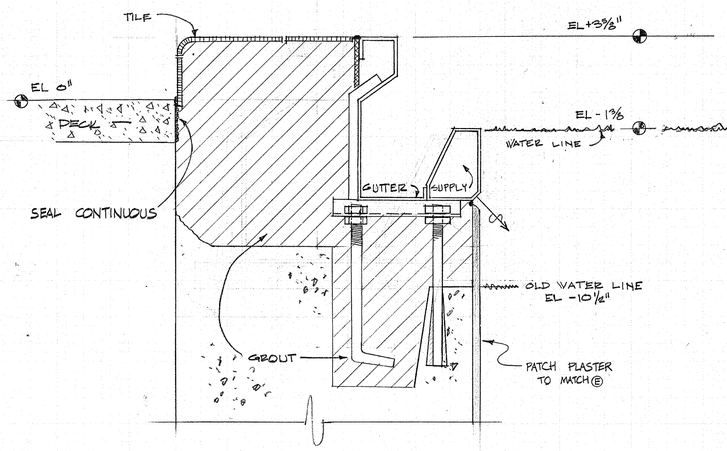

NEW GUTTER @ SMALL POOL (A/3)

3" = 1'-0"

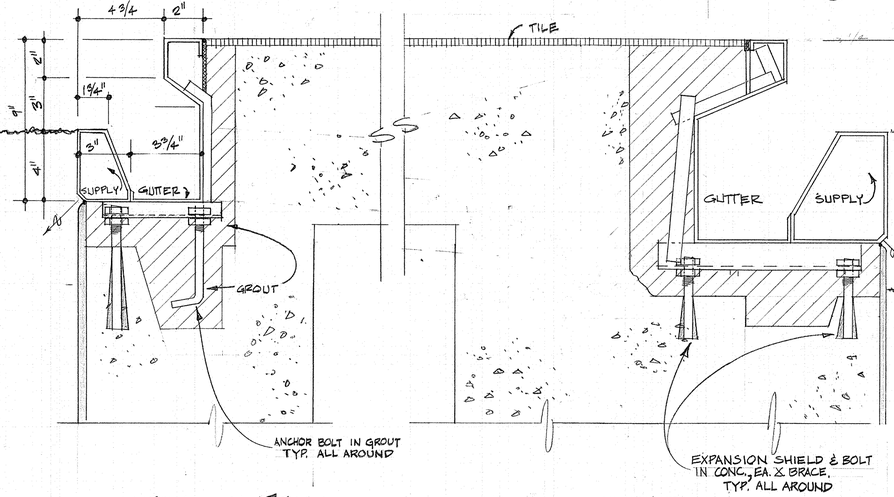

NEW GUTTERS @ BULK-HEAD (B/3)

3" = 1'-0"

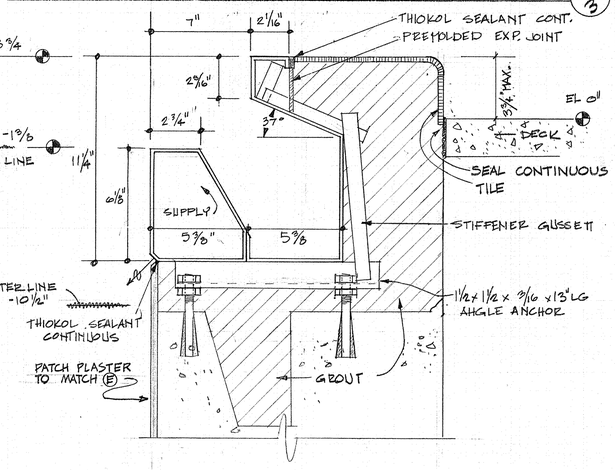

NEW GUTTER @ LARGE POOL (C/3)

3" = 1'-0"

REGISTERED PROFESSIONAL ENGINEER
3365
OREGON
JUNE 2, 1972
ROBERT F. MARQUESS

CONSULTANT:

MARQUESS ENGINEERING CO.
CONSULTING ENGINEERS
151 N 4TH SPRINGFIELD OREGON
97477 (503) 747-1261

PROJ# : 22-135
DATE : 9/26/74
DESN : W.D.G.
DRWN : E.D.
CHECKED : W.D.G.

REV MARK: DATE: BY: DESCRIPTION:
2-20-75 WDG

SWEET HOME HIGH SCHOOL
SWIMMING POOL RENOVATIONS
DIST. 55 - SWEET HOME, OREGON

GUTTER INSTALLATION DETAILS

COMPANY

3

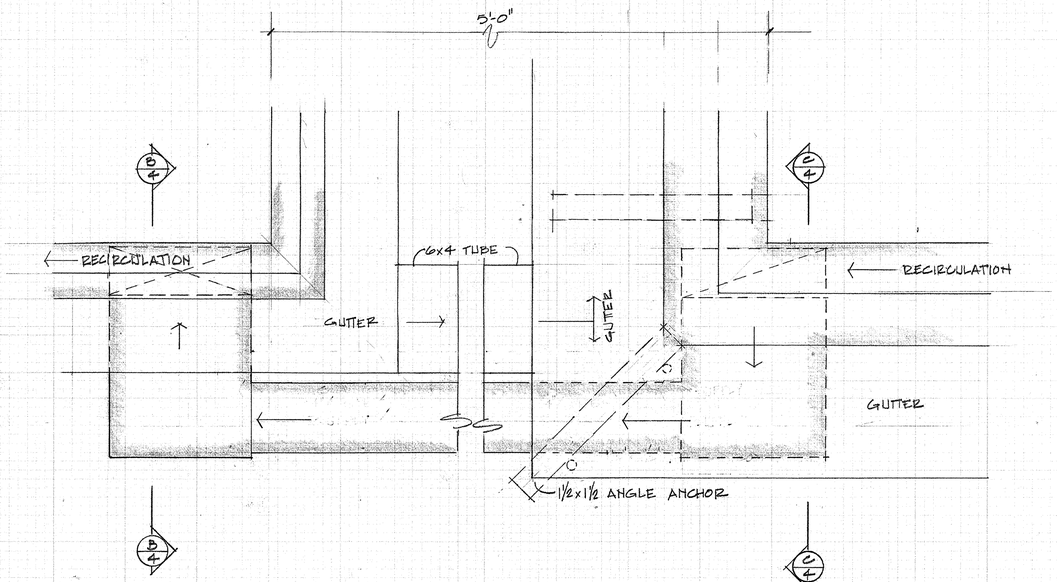

PLAN SECTION @ BULK HEAD IFRS CONNECTION DETAILS A/4

3/8"=1'-0"

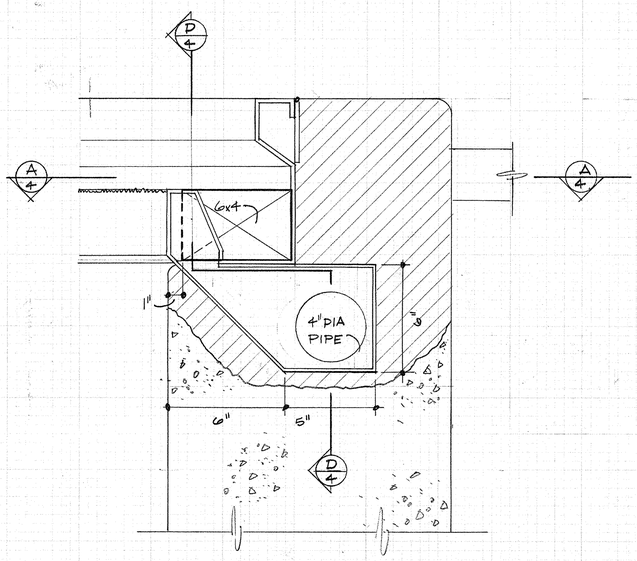

SMALL POOL IFRS CONNECTION B/4

3/4"=1'-0"

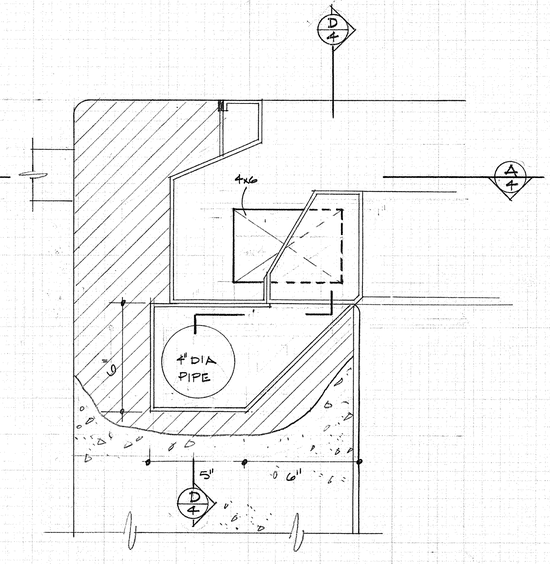

LARGE POOL IFRS CONNECTION C/4

3/4"=1'-0"

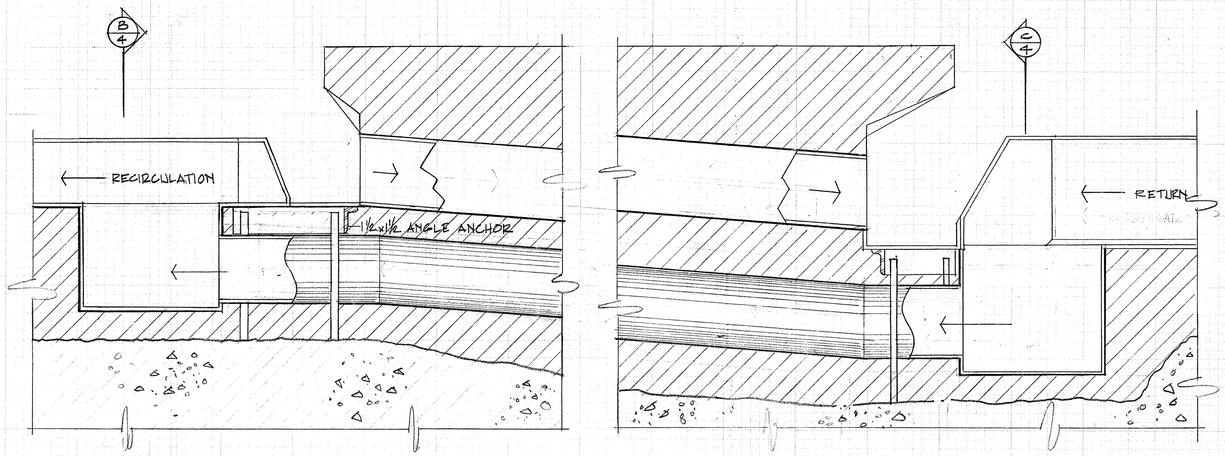

SECTION OF BULK HEAD IFRS CONNECTION DETAILS D/4

3/4"=1'-0"

REGISTERED PROFESSIONAL ENGINEER
3365
R. F. Marquess
OREGON
NOV. 7, 1982
ROBERT F. MARQUESS

CONSULTANT:

PROJ.# : 22-135
DATE : 9/20/74
DESN : W.D.G.
DRWN : E.D.
CHECKED: W.D.G.

MARQUESS ENGINEERING CO.
CONSULTING ENGINEERS
161 N 4TH SPRINGFEILD OREGON 97477
(503) 747-1261

REV. MARK DATE: BY: DESCRIPTION:

SWEET HOME HIGH SCHOOL
SWIMMING POOL RENOVATIONS
DIST. SWEETHOME OREGON

BULKHEAD IFRS CONNECTION DETAILS

4

POOL EQUIPMENT SPECS

1. PIPING : SCHED. 40 PVC PIPE & FITTINGS - SOLVENT WELD, EXCEPT C.I. BELOW BALANCING PIT. CEMENT LINED.

2. BUTTERFLY VALVES: DEMCO SERIES N.E. CAST IRON VALVE WITH 316 STAINLESS STEEL STEM & BRONZE DISC. BUNA-N SEAT. HANDLE FOR INFINITE SETTING. EPOXY PAINT EXTERIOR VALVE BODIES BELOW POOL WATE LEVEL

3. FLOAT VALVES : SWIMQUIP 13600-46 W/ CFI-A1 FLOAT CONTROL & INTERCONNECTING PIPE

4. IRON WORK : ALL IRON WORK IN BALANCING TANK OR OR EXPOSED TO POOL WATER SHALL BE STAINLESS STEEL, PAINT ALL UNFINISHED SURFACES TO SUIT. COLOR BY ARCH.

H & V. EQUIPMENT SPECS.

1. CONTROLS : H&V UNITS OPERATE CONTINUOUSLY THRU AUTO POSITIONS OF MAG. STARTER. MANUALLY CONTROLLED THRU ON-OFF POSITION. STM. COIL CONTL BY ROOM STAT; REFURBISH STATS & STM. VALVES. CEU TO OPERATE WHEN RESPECTIVE H&V UNITS OPERATES THRU EITHER HAND OR AUTO POSITION OF STARTER. MANUAL SWITCH IN POOL MECH. RM. TO OPERATE CEU INDEPENDENT OF H&V.

   TO OPERATE WHEN RESPECTIVE H&V UNIT OPERATIVE, MANUAL SWITCH IN POOL MECH RM.

4. GRILLES & DIFFUSERS: EXH. GRILLES MODEL 550 STAINLESS STEEL, CARNES. SUPPLY DIFFUSERS CARNES MODEL 200 DOUBLE DEFLECTION SUPPLY REGISTER STAINLESS STEEL.

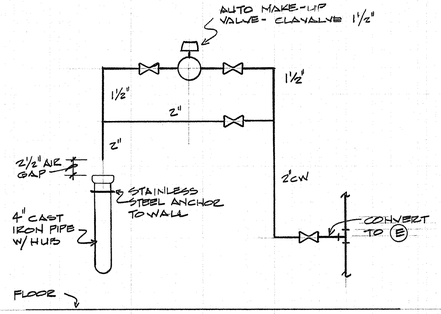

AUTO MAKE-UP VALVE DETAIL — NOT TO SCALE — C/5

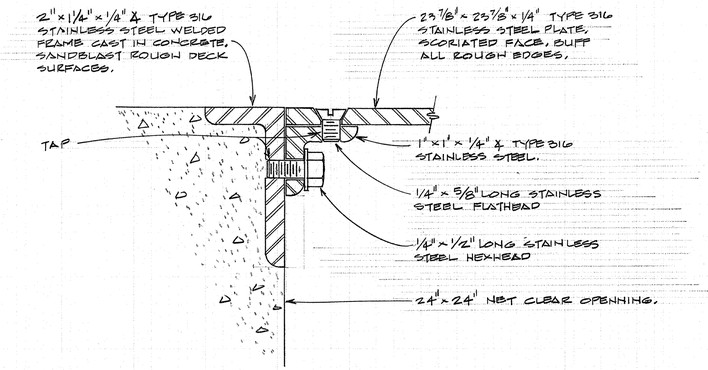

SURGE PIT ACCESS DETAIL — NOT TO SCALE — A/5

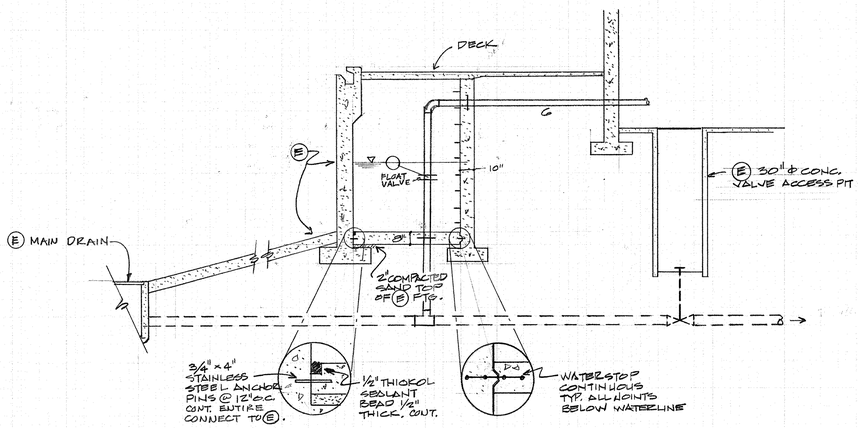

SECTION — SCALE — ¼" = 1'-0" — B/5

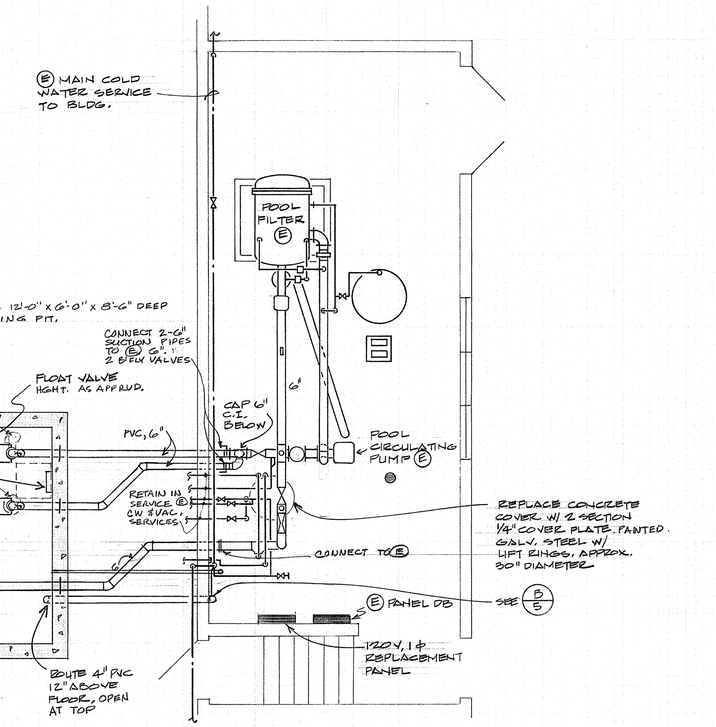

BALANCING TANK
POOL MECHANICAL ROOM
SCALE ¼" = 1'-0" — 1/5

REGISTERED PROFESSIONAL ENGINEER 9365 R. F. Marquess OREGON NOV. 7, 1933 ROBERT F. MARQUESS

PROJ #: 22-135
DATE : 2-20-75
DESN : W.D.G.
DRWN : F.F.C.
CHECKED: R.F.M.

REV. MARK: DATE: BY: DISCRIPTION:

MARQUESS ENGINEERING CO.
CONSULTING ENGINEERS
151 N. 4TH SPRINGFIELD, OREGON

SWEETHOME HIGH SCHOOL
SWIMMING POOL RENOVATION
DIST. 55 SWEETHOME, OREGON.

5

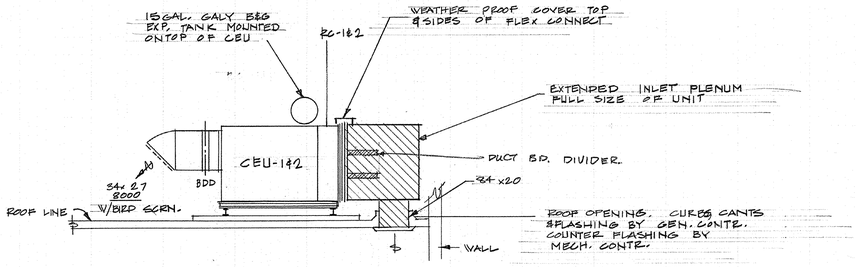

SECTION CEU INSTL. (TYP OF 2 UNITS) A/6

1/4"=1'-0"

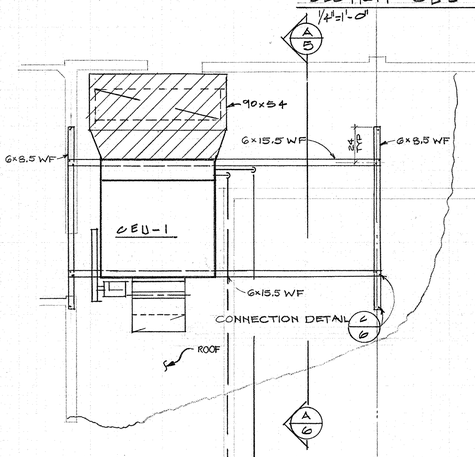

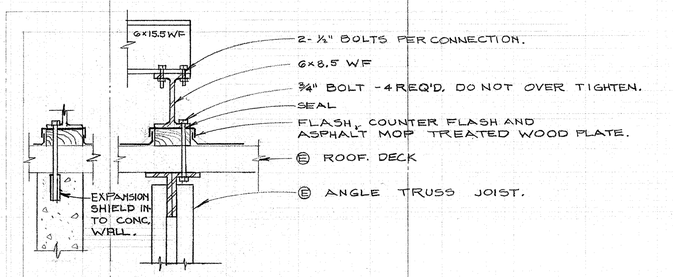

TYP. SUPPORT FRAME CONNECTION DETAIL C/6

SCALE 1½"=1'-0"

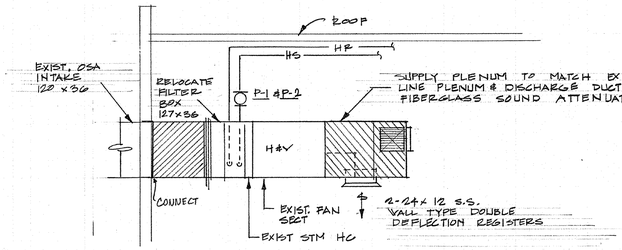

SECTION SUPPLY SYSTEM INSTL. (TYP. OF 2 UNITS) B/6

1/4"=1'-0"

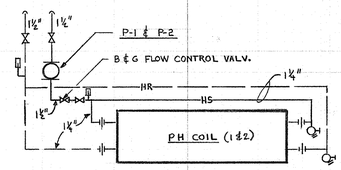

PHC PIPING DETAIL (TYP. OF 2 UNITS) D/6

NOT TO SCALE

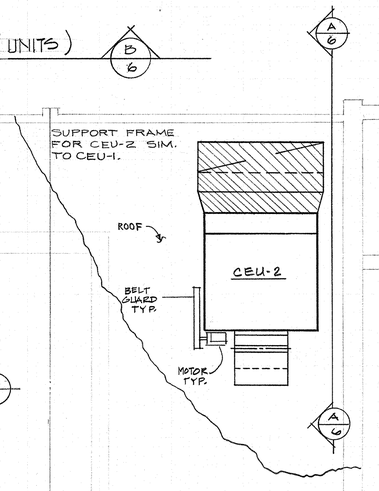

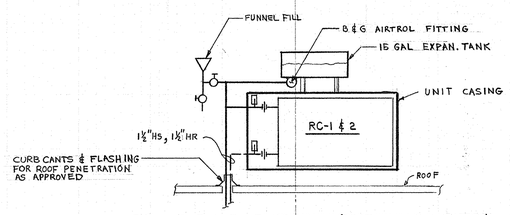

RC PIPING DETAIL (TYP. OF 2 UNITS) E/6

NOT TO SCALE

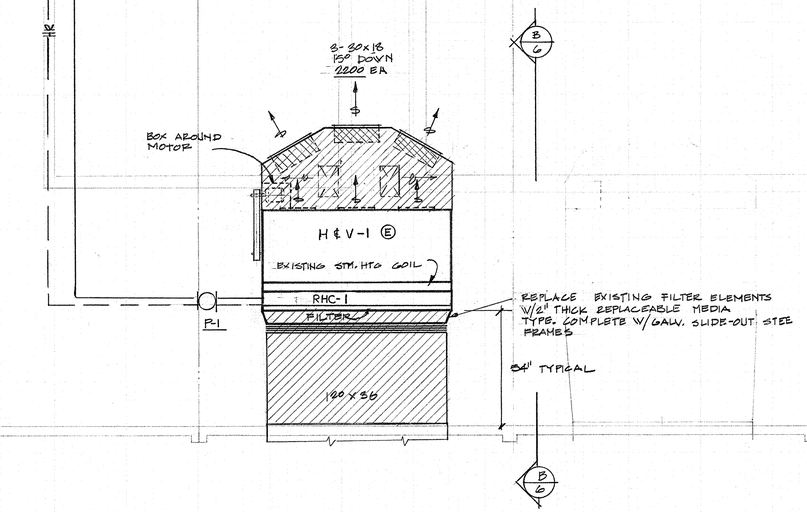

H & V PLAN

¼"= 1'-0"

1/6

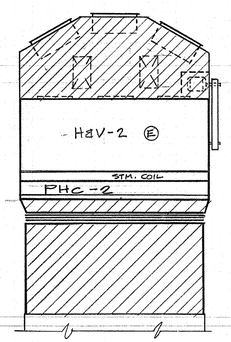

REGISTERED PROFESSIONAL ENGINEER
R. K. Marquess
3365
OREGON
NOV. 7, 1983
ROBERT K. MARQUESS

PROJ # : 22-135
DATE : 2-20-15
DESGN : WDG
DWG : ED, JD.
CHECKED: RKM.

REV. MARK: DATE: BY: DESCRIPTION:

MARQUESS ENGINEERING CO.
CONSULTING ENGINEERS
151 N 4TH SPRINGFIELD OREGON

COMPANY

SWEETHOME HIGH SCHOOL
SWIMMING POOL RENOVATION
DIST. 55 SWEETHOME, OREGON

6

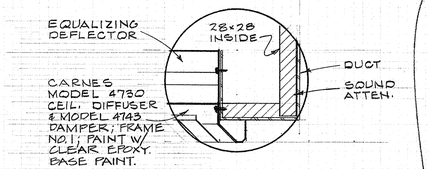

NOTE: TYP OF (2)

TYP DIFFUSER INSTALL. DET. 4 6-R

3" = 1'-0"

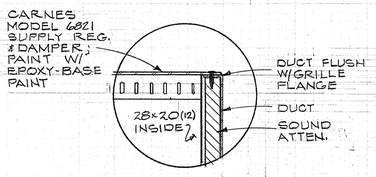

NOTE: TYP. OF (6)

TYP. REGISTER INSTALL. DET. 3 6-R

3" = 1'-0"

NOTE:
PROVIDE BAKELITE NAMEPLATE SIGN READING: VENT AIR FROM GLYCOL CIRCUITS & RECHARGE WITH GLYCOL IF HEAT RECOVERY IS NIL ACCORDING TO THERMOMETER READINGS.

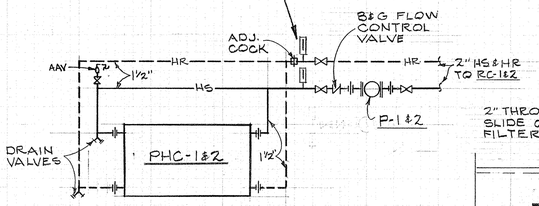

NOTE: TYP. OF (2) COILS

PHC PIPING DETAIL 1 6-R

NOT-TO-SCALE

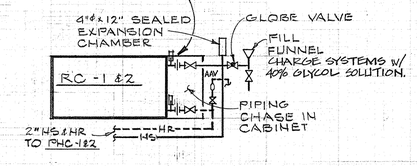

NOTE: TYP. OF (2) COILS

RC PIPING DETAIL 2 6-R

NOT-TO-SCALE

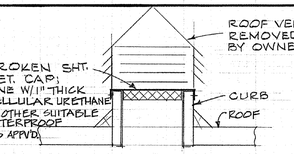

NOTE: TYP OF (6) ROOF VENTS

TYPICAL ROOF VENT SEAL DETAIL 6 6-R

NOT-TO-SCALE

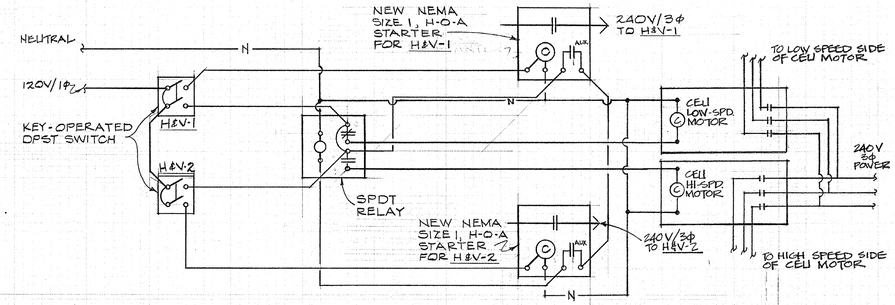

FAN WIRING DIAGRAM 5 6-R

NOT-TO-SCALE

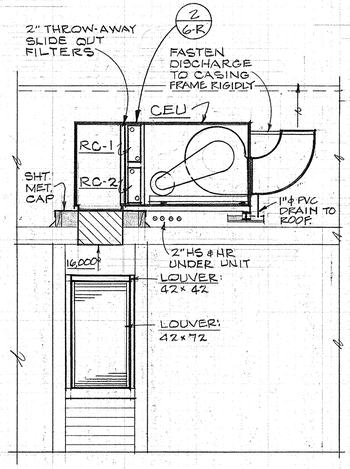

SECTION B 6-R

1/4" = 1'-0"

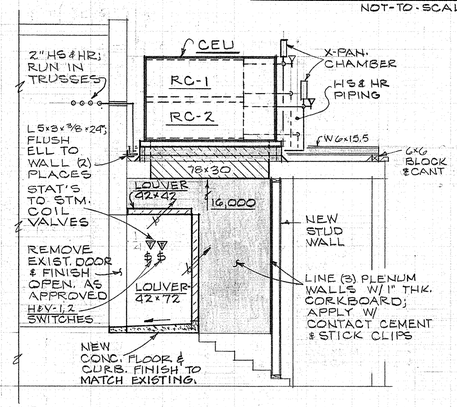

SECTION A 6-R

1/4" = 1'-0"

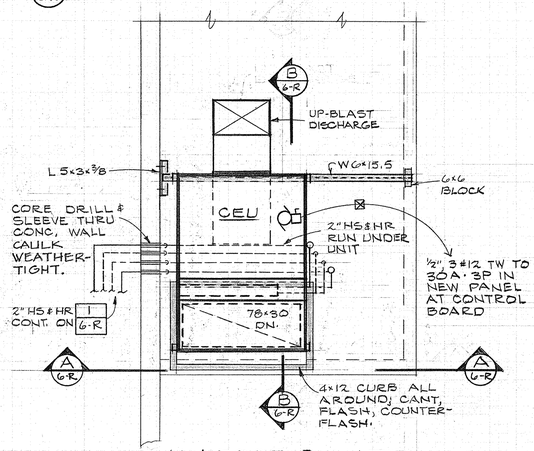

H&V ROOF PLAN 2 6-R

1/4" = 1'-0"

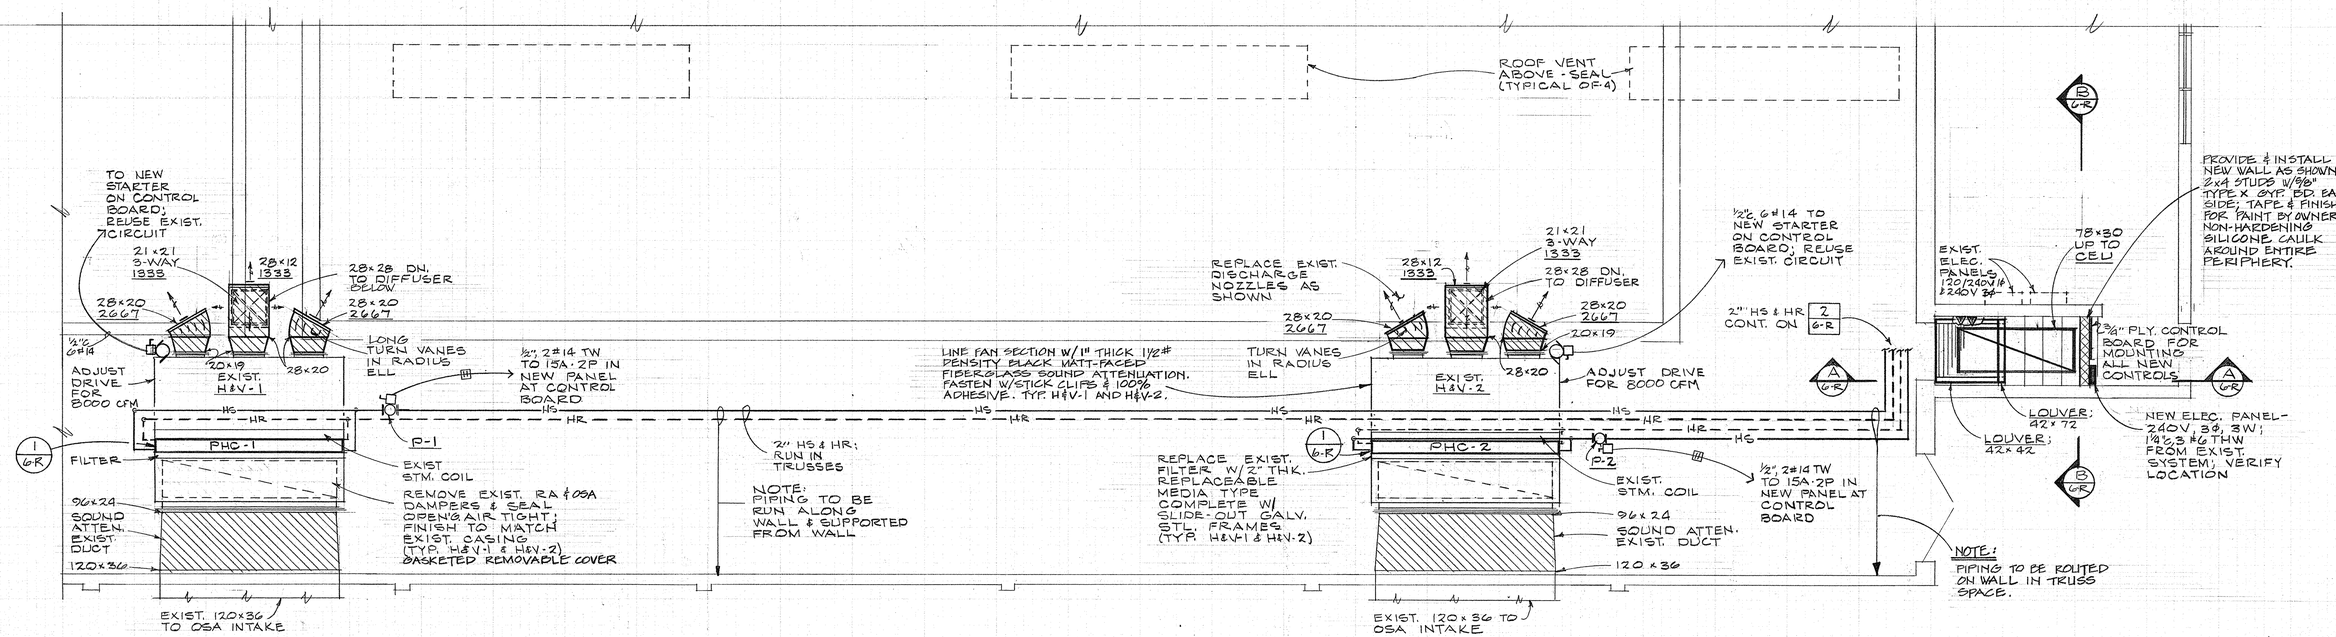

H&V FLOOR PLAN 1 6-R

1/4" = 1'-0"

REGISTERED PROFESSIONAL ENGINEER 9365 OREGON JAN. 17, 1975 ROBERT F. MARQUESS

DESIGN: WDS DATE: 6/16/75
DRWN: KJH PROJ: 22-135
CHK: RFM SCALE: NOTED

MARK	DATE	BY	DESCRIPTION
1	6/16/75	KJH	GEN. REVISIONS-ENTIRE SHEET

SWEETHOME HIGH SCHOOL
SWIMMING POOL RENOVATIONS
DIST. 55 SWEETHOME, ORE.

POOL H&V REVISIONS

MARQUESS ENGINEERING CO.
CONSULTING ENGINEERS
151 NORTH FOURTH STREET
SPRINGFIELD, OREGON - PH. 747-1261

NOTES:

1. LIGHT LINES REPRESENT EXISTING EQUIPMENT, DUCTWORK, & PIPING. HEAVY LINES REPRESENT WORK UNDER THIS CONTRACT.
2. SLOPE STEAM MAIN AND CONDENSATE RETURN MAIN AND RISERS ½" PER 10'. SLOPE STEAM RISERS ½" PER FOOT. SLOPE ALL PIPING IN DIRECTION SHOWN.
3. SUSPEND ALL THREE CABINET UNIT HEATERS FROM EXISTING PERLINS IN A SIMILAR MANNER AS SHOWN IN SECTION 2.
4. SEE SPECIFICATIONS FOR DETAILED DESCRIPTION OF CAR EXHAUST SYSTEM.
5. ALL 4"ϕ SHEETMETAL DUCTS DOWN TO 11' FROM FLOOR.
6. REBALANCE Ⓔ AIR SYSTEM WHERE SHOWN.

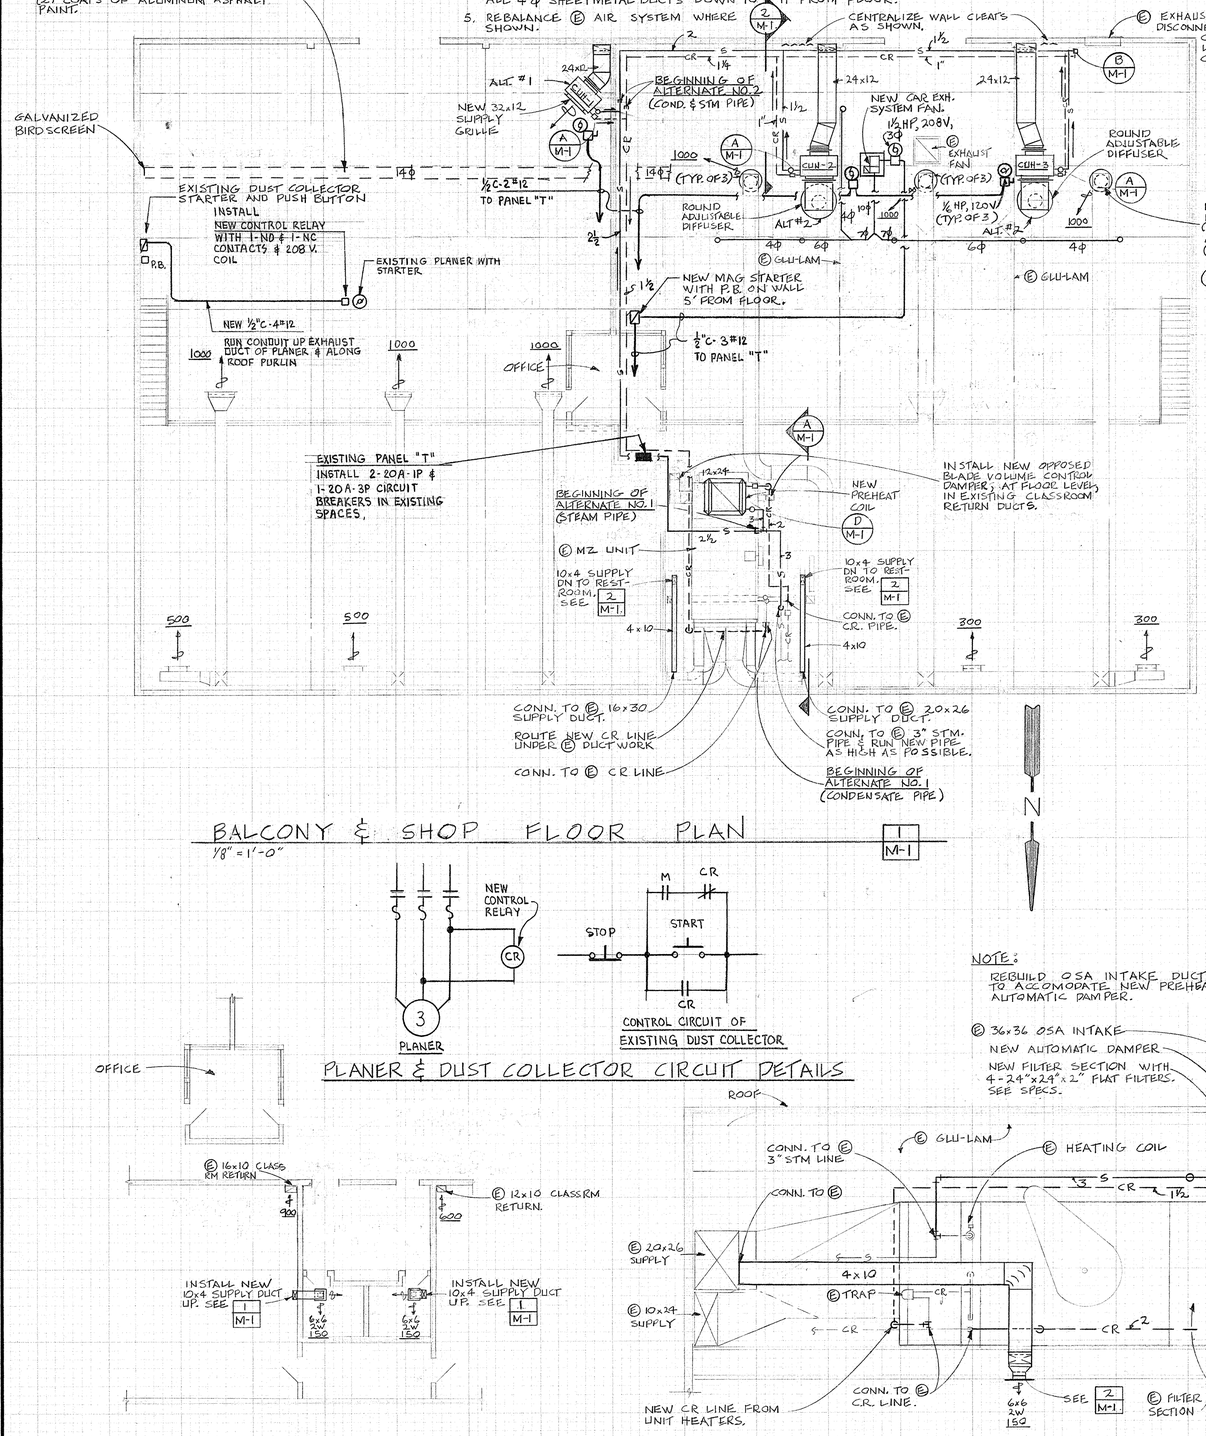

BALCONY & SHOP FLOOR PLAN

1/8" = 1'-0"

1 / M-1

PLANER & DUST COLLECTOR CIRCUIT DETAILS

FIRST FLOOR PLAN

1/8" = 1'-0"

2 / M-1

NOTE:

REBUILD OSA INTAKE DUCTWORK AS NECESSARY TO ACCOMODATE NEW PREHEAT COIL, FILTERS, AND AUTOMATIC DAMPER.

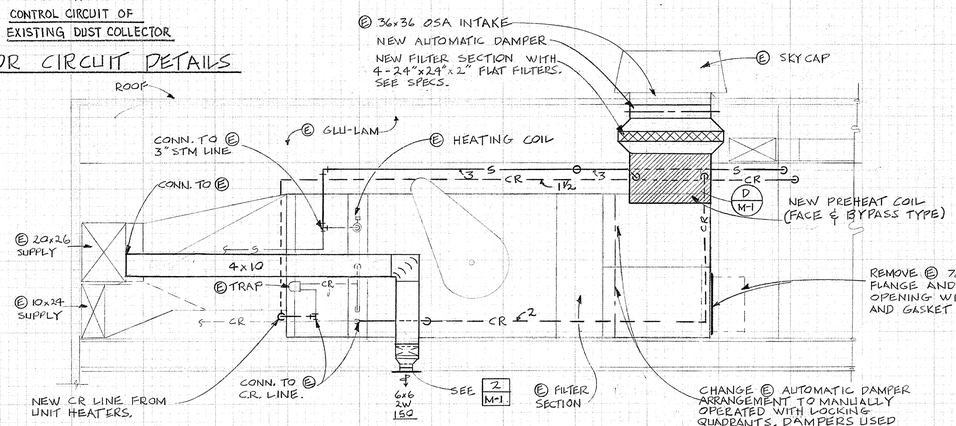

SECTION

3/8" = 1'-0"

REF. 1 / M-1

A / M-1

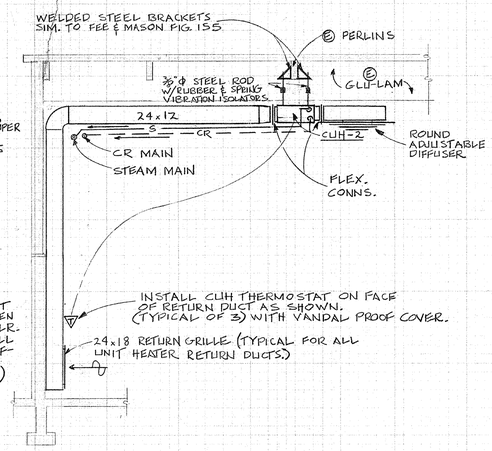

SECTION

1/4" = 1'-0"

2 / M-1

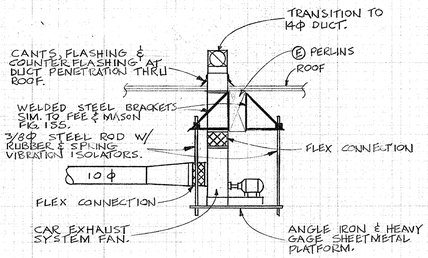

CAR EXHAUST SYSTEM FAN INSTALLATION DETAIL

NTS

C / M-1

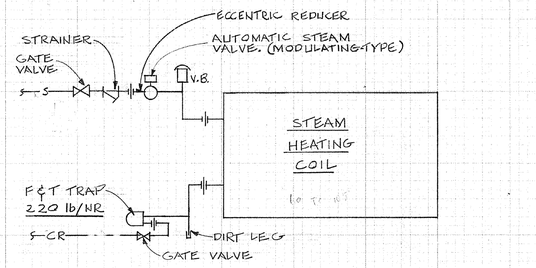

TYPICAL STEAM HEATING COIL PIPING DETAIL (CUH)

NTS

A / M-1

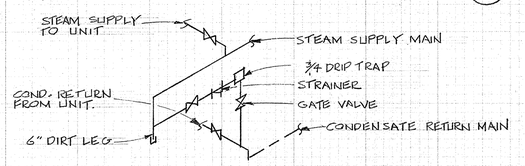

STEAM SUPPLY MAIN TO CONDENSATE RETURN MAIN DRIP LINE DETAIL

NTS

B / M-1

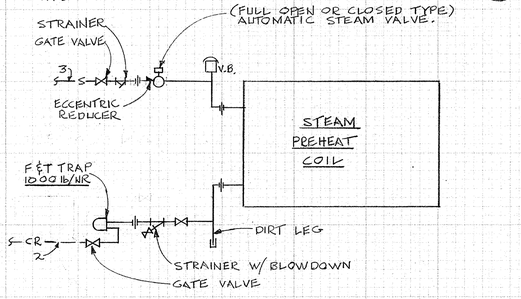

STEAM PREHEAT COIL PIPING DETAIL

NTS

D / M-1

SYMBOL LIST

S	STEAM PIPE
CR	CONDENSATE RETURN PIPE
	PIPES DOWN
	PIPE PITCHED DOWN
	CAPPED PIPE
	SUPPLY AIR DUCT UP
	SUPPLY AIR DUCT DOWN
	EXHAUST AIR DUCT UP
	EXHAUST AIR DUCT DOWN
	FLEXIBLE CONNECTION; UL APPROVED
	TURNVANE ELBOW
	RECTANGULAR CEILING SUPPLY AIR DIFFUSER
20ϕ	ROUND SUPPLY AIR DIFFUSER
	SUPPLY AIR GRILLE.
	RETURN AIR GRILLE.
2W	2-WAY BLOW DIFFUSER
CFM	CUBIC FEET PER MINUTE
100	AIR VOLUME IN CFM
30x12	GRILLE SIZE: WIDTH AND HEIGHT
	THERMOSTAT
	GATE VALVE
	STRAINER AND UNION
VB	VACUUM BREAKER
CUH	CABINET UNIT HEATER
F&T	FLOAT AND THERMOSTATIC
Ⓔ	EXISTING
1 / M-1	PLAN REFERENCE — PLAN NO. / SHEET NO.
A / M-1	DETAIL REFERENCE — DETAIL LETTER / SHEET NO.
A / M-1	SECTION REFERENCE — SECTION LETTER / SHEET NO.

REGISTERED PROFESSIONAL ENGINEER — OREGON — NOV. 21, 1972 — 3365 — R. F. Hargreaves

DESIGN: CAW DATE: JAN. 30, 1976 JOB NO: 22-153

DRAWN: CAW SCALE: AS SHOWN CHK'D: RFM

REVISION MARK	DATE	BY	DESCRIPTION
			SHOP REVISIONS

JUNCTION CITY HIGH SCHOOL

JUNCTION CITY OREGON

HEATING & VENTILATING PLANS, SECTIONS & DETAILS

HARDNESS ENGINEERING CO.
CONSULTING ENGINEERS
381 NORTH FOURTH STREET
SPRINGFIELD, OREGON 97477 503/747-1861

M-1

OF 1

EXISTING HIGH SCHOOL BUILDINGS

NOTE: Elevations are from City of Sweet Home Datum — using BM 16-L located at the SW corner of Tennis Court fence on North side of Long Street Elevation 540.56

18TH Avenue

N 08° 11' W

Manhole 546.22
Fl. 539.82

CR
Auto Shop
Elec.
Draft'g
Art
Power Mech.
Craft
Utility Shed
Wood Shop
Metals
Spec. Ed.
Biology
Math
Speech
Math
Math
Math
Health
Health & History
Home Ec.
Sewing
Resource Center
Band
Stage
Boiler
Sto
Eng
Auditorium
Home Ec.
Choral
Eng
English & Speech
Fiction Center
Court
Gen. Sci.
Phys. & Chem.
Team
Dressing
Boys Lockers
Swim Dr. Rm.
Pool
Girls Lockers
Dr. Rm.
Student Affairs
Gymnasium
Cafeteria
Kit.
Social Studies
Social Studies
English
Eng
Eng
Latin & Eng
Eng
Eng
Office
Teachers
Typing & Short Hnd
Bus. Mach.
Typing

Back of Sidewalk
Property Line
Curb

℄ Long Street

S 81° 30' W

Manhole 539.88
Fl. 530.22

TBM on Catch Basin at Fence Corner Elev 542.14

o BM 16-L
Elev. 540.56

0 4 8 16 32 64