SWEET HOME HIGH SCHOOL RECONSTRUCTION

SWEET HOME SCHOOL DISTRICT NO. 55
1641 LONG STREET
SWEET HOME, OR

ABBREVIATIONS

NOT ALL ABBREVIATIONS WILL BE USED

AB	ANCHOR BOLT
A.C.	ASPHALTIC CONCRETE
ACT.	ACOUSTICAL TILE
AD	AREA DRAIN
ADJ.	ADJACENT, ADJUSTABLE
A.F.F.	ABOVE FINISH FLOOR
@	AT
AL.	ALUMINUM
BD.	BOARD
B.O.	BOTTOM OF
BRG.	BEARING
CB	CATCH BASIN
CJ	CONTROL JOINT
C.O.	CLEAN OUT
C.M.U.	CONCRETE MASONRY UNIT
C.T.	CERAMIC TILE
CLG.	CEILING
CLR.	CLEARANCE
CONC.	CONCRETE
CONT.	CONTINUOUS
D.F.	DRINKING FOUNTAIN
DIA.	DIAMETER
DIM.	DIMENSION
DTL.	DETAIL
EA.	EACH
ELEC.	ELECTRIC
EL. / ELEV	ELEVATION
EQUIP.	EQUIPMENT
(E) ,EXIST.	EXISTING
EW	EACH WAY
EXT.	EXTERIOR
F.D.	FLOOR DRAIN
F.E.C.	FIRE EXTINGUISHER CABINET
F.G.	FIBER GLASS
F.O.	FACE OF
FIN.	FINISH
FTG.	FOOTING
GALV.	GALVANIZED
G.B.	GYPSUM BOARD
GYP.	GYPSUM
H.B.	HOSE BIBB
H.M.	HOLLOW METAL
I.D.	INSIDE DIAMETER
INFO.	INFORMATION
INSUL	INSULATION
INT	INTERIOR
MH	MANHOLE
MAX.	MAXIMUM
MECH.	MECHANICAL
MET, MTL	METAL
MFR.	MANUFACTURER
MIN.	MINIMUM
MISC.	MISCELLANEOUS
MO	MASONRY OPENING
NIC	NOT IN CONTRACT
O/C, O.C.	ON CENTER
OD	OVERFLOW DRAIN
OFCI	OWNER FURNISHED, CONTRACTOR INSTALLED
OFOI	OWNER FURNISHED, OWNER INSTALLED
OSB	ORIENTED STRAND BOARD
P.C.	PRECAST CONCRETE
P.F.	PRE-FINISHED
P.S.	PAINT SYSTEM
PLC'S	PLACES
PL.	PLASTER
PLAM	PLASTIC LAMINATE
PT	PRESSURE TREATED
Q.T.	QUARRY TILE
R.B.	RUBBER BASE
R.C.P.	REFLECTED CEILING PLAN
REF	REFERENCE
REF'R	REFRIGERATOR
REQ'D	REQUIRED
REV	REVERSE(D)
RM.	ROOM
S.A.P.	SUSPENDED ACOUSTICAL PANEL
SHT.	SHEET
SIM	SIMILAR
SS	STAINLESS STEEL
STL.	STEEL
STRUCT.	STRUCTURAL
SYNTH.	SYNTHETIC
T.M.E.	TO MATCH EXISTING
T.O.	TOP OF
T.R.	TOILET ROOM
T.S.	TUBE STEEL
TYP.	TYPICAL
U.N.O.	UNLESS NOTED OTHERWISE
V.C.T.	VINYL COMPOSITION TILE
V.P.	VENEER PLASTER
VTR	VENT THROUGH ROOF
W/	WITH

SYMBOLS LEGEND

- DRAWING LETTER / DETAIL MARK / SHEET NO.
- DRAWING LETTER / INTERIOR ELEVATION MARK / SHEET NO.
- DRAWING LETTER / BUILDING SECTION CALLOUT / SHEET NO.
- BUILDING GRID
- OFFICE / 108 — ROOM NAME / ROOM IDENTIFICATION NO.
- DOOR LETTER / DOOR MARK / ROOM NO.
- RELIGHT OR WINDOW TYPE
- ROOM IDENTIFICATION SIGN
- ELEVATION CALLOUT
- REVISION CLOUD WITH KEYED NOTE

COPYRIGHT OF DRAWINGS AND PROJECT MANUAL

Not published, all rights reserved. Furnished solely and exclusively for official purposes with reference to the project described herein.

CONSULTANTS

CIVIL ENGINEERING
BALZHISER & HUBBARD ENGINEERS
975 LINCOLN ST.
EUGENE, OR 97440
TEL: (541) 686-8478
FAX: (541) 345-5303

MECHANICAL ENGINEERING
ACCIPIO INC. CONSULTING ENGINEERS
4000 SE INTERNATIONAL WAY, SUITE F204
MILWAUKIE, OR 97222
TEL: (503) 652-9654
FAX: (503) 652-9652

ELECTRICAL ENGINEERING
JAMES D. GRAHAM AND ASSOCIATES
6420 S.W. MACADAM, SUITE 360
PORTLAND, OR 97201
TEL: (503) 246-0024
FAX: (503) 246-0035

FOOD SERVICE CONSULTANTS
HALLIDAY ASSOCIATES, INC.
656 NW NORWOOD STREET
CAMAS, WASHINGTON 98607
TEL: (360) 834-6657
FAX: (360) 834-5453

LANDSCAPE ARCHITECT
DOUGHERTY LANDSCAPE ARCHITECTS
474 WILLAMETTE ST. SUITE 305
EUGENE OR 97401
TEL: (541) 683-5803
FAX: (541) 683-8183

INDEX OF DRAWINGS

A0.0 COVER SHEET, DRAWING INDEX, VICINITY MAP, GENERAL PROJECT DATA

DEMOLITION SHEETS
DA1.1 SITE DEMOLITION PLAN
DA2.1 DEMOLITION KEY FLOOR PLAN
DA2.2 DEMOLITION PLAN WEST
DA2.3 DEMOLITION PLAN CORE
DA2.4 DEMOLITION PLAN EAST
DA2.5 CEILING DEMO PLAN, ROOF DEMO PLAN

ARCHITECTURAL SHEETS
A1.0 STAGE PLAN
A1.1 OVERALL SITE PLAN
A1.2 WEST SITE PLAN
A1.3 EAST SITE PLAN
A1.4 WEST SITE GRADING PLAN
A1.5 EAST SITE GRADING PLANS
A1.6 SITE PAVING PLAN, FOSTER SITE PLAN
A2.0 FIRE AND LIFE SAFETY DIAGRAMS
A2.1 KEY FLOOR PLAN
A2.2 FLOOR PLAN – WEST
A2.3 FLOOR PLAN – CORE
A2.4 FLOOR PLAN – EAST
A2.5 EXISTING ANCILLARY FLOOR PLANS, EXIST. MECH. ATTICS
A2.6 EXISTING ANCILLARY FLOOR PLANS
A2.7 ROOF PLAN – WEST
A2.8 ROOF PLAN – CORE
A2.9 ROOF PLAN – EAST
A3.1 EXTERIOR ELEVATIONS
A3.2 BUILDING SECTIONS
A3.3 BUILDING SECTIONS
A3.4 BUILDING SECTIONS
A4.1 ENLARGED PLANS & INTERIOR ELEVATIONS – WEST
A4.2 ENLARGED PLANS & INTERIOR ELEVATIONS – CORE
A4.3 ENLARGED PLANS & INTERIOR ELEVATIONS – CORE
A4.4 ENLARGED PLANS & INTERIOR ELEVATIONS – CORE
A4.5 ENLARGED PLANS & INTERIOR ELEVATIONS – CORE
A4.6 ENLARGED PLANS & INTERIOR ELEVATIONS – EAST
A4.7 ENLARGED PLANS & INTERIOR ELEVATIONS – EAST
A5.1 REFLECTED CEILING PLAN – WEST
A5.2 REFLECTED CEILING PLAN – CORE
A5.3 REFLECTED CEILING PLAN – EAST

CIVIL SHEETS
C1 CONTROL POINTS/ EROSION CONTROL PLAN AND DETAILS
C2 STORM DRAIN PLAN
C3 SANITARY SEWER AND WATER PLAN
C4 CIVIL DETAILS, CIVIL LEGEND AND GENERAL NOTES

STRUCTURAL SHEETS
S1.1 FOUNDATION PLAN – WEST, GENERAL NOTES, FOUNDATION LEGEND
S1.2 FOUNDATION PLAN – CORE
S1.3 FOUNDATION PLAN – EAST
S2.1 ATTIC FLOOR KEY PLAN, ATTIC FLOOR FRAMING PLAN
S3.1 ROOF FRAMING – WEST
S3.2 ROOF FRAMING – CORE
S3.3 ROOF FRAMING – EAST


MECHANICAL SHEETS
M0.0 COVER SHEET HVAC
DM2.1 FLOOR PLAN – WEST – DEMO – HVAC
DM2.2 FLOOR PLAN – CORE – DEMO – HVAC
DM2.3 FLOOR PLAN – EAST – DEMO – HVAC
DM2.4 WOODSHOP FLOOR PLAN–DEMO–HVAC
M2.0 PHASING PLAN – HVAC
M2.1 FLOOR PLAN – WEST – HVAC
M2.2 FLOOR PLAN – CORE – HVAC
M2.3 FLOOR PLAN – EAST – HVAC
M2.4 WOODSHOP FLOOR PLAN – HVAC
M3.1 BOILER ROOM ISO FLUE PLAN 2003 DEMO – HVAC PHASE 3, STAGE 1
M3.2 BOILER ROOM ISO PIPING PLAN 2003 DEMO – HVAC PHASE 3, STAGE 1
M3.3 BOILER ROOM ISO PIPING PLAN 2003 HVAC PHASE 3, STAGE 1
M3.4 BOILER ROOM ISO PIPING PLAN 2004 DEMO – HVAC PHASE 3, STAGE 3
M3.5 NOT USED
M3.6 SCHEDULES – HVAC
M3.7 SCHEDULES – HVAC
M3.8 DETAILS – HVAC
M3.9 DETAILS – HVAC
P0.0 COVER SHEET PLUMBING
DP2.1 FLOOR PLAN – WEST – DEMO – PLUMBING
DP2.2 FLOOR PLAN – CORE – DEMO – PLUMBING
DP2.3 FLOOR PLAN – EAST – DEMO – PLUMBING
P2.0 PHASING PLAN – PLUMBING
P2.1 FLOOR PLAN – WEST – PLUMBING
P2.2 FLOOR PLAN – CORE – PLUMBING
P2.3 FLOOR PLAN – EAST – PLUMBING
P2.4 PARTIAL FLOOR PLANS – PLUMBING
P2.5 PARTIAL FLOOR PLANS – PLUMBING
P3.1 PLUMBING CONNECTION SCHEDULE
P3.2 DETAILS PLUMBING
P3.3 DETAILS PLUMBING

INDEX OF DRAWINGS

ELECTRICAL SHEETS
E0.1 SYMBOLS LIST
E1.1 SITE DEMOLITION PLAN
E1.2 SITE PLAN NEW ELECTRICAL
E2.1 POWER AND SIGNAL PLAN – WEST
E2.2 POWER AND SIGNAL PLAN – CORE
E2.3 POWER AND SIGNAL PLAN – EAST
E2.5 EXISTING ANCILLARY FLOOR PLANS POWER AND SIGNAL
E2.6 EXISTING ANCILLARY FLOOR PLANS POWER AND SIGNAL
E3.1 LIGHTING PLAN – WEST
E3.2 LIGHTING PLAN – CORE
E3.3 LIGHTING PLAN – EAST
E6.1 KITCHEN DETAILS
E9.1 ONE LINE DIAGRAM AND PANELBOARD SCHEDULES
E9.2 PANELBOARD SCHEDULES
E9.3 STRUCTURED WIRING

KITCHEN SHEETS
FS1.1 FOOD SERVICE EQUIPMENT PLAN
FS1.2 FOOD SERVICE PLUMBING PLAN
FS1.3 FOOD SERVICE MECHANICAL/ FLOOR DEPRESSION PLAN
FS1.4 FOOD SERVICE ELECTRICAL/ REFRIGERATION PLAN
FS2.1 FOOD SERVICE WALK-IN DETAILS
FS2.2 FOOD SERVICE FABRICATION DETAILS
FS2.3 FOOD SERVICE FABRICATION DETAILS
FS2.4 FOOD SERVICE FABRICATION DETAILS

LANDSCAPE SHEETS
LA-1 PLANTING PLAN
LA-2 IRRIGATION PLAN

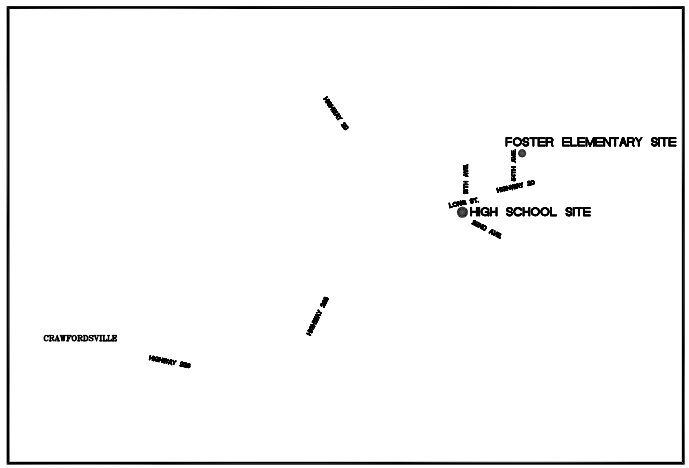

VICINITY MAP
SCALE: NO SCALE

NORTH

GENERAL PROJECT DATA

OCCUPANCY: MIXED USE
MAIN BUILDING E1
CAFETERIA A2.1
EXISTING GYM AND POOL A3

CONSTRUCTION TYPE: 5 ONE-HOUR SPRINKLERED AT NEW BUILDING CONSTRUCTION, GYM, POOL, AND SOUTH CLASSROOMS
CONSTRUCTION TYPE AT EXISTING ADJACENT AREAS: TYPE 5-N NON-SPRINKLERED

ALLOWABLE AREA AT TYPE 5-ONE HOUR SPRINKLERED CONSTRUCTION:

E-1 AT 15,700 X 2 (YARDS) X 3 (SPRINKLERS) = 94,200 SQ. FT
A2.1 AND A3 AT 10,500 X 2 (YARDS) X 3 (SPRINKLERS) = 63,000
B @ 14,000 X 2 (YARDS) X 3 (SPRINKLERS) = 84,000 SQ. FT

PROPOSED AREAS AT 5-ONE HOUR SPRINKLERED CONSTRUCTION;

A2.1 CAFETERIA AT 7,600
A3 EXISTING GYM AND POOL AT 14,587
B LINN BENTON COMMUNITY COLLEGE AT 4,969
E-1 REMAINING BUILDING AREA AT 55,928

RATIO CHECK:

$\frac{A2.1}{7,600} + \frac{A3}{14,587} + \frac{B}{4,969} + \frac{E-1}{55,928} = .95 < 1$ OK
63,000 63,000 84,000 94,200

gLAs Architectural Group
105 Pearl Street
Eugene, Oregon 97440
(541) 686-2014
(541) 686-2017 fax

CONSULTANTS

SWEET HOME SCHOOL DISTRICT 55
BOND 2001
HIGH SCHOOL RECONSTRUCTION


gLAs COPYRIGHT 2003

△ REVISED

COVER SHEET
DRAWING INDEX
VICINITY MAP
GENERAL PROJECT DATA

PROJECT NUMBER 01023
DATE 4-4-03

A0.0

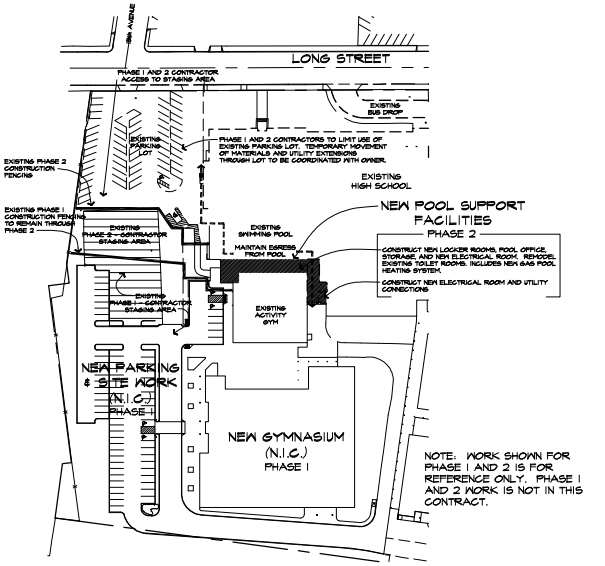

PHASE 1 - NEW GYMNASIUM

DURATION: THIS WORK IS CURRENTLY IN PROGRESS - COMPLETE JUNE 30, 2005.

PHASE 1 DESCRIPTION: PHASE 1 CONSISTS OF THE CONSTRUCTION OF THE NEW GYM AND ASSOCIATED PARKING IMPROVEMENTS. THIS WORK IS CURRENTLY UNDER CONTRACT WITH MCKENZIE COMMERCIAL CONTRACTORS AND IS SCHEDULED TO BE COMPLETE NO LATER THAN JUNE 30, 2005.


PHASE 2 - NEW POOL SUPPORT FACILITIES

DURATION: THIS WORK IS CURRENTLY IN PROGRESS - COMPLETE JUNE 2, 2005

PHASE 2 DESCRIPTION: PHASE 2 CONSISTS OF THE CONSTRUCTION OF NEW SWIMMING POOL SUPPORT FACILITIES INCLUDING A RECEPTION/OFFICE AREA, LOCKER ROOMS, SHOWERS, STORAGE AREA, INDEPENDENT GAS FUELED MECHANICAL SYSTEMS FOR THE POOL WATER HEATING AND HVAC SYSTEMS AND ASSOCIATED ELECTRICAL SYSTEMS. THE WORK IN THIS PHASE SHALL PERMIT THE PHASE 3 WORK TO OCCUR WITH MINIMAL IMPACT TO POOL FACILITIES OPERATIONS. THIS PHASE IS CURRENTLY UNDER CONTRACT AND IS SCHEDULED TO BE COMPLETE NO LATER THAN JUNE 2, 2005.

NORTH

SCALE: 1" = 60'

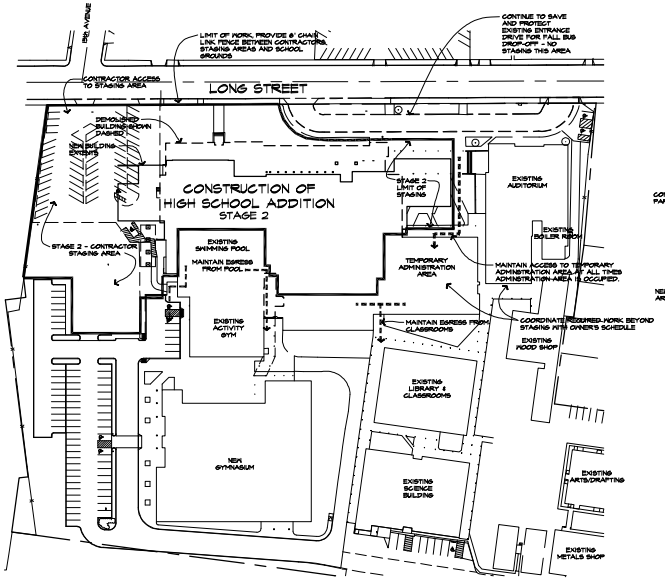

PHASE 3, STAGE 2 - CONTINUE BUILDING AND SITE WORK


DURATION: AUGUST 22, 2003, UP TO JUNE 15, 2004)

PHASE 3, STAGE 2 DESCRIPTION:

STAGE 2 TAKES PLACE DURING THE 2003/2004 SCHOOL SESSION. STAGE 2 CONSISTS OF THE GENERAL CONSTRUCTION OF THE NEW SCHOOL ADDITION. CONTRACTOR WILL BE PROVIDED LIMITED ACCESS TO THE SITE AND WILL ALSO NEED TO ACCOMMODATE SCHOOL ACTIVITIES WHEN NECESSARY. THE CONTRACTOR SHALL ERECT TEMPORARY PARTITIONS WITH DUST AND NOISE CONTROL AS NECESSARY TO PERMIT SCHOOL ACTIVITIES TO CONTINUE IN THE ADJACENT SPACES. CONTRACTOR WILL ONLY BE PERMITTED TO WORK IN THE AREAS IDENTIFIED AS CONTRACTOR WORK AND STAGING AREAS UNLESS SPECIFICALLY AUTHORIZED IN WRITING BY THE ARCHITECT. CONTRACTOR SHALL PROVIDE FENCING BETWEEN ALL STUDENT OCCUPIED AREAS AND THE WORK/STAGING AREA.

NORTH

SCALE: 1" = 60'

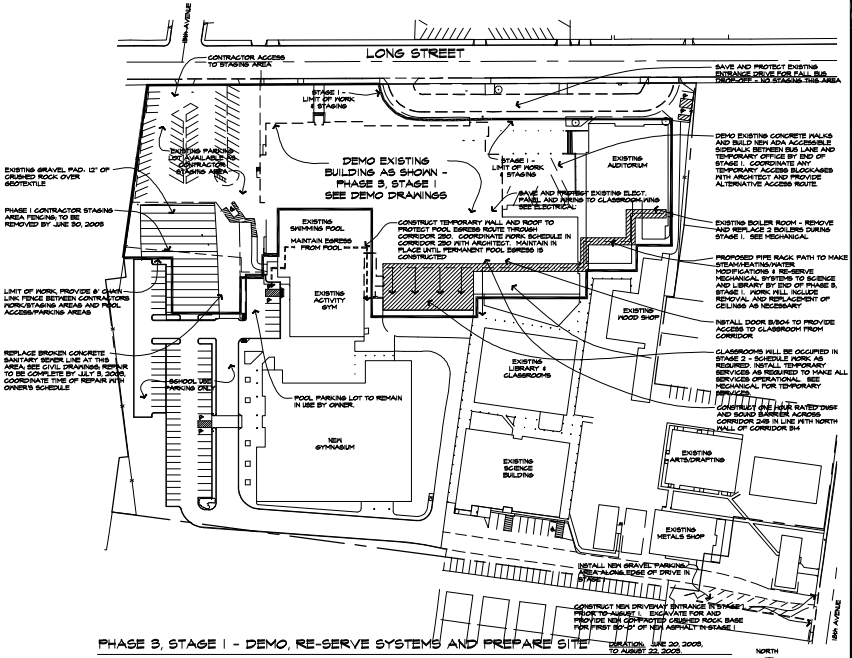

PHASE 3, STAGE 1 - DEMO, RE-SERVE SYSTEMS AND PREPARE SITE

DURATION: JUNE 20, 2005, TO AUGUST 22, 2005

PHASE 3, STAGE 1 DESCRIPTION (ALSO SEE PLAN NOTES ABOVE, TYPICAL):

STAGE 1 CONSISTS OF ALL WORK WHICH NEEDS TO BE COMPLETED DURING THE SUMMER BREAK WHILE STUDENTS ARE NOT PRESENT. IT CONSISTS PRIMARILY OF THE DEMOLITION OF ALL AREAS OF THE MAIN BUILDING NECESSARY TO ACCOMMODATE THE NEW CONSTRUCTION. DEMOLITION WORK WILL INCLUDE ASBESTOS ABATEMENT, WHICH WILL BE COMPLETED ENTIRELY DURING STAGE 1. CONTRACTOR WILL ALSO CONSTRUCT NEW CONCRETE CURBS AND PUBLIC WALKS AT 19TH AVE ACCESS WITH ARCHITECT, AND PROVIDE ALTERNATIVE ACCESS ROUTE DURING BLOCKAGE.

IT WILL ALSO INCLUDE THE DEMOLITION AND REPLACEMENT OF TEMPORARY AND PERMANENT MECHANICAL SYSTEMS INCLUDING HYDRONIC SYSTEM PIPING, GAS PIPING, AND ELECTRICAL SYSTEMS AS NECESSARY TO ACCOMMODATE DEMOLITION AND RE-SERVICING OF THE REMAINING AREAS OF THE SCHOOL COMPLEX FOR SCHOOL FALL TERM. SEE MECHANICAL PHASING PLANS FOR ADDITIONAL INFORMATION.

STAGE 1 WORK SHALL BE COMPLETED AND RE-SERVED SYSTEMS OPERATIONAL FOR SCHOOL OPENING FALL 2005.


CONTRACTOR SHALL MAINTAIN FENCING ALONG POOL ACCESS AND EGRESS ROUTES AND TO ISOLATE POOL PARKING FROM THE WORK AND STAGING AREAS. THE CONTRACTOR SHALL ALSO MAINTAIN FENCING BETWEEN THE BUS DROP-OFF AND ADMINISTRATION AREAS AND THE WORK THROUGH-OUT THIS STAGE.

OWNER HAS SCHEDULED A FESTIVAL TO TAKE PLACE ON SOUTH HALF OF THE SITE DURING AUGUST 1, 2, AND 3. COORDINATE ACCESS, PROTECT SITE, AND ACCOMODATE FESTIVAL ACTIVITIES OUTSIDE OF STAGING AREA LIMITS SHOWN.

PRIOR TO DEMOLITION OF THE EXISTING KITCHEN FREEZER AND COOLER, A TEMPORARY KITCHEN FACILITY WILL NEED TO BE SET UP AT FOSTER ELEMENTARY SCHOOL. COORDINATE WITH ARCHITECT SCHEDULE OF TEMPORARY KITCHEN SET-UP AND MOVE-IN TIMING. SEE DRAWING A1.6 FOR INFORMATION.

NORTH

SCALE: 1" = 60'

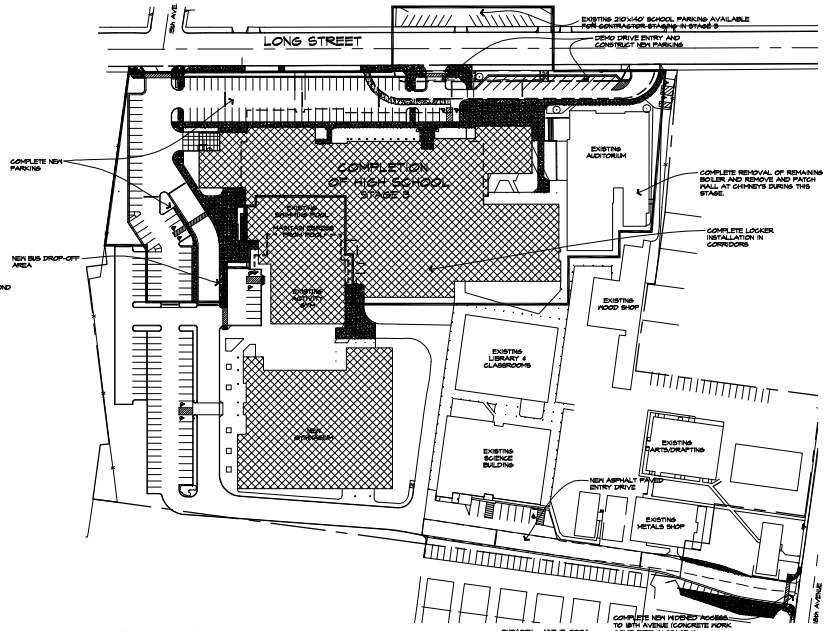

PHASE 3, STAGE 3 - COMPLETE BUILDING AND SITE WORK

DURATION: JUNE 3, 2004, UP TO AUGUST 1, 2004

STAGE 3 DESCRIPTION:

STAGE 3 WILL OCCUR DURING SUMMER BREAK 2004. STAGE 3 CONSISTS OF THE COMPLETION OF THE PROJECT. IN STAGE 3 CONTRACTOR WILL BE PROVIDED ADDITIONAL STAGING IN THE STUDENT PARKING LOT IF REQUIRED. DURING STAGE 3 THE CONTRACTOR WILL COMPLETE THE PARKING LOT WORK INCLUDING NEW PAVING AND ACCESS AT 18TH AVENUE, AND ANY OTHER WORK REMAINING IN THE REST OF THE SCHOOL COMPLEX.

STAGE 3 WILL INCLUDE THE DEMOLITION OF THE BUS DROP OFF LANE, AND FINAL PARKING AND STREET IMPROVEMENTS. THE SWIMMING POOL WILL REMAIN OPEN DURING STAGE 3 WORK.

STAGE 3 SHALL BE COMPLETE BY AUGUST 1, 2004 IN ORDER TO ALLOW TIME FOR THE SCHOOL TO OCCUPY THE NEW AREAS PRIOR TO START OF SCHOOL. CONTRACTOR SHALL PROVIDE FENCING BETWEEN THE WORK AREA AND THE POOL ACCESS AND PARKING AREAS, UNTIL THE ENTIRE WEST PARKING LOT IS ACCEPTED AS SUBSTANTIALLY COMPLETE.

NORTH

SCALE: 1" = 60'

gLAs Architectural Group
135 Pearl Street
Eugene, Oregon 97440
(541) 686-2014
(541) 686-2017 fax

CONSULTANTS

SWEET HOME SCHOOL DISTRICT 55
BOND 2001
HIGH SCHOOL RECONSTRUCTION


gLAs COPYRIGHT 2003

△ REVISED

STAGE PLAN

PROJECT NUMBER 01023 | DATE 4-4-03

A1.0

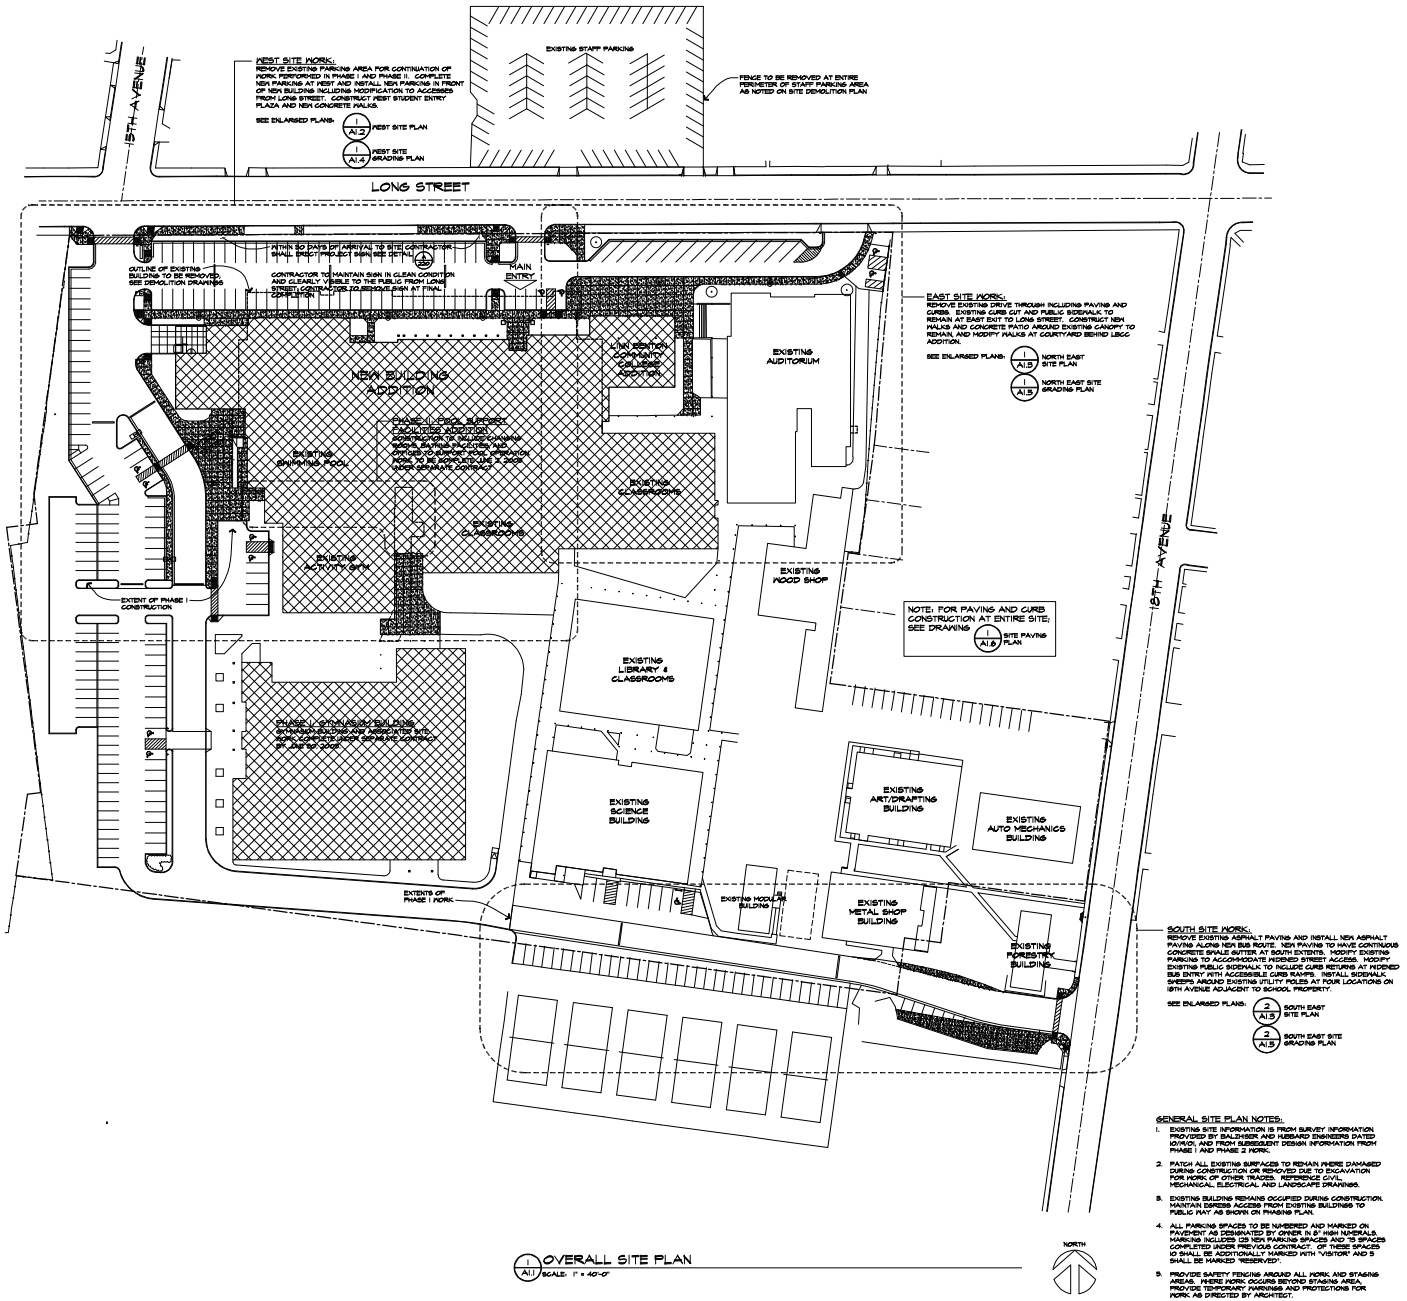

1/A1.1 OVERALL SITE PLAN
SCALE: 1" = 40'-0"

GENERAL SITE PLAN NOTES:

1. EXISTING SITE INFORMATION IS FROM SURVEY INFORMATION PROVIDED BY BALDWIN AND HIBBARD ENGINEERS DATED 10/14/01, AND FROM SUBSEQUENT DESIGN INFORMATION FROM PHASE I AND PHASE 2 WORK.
2. PATCH ALL EXISTING SURFACES TO REMAIN, WHERE DAMAGED DURING CONSTRUCTION OR REMOVED DUE TO EXCAVATION FOR WORK OF ENTIRE TRADES. REFERENCE CIVIL, MECHANICAL, ELECTRICAL AND LANDSCAPE DRAWINGS.
3. EXISTING BUILDING REMAINS OCCUPIED DURING CONSTRUCTION. MAINTAIN EMERGENCY ACCESS FROM EXISTING BUILDINGS TO PUBLIC WAY AS SHOWN ON PHASING PLAN.
4. ALL PARKING SPACES TO BE NUMBERED AND MARKED ON PAVEMENT AS DESIGNATED BY OWNER IN 8" HIGH NUMERALS. MARKING INCLUDES 123 NEW PARKING SPACES AND 73 SPACES COMPLETED UNDER PREVIOUS CONTRACT. OF THESE SPACES 10 SHALL BE ADDITIONALLY MARKED WITH 'VISITOR' AND 5 SHALL BE MARKED 'RESERVED'.
5. PROVIDE SAFETY FENCING AROUND ALL WORK AND STAGING AREAS. WHERE WORK OCCURS BEYOND STAGING AREA, PROVIDE TEMPORARY MARKINGS AND PROTECTIONS FOR WORK AS DIRECTED BY ARCHITECT.
6. COORDINATE ALL WORK WITHIN THE PUBLIC WAY WITH GOVERNING AGENCIES AND COMPLY WITH ALL APPLICABLE CODES AND STANDARDS.

gLAs Architectural Group
135 Pearl Street
Eugene, Oregon 97440
(541) 686-2014
(541) 686-2017 fax

CONSULTANTS

SWEET HOME SCHOOL DISTRICT 55
BOND 2001
HIGH SCHOOL RECONSTRUCTION


gLAs COPYRIGHT 2003

△ REVISED

OVERALL SITE PLAN

PROJECT NUMBER 01023
DATE 4-4-03

A1.1

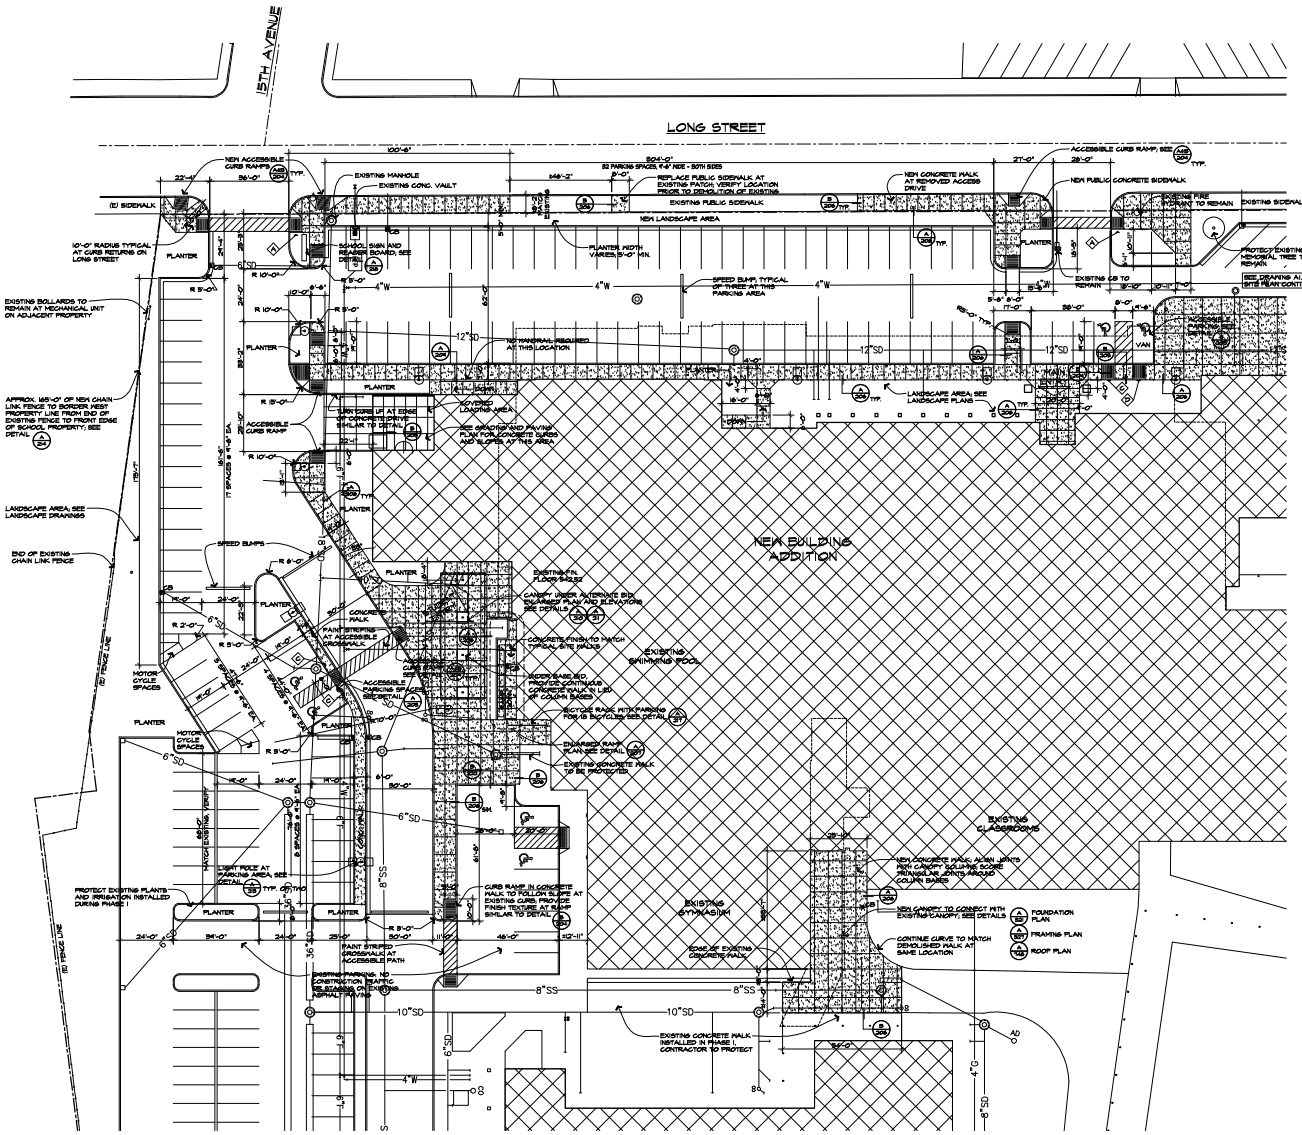

WEST SITE PLAN
A1.2 SCALE: 1" = 20'-0"

NORTH

GENERAL SITE PLAN NOTES:

1. EXISTING SITE INFORMATION IS FROM SURVEY INFORMATION PROVIDED BY BALDWIN AND HUBBARD ENGINEERS DATED 10/19/01, AND FROM SUBSEQUENT DESIGN INFORMATION FROM PHASE 1 AND PHASE 2 WORK.
2. PATCH ALL EXISTING SURFACES TO REMAIN WHERE DAMAGED DURING CONSTRUCTION OR REMOVED DUE TO EXCAVATION FOR WORK OF OTHER TRADES. REFERENCE CIVIL, MECHANICAL, ELECTRICAL AND LANDSCAPE DRAWINGS.
3. EXISTING BUILDING REMAINS OCCUPIED DURING CONSTRUCTION. MAINTAIN EMRESS ACCESS FROM EXISTING BUILDING TO PUBLIC WAY AS SHOWN ON PHASING PLAN.
4. ALL PARKING SPACES TO BE NUMBERED AND MARKED ON PAVEMENT AS DESIGNATED BY OWNER IN 8" HIGH NUMERALS. MARKING INCLUDES 128 NEW PARKING SPACES AND 72 SPACES COMPLETED UNDER PREVIOUS CONTRACT. OF THESE SPACES 10 SHALL BE ADDITIONALLY MARKED WITH "VISITOR" AND 5 SHALL BE MARKED "RESERVED".
5. PROVIDE SAFETY FENCING AROUND ALL WORK AND STAGING AREAS. WHERE WORK OCCURS BEYOND STAGING AREA, PROVIDE TEMPORARY FARRINGS AND PROTECTIONS FOR WORK AS DIRECTED BY ARCHITECT.
6. COORDINATE ALL WORK WITHIN THE PUBLIC WAY WITH GOVERNING AGENCIES AND COMPLY WITH ALL APPLICABLE CODES AND STANDARDS.

SITE LEGEND

- NEW CONCRETE WALK; 4" CONCRETE WITH 6x6 W2.9xW2.9 WELDED WIRE FABRIC OVER 6" CRUSHED ROCK BASE, TYPICAL
- POLE MOUNTED SITE LIGHT, SEE ELECTRICAL SEE DETAILS AND FOR BASE CONDITION
- ACCESSIBLE CURB RAMP, FORM TO COMPLY WITH ADAAG AND LOCAL REQUIREMENTS
- CB CATCH BASIN; SEE MECHANICAL AND CIVIL DRAWINGS
- AD AREA DRAIN; SEE MECHANICAL AND CIVIL DRAWINGS
- NEW SIGN AND SIGN MARK; SEE SIGN SCHEDULE AND DETAIL
- EXISTING TREE TO REMAIN

gLAs Architectural Group
135 Pearl Street
Eugene, Oregon 97440
(541) 686-2014
(541) 686-2017 fax

CONSULTANTS

SWEET HOME SCHOOL DISTRICT 55
BOND 2001
HIGH SCHOOL RECONSTRUCTION


gLAs COPYRIGHT 2003

REVISED

WEST SITE PLAN


PROJECT NUMBER 01023
DATE 4-4-03

A1.2

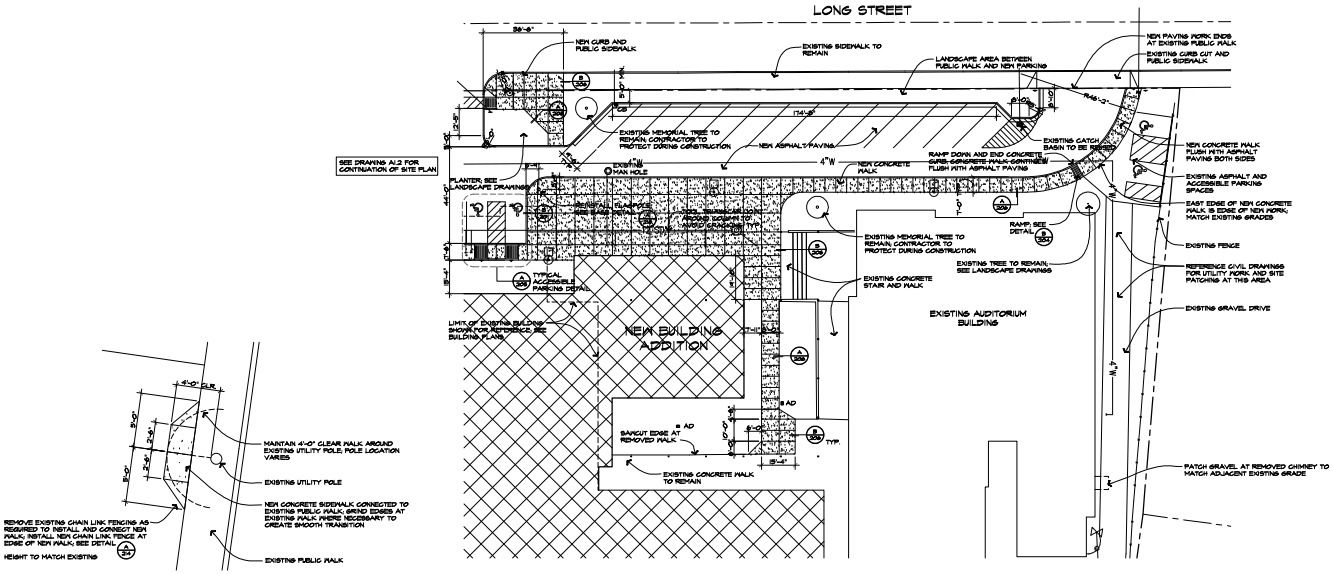

9 A1.3 ENLARGED PLAN AT LAMP POST
SCALE: 1/4" = 1'-0"

1 A1.3 NORTH EAST SITE PLAN
SCALE: 1" = 20'-0"

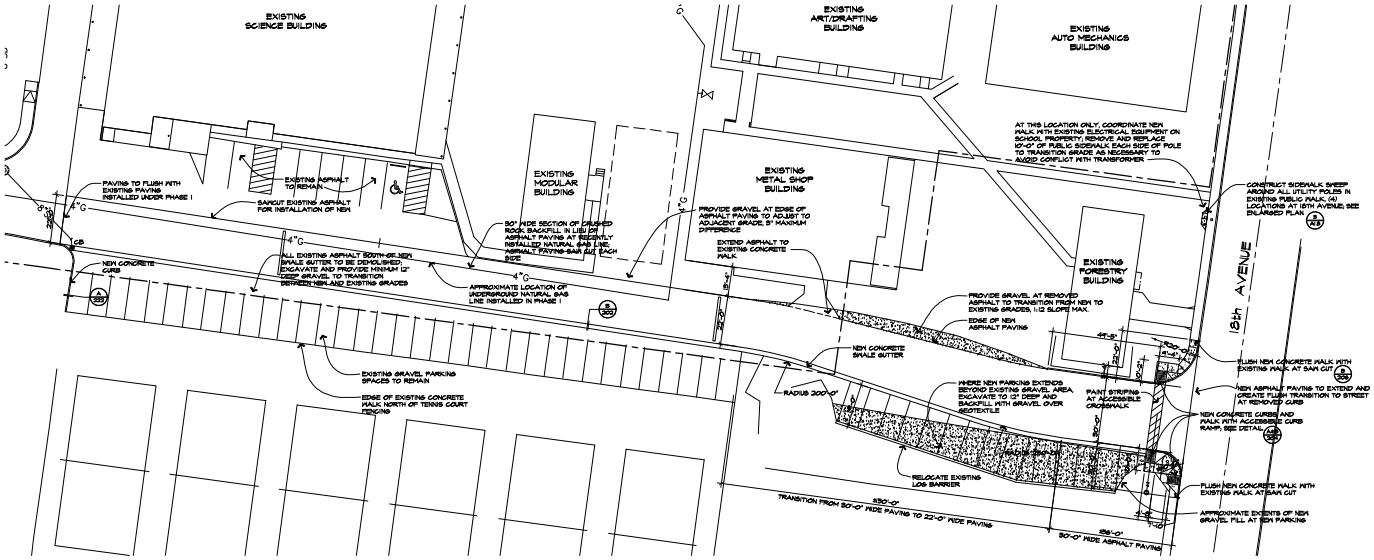

2 A1.3 SOUTH EAST SITE PLAN
SCALE: 1" = 20'-0"

GENERAL SITE PLAN NOTES:

1. EXISTING SITE INFORMATION IS FROM SURVEY INFORMATION PROVIDED BY BALZHISER AND HUBBARD ENGINEERS DATED 10/14/01, AND FROM SUBSEQUENT DESIGN INFORMATION FROM PHASE I AND PHASE 2 WORK.
2. PATCH ALL EXISTING SURFACES TO REMAIN WHERE DAMAGED DURING CONSTRUCTION OR REMOVED DUE TO EXCAVATION FOR WORK OF OTHER TRADES. REFERENCE CIVIL, MECHANICAL, ELECTRICAL AND LANDSCAPE DRAWINGS.
3. EXISTING BUILDING REMAINS OCCUPIED DURING CONSTRUCTION. MAINTAIN EGRESS ACCESS FROM EXISTING BUILDINGS TO PUBLIC WAY AS SHOWN ON PHASING PLAN.
4. ALL PARKING SPACES TO BE NUMBERED AND MARKED ON PAVEMENT AS DESIGNATED BY OWNER IN 6" HIGH NUMERALS. MARKING INCLUDES (25) NEW PARKING SPACES AND 73 SPACES COMPLETED UNDER PREVIOUS CONTRACT. OF THESE SPACES 10 SHALL BE ADDITIONALLY MARKED WITH "VISITOR" AND 5 SHALL BE MARKED "RESERVED".
5. PROVIDE SAFETY FENCING AROUND ALL WORK AND STAGING AREAS. WHERE WORK OCCURS BEYOND STAGING AREA, PROVIDE TEMPORARY NARRIERS AND PROTECTIONS FOR WORK AS DIRECTED BY ARCHITECT.
6. COORDINATE ALL WORK WITHIN THE PUBLIC WAY WITH GOVERNING AGENCIES AND COMPLY WITH ALL APPLICABLE CODES AND STANDARDS.

SITE LEGEND

- NEW CONCRETE WALK; 4" CONCRETE WITH 6x6 W2.9xW2.9 WELDED WIRE FABRIC OVER 6" CRUSHED ROCK BASE, TYPICAL
- POLE MOUNTED SITE LIGHT, SEE ELECTRICAL SEE DETAILS AND FOR BASE CONDITION
- ACCESSIBLE CURB RAMP, FORM TO COMPLY WITH ADAAG AND LOCAL REQUIREMENTS
- CB CATCH BASIN, SEE MECHANICAL AND CIVIL DRAWINGS
- AD AREA DRAIN, SEE MECHANICAL AND CIVIL DRAWINGS
- NEW SIGN AND SIGN MARK; SEE SIGN SCHEDULE AND DETAIL
- EXISTING TREE TO REMAIN

gLAs Architectural Group
135 Pearl Street
Eugene, Oregon 97440
(541) 686-2014
(541) 686-2017 fax

CONSULTANTS

SWEET HOME SCHOOL DISTRICT 55
BOND 2001
HIGH SCHOOL RECONSTRUCTION


gLAs COPYRIGHT 2003

REVISED

EAST SITE PLAN

PROJECT NUMBER 01023
DATE 4-4-03

A1.3

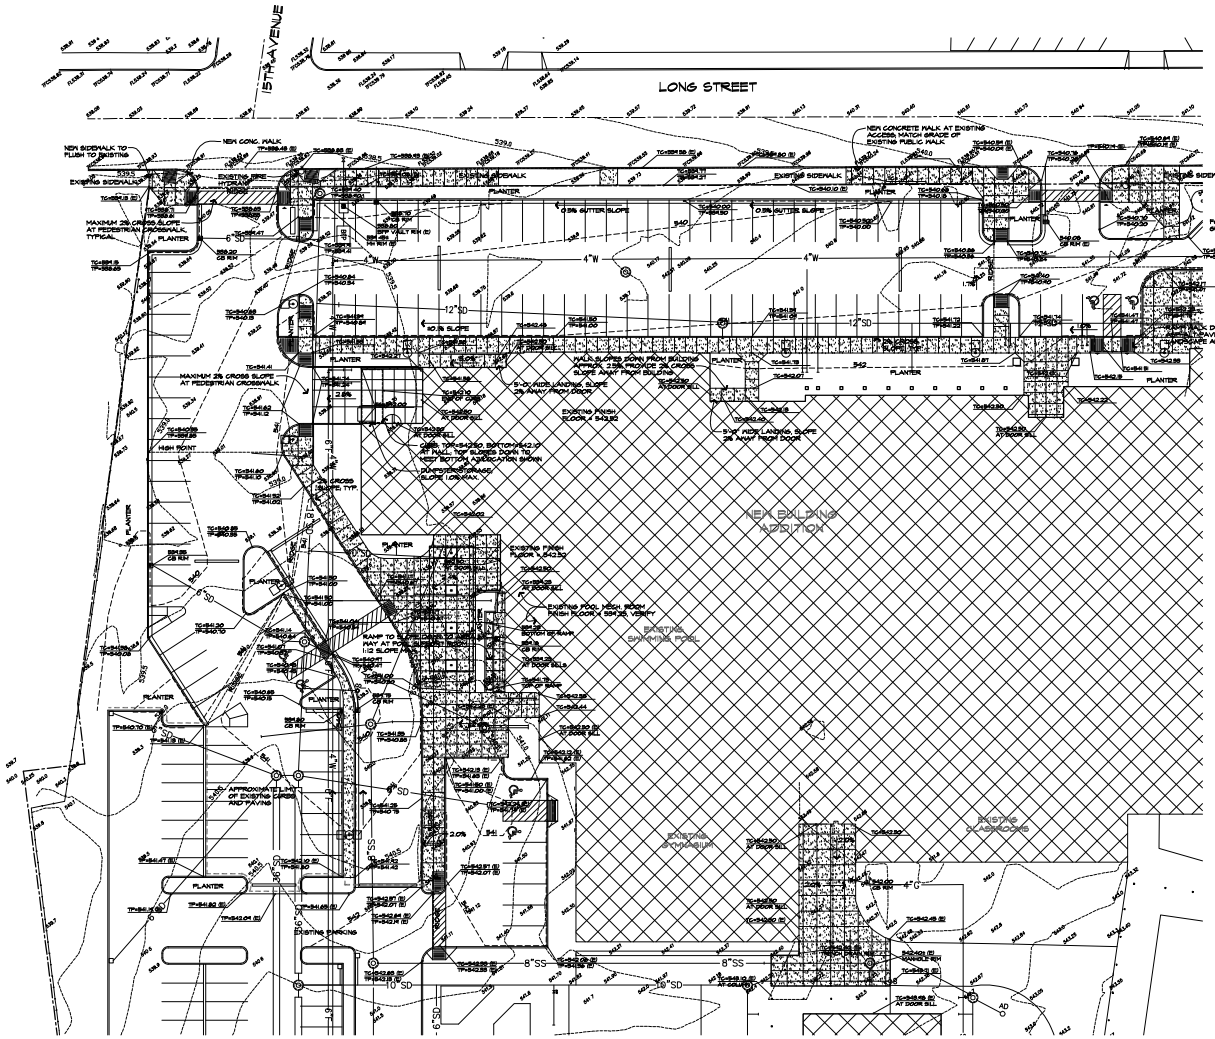

1 A1.4 WEST SITE GRADING PLAN

SCALE: 1" = 20'-0"

NORTH

GENERAL SITE GRADING NOTES:

1. PROTECT EXISTING STRUCTURES AND SURFACES TO REMAIN INCLUDING EXISTING BUILDINGS, FENCES, CONCRETE AND ASPHALT PAVING, AND LANDSCAPED AREAS.
2. VERIFY LOCATIONS OF UNDERGROUND UTILITIES PRIOR TO START OF EXCAVATION.
3. REFER TO WORK OF OTHER TRADES FOR ADDITIONAL TRENCHING OR EXCAVATION WORK. WORK MAY OCCUR BEYOND LIMITS OF CONSTRUCTION SHOWN ON THIS DRAWING.
4. VERIFY ELEVATION OF NEW WALKS AT DOOR SILLS. WALKS SHOULD BE SET 1/8" LOWER THAN INTERIOR SLAB.

GRADING PLAN LEGEND:

541 — NEW CONTOUR LINE

539.5 — EXISTING CONTOUR LINE

XXX.XX / XXX.XX — NEW POINT ELEVATION
TC = TOP OF CURB/CONCRETE
TP = TOP OF ASPHALT PAVING

XX.XX — EXISTING POINT ELEVATION

gLAs Architectural Group
105 Pearl Street
Eugene, Oregon 97440
(541) 686-2014
(541) 686-2017 fax

CONSULTANTS

SWEET HOME SCHOOL DISTRICT 55
BOND 2001
HIGH SCHOOL RECONSTRUCTION

gLAs COPYRIGHT 2003


△ REVISED

WEST SITE GRADING PLAN


PROJECT NUMBER 01023

DATE 4-4-03

A1.4

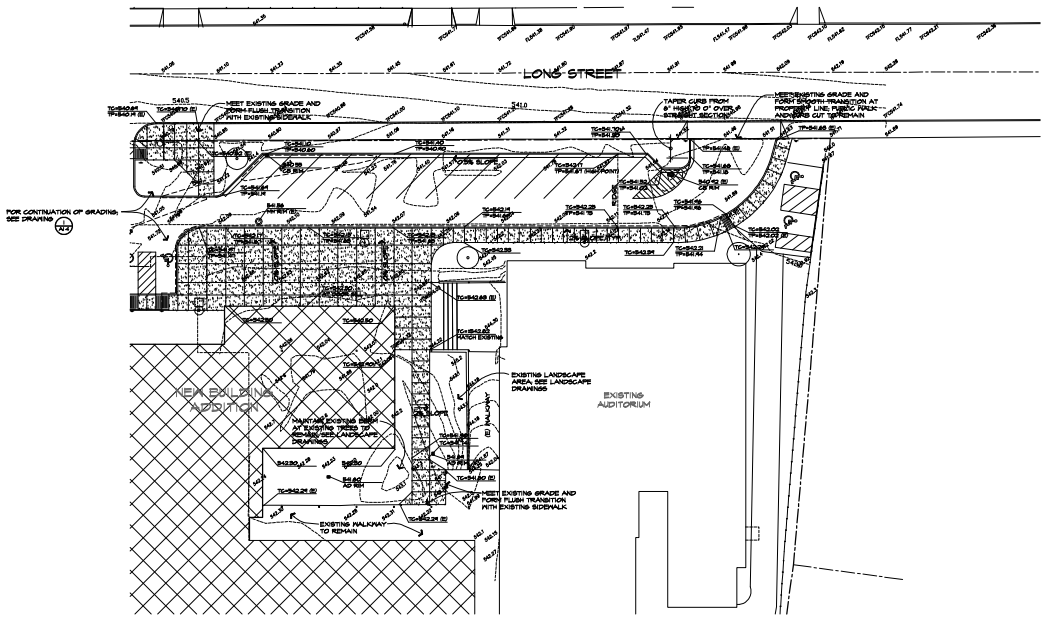

1 A1.5 NORTH EAST SITE GRADING PLAN
SCALE: 1" = 20'-0"

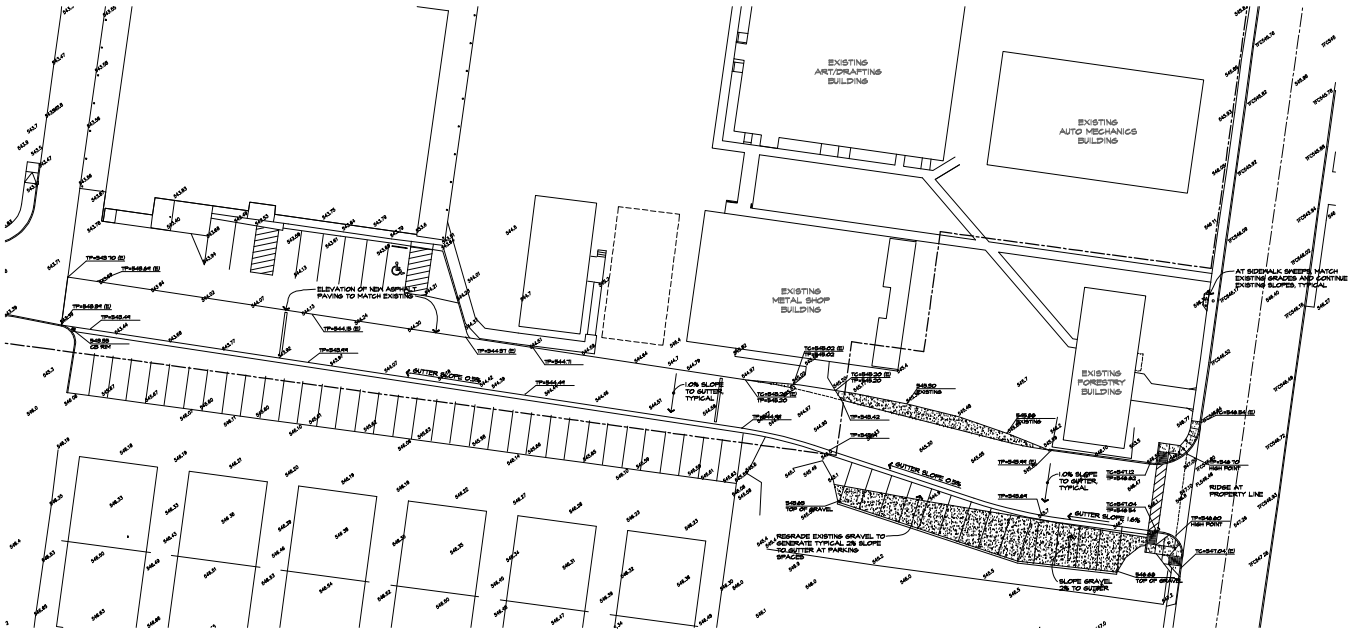

2 A1.5 SOUTH EAST SITE GRADING PLAN
SCALE: 1" = 20'-0"

GRADING PLAN LEGEND:

- 541 — NEW CONTOUR LINE
- 539.5 — EXISTING CONTOUR LINE
- NEW POINT ELEVATION; TC = TOP OF CURB/CONCRETE; TP = TOP OF ASPHALT PAVING
- EXISTING POINT ELEVATION

GENERAL SITE GRADING NOTES:

1. PROTECT EXISTING STRUCTURES AND SURFACES TO REMAIN INCLUDING EXISTING BUILDINGS, FENCES, CONCRETE AND ASPHALT PAVING, AND LANDSCAPED AREAS.
2. VERIFY LOCATIONS OF UNDERGROUND UTILITIES PRIOR TO START OF EXCAVATION.
3. REFER TO WORK OF OTHER TRADES FOR ADDITIONAL TRENCHING OR EXCAVATION WORK. WORK MAY OCCUR BEYOND LIMITS OF CONSTRUCTION SHOWN ON THIS DRAWING.
4. VERIFY ELEVATION OF NEW WALKS AT DOOR SILLS. WALKS SHOULD BE SET 1/8" LOWER THAN INTERIOR SLAB.

gLAs Architectural Group
105 Pearl Street
Eugene, Oregon 97440
(541) 686-2014
(541) 686-2017 fax

CONSULTANTS

SWEET HOME SCHOOL DISTRICT 55
BOND 2001
HIGH SCHOOL RECONSTRUCTION


gLAs COPYRIGHT 2003

△ REVISED

EAST SITE GRADING PLANS

PROJECT NUMBER 01023 | DATE 4-4-03

A1.5

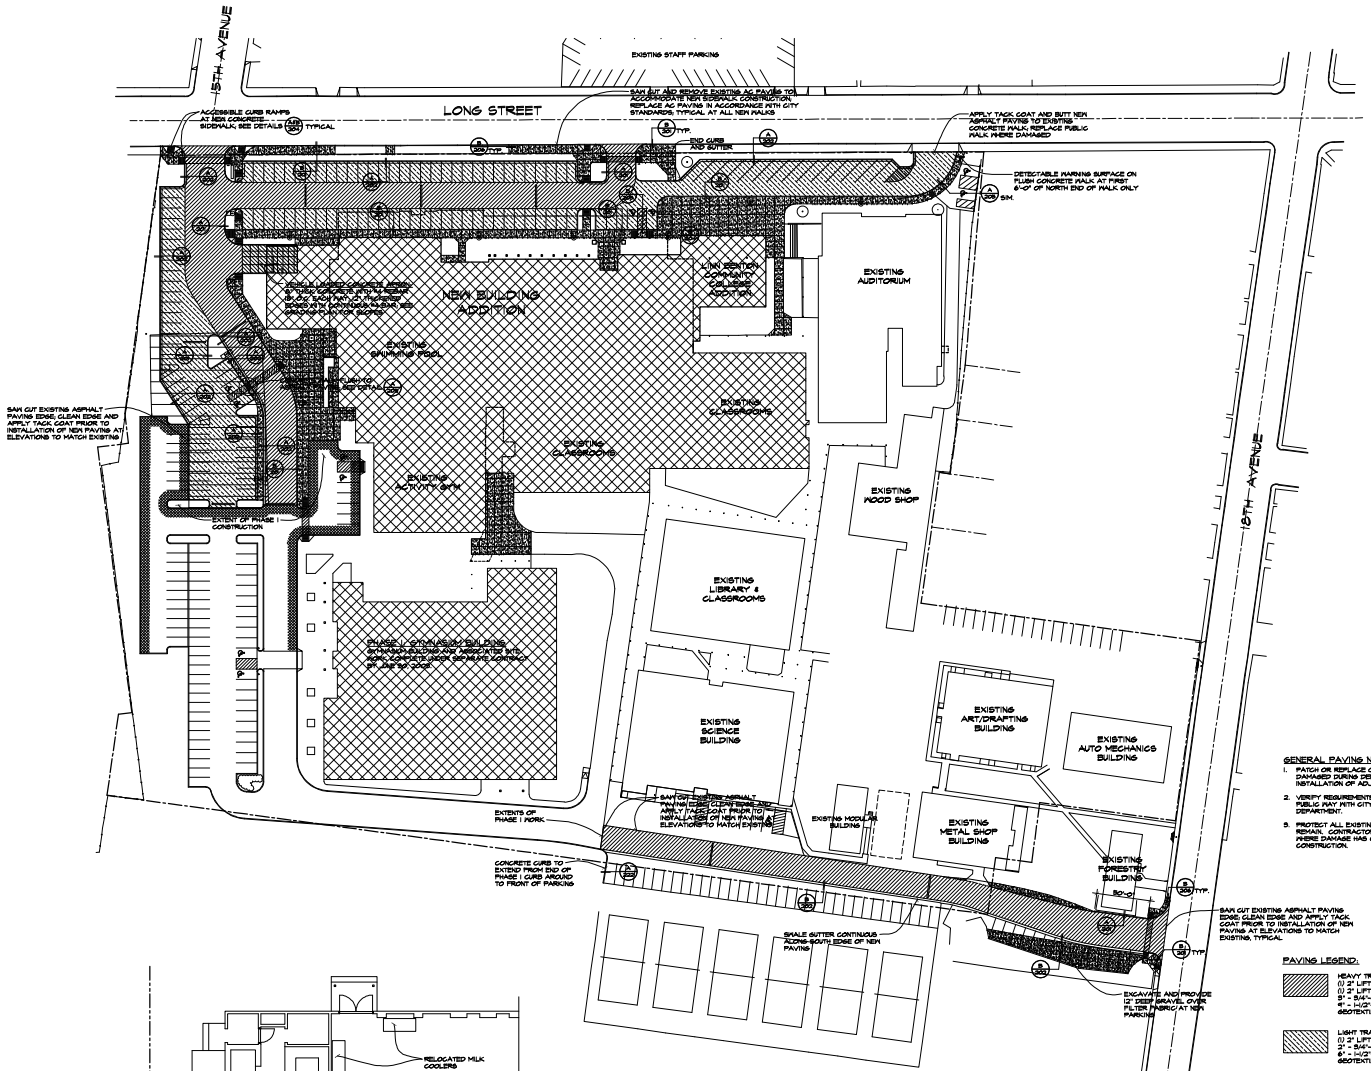

1 A1.6 SITE PAVING PLAN
SCALE: 1" = 40'-0"

GENERAL PAVING NOTES:

1. PATCH OR REPLACE CONCRETE AND PAVING SYSTEMS DAMAGED DURING DEMOLITION OR EXCAVATION FOR INSTALLATION OF ADJACENT NEW WORK.
2. VERIFY REQUIREMENTS FOR WORK TO BE COMPLETED IN THE PUBLIC WAY WITH CITY OF SWEET HOME PUBLIC WORKS DEPARTMENT.
3. PROTECT ALL EXISTING CONCRETE AND PAVING SYSTEMS TO REMAIN. CONTRACTOR SHALL DOCUMENT EXISTING CONDITIONS WHERE DAMAGE HAS OCCURRED PRIOR TO START OF CONSTRUCTION.

PAVING LEGEND:


HEAVY TRAFFIC ASPHALT SECTION:
(1) 2" LIFT CA(L)SE "C" AC PAVEMENT OVER
(1) 2" LIFT CLASS "B" AC PAVEMENT OVER
5" - 3/4"-0 CRUSHED ROCK OVER
4" - 1-1/2"-0 CRUSHED ROCK BASE OVER GEOTEXTILE OVER PROOF ROLLED SUBGRADE

LIGHT TRAFFIC ASPHALT SECTION:
(1) 2" LIFT CA(L)SE "C" AC PAVEMENT OVER
3" - 3/4"-0 CRUSHED ROCK OVER
6" - 1-1/2"-0 CRUSHED ROCK BASE OVER GEOTEXTILE OVER PROOF ROLLED SUBGRADE


GRAVEL PAD CONSTRUCTED UNDER PREVIOUS CONTRACT. TYPICAL PAD SECTION:
12" - 3"-0 CRUSHED ROCK OVER GEOTEXTILE

IN PAVED AREAS WITH EXISTING GRAVEL PAD, RETAIN PAD AND PROVIDE CRUSHED ROCK DEPTH AS REQUIRED TO ACHIEVE GRADES

12" - 1-1/2"-0 CRUSHED ROCK OVER GEOTEXTILE

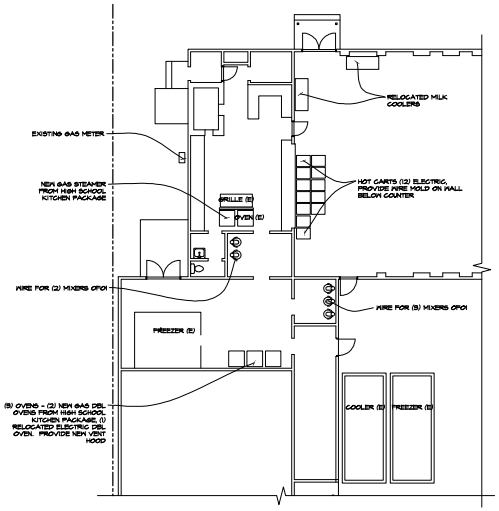

3 A1.6 FOSTER ELEMENTARY - ENLARGED PLAN AT KITCHEN
SCALE: 1/8" = 1'-0"

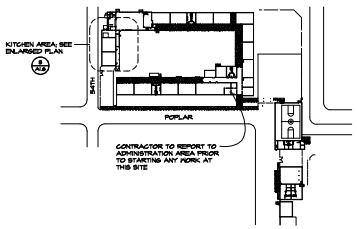

2 A1.6 FOSTER ELEMENTARY SCHOOL SITE PLAN
SCALE: 1" = 100'-0"

NORTH

gLAs Architectural Group
135 Pearl Street
Eugene, Oregon 97440
(541) 686-2014
(541) 686-2017 fax

CONSULTANTS

SWEET HOME SCHOOL DISTRICT 55
BOND 2001
HIGH SCHOOL RECONSTRUCTION


gLAs COPYRIGHT 2003

△ REVISED

SITE PAVING PLAN
FOSTER SITE PLAN

PROJECT NUMBER 01023
DATE 4-4-03

A1.6

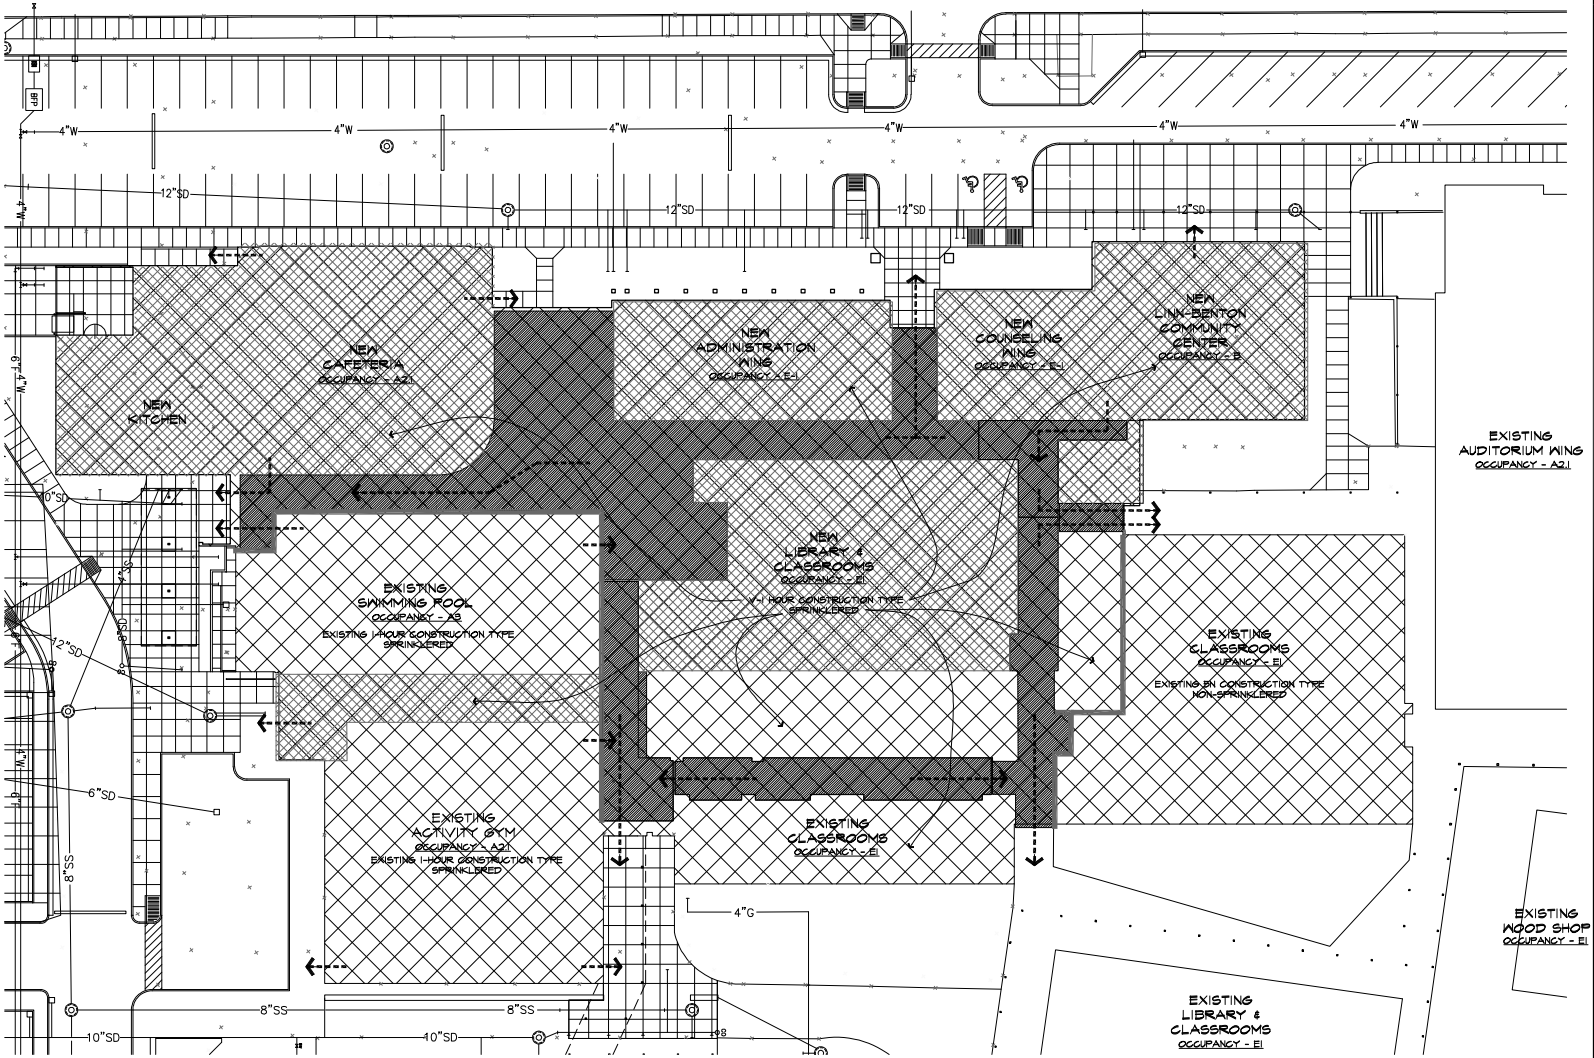

A2.0 FIRE AND LIFE SAFETY DIAGRAM
SCALE: 1/16" = 1'-0"

gLAs Architectural Group
135 Pearl Street
Eugene, Oregon 97440
(541) 686-2014
(541) 686-2017 fax

CONSULTANTS

SWEET HOME SCHOOL DISTRICT 55
BOND 2001
HIGH SCHOOL RECONSTRUCTION


gLAs COPYRIGHT 2003

△	REVISED


FIRE AND LIFE SAFETY DIAGRAMS

PROJECT NUMBER	DATE
01023	4-4-03

A2.0

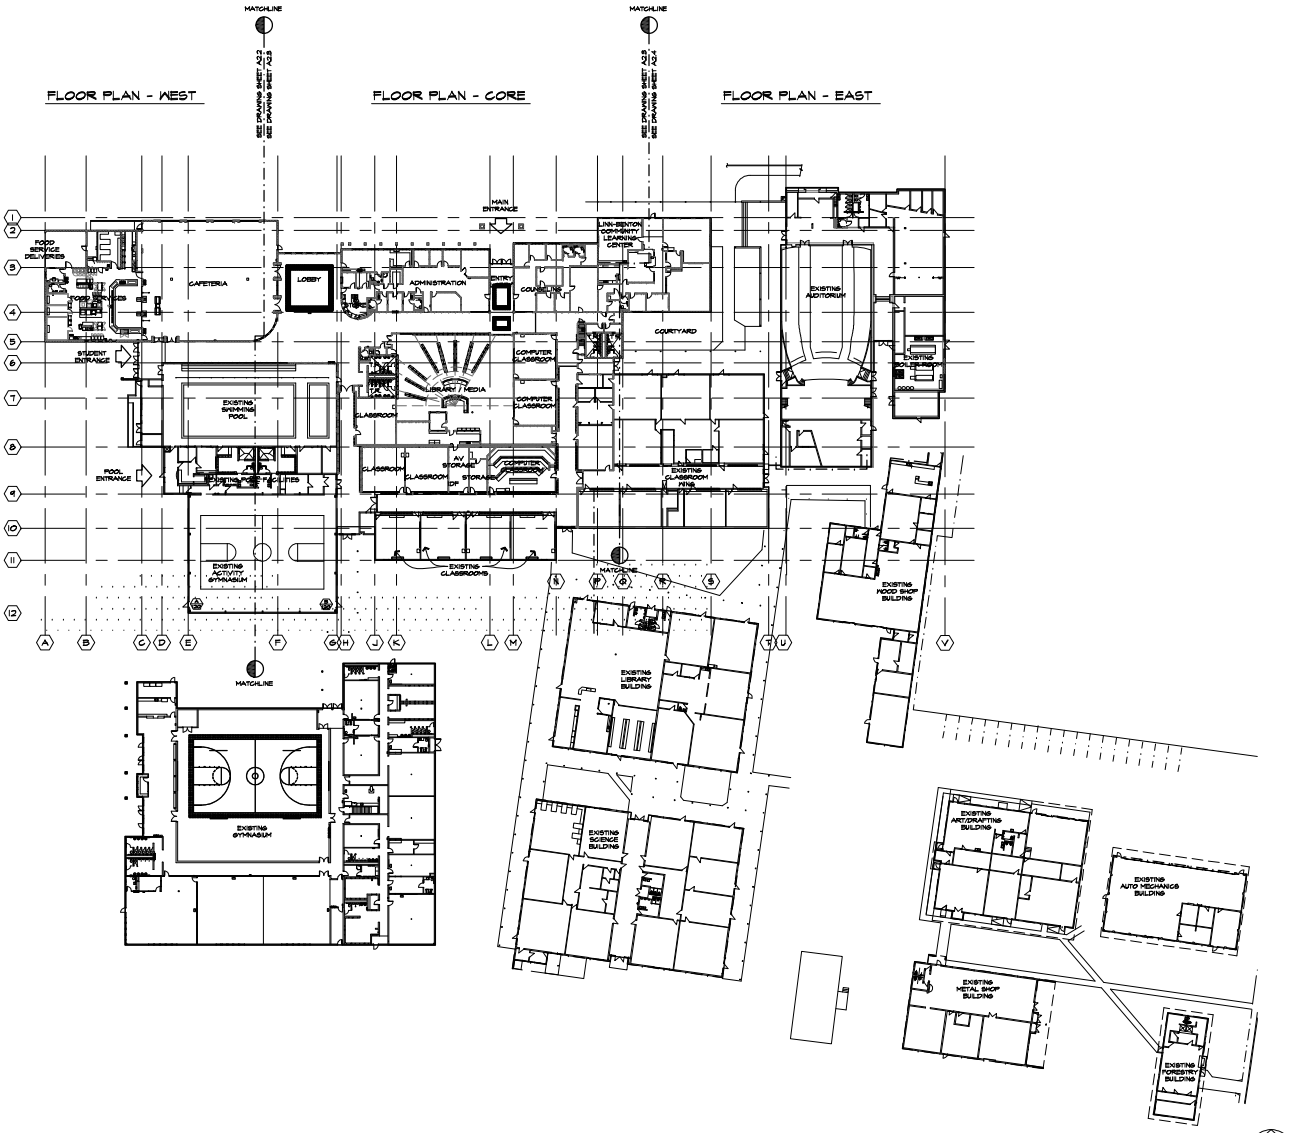

A2.1 OVERALL FLOOR PLAN
SCALE: 1" = 50'-0"

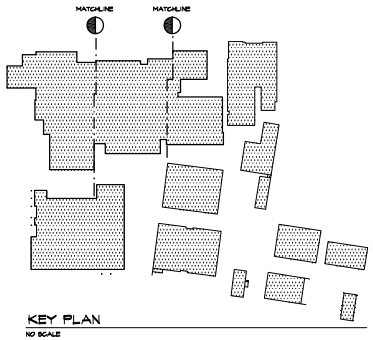

KEY PLAN
NO SCALE

gLAs Architectural Group
135 Pearl Street
Eugene, Oregon 97440
(541) 686-2014
(541) 686-2017 fax

CONSULTANTS

SWEET HOME SCHOOL DISTRICT 55
BOND 2001
HIGH SCHOOL RECONSTRUCTION


gLAs COPYRIGHT 2003

△	REVISED

KEY FLOOR PLAN

PROJECT NUMBER	DATE
01023	4-4-03

A2.1

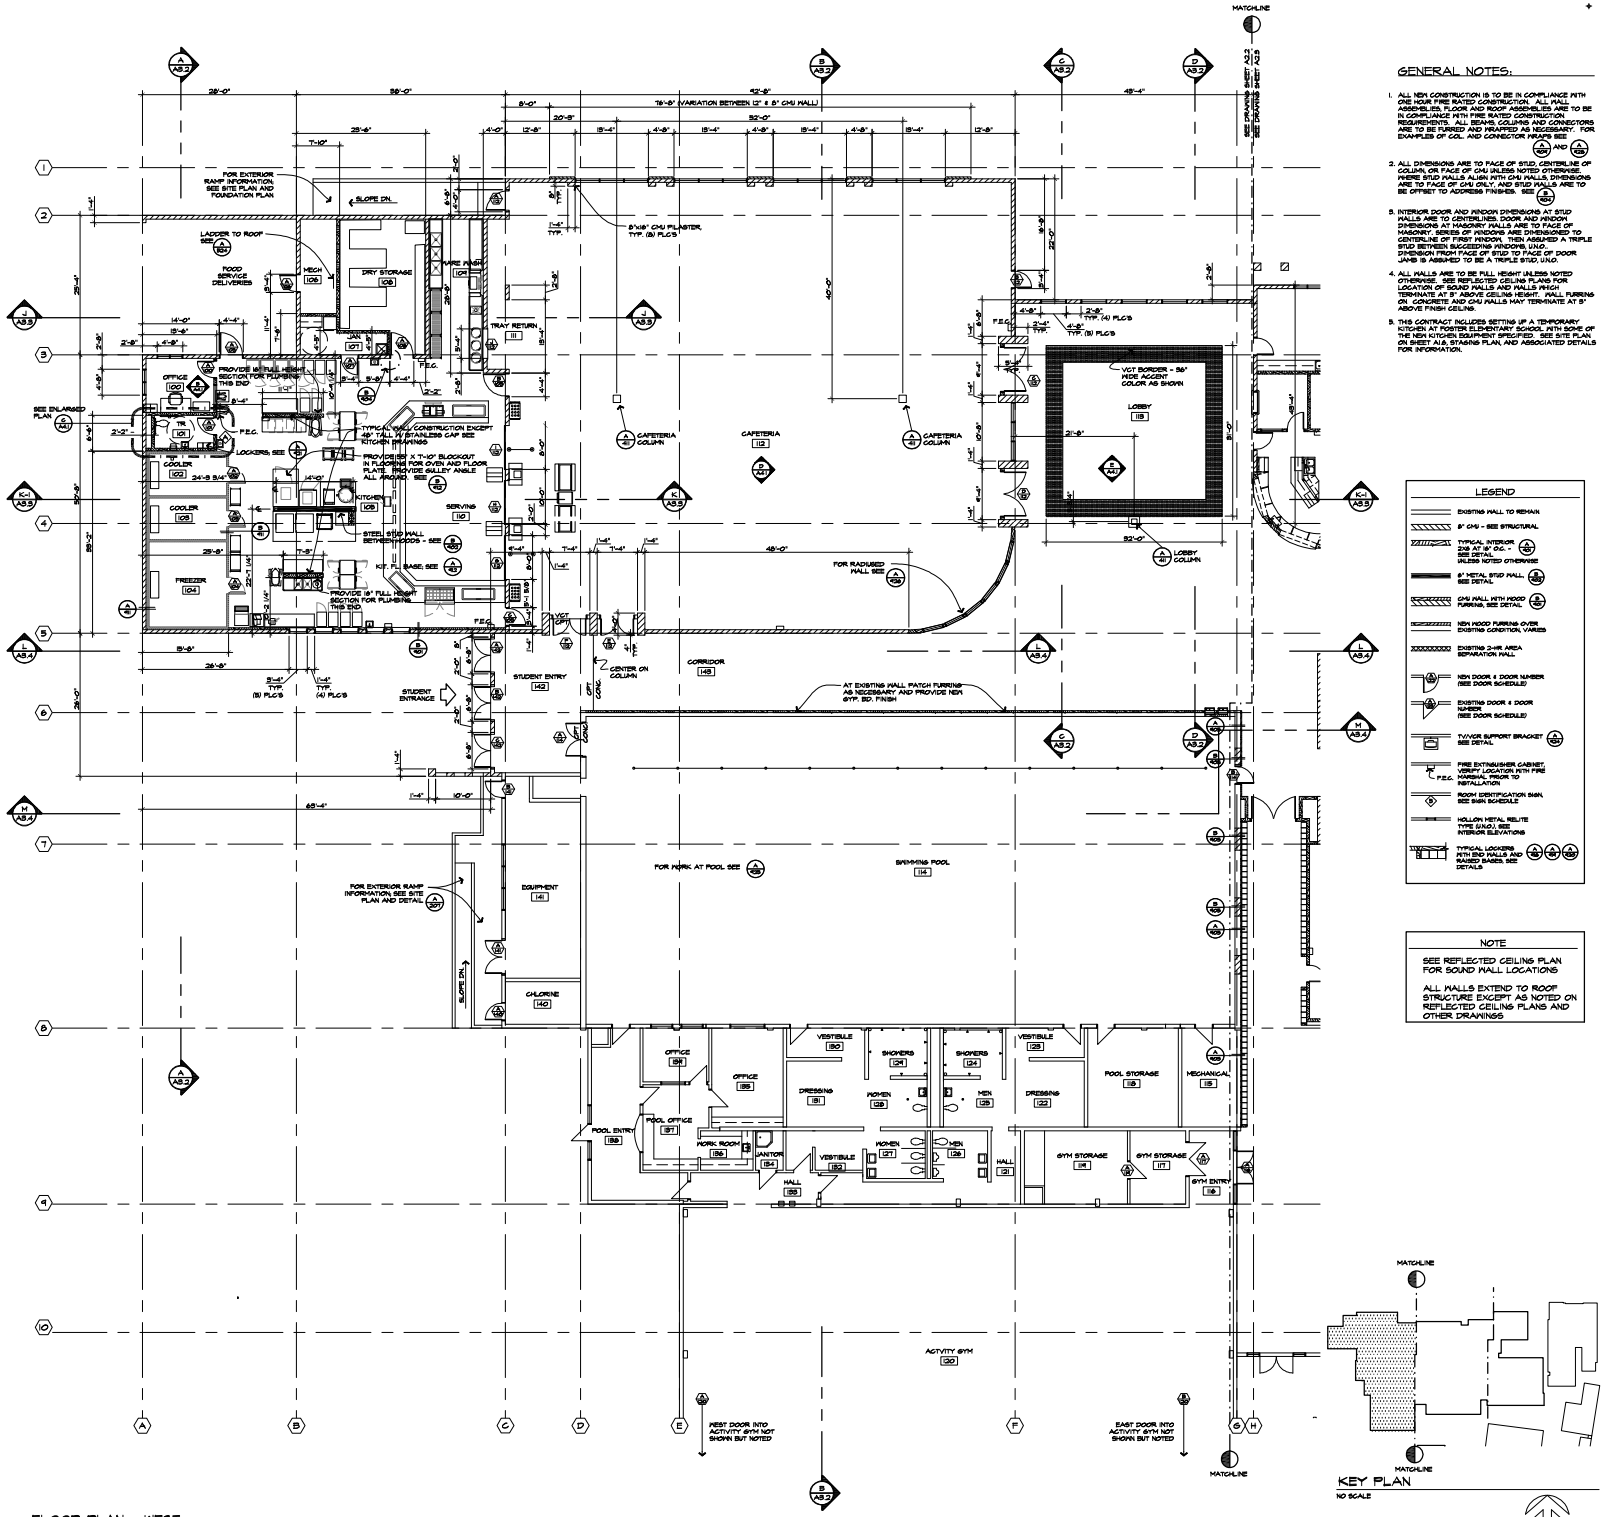

GENERAL NOTES:

1. ALL NEW CONSTRUCTION IS TO BE IN COMPLIANCE WITH ONE HOUR FIRE RATED CONSTRUCTION. ALL WALL ASSEMBLIES, FLOOR AND ROOF ASSEMBLIES ARE TO BE IN COMPLIANCE WITH FIRE RATED CONSTRUCTION REQUIREMENTS. ALL BEAMS, COLUMNS AND CONNECTORS ARE TO BE FURRED AND ENCASED AS NECESSARY. FOR EXAMPLES OF COL. AND CONNECTOR WRAPS SEE A/A507 AND A/A508
2. ALL DIMENSIONS ARE TO FACE OF STUD, CENTERLINE OF COLUMN, OR FACE OF CMU UNLESS NOTED OTHERWISE. WHERE STUD FACES ALIGN WITH CMU WALLS, DIMENSIONS ARE TO FACE OF CMU ONLY. WALL STUD FACES ARE TO BE OFFSET TO ADDRESS FINISHES. SEE B/A502
3. INTERIOR DOOR AND WINDOW DIMENSIONS AT STUD WALLS ARE TO CENTERLINE. DOOR AND WINDOW DIMENSIONS AT MASONRY WALLS ARE TO FACE OF MASONRY. SERIES OF WINDOWS ARE DIMENSIONED TO CENTERLINE OF FIRST WINDOW, THEN ASSUMED A TRIPLE STUD BETWEEN SUCCEEDING WINDOWS U.N.O. DIMENSION FROM FACE OF STUD TO FACE OF DOOR JAMB IS ASSUMED TO BE A TRIPLE STUD U.N.O.
4. ALL WALLS ARE TO BE FULL HEIGHT UNLESS NOTED OTHERWISE. SEE REFLECTED CEILING PLANS FOR LOCATION OF SOUND WALLS AND WALLS WHICH TERMINATE AT 5" ABOVE CEILING HEIGHT. WALL FURRING ON CONCRETE AND CMU WALLS MAY TERMINATE AT 5" ABOVE FINISH CEILING.
5. THIS CONTRACT INCLUDES SETTING UP A TEMPORARY KITCHEN AT FOSTER ELEMENTARY SCHOOL WITH SOME OF THE NEW KITCHEN EQUIPMENT SPECIFIED. SEE SITE PLAN ON SHEET A/A, STAGING PLAN, AND ASSOCIATED DETAILS FOR INFORMATION.

LEGEND

- EXISTING WALL TO REMAIN
- 8" CMU - SEE STRUCTURAL
- TYPICAL INTERIOR 2x6 AT 24" O.C. U.N.O. UNLESS NOTED OTHERWISE
- 8" METAL STUD WALL, SEE DETAIL
- CMU WALL WITH WOOD FURRING, SEE DETAIL
- NEW WOOD FURRING OVER EXISTING CONDITION, VARIES
- EXISTING 2-HR AREA SEPARATION WALL
- NEW DOOR & DOOR NUMBER (SEE DOOR SCHEDULE)
- EXISTING DOOR & DOOR NUMBER (SEE DOOR SCHEDULE)
- TV/VCR SUPPORT BRACKET SEE DETAIL
- FIRE EXTINGUISHER CABINET, VERIFY LOCATION WITH FIRE MARSHAL PRIOR TO INSTALLATION
- ROOM IDENTIFICATION SIGN, SEE SIGN SCHEDULE
- HOLLOW METAL RELITE TYPE (U.N.O.) SEE INTERIOR ELEVATIONS
- TYPICAL LOCKERS WITH END PANELS AND RAISED BASES, SEE DETAILS

NOTE

SEE REFLECTED CEILING PLAN FOR SOUND WALL LOCATIONS

ALL WALLS EXTEND TO ROOF STRUCTURE EXCEPT AS NOTED ON REFLECTED CEILING PLANS AND OTHER DRAWINGS

KEY PLAN
NO SCALE

NORTH

FLOOR PLAN - WEST
SCALE: 1/8" = 1'-0"

gLAs Architectural Group
115 Pearl Street
Eugene, Oregon 97440
(541) 686-2014
(541) 686-2017 fax

CONSULTANTS

SWEET HOME SCHOOL DISTRICT 55
BOND 2001
HIGH SCHOOL RECONSTRUCTION


gLAs COPYRIGHT 2003

REVISED

FLOOR PLAN - WEST

PROJECT NUMBER 01023
DATE 4-4-03

A2.2

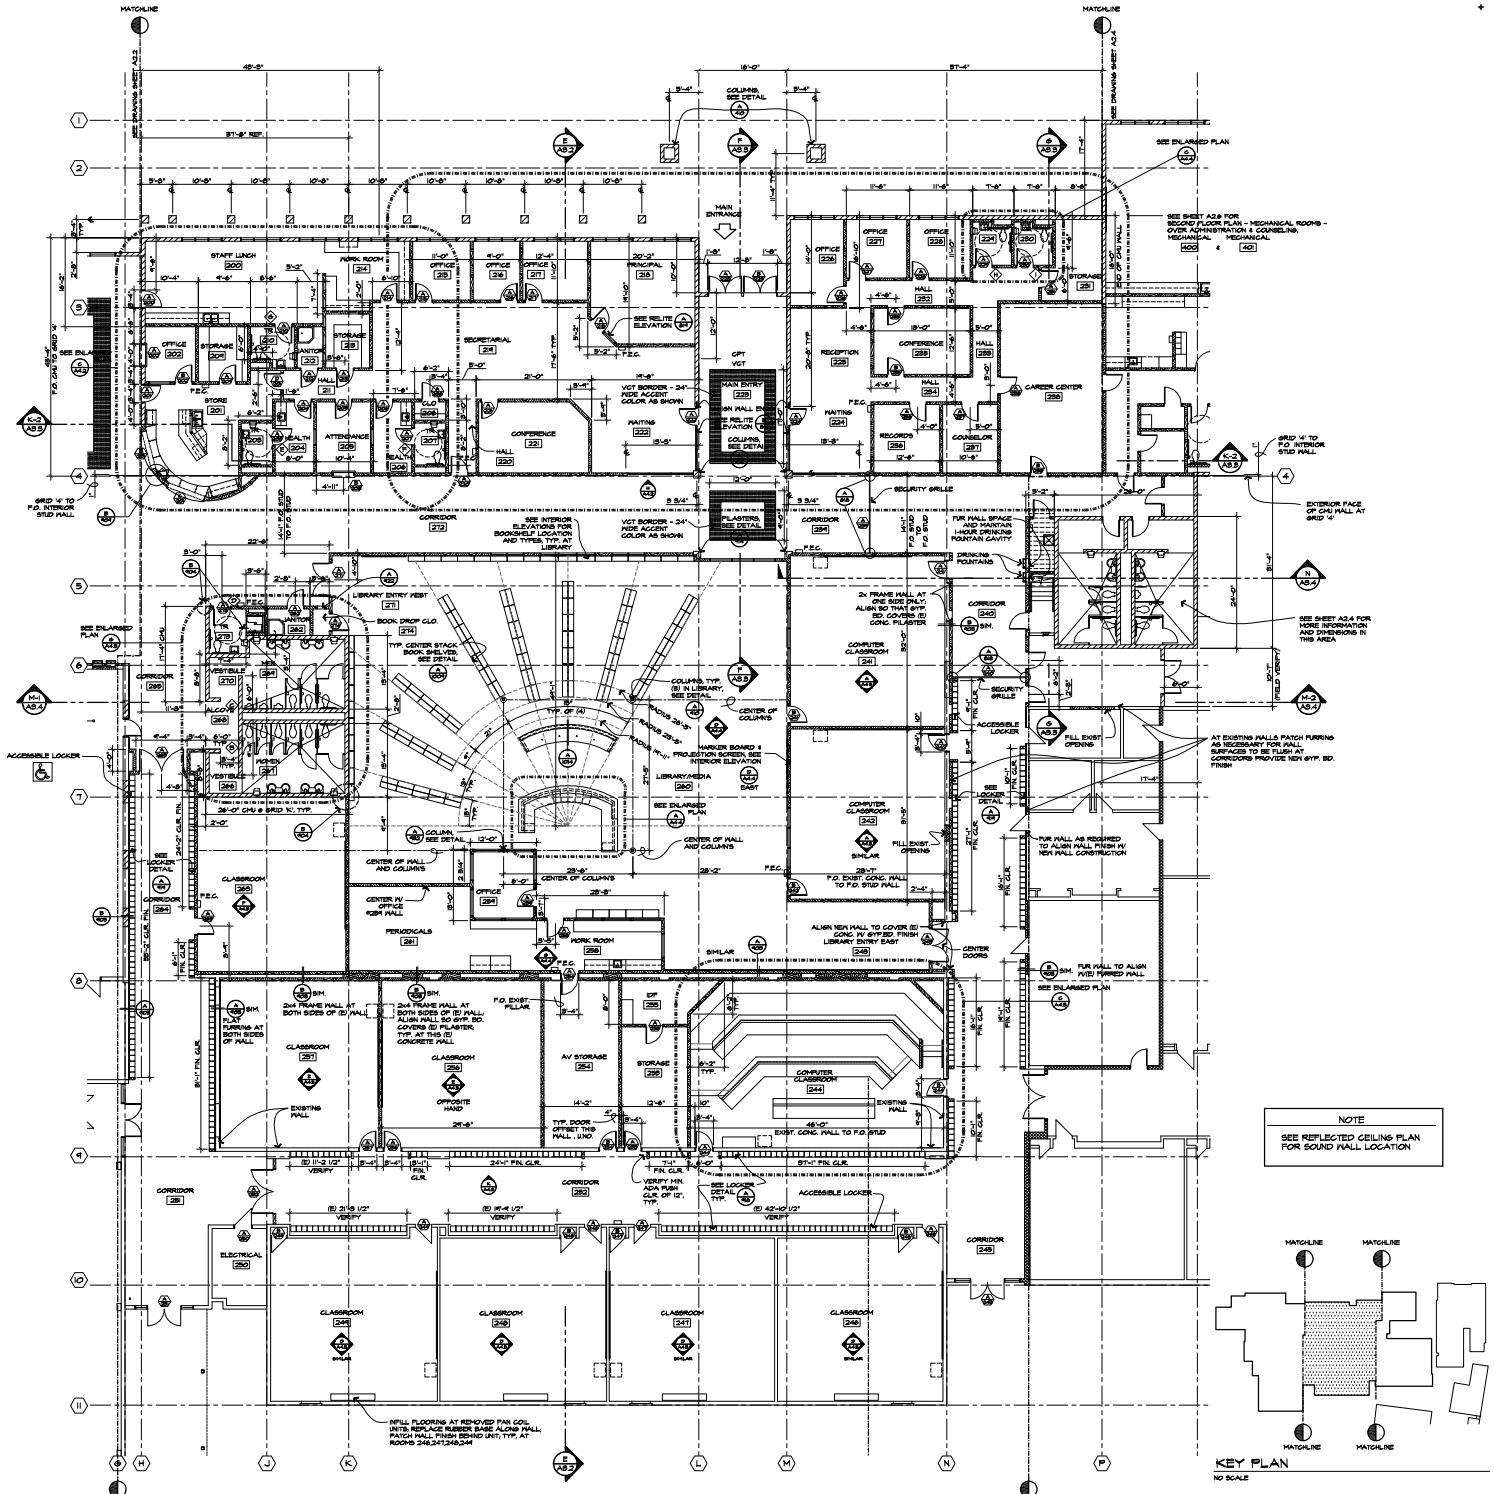

FLOOR PLAN - CORE

SCALE: 1/8" = 1'-0"

gLAs Architectural Group

135 Pearl Street
Eugene, Oregon 97440
(541) 686-2014
(541) 686-2017 fax

CONSULTANTS

SWEET HOME SCHOOL DISTRICT 55
BOND 2001
HIGH SCHOOL RECONSTRUCTION

gLAs COPYRIGHT 2003


△ REVISED

FLOOR PLAN - CORE

PROJECT NUMBER 01023

DATE 4-4-03

A2.3

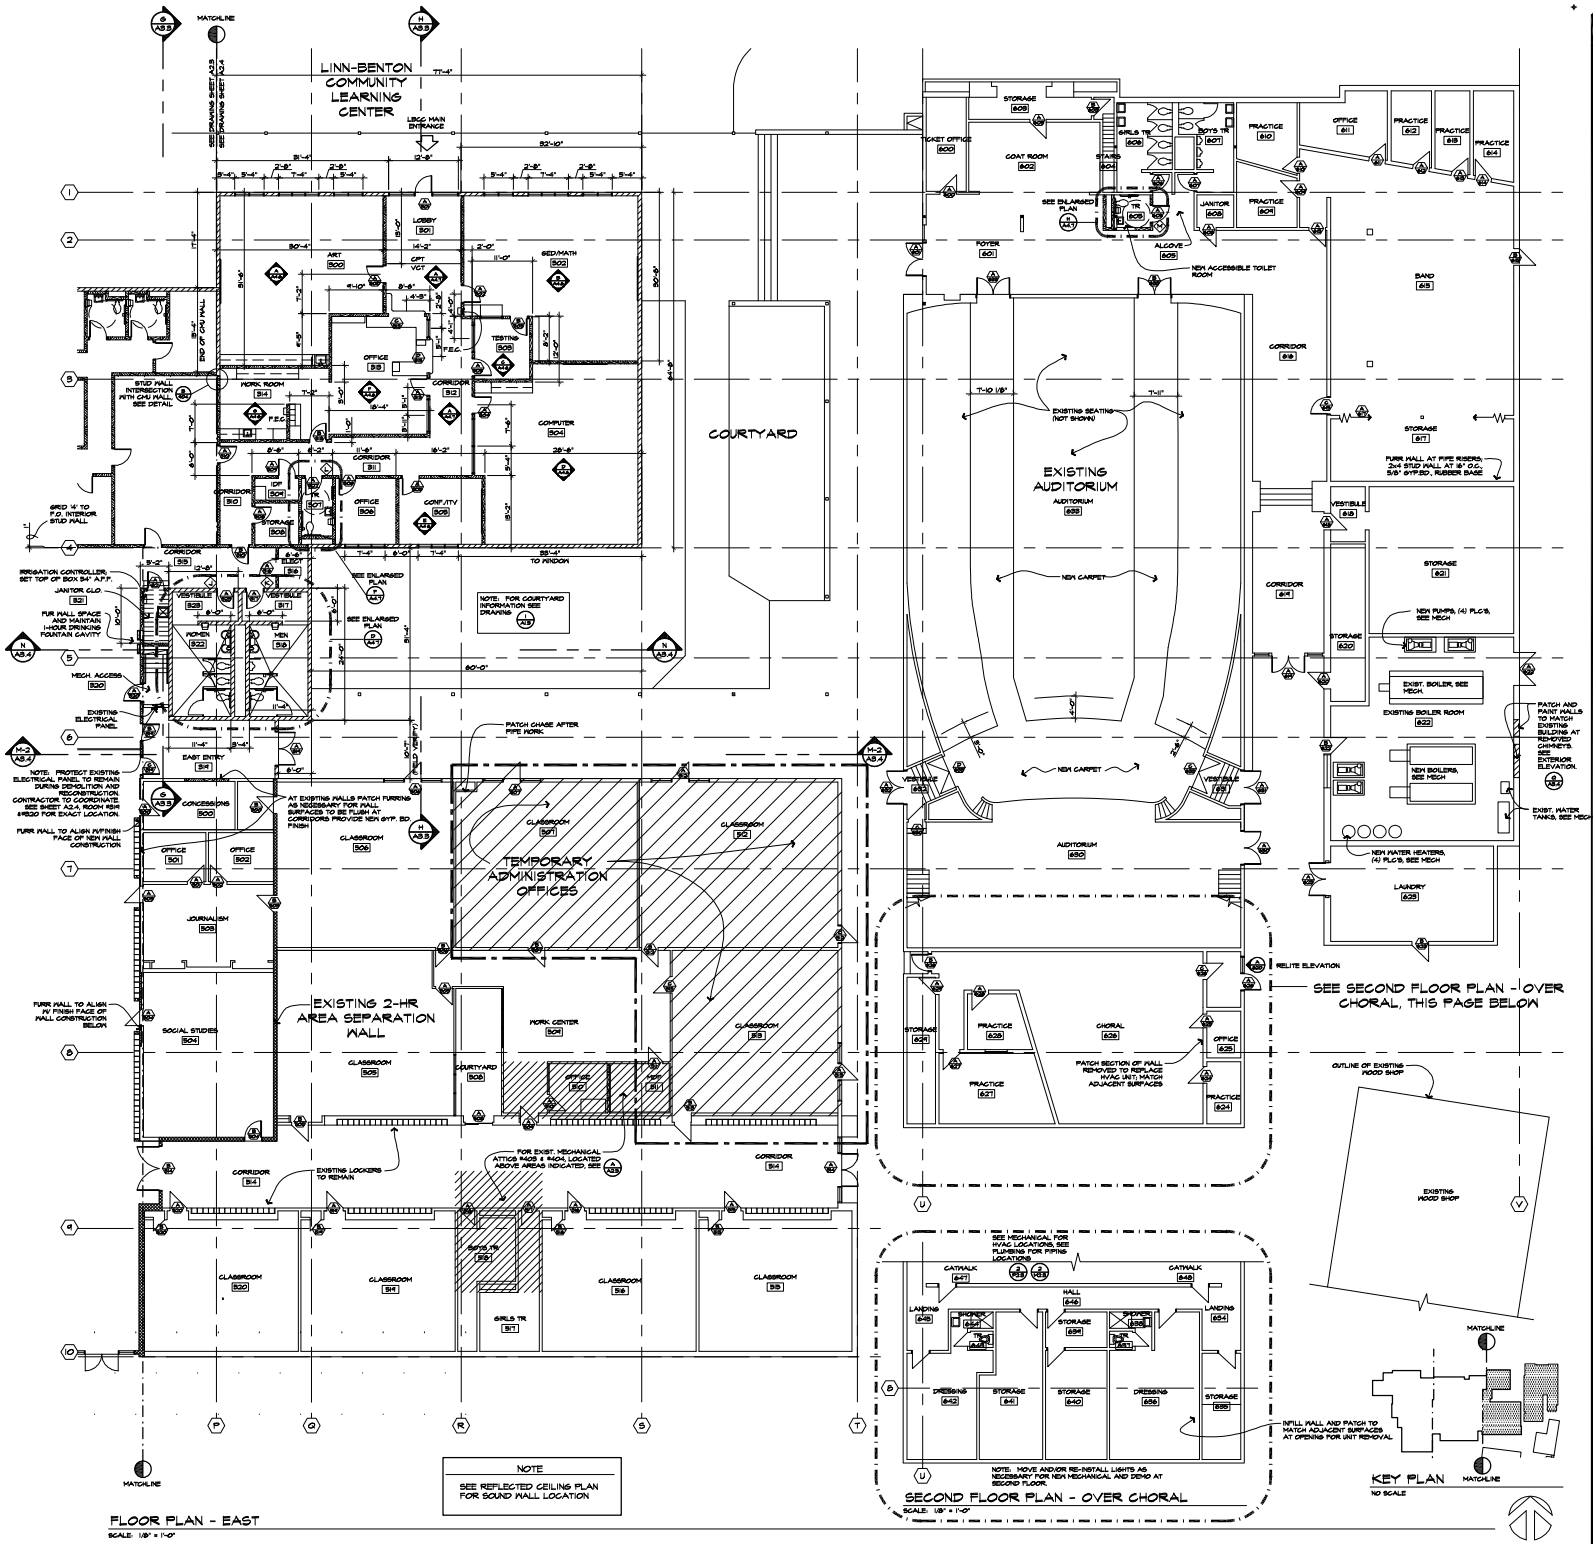

FLOOR PLAN - EAST

SCALE: 1/8" = 1'-0"

SECOND FLOOR PLAN - OVER CHORAL

SCALE: 1/8" = 1'-0"

KEY PLAN

NO SCALE

gLAs Architectural Group

135 Pearl Street
Eugene, Oregon 97440

(541) 686-2014
(541) 686-2017 fax

CONSULTANTS

SWEET HOME SCHOOL DISTRICT 55
BOND 2001
HIGH SCHOOL RECONSTRUCTION

gLAs COPYRIGHT 2003


REVISED

FLOOR PLAN - EAST

PROJECT NUMBER 01023

DATE 4-4-03

A2.4

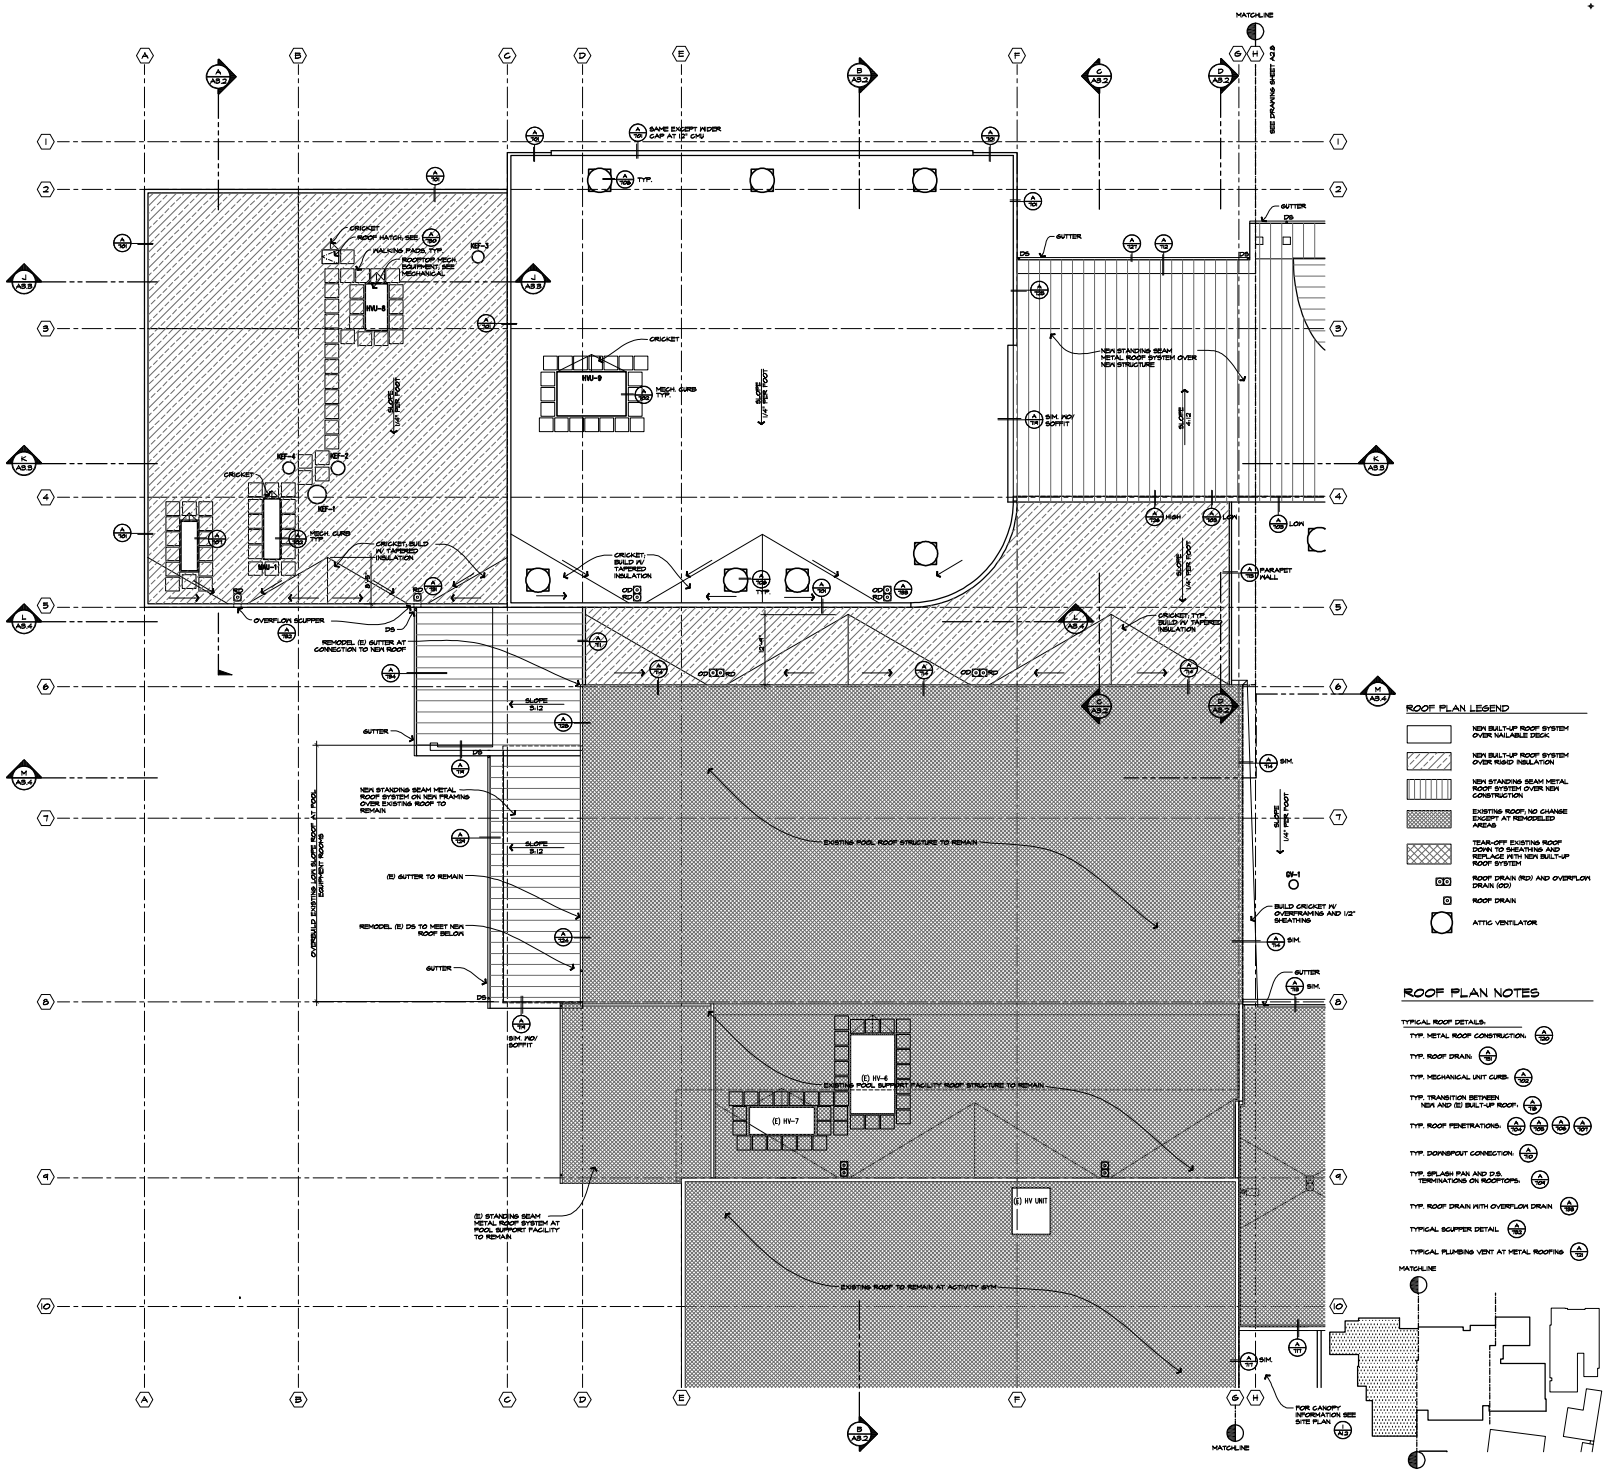

ROOF PLAN - WEST

SCALE: 1/8" = 1'-0"

gLAs Architectural Group

135 Pearl Street
Eugene, Oregon 97440

(541) 686-2014
(541) 686-2017 fax

CONSULTANTS

SWEET HOME SCHOOL DISTRICT 55
BOND 2001
HIGH SCHOOL RECONSTRUCTION

gLAs COPYRIGHT 2003


REVISED

ROOF PLAN - WEST

PROJECT NUMBER 01023

DATE 4-4-03

A2.7

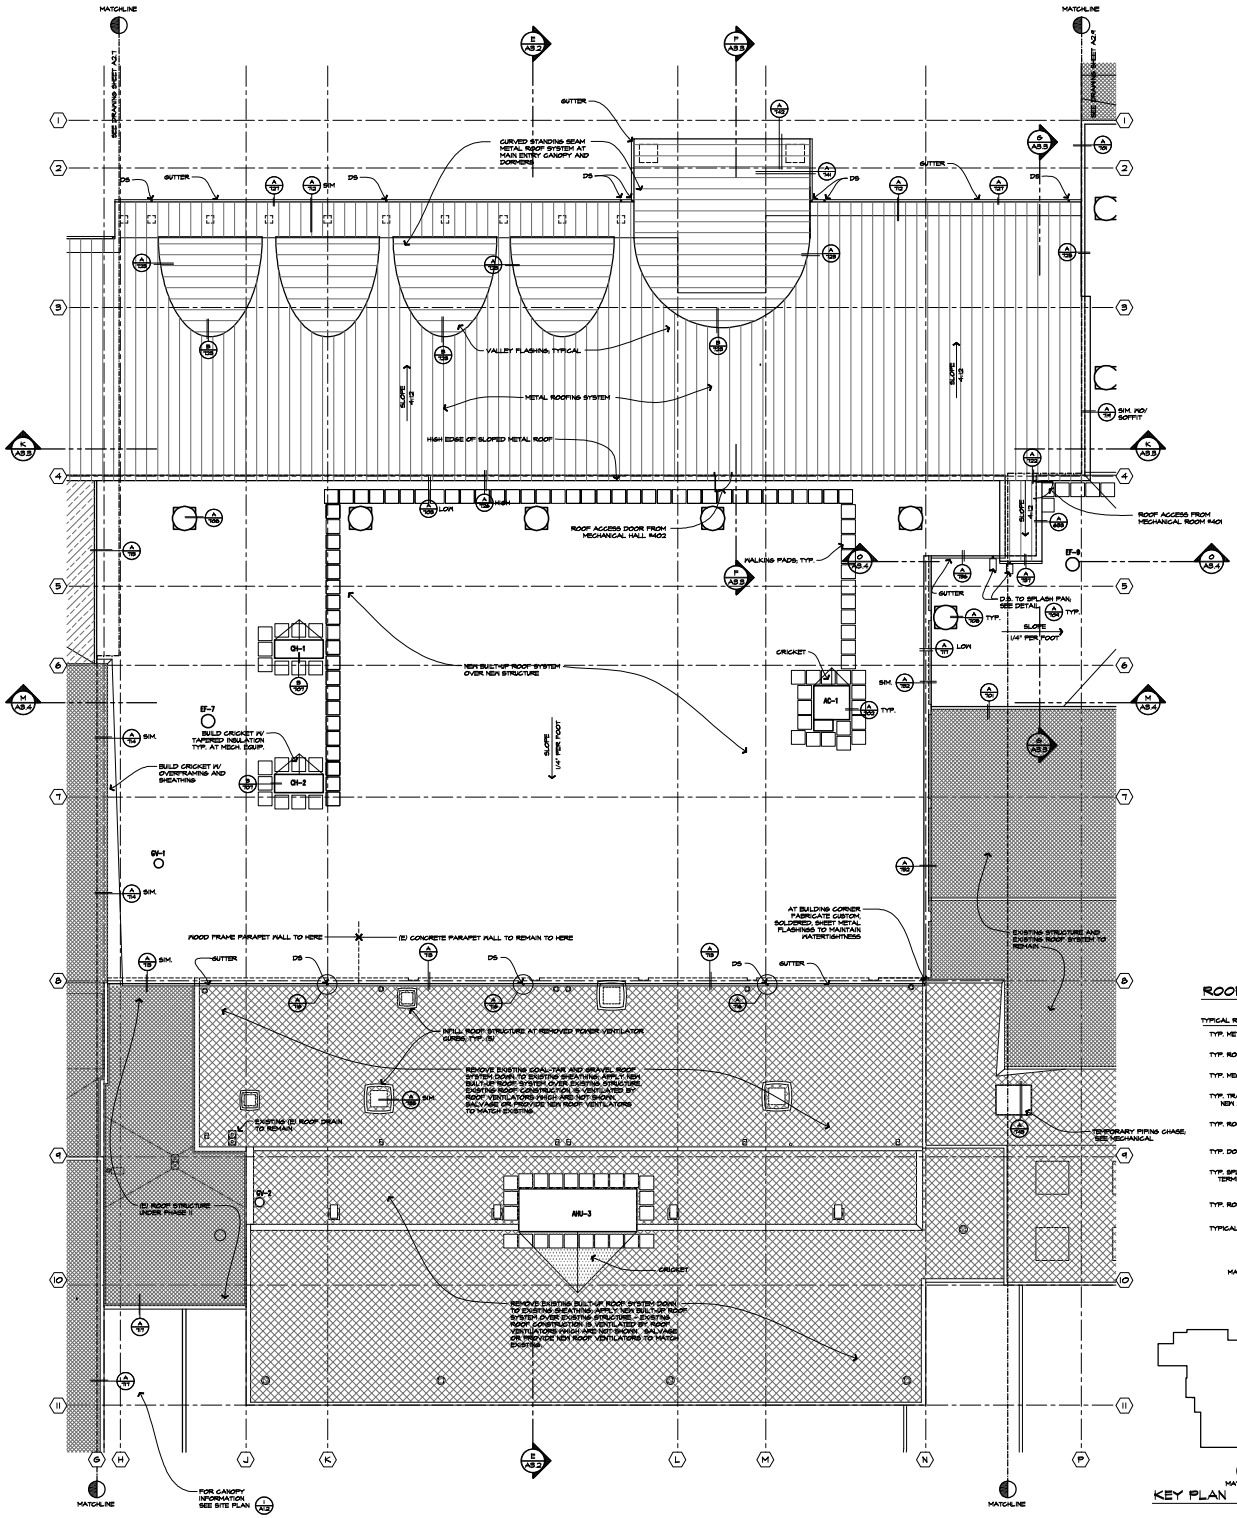

ROOF PLAN - CORE

SCALE: 1/8" = 1'-0"

ROOF PLAN NOTES

TYPICAL ROOF DETAILS:

- TYP. METAL ROOF CONSTRUCTION:
- TYP. ROOF DRAIN:
- TYP. MECHANICAL UNIT CURB:
- TYP. TRANSITION BETWEEN NEW AND (E) BUILT-UP ROOF:
- TYP. ROOF PENETRATIONS:
- TYP. DOWNSPOUT CONNECTION:
- TYP. SPLASH PAN AND D.S. TERMINATIONS ON ROOFTOPS:
- TYP. ROOF DRAIN WITH OVERFLOW DRAIN:
- TYPICAL SCUPPER DETAIL:

gLAs Architectural Group

135 Pearl Street
Eugene, Oregon 97440

(541) 686-2014
(541) 686-2017 fax

CONSULTANTS

SWEET HOME SCHOOL DISTRICT 55
BOND 2001
HIGH SCHOOL RECONSTRUCTION

gLAs COPYRIGHT 2003


△ REVISED

ROOF PLAN - CORE

PROJECT NUMBER 01023

DATE 4-4-03

A2.8

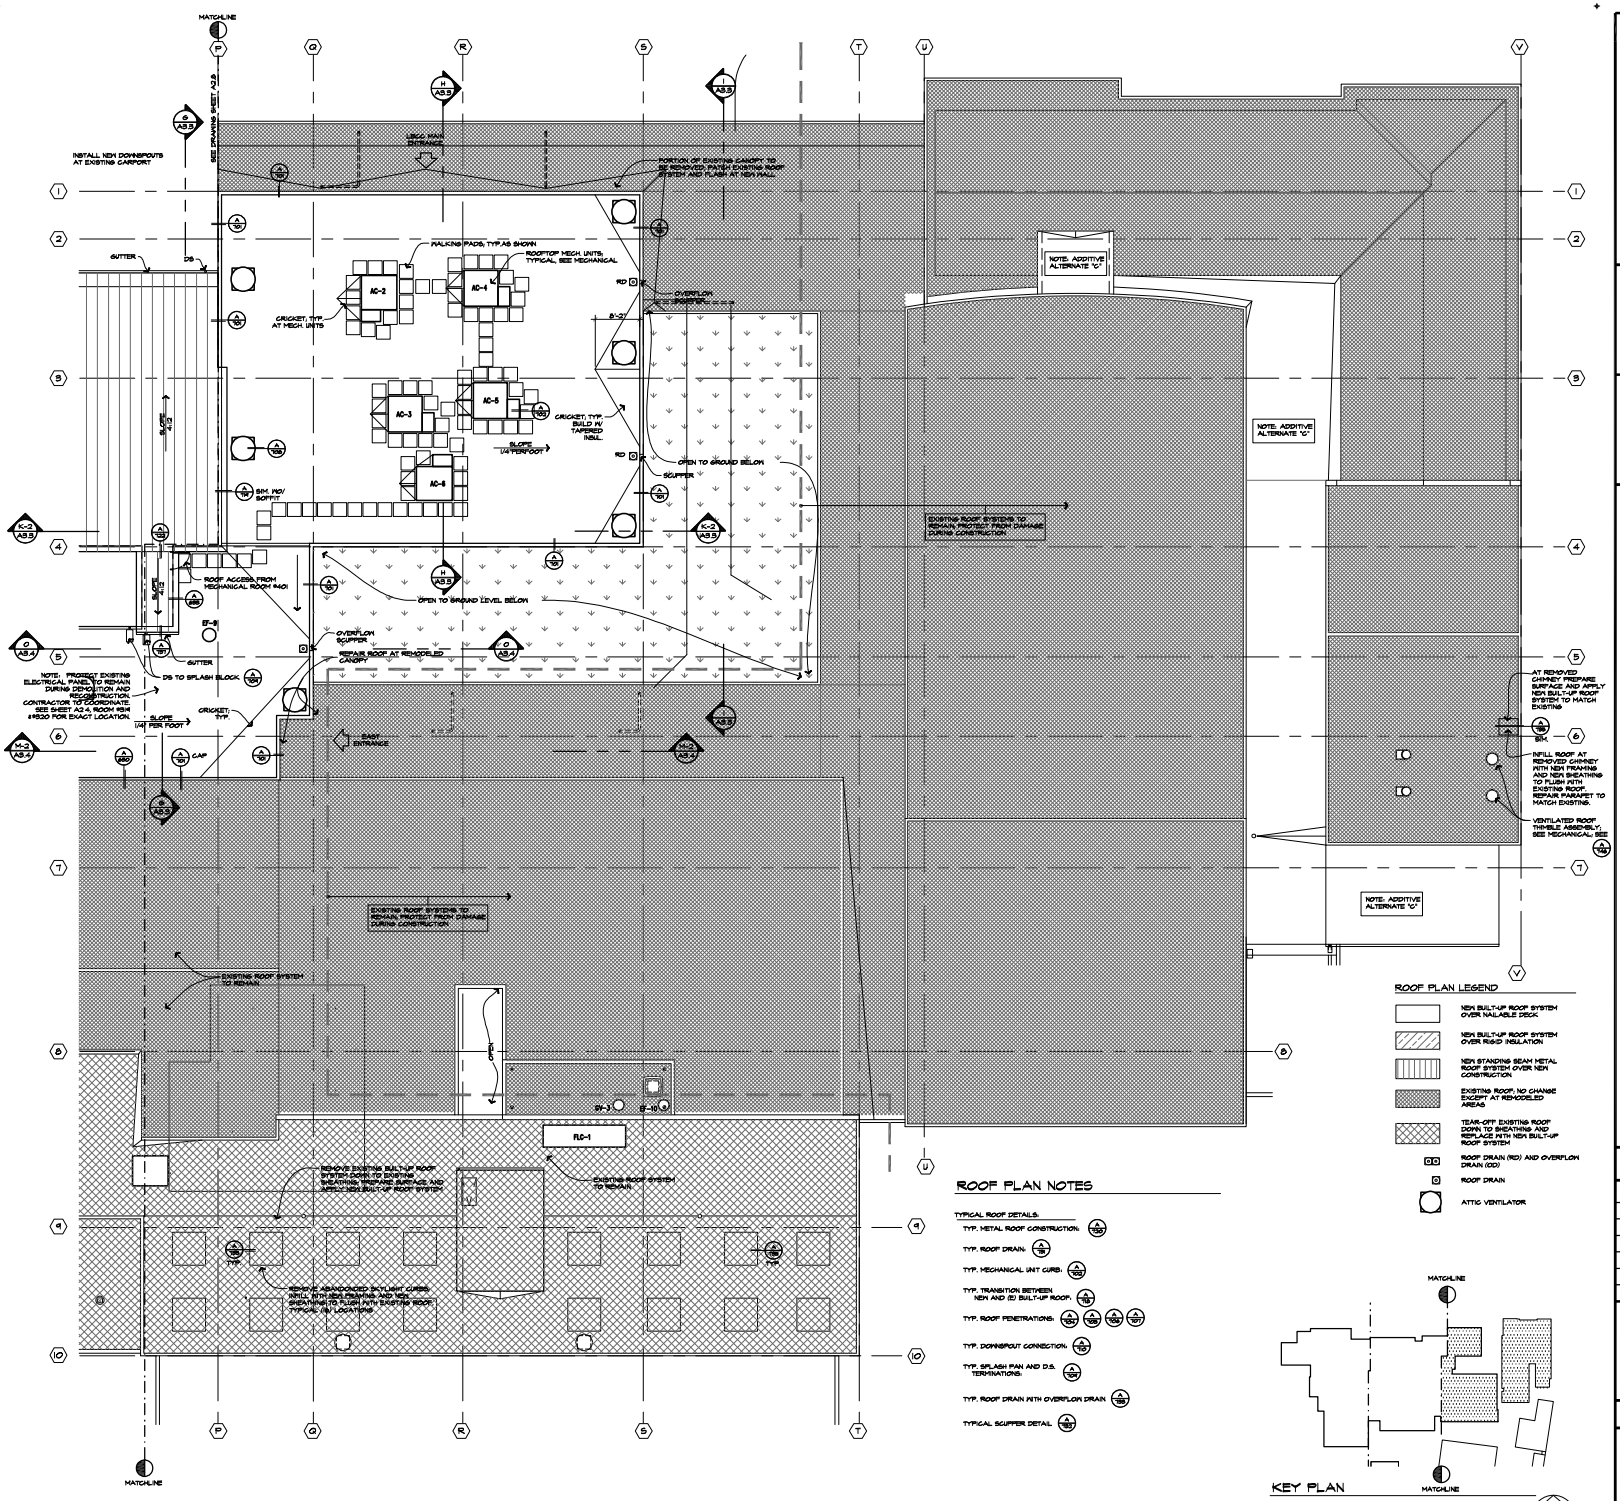

ROOF PLAN NOTES

TYPICAL ROOF DETAILS:

- TYP. METAL ROOF CONSTRUCTION.
- TYP. ROOF DRAIN.
- TYP. MECHANICAL UNIT CURB.
- TYP. TRANSITION BETWEEN NEW AND (E) BUILT-UP ROOF.
- TYP. ROOF PENETRATIONS.
- TYP. DOWNSPOUT CONNECTION.
- TYP. SPLASH PAN AND D.S. TERMINATIONS.
- TYP. ROOF DRAIN WITH OVERFLOW DRAIN
- TYPICAL SCUPPER DETAIL

ROOF PLAN LEGEND

- NEW BUILT-UP ROOF SYSTEM OVER NAILABLE DECK
- NEW BUILT-UP ROOF SYSTEM OVER RIGID INSULATION
- NEW STANDING SEAM METAL ROOF SYSTEM OVER NEW CONSTRUCTION
- EXISTING ROOF, NO CHANGE EXCEPT AT REMODELED AREAS
- TEAR-OFF EXISTING ROOF DOWN TO SHEATHING AND REPLACE WITH NEW BUILT-UP ROOF SYSTEM
- ROOF DRAIN (RD) AND OVERFLOW DRAIN (OD)
- ROOF DRAIN
- ATTIC VENTILATOR

KEY PLAN

MATCHLINE

MATCHLINE

NORTH

ROOF PLAN - EAST

SCALE: 1/8" = 1'-0"

gLAs Architectural Group

135 Pearl Street
Eugene, Oregon 97440
(541) 686-2014
(541) 686-2017 fax

CONSULTANTS

SWEET HOME SCHOOL DISTRICT 55
BOND 2001
HIGH SCHOOL RECONSTRUCTION


gLAs Architectural Group COPYRIGHT 2003


△	REVISED


ROOF PLAN - EAST


PROJECT NUMBER 01023 | DATE 4-4-03


A2.9

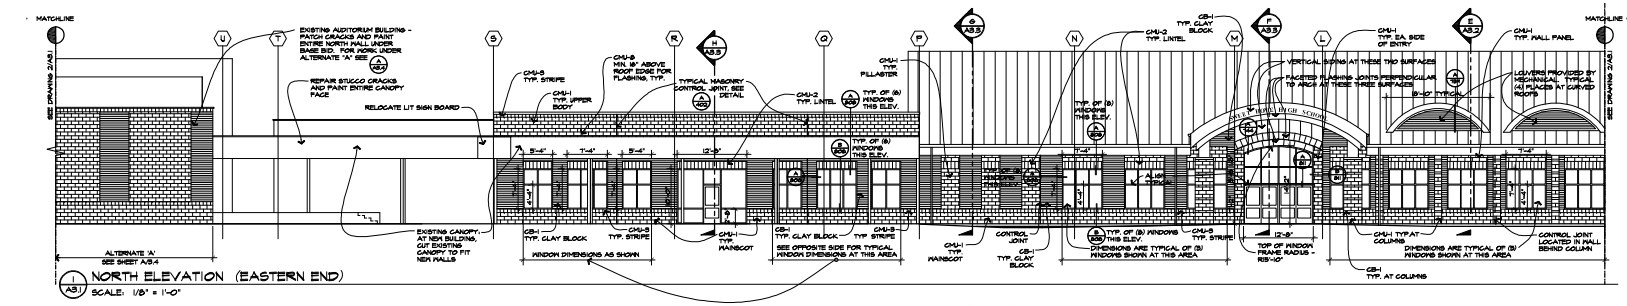


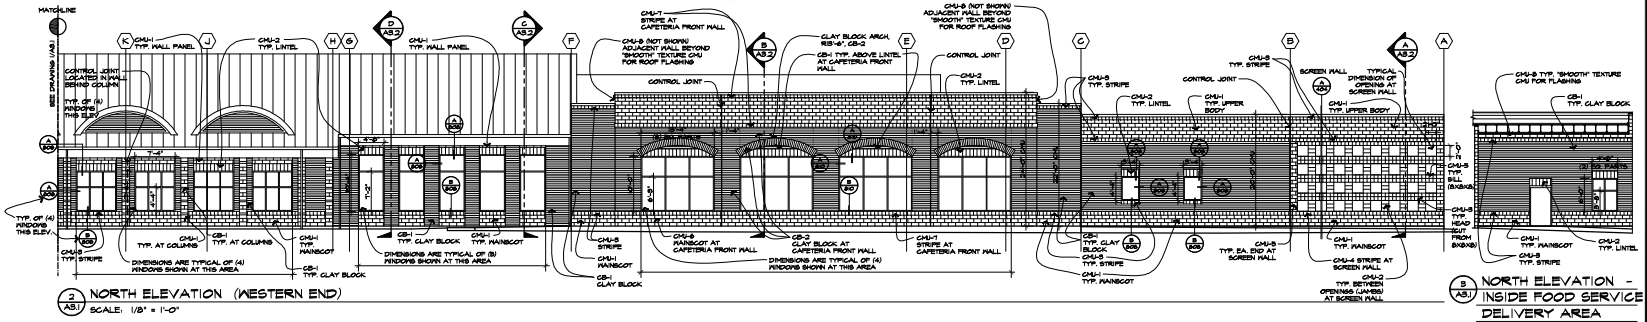


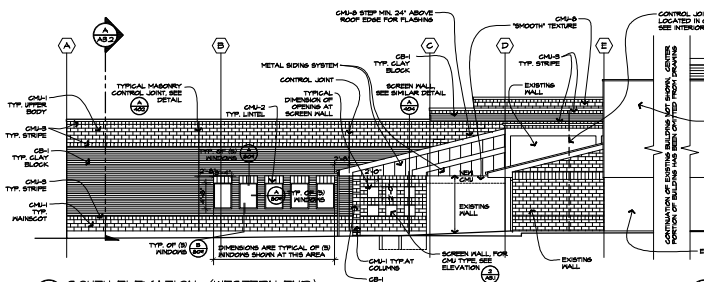


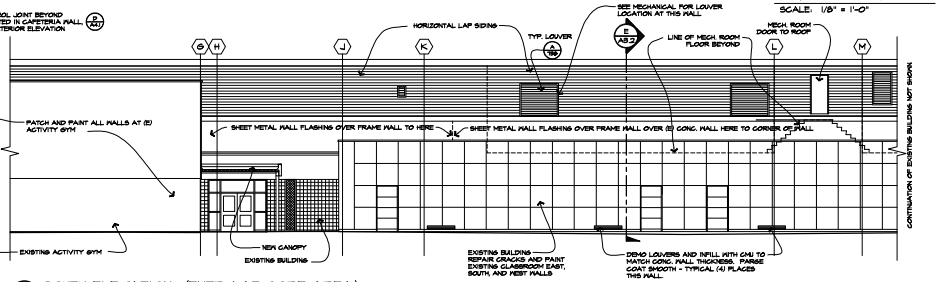

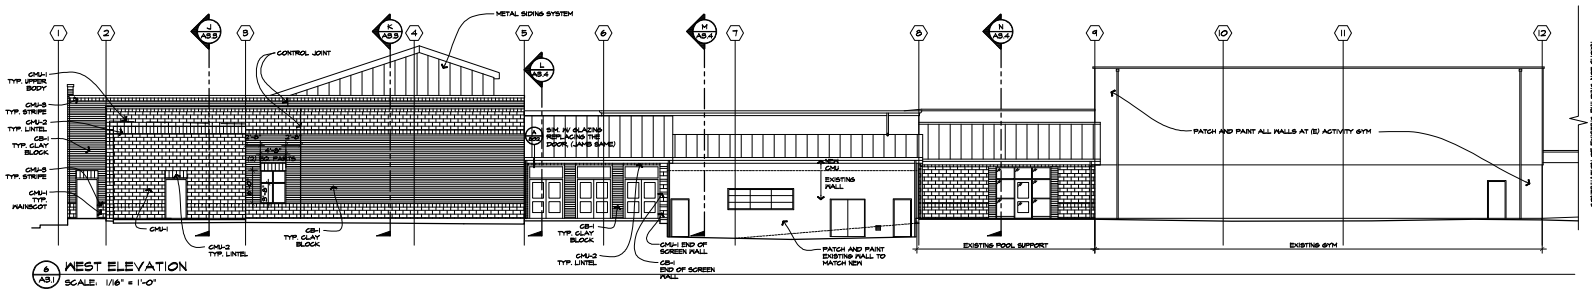

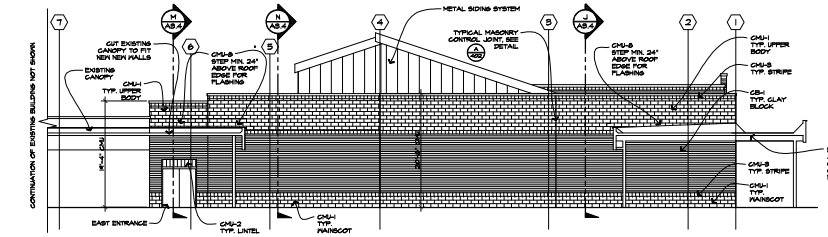

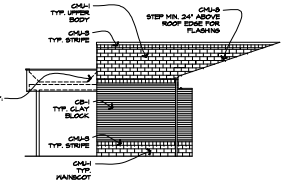

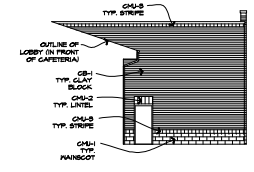

gLAs Architectural Group
115 Pearl Street
Eugene, Oregon 97440
(541) 686-2014
(541) 686-2017 fax

CONSULTANTS

SWEET HOME SCHOOL DISTRICT 55
BOND 2001
HIGH SCHOOL RECONSTRUCTION


gLAs COPYRIGHT 2003

△ REVISED


EXTERIOR ELEVATIONS

PROJECT NUMBER 01023 | DATE 4-4-03

A3.1

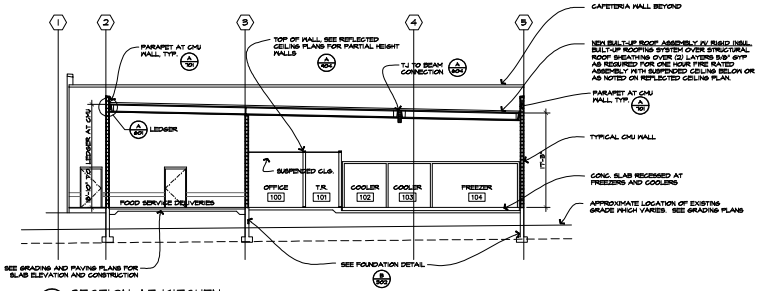


A A3.2 SECTION AT KITCHEN
SCALE: 1/8" = 1'-0"

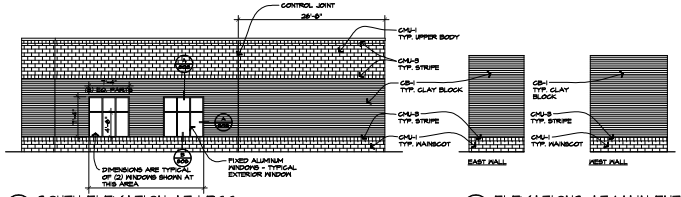


10 A3.2 SOUTH ELEVATION AT LBCC
SCALE: 1/8" = 1'-0"


11 A3.2 ELEVATIONS AT MAIN ENTRY
SCALE: 1/8" = 1'-0"

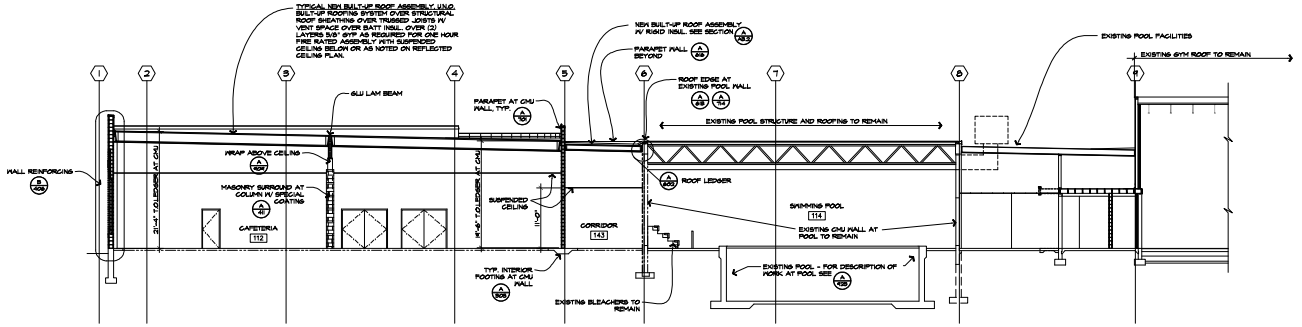


B A3.2 SECTION AT CAFETERIA AND POOL
SCALE: 1/8" = 1'-0"

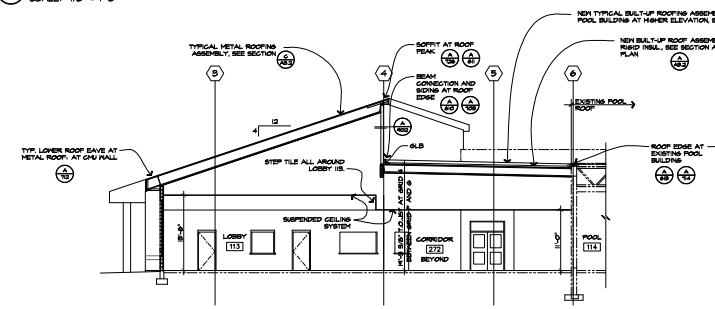

D A3.2 SECTION AT COMMONS (VIEWING EAST)
SCALE: 1/8" = 1'-0"

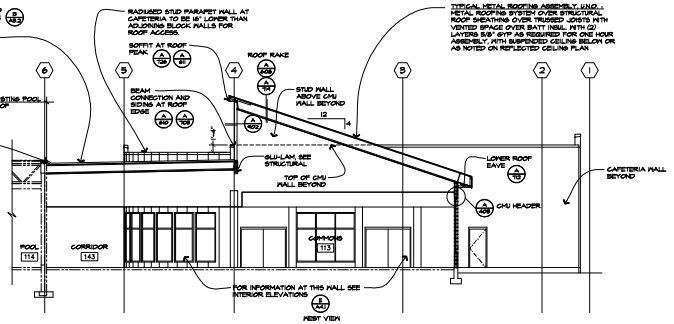

C A3.2 SECTION AT COMMONS (VIEWING WEST)
SCALE: 1/8" = 1'-0"

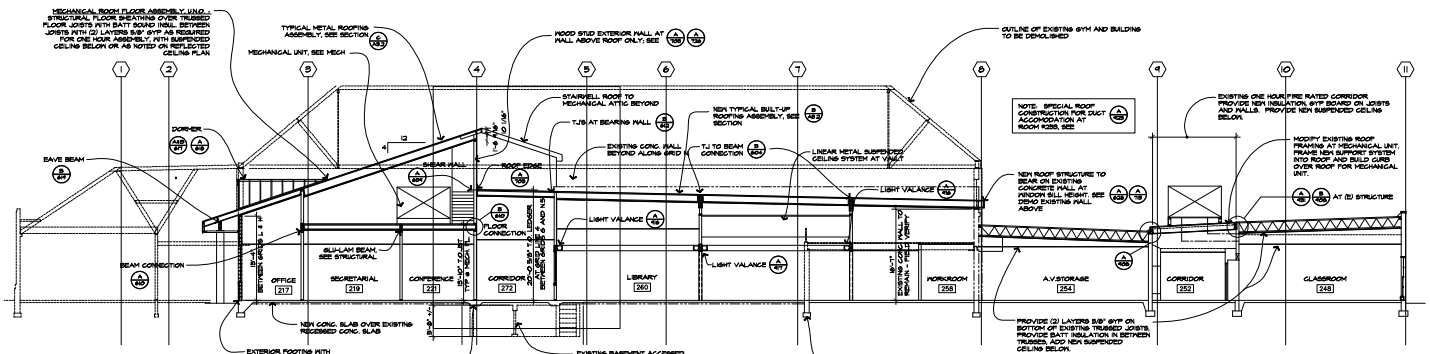

E A3.2 SECTION
SCALE: 1/8" = 1'-0"

gLAs Architectural Group
145 Pearl Street
Eugene, Oregon 97440
(541) 686-2014
(541) 686-2017 fax

CONSULTANTS

SWEET HOME SCHOOL DISTRICT 55
BOND 2001
HIGH SCHOOL RECONSTRUCTION


gLAs Architectural Group COPYRIGHT 2003

△ REVISED


BUILDING SECTIONS

PROJECT NUMBER 01023
DATE 4-4-03


A3.2

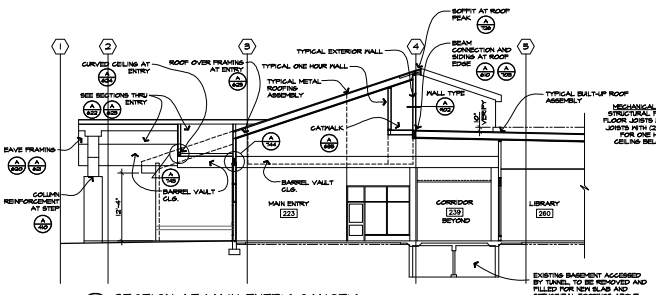

F A3.3 SECTION AT MAIN ENTRY CANOPY
SCALE: 1/8" = 1'-0"

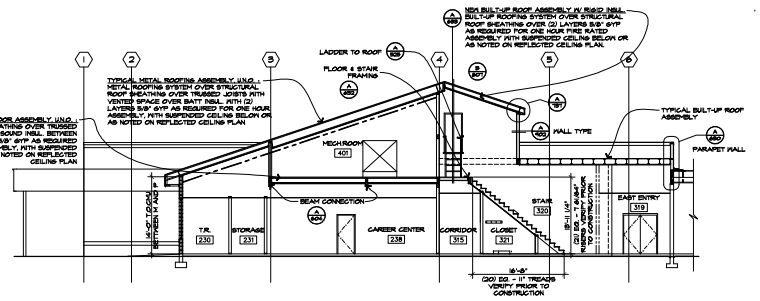


G A3.3 SECTION AT STAIR TO MECHANICAL ATTIC
SCALE: 1/8" = 1'-0"

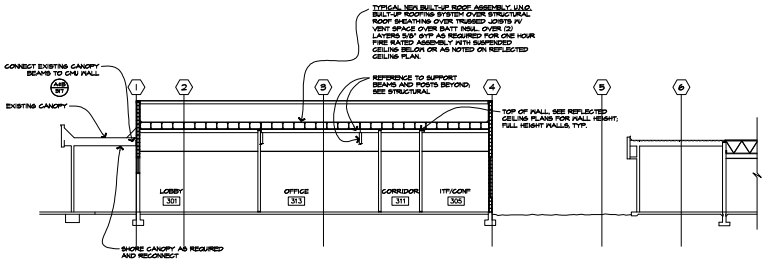


I A3.3 SECTION AT LBCC
SCALE: 1/8" = 1'-0"


J A3.3 NOT USED
SCALE: 1/8" = 1'-0"

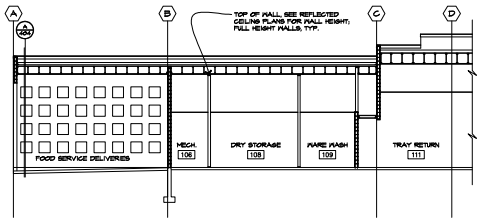

J A3.3 SECTION AT KITCHEN & DELIVERY AREA
SCALE: 1/8" = 1'-0"

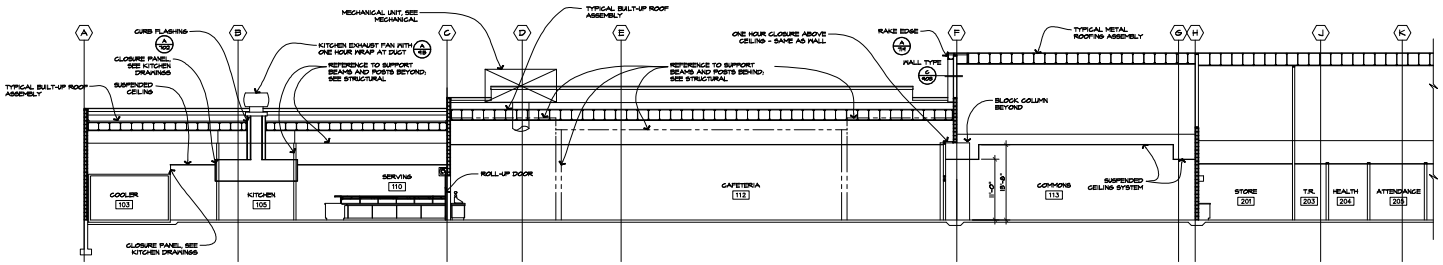

K-1 A3.3 SECTION AT KITCHEN, CAFETERIA, COMMONS & STUDENT STORE
SCALE: 1/8" = 1'-0"

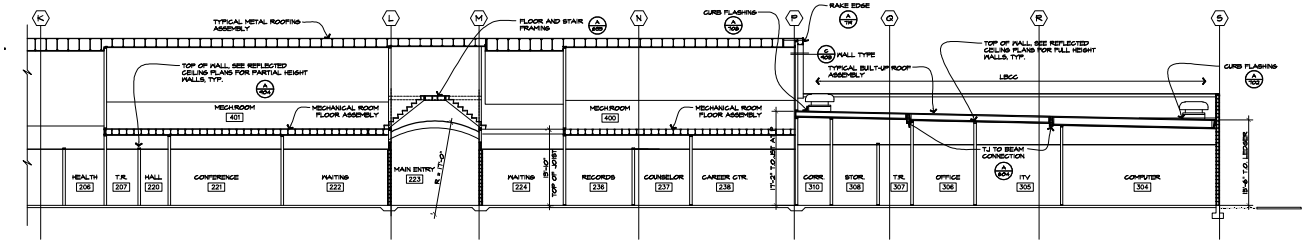

K-2 A3.3 SECTION AT ADMINISTRATION, COUNSELING & LBCC
SCALE: 1/8" = 1'-0"

gLAs Architectural Group
135 Pearl Street
Eugene, Oregon 97440
(541) 686-2014
(541) 686-2017 fax

CONSULTANTS

SWEET HOME SCHOOL DISTRICT 55
BOND 2001
HIGH SCHOOL RECONSTRUCTION


gLAs COPYRIGHT 2003

△ REVISED


BUILDING SECTIONS

PROJECT NUMBER 01023
DATE 4-4-03


A3.3

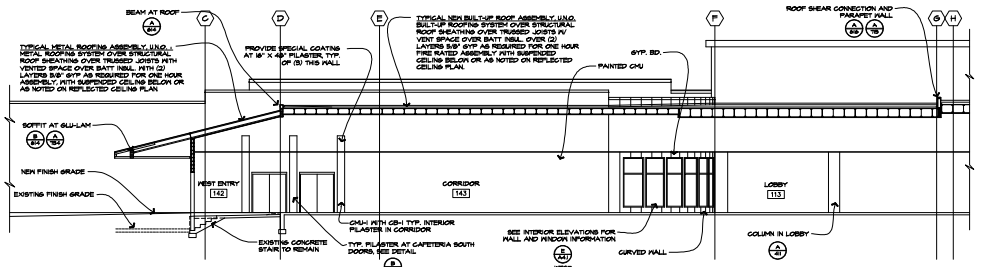


L A3.4 SECTION AT STUDENT ENTRY
SCALE: 1/8" = 1'-0"

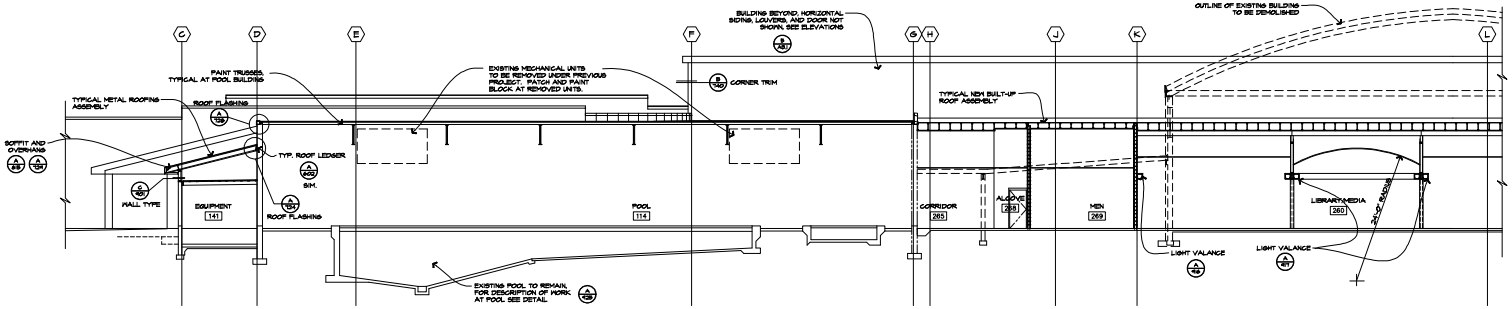


M-1 A3.4 SECTION AT POOL, TOILET ROOMS & LIBRARY
SCALE: 1/8" = 1'-0"

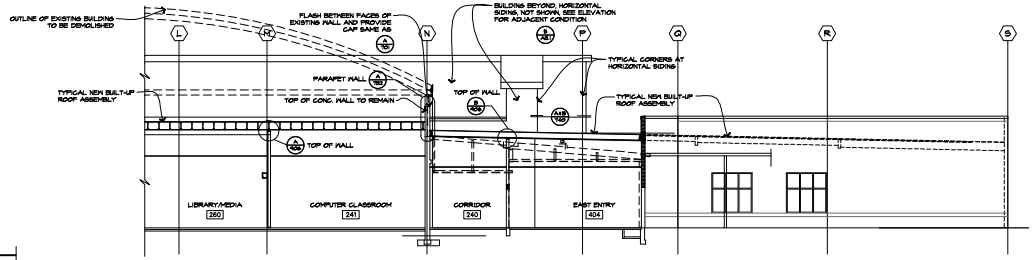


M-2 A3.4 SECTION AT LIBRARY AND CLASSROOM
SCALE: 1/8" = 1'-0"

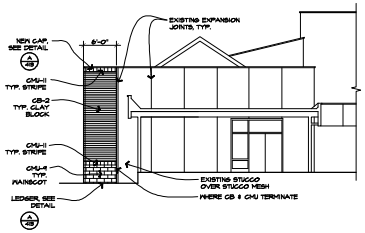


R A3.4 ALTERNATE 'A' - WEST ELEVATION AT (EX) AUDITORIUM ENTRY
SCALE: 1/8" = 1'-0"

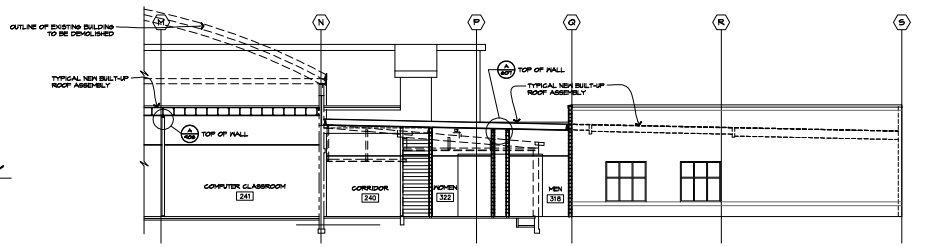

N A3.4 SECTION AT EAST CORRIDOR & TOILET ROOMS
SCALE: 1/8" = 1'-0"

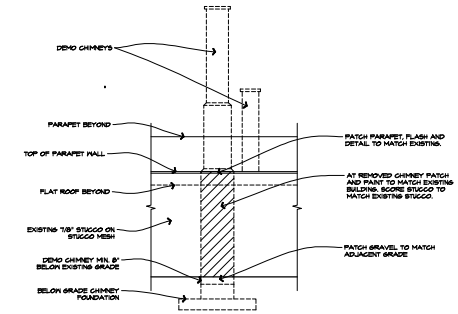

G A3.4 PARTIAL EAST ELEVATION AT (EX) AUDITORIUM AT DEMO CHIMNEYS
SCALE: 1/8" = 1'-0"

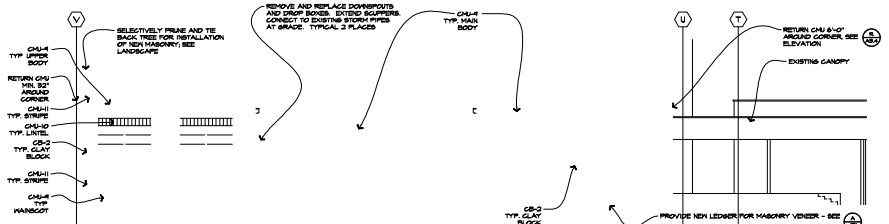

P A3.4 ALTERNATE 'A' - NORTH ELEVATION AT EXISTING AUDITORIUM
SCALE: 1/8" = 1'-0"

gLAs Architectural Group
145 Pearl Street
Eugene, Oregon 97440
(541) 686-2014
(541) 686-2017 fax

CONSULTANTS

SWEET HOME SCHOOL DISTRICT 55
BOND 2001
HIGH SCHOOL RECONSTRUCTION


gLAs COPYRIGHT 2003


△ REVISED

BUILDING SECTIONS

PROJECT NUMBER 01023
DATE 4-4-03


A3.4

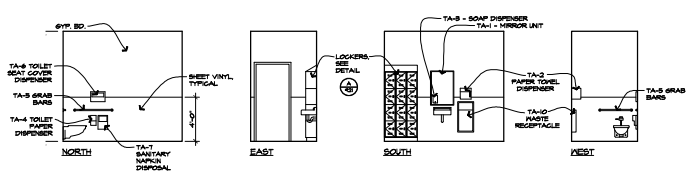

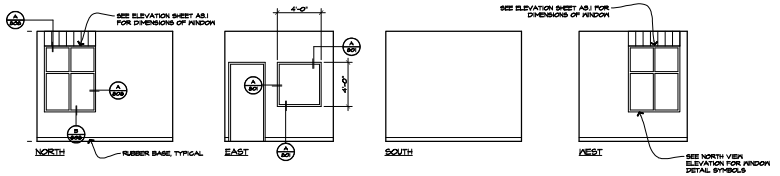

A A4.1 INTERIOR ELEVATIONS - TOILET ROOM #101

SCALE: 1/4" = 1'-0"

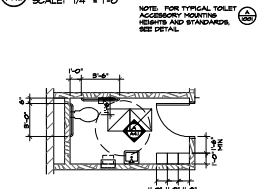

C A4.1 PLAN - TOILET ROOM #101


SCALE: 1/4" = 1'-0"


NOTE: FOR TYPICAL TOILET ACCESSORY MOUNTING HEIGHTS AND STANDARDS, SEE DETAIL

NORTH

B A4.1 INTERIOR ELEVATIONS - OFFICE #100

SCALE: 1/4" = 1'-0"

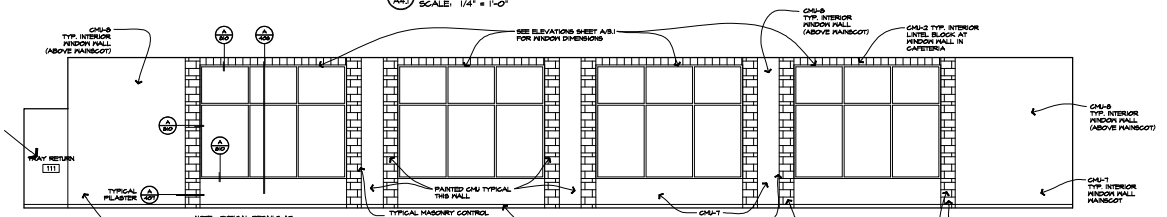


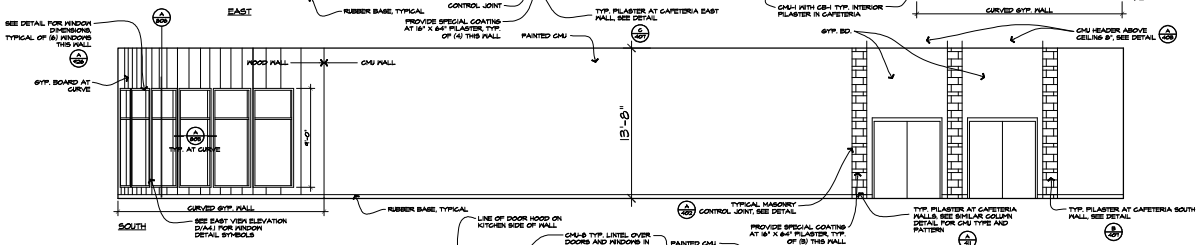

SCHEDULE OF TOILET ACCESSORIES


TA-1	- MIRROR UNIT
TA-3	- PAPER TOWEL DISPENSER (OFCI)
TA-8	- WALL-MOUNTED SOAP DISPENSER (OFCI)
TA-4	- TOILET PAPER DISPENSER (OFCI)
TA-5	- GRAB BARS
TA-6	- TOILET SEAT COVER DISPENSER
TA-7	- SANITARY NAPKIN DISPOSAL
TA-9	- MOP RACK
TA-4	- COAT HOOK
TA-10	- WASTE RECEPTACLE
TA-11	- DIAPER CHANGING STATION
TA-12	- HAIR DRYER
L-1	- LOCKER STYLE I (4 HIGH)


NOTE:
CONTRACTOR SHALL PROVIDE BLOCKING FOR ALL TOILET ACCESSORIES, INCLUDING THOSE PROVIDED BY OWNER.

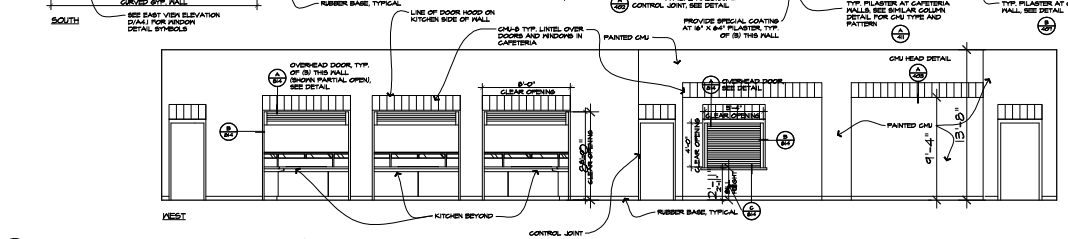

D A4.1 INTERIOR ELEVATIONS - CAFETERIA #112

SCALE: 1/4" = 1'-0"

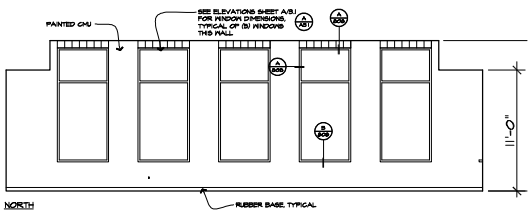

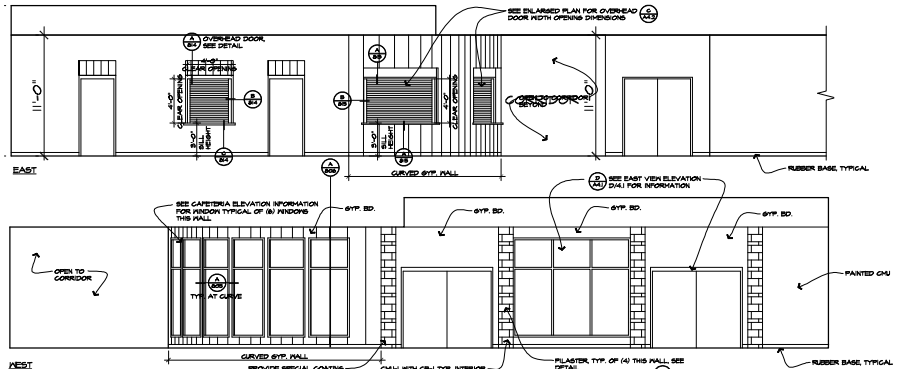

E A4.1 INTERIOR ELEVATIONS - LOBBY #113

SCALE: 1/4" = 1'-0"

gLAs Architectural Group
145 Pearl Street
Eugene, Oregon 97440
(541) 686-2014
(541) 686-2017 fax

CONSULTANTS

SWEET HOME SCHOOL DISTRICT 55
BOND 2001
HIGH SCHOOL RECONSTRUCTION


gLAs COPYRIGHT 2003

△ REVISED


ENLARGED PLANS & INTERIOR ELEVATIONS - WEST

PROJECT NUMBER 01023
DATE 4-4-03


A4.1

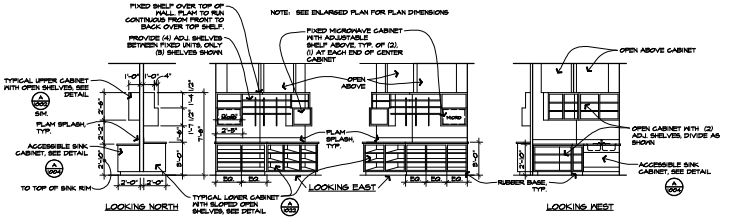


STUDENT STORE CENTER CABINETS #201

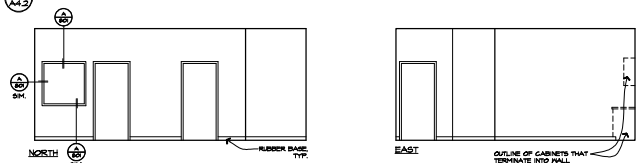


INTERIOR ELEVATIONS - STUDENT STORE #201
SCALE: 1/4" = 1'-0"

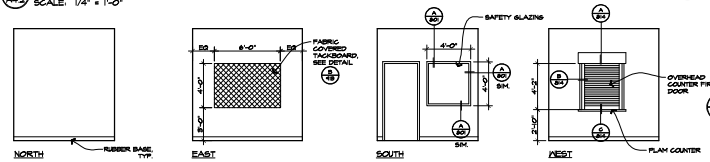


INTERIOR ELEVATIONS - OFFICE #202
SCALE: 1/4" = 1'-0"

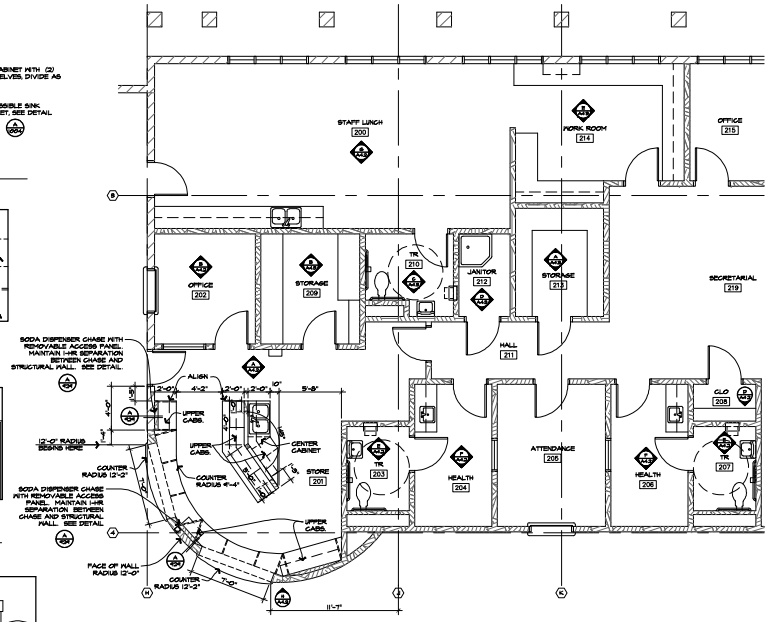


PLAN AT ADMINISTRATION
SCALE: 1/4" = 1'-0"

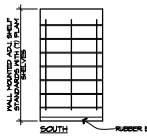


INTERIOR ELEVATIONS - CLOSET #208
SCALE: 1/4" = 1'-0"

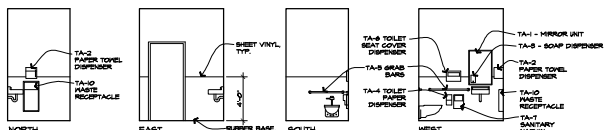


INTERIOR ELEVATIONS - HEALTH ROOM #203
INTERIOR ELEVATIONS - HEALTH ROOM #207 (OPPOSITE HAND)
SCALE: 1/4" = 1'-0"

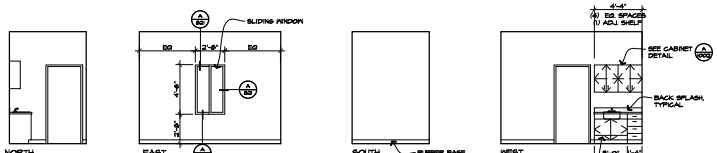

INTERIOR ELEVATIONS - HEALTH #204
INTERIOR ELEVATIONS - HEALTH #206 (OPPOSITE HAND)
SCALE: 1/4" = 1'-0"

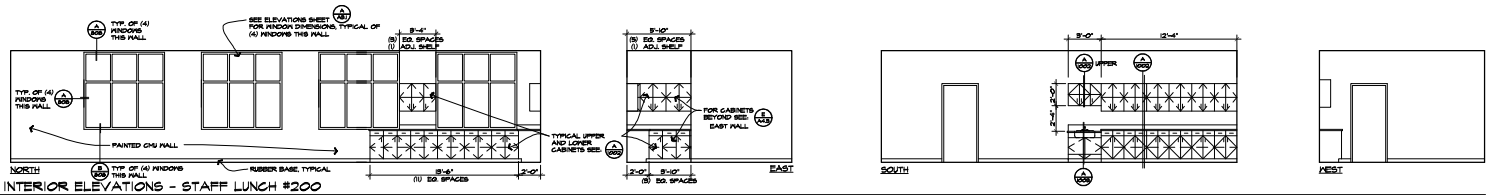

INTERIOR ELEVATIONS - STAFF LUNCH #200
SCALE: 1/4" = 1'-0"

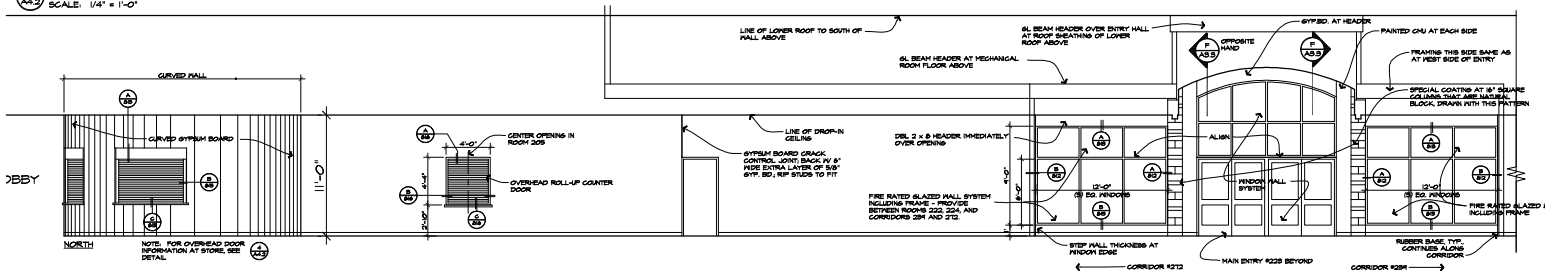

INTERIOR ELEVATIONS - CORRIDOR #272 NORTH WALL
SCALE: 1/4" = 1'-0"

gLAs Architectural Group
135 Pearl Street
Eugene, Oregon 97440
(541) 686-2014
(541) 686-2017 fax

CONSULTANTS

SWEET HOME SCHOOL DISTRICT 55
BOND 2001
HIGH SCHOOL RECONSTRUCTION


gLAs COPYRIGHT 2003

△ REVISED

ENLARGED PLANS & INTERIOR ELEVATIONS - CORE


PROJECT NUMBER 01023
DATE 4-4-03

A4.2

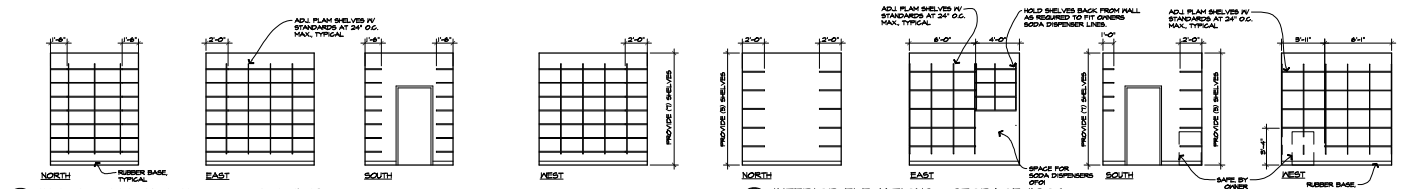

A A4.3 INTERIOR ELEVATIONS - STORAGE #213
SCALE: 1/4" = 1'-0"


B A4.3 INTERIOR ELEVATIONS - STORAGE #209
SCALE: 1/4" = 1'-0"

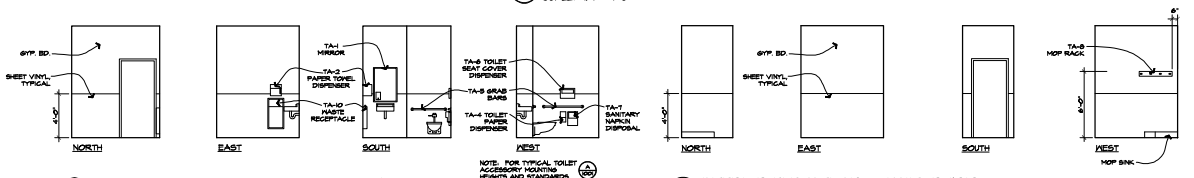


NOTE: FOR TYPICAL TOILET ACCESSORY MOUNTING HEIGHTS AND STANDARDS, SEE DETAIL A/1001

C A4.3 INTERIOR ELEVATIONS - TOILET ROOM #210
SCALE: 1/4" = 1'-0"


D A4.3 INTERIOR ELEVATIONS - JANITOR #212
SCALE: 1/4" = 1'-0"

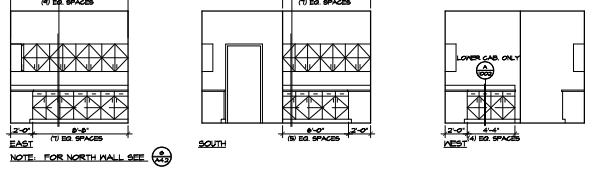

NOTE: FOR NORTH WALL SEE B A4.3

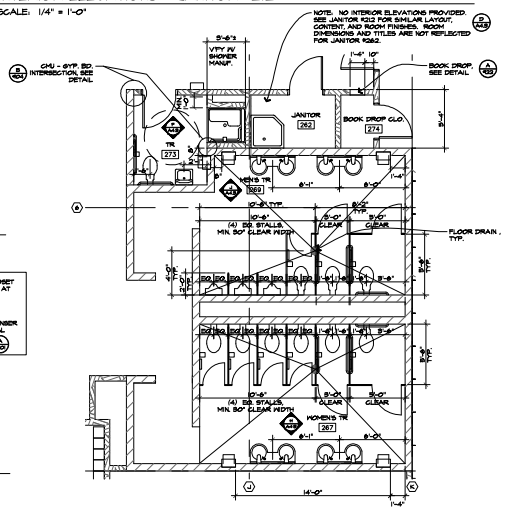

E A4.3 INTERIOR ELEVATIONS - WORK ROOM #214
SCALE: 1/4" = 1'-0"

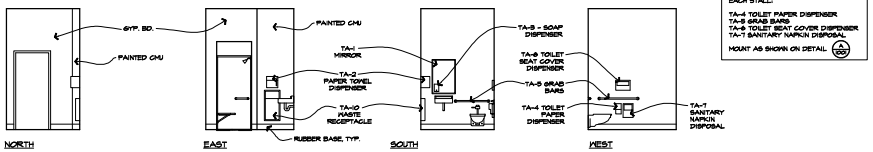


NOTE: FOR TYPICAL WATER CLOSET STALL, PROVIDE THE FOLLOWING AT EACH STALL:
TA-4 TOILET PAPER DISPENSER
TA-5 GRAB BARS
TA-8 TOILET SEAT COVER DISPENSER
TA-7 SANITARY NAPKIN DISPOSAL
MOUNT AS SHOWN ON DETAIL A/1001


F A4.3 INTERIOR ELEVATIONS - TOILET ROOM #273
SCALE: 1/4" = 1'-0"

NOTE: FOR TYPICAL TOILET ACCESSORY MOUNTING HEIGHTS AND STANDARDS, SEE DETAIL A/1001. SEE SHEET A4.1 FOR SCHEDULE OF TOILET ACCESSORIES.


G A4.3 PLAN AT TOILET ROOMS- #267, #269, #273
SCALE: 1/4" = 1'-0"

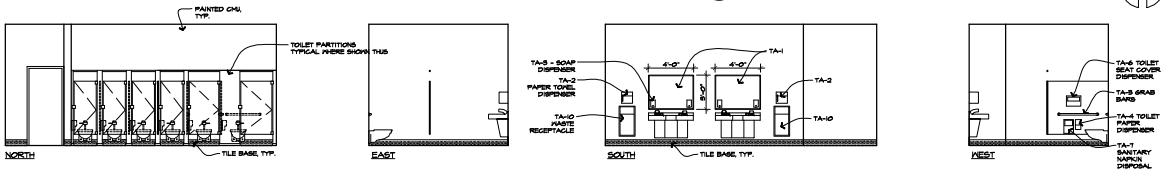

H A4.3 INTERIOR ELEVATIONS - WOMEN'S TOILET ROOM #267
SCALE: 1/4" = 1'-0"

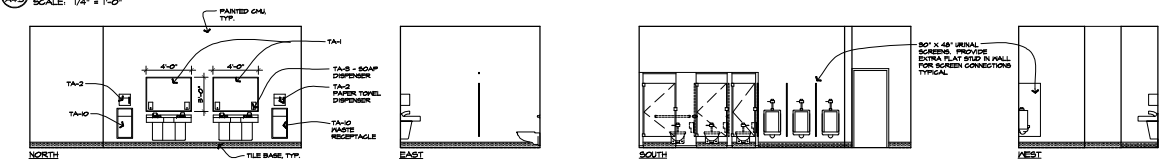

J A4.3 INTERIOR ELEVATIONS - MEN'S TOILET ROOM #269
SCALE: 1/4" = 1'-0"

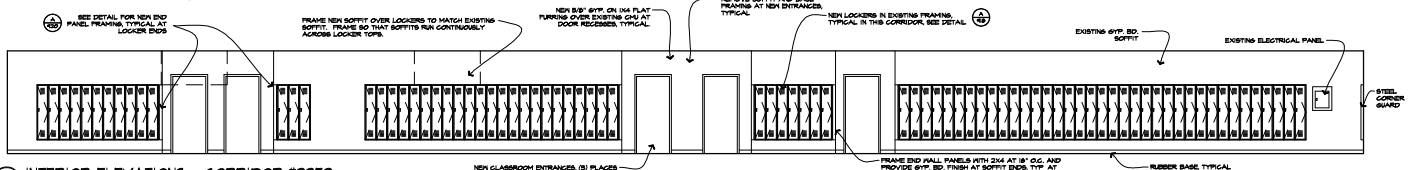

K A4.3 INTERIOR ELEVATIONS - CORRIDOR #2252
SCALE: 1/4" = 1'-0"

gLAs Architectural Group
135 Pearl Street
Eugene, Oregon 97440
(541) 686-2014
(541) 686-2017 fax

CONSULTANTS

SWEET HOME SCHOOL DISTRICT 55
BOND 2001
HIGH SCHOOL RECONSTRUCTION


gLAs COPYRIGHT 2003

△ REVISED

ENLARGED PLANS & INTERIOR ELEVATIONS - CORE

PROJECT NUMBER 01023
DATE 4-4-03


A4.3

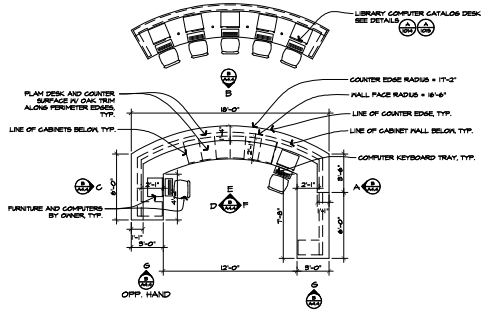

A A4.4 ENLARGED PLAN - LIBRARY CIRCULATION DESK


SCALE: 1/4" = 1'-0"

NORTH

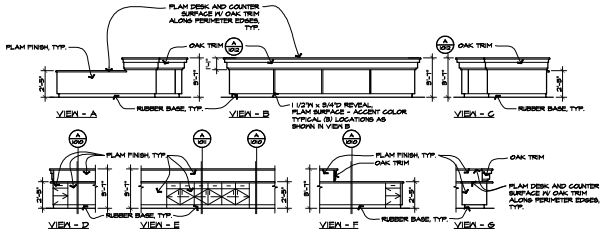

B A4.4 CABINET ELEVATIONS - LIBRARY CIRCULATION DESK


SCALE: 1/4" = 1'-0"

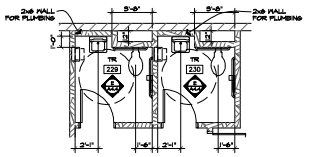



C A4.4 PLAN AT TOILET ROOMS #229 & #230


SCALE: 1/4" = 1'-0"

NORTH

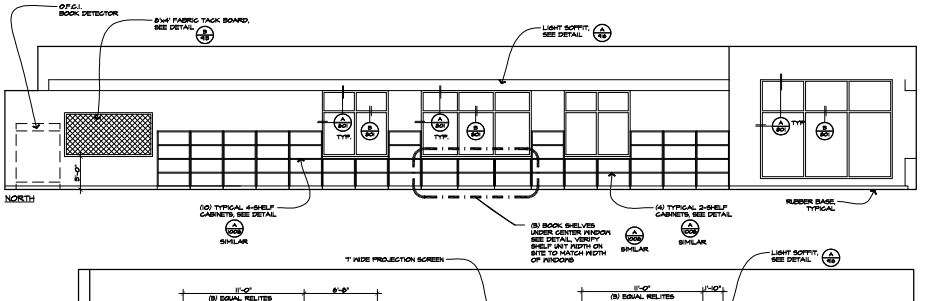

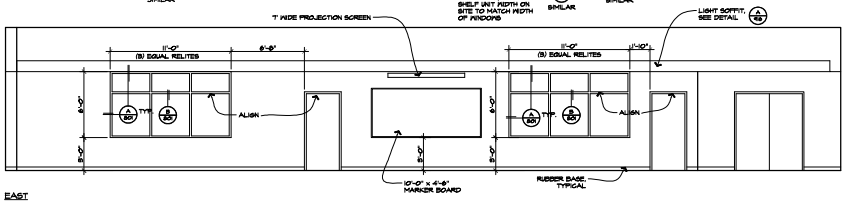


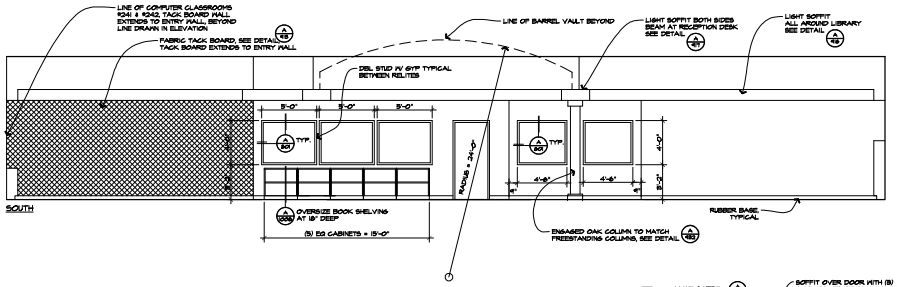

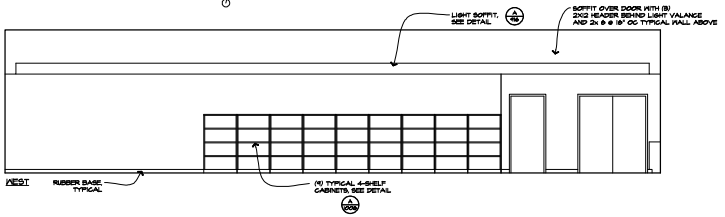


D A4.4 INTERIOR ELEVATIONS - LIBRARY #260

SCALE: 1/4" = 1'-0"

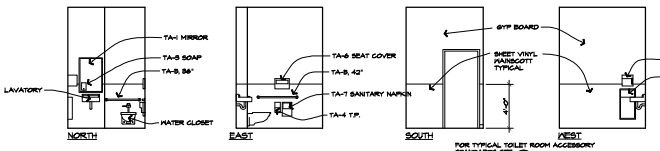


E A4.4 INTERIOR ELEVATIONS - TOILET ROOMS #229 & #230


SCALE: 1/4" = 1'-0"

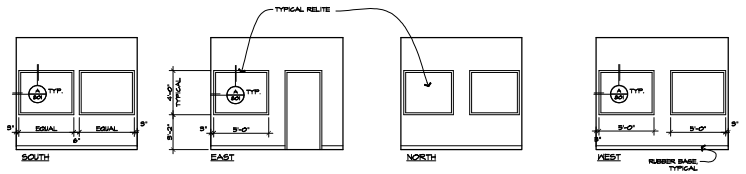

F A4.4 INTERIOR ELEVATIONS - OFFICE #259

SCALE: 1/4" = 1'-0"

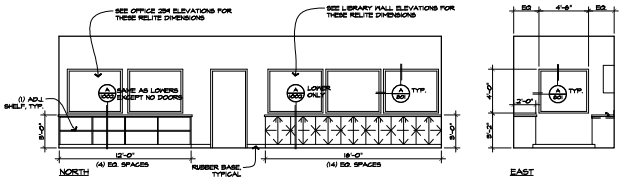

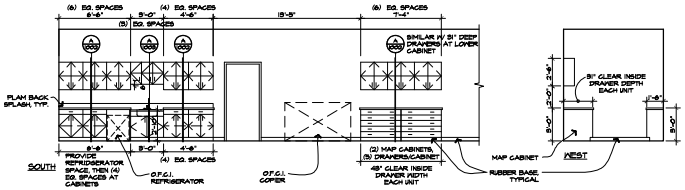

G A4.4 INTERIOR ELEVATIONS - WORK ROOM #258

SCALE: 1/4" = 1'-0"

gLAs Architectural Group

135 Pearl Street
Eugene, Oregon 97440

(541) 686-2014
(541) 686-2017 fax

CONSULTANTS

SWEET HOME SCHOOL DISTRICT 55
BOND 2001
HIGH SCHOOL RECONSTRUCTION

gLAs COPYRIGHT 2003


△ REVISED

ENLARGED PLANS & INTERIOR ELEVATIONS - CORE


PROJECT NUMBER 01023

DATE 4-4-03


A4.4

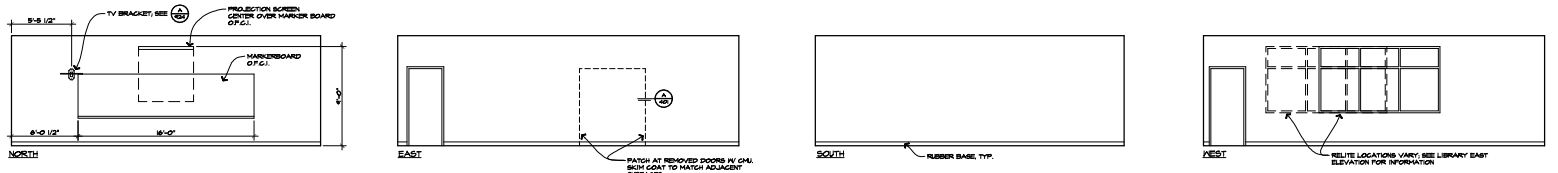


A/A4.5 INTERIOR ELEVATIONS - COMPUTER CLASSROOM #241 & #242
SCALE: 1/4" = 1'-0"

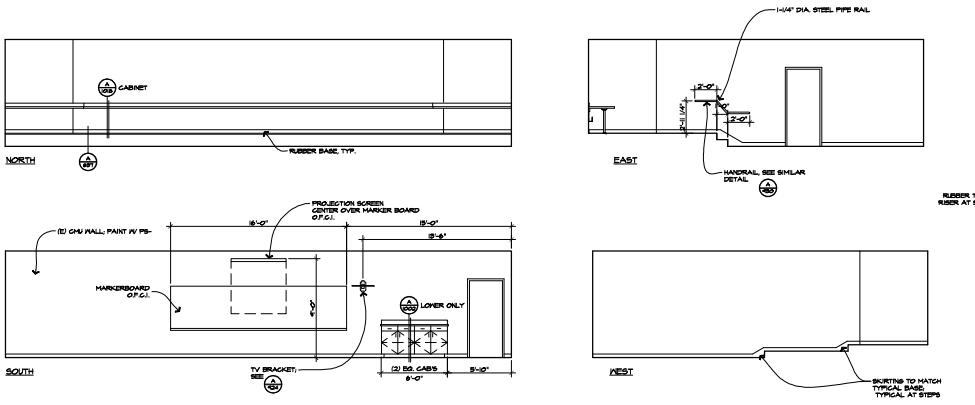


B/A4.5 INTERIOR ELEVATIONS - COMPUTER CLASSROOM #244
SCALE: 1/4" = 1'-0"

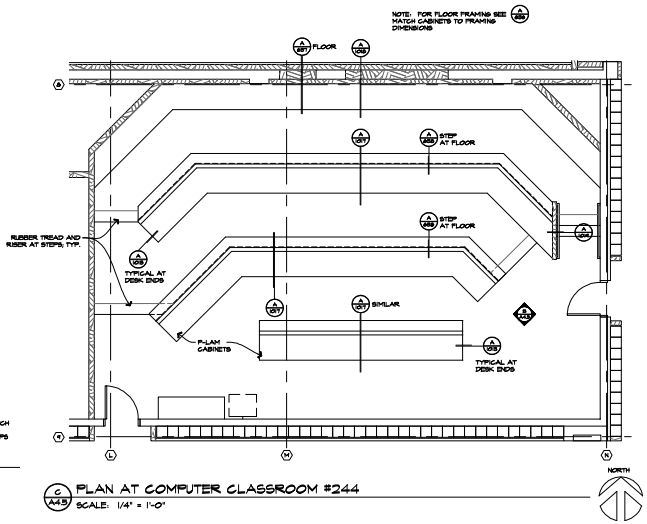


C/A4.5 PLAN AT COMPUTER CLASSROOM #244
SCALE: 1/4" = 1'-0"

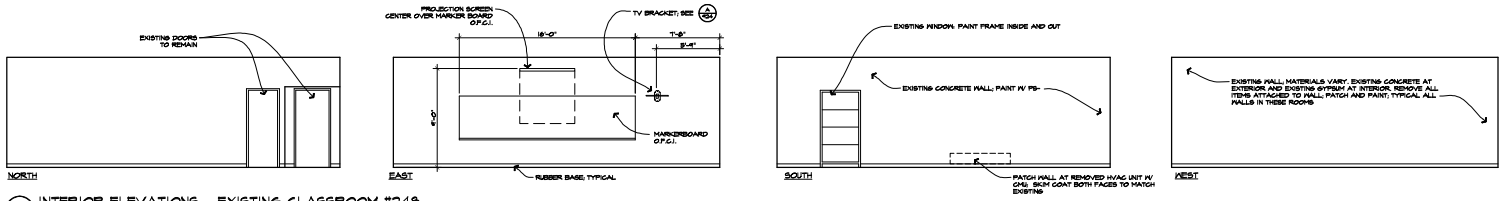

D/A4.5 INTERIOR ELEVATIONS - EXISTING CLASSROOM #248
SIMILAR CLASSROOMS - #246, #247, & #249
SCALE: 1/4" = 1'-0"

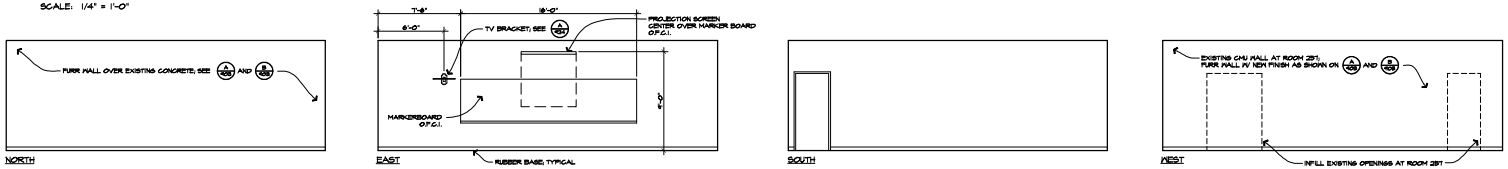

E/A4.5 INTERIOR ELEVATIONS - CLASSROOM #257
(CLASSROOM #256 OPPOSITE HAND)
SCALE: 1/4" = 1'-0"

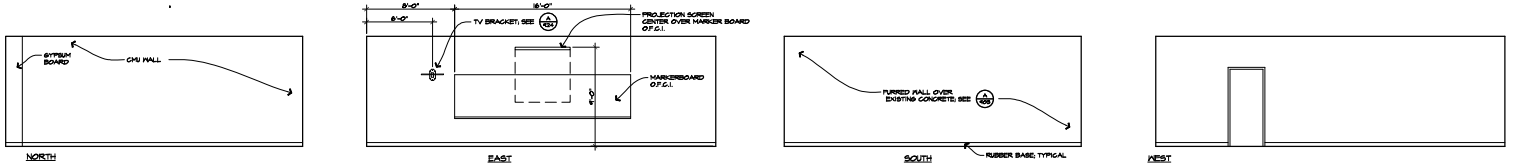

F/A4.5 INTERIOR ELEVATIONS - CLASSROOM #263
SCALE: 1/4" = 1'-0"

gLAs Architectural Group
135 Pearl Street
Eugene, Oregon 97440
(541) 686-2014
(541) 686-2017 fax

CONSULTANTS

SWEET HOME SCHOOL DISTRICT 55
BOND 2001
HIGH SCHOOL RECONSTRUCTION


gLAs COPYRIGHT 2003

△ REVISED


ENLARGED PLANS & INTERIOR ELEVATIONS - CORE

PROJECT NUMBER 01023
DATE 4-4-03


A4.5

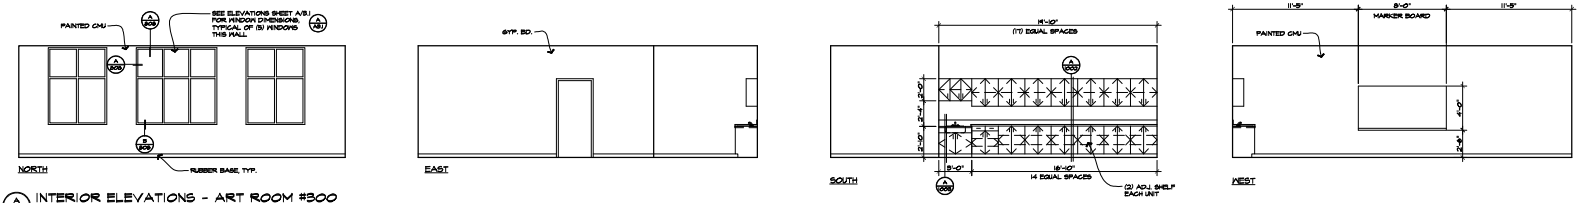


A A4.6 INTERIOR ELEVATIONS - ART ROOM #300
SCALE: 1/4" = 1'-0"

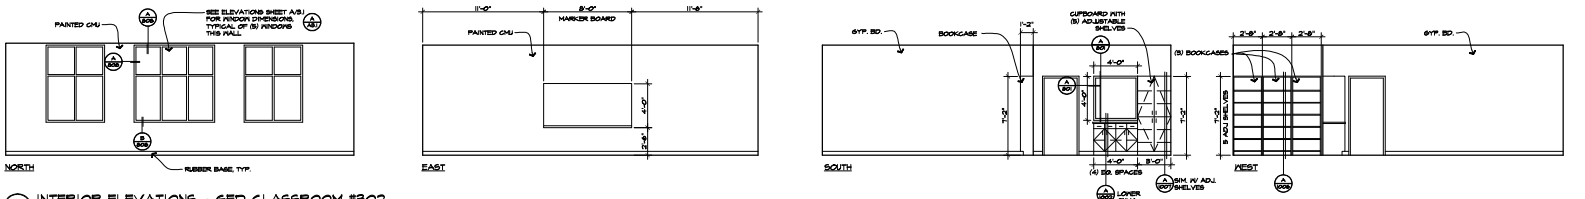


B A4.6 INTERIOR ELEVATIONS - GED CLASSROOM #302
SCALE: 1/4" = 1'-0"

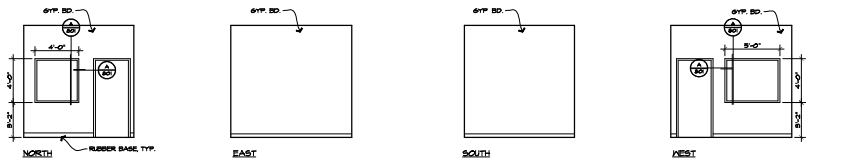


C A4.6 INTERIOR ELEVATIONS - TESTING ROOM #303
SCALE: 1/4" = 1'-0"

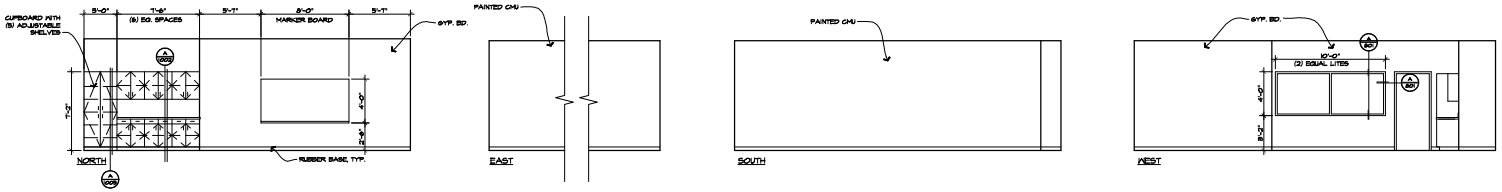


D A4.6 INTERIOR ELEVATIONS - COMPUTER CLASSROOM #304
SCALE: 1/4" = 1'-0"

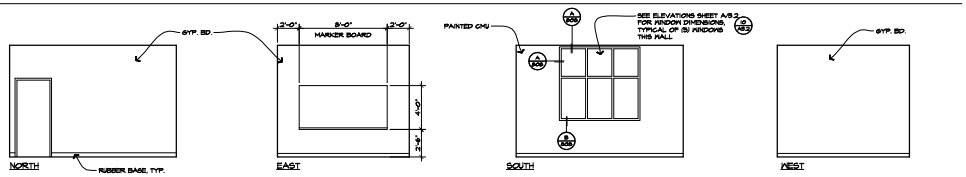

E A4.6 INTERIOR ELEVATIONS - ITV/CONFERENCE ROOM #305
SCALE: 1/4" = 1'-0"

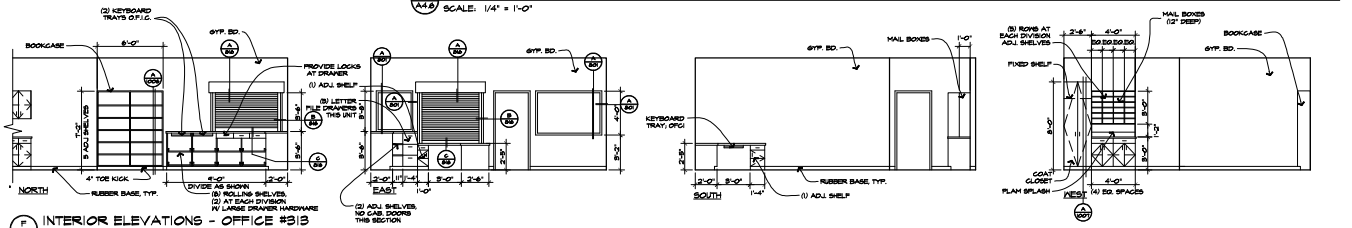

F A4.6 INTERIOR ELEVATIONS - OFFICE #313
SCALE: 1/4" = 1'-0"

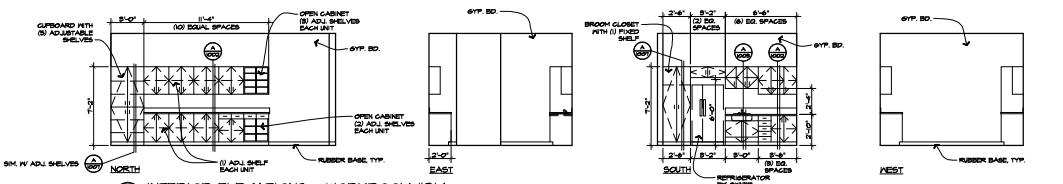

G A4.6 INTERIOR ELEVATIONS - WORKROOM #314
SCALE: 1/4" = 1'-0"

gLAs Architectural Group
135 Pearl Street
Eugene, Oregon 97440
(541) 686-2014
(541) 686-2017 fax

CONSULTANTS

SWEET HOME SCHOOL DISTRICT 55
BOND 2001
HIGH SCHOOL RECONSTRUCTION


gLAs COPYRIGHT 2003

△ REVISED


ENLARGED PLANS & INTERIOR ELEVATIONS - EAST

PROJECT NUMBER 01023
DATE 4-4-03


A4.6

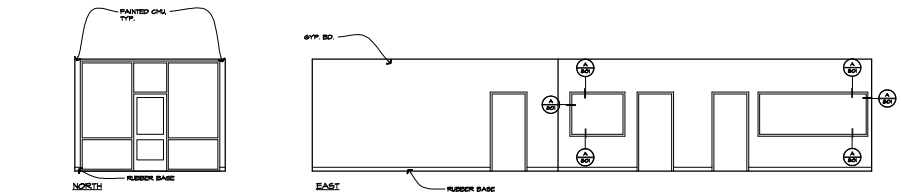


A A4.7 INTERIOR ELEVATIONS - LOBBY #301 & CORRIDOR #312
SCALE: 1/4" = 1'-0"

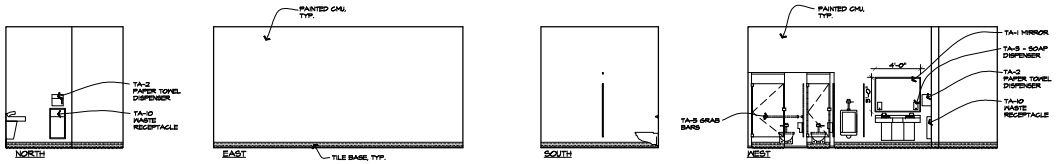

B A4.7 INTERIOR ELEVATIONS - MEN'S TOILET ROOM #403
SCALE: 1/4" = 1'-0"

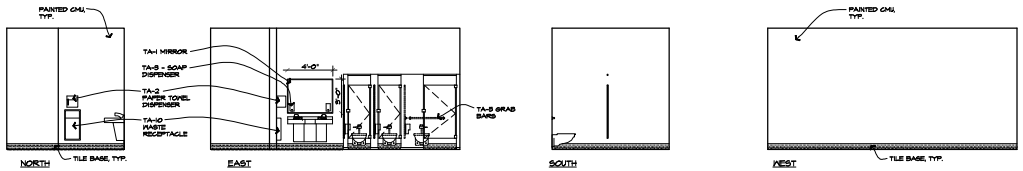


C A4.7 INTERIOR ELEVATIONS - WOMEN'S TOILET ROOM #407
SCALE: 1/4" = 1'-0"

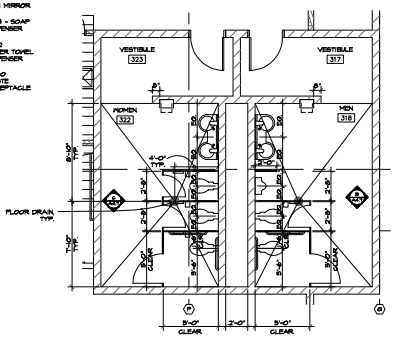


D A4.7 ENLARGED PLAN - WOMEN # 322
ENLARGED PLAN - MEN #318
SCALE: 1/4" = 1'-0"

A 2/A0.0 NOTE: FOR TYPICAL TOILET ACCESSORY MOUNTING HEIGHTS AND STANDARDS, SEE DETAIL. SEE SHEET A4.1 FOR SCHEDULE OF TOILET ACCESSORIES.


NOTE: FOR TYPICAL WATER CLOSET STALL PROVIDE THE FOLLOWING AT EACH STALL:
TA-4 TOILET PAPER DISPENSER
TA-5 GRAB BARS
TA-6 TOILET SEAT COVER DISPENSER
TA-7 SANITARY NAPKIN DISPOSAL
MOUNT AS SHOWN ON DETAIL 1/A0.0

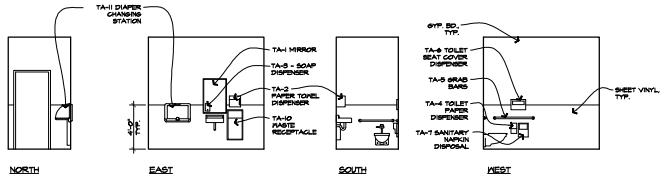


E A4.7 INTERIOR ELEVATIONS - TOILET ROOM #307
SCALE: 1/4" = 1'-0"

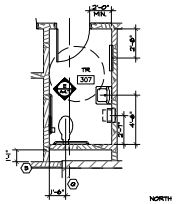

F A4.7 ENLARGED PLAN - TOILET ROOM #307
SCALE: 1/4" = 1'-0"

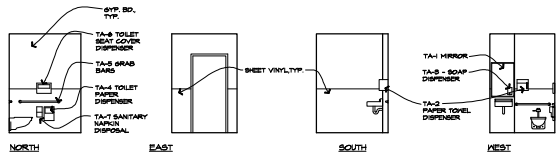

G A4.7 INTERIOR ELEVATIONS - TOILET ROOM #634
SCALE: 1/4" = 1'-0"

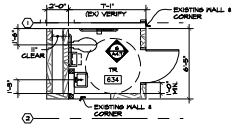

H A4.7 ENLARGED PLAN - TOILET ROOM #634
SCALE: 1/4" = 1'-0"

gLAs Architectural Group
145 Pearl Street
Eugene, Oregon 97440
(541) 686-2014
(541) 686-2017 fax

CONSULTANTS

SWEET HOME SCHOOL DISTRICT 55
BOND 2001
HIGH SCHOOL RECONSTRUCTION


gLAs Architectural Group COPYRIGHT 2003

△ REVISED

ENLARGED PLANS & INTERIOR ELEVATIONS - EAST

PROJECT NUMBER 0023
DATE 4-4-03

A4.7

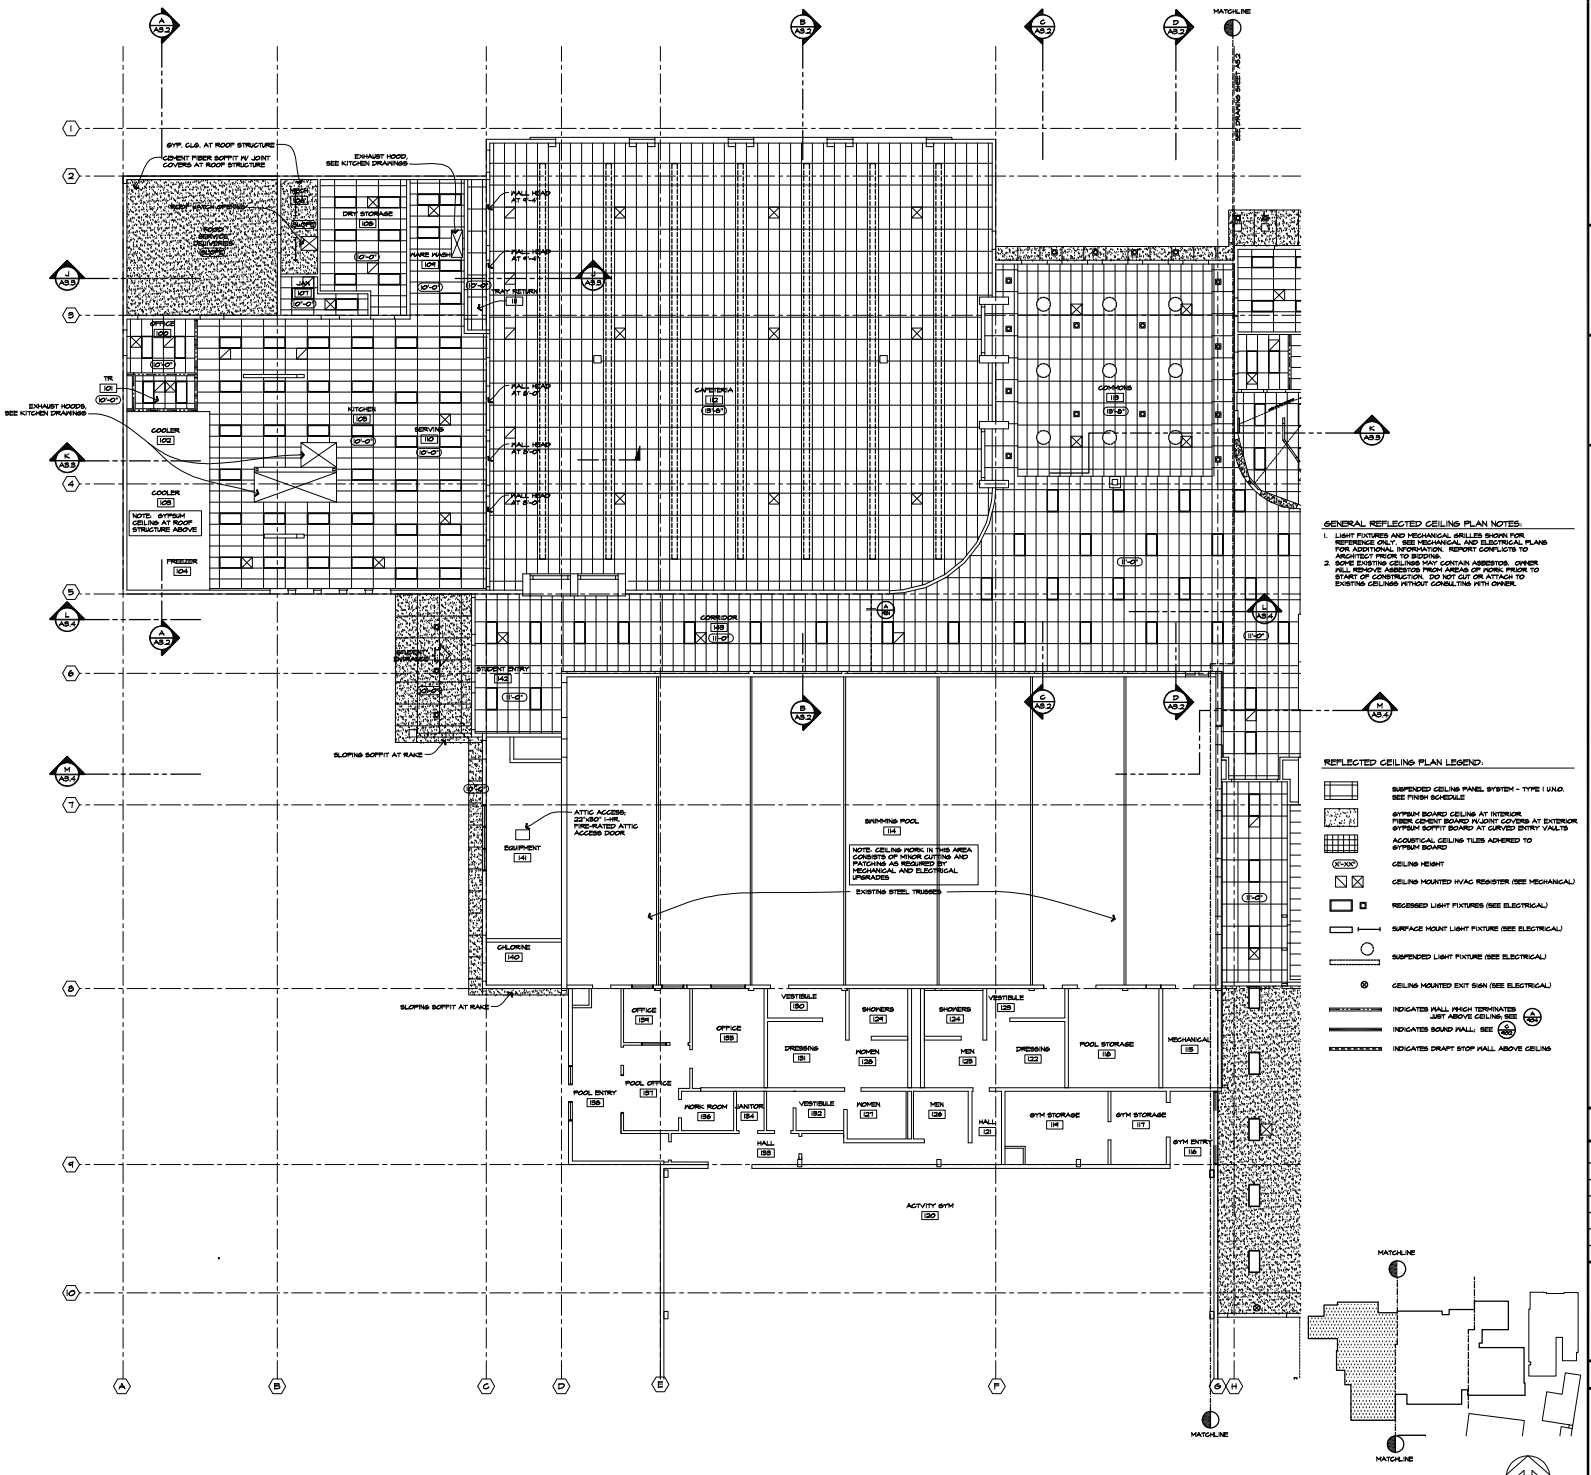

REFLECTED CEILING PLAN - WEST

SCALE: 1/8" = 1'-0"

GENERAL REFLECTED CEILING PLAN NOTES:

1. LIGHT FIXTURES AND MECHANICAL GRILLES SHOWN FOR REFERENCE ONLY. SEE MECHANICAL AND ELECTRICAL PLANS FOR ADDITIONAL INFORMATION. REPORT CONFLICTS TO ARCHITECT PRIOR TO BIDDING.
2. SOME EXISTING CEILINGS MAY CONTAIN ASBESTOS. OWNER WILL REMOVE ASBESTOS FROM AREAS OF WORK PRIOR TO START OF CONSTRUCTION. DO NOT CUT OR ATTACH TO EXISTING CEILINGS WITHOUT CONSULTING WITH OWNER.

REFLECTED CEILING PLAN LEGEND:

- SUSPENDED CEILING PANEL SYSTEM - TYPE I U.N.O. SEE FINISH SCHEDULE
- GYPSUM BOARD CEILING AT INTERIOR. FIBER CEMENT BOARD W/JOINT COVERS AT EXTERIOR. GYPSUM SOFFIT BOARD AT CURVED ENTRY VAULTS
- ACOUSTICAL CEILING TILES ADHERED TO GYPSUM BOARD
- (X'-XX") CEILING HEIGHT
- CEILING MOUNTED HVAC REGISTER (SEE MECHANICAL)
- RECESSED LIGHT FIXTURES (SEE ELECTRICAL)
- SURFACE MOUNT LIGHT FIXTURE (SEE ELECTRICAL)
- SUSPENDED LIGHT FIXTURE (SEE ELECTRICAL)
- CEILING MOUNTED EXIT SIGN (SEE ELECTRICAL)
- INDICATES WALL WHICH TERMINATES JUST ABOVE CEILING, SEE
- INDICATES SOUND WALL; SEE
- INDICATES DRAFT STOP WALL ABOVE CEILING

gLAs Architectural Group

135 Pearl Street
Eugene, Oregon 97440

(541) 686-2014
(541) 686-2017 fax

CONSULTANTS

SWEET HOME SCHOOL DISTRICT 55
BOND 2001
HIGH SCHOOL RECONSTRUCTION


gLAs COPYRIGHT 2003

REVISED


REFLECTED CEILING PLAN - WEST

PROJECT NUMBER	DATE
01023	4-4-03

A5.1

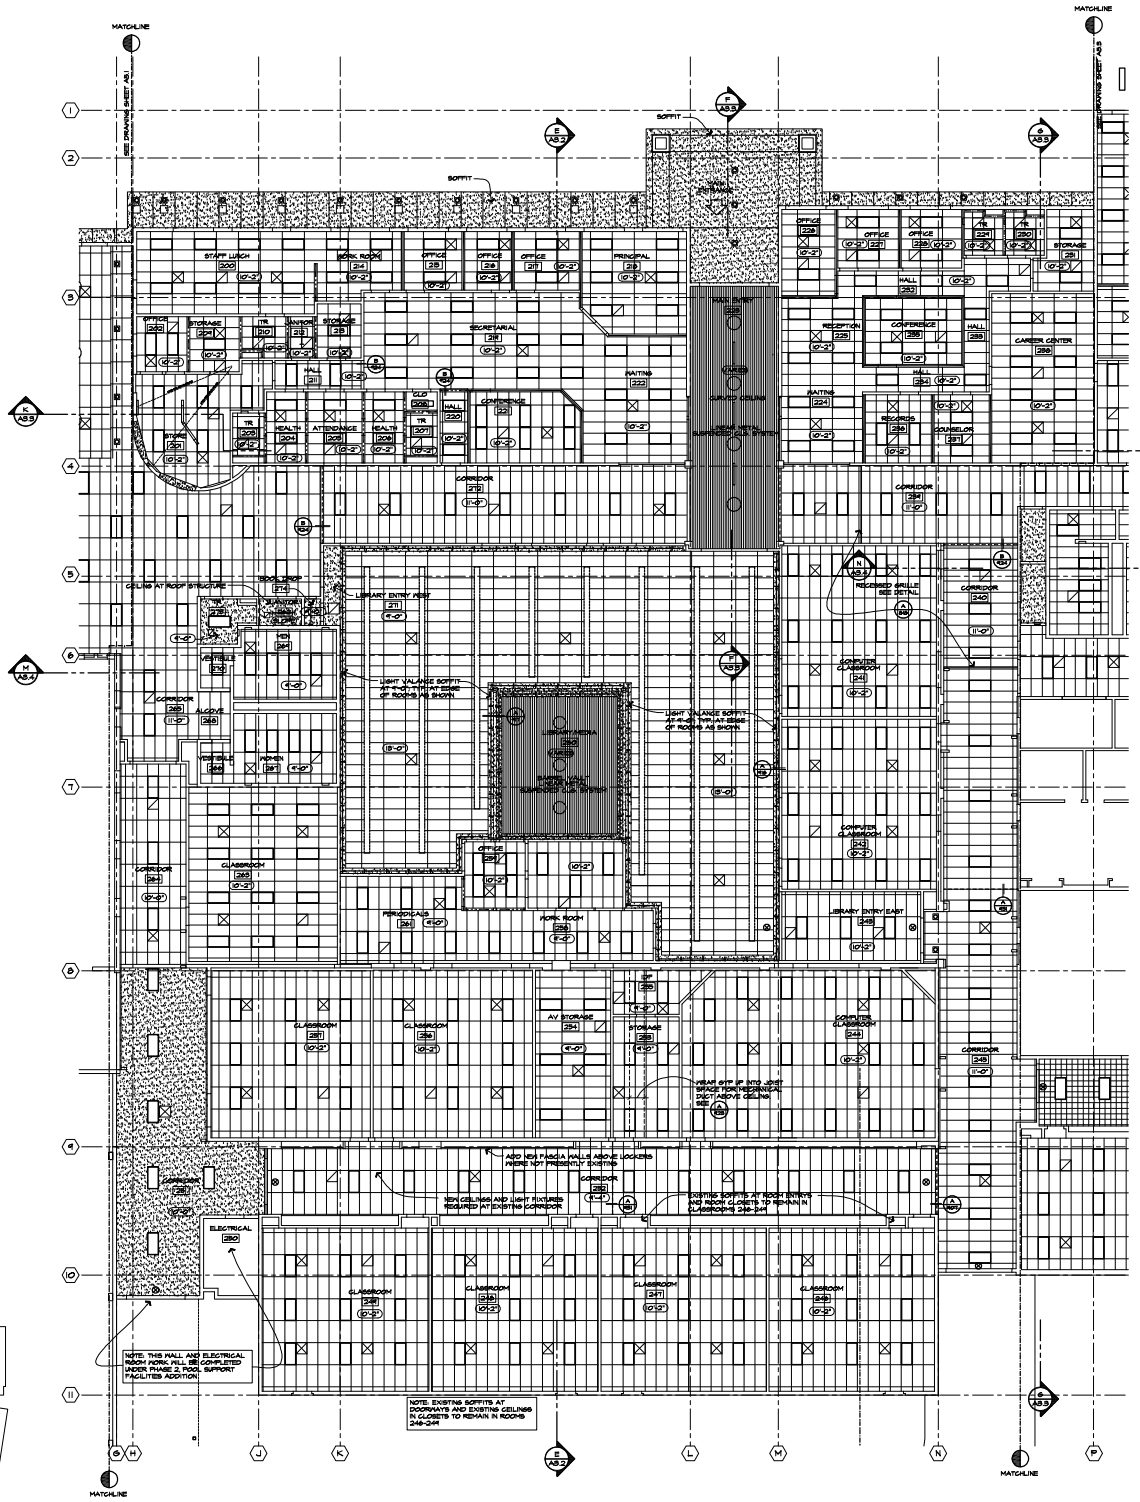

NOTE:
FOR GENERAL NOTES AND CEILING LEGEND SEE SHEET A5.1

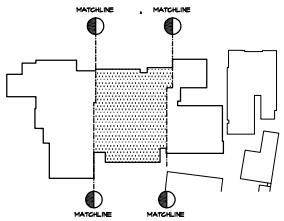

REFLECTED CEILING PLAN - CORE
SCALE: 1/8" = 1'-0"

gLAs Architectural Group
135 Pearl Street
Eugene, Oregon 97440
(541) 686-2014
(541) 686-2017 fax

CONSULTANTS

SWEET HOME SCHOOL DISTRICT 55
BOND 2001
HIGH SCHOOL RECONSTRUCTION


gLAs COPYRIGHT 2003

△ REVISED

REFLECTED CEILING PLAN - CORE

PROJECT NUMBER 01023
DATE 4-4-03

A5.2

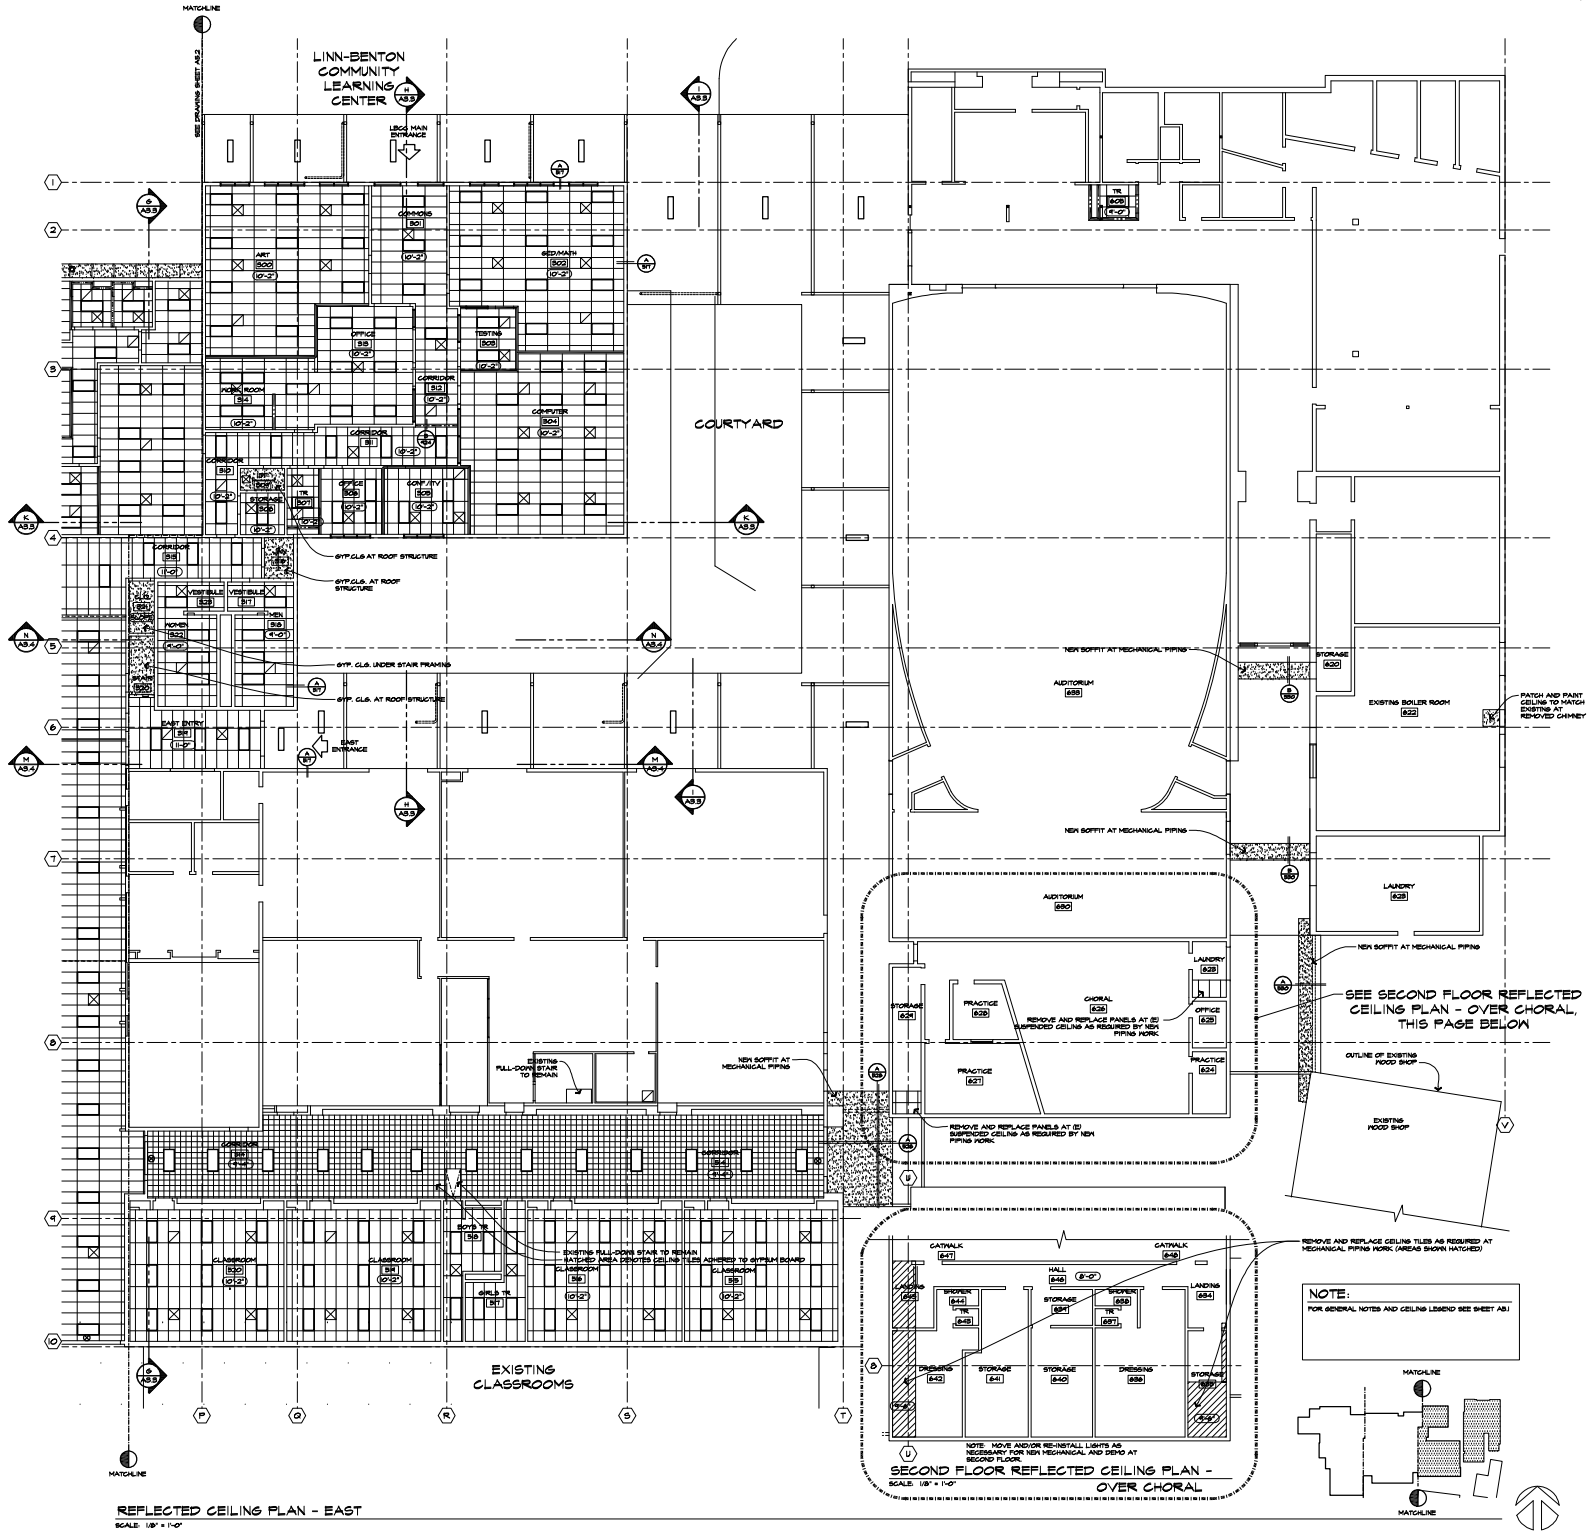

REFLECTED CEILING PLAN - EAST

SCALE: 1/8" = 1'-0"

SECOND FLOOR REFLECTED CEILING PLAN - OVER CHORAL

SCALE: 1/8" = 1'-0"

gLAs Architectural Group

135 Pearl Street
Eugene, Oregon 97440

(541) 686-2014
(541) 686-2017 fax

CONSULTANTS

SWEET HOME SCHOOL DISTRICT 55
BOND 2001
HIGH SCHOOL RECONSTRUCTION

gLAs COPYRIGHT 2003


△ REVISED

REFLECTED CEILING PLAN - EAST

PROJECT NUMBER 01023

DATE 4-4-03

A5.3

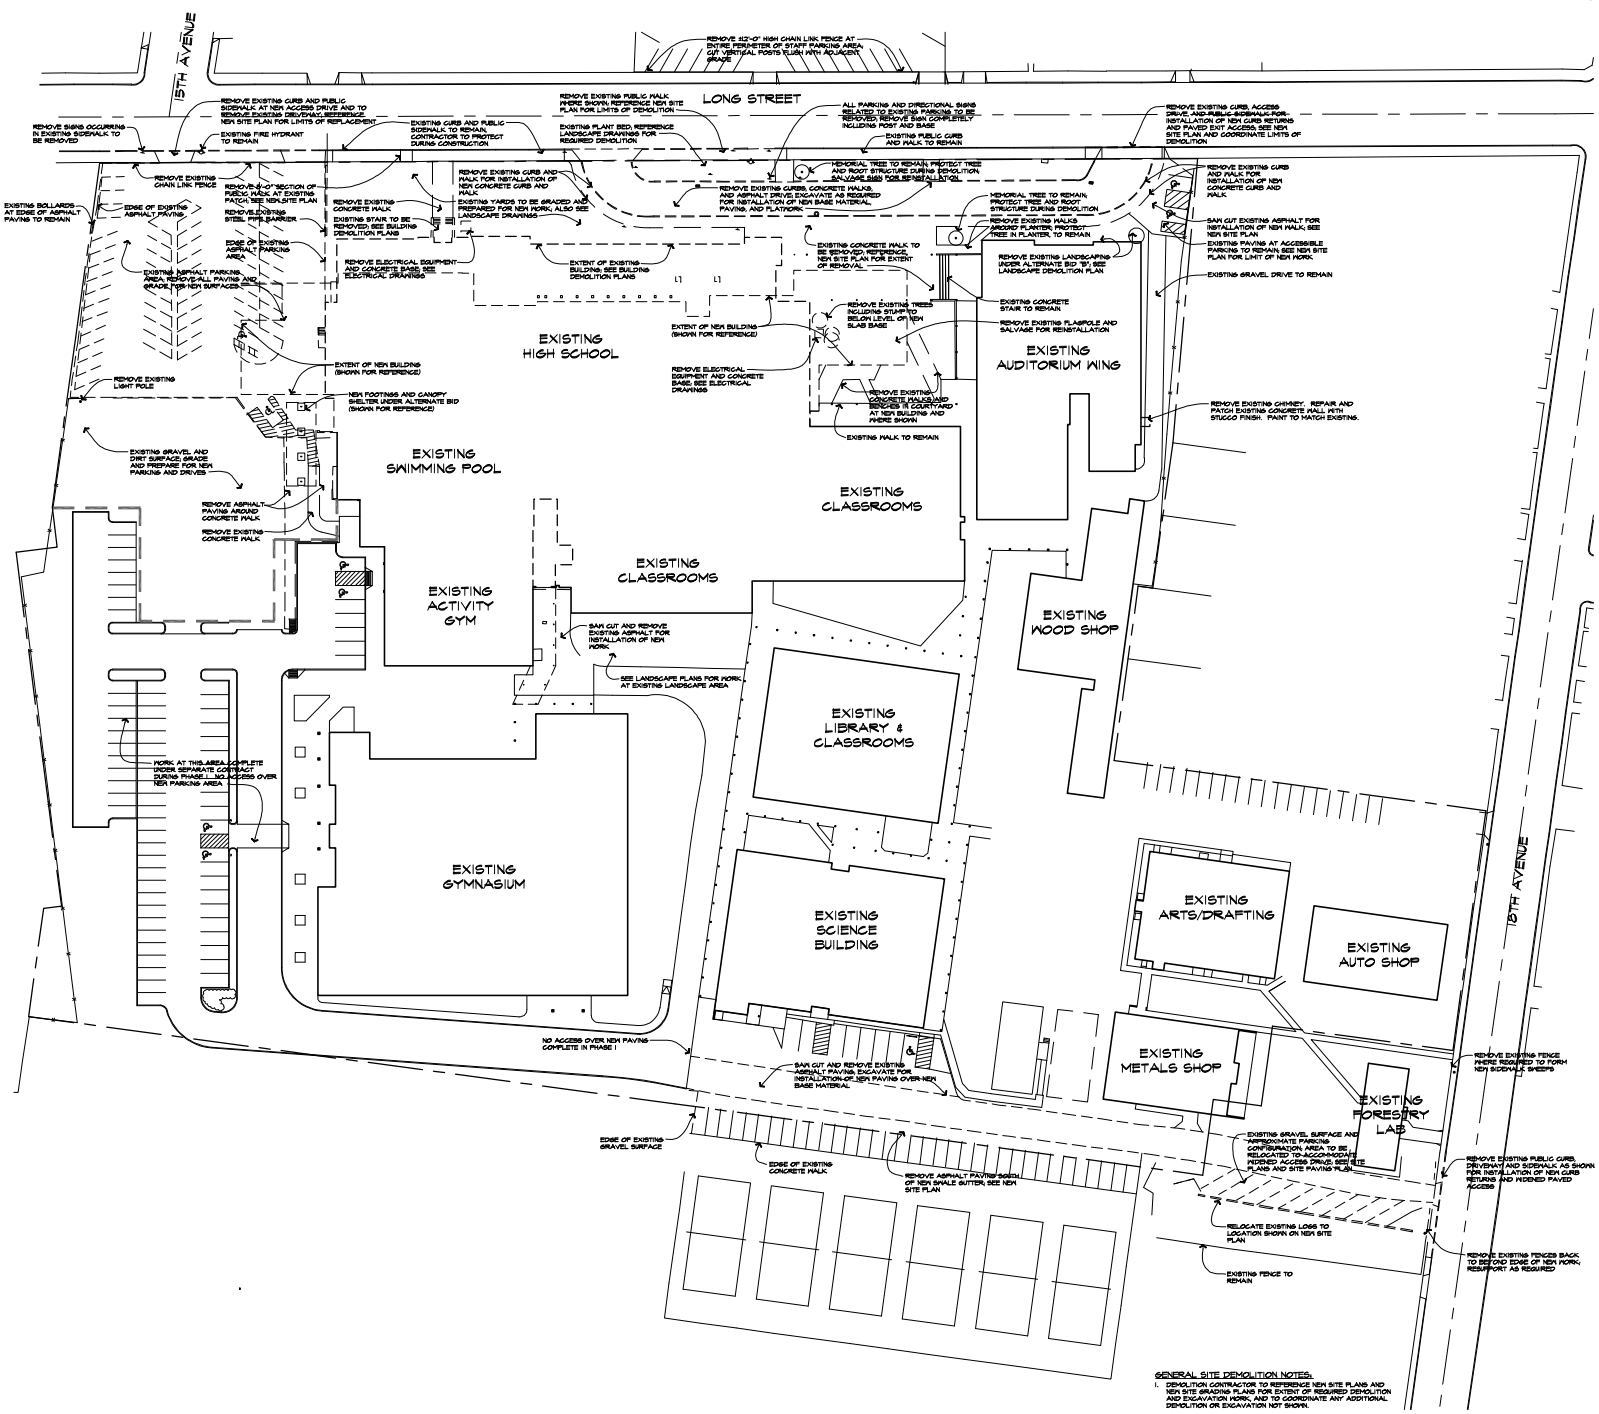

GENERAL SITE DEMOLITION NOTES:

1. DEMOLITION CONTRACTOR TO REFERENCE NEW SITE PLANS AND NEW SITE GRADING PLANS FOR EXTENT OF REQUIRED DEMOLITION AND EXCAVATION WORK, AND TO COORDINATE ANY ADDITIONAL DEMOLITION OR EXCAVATION NOT SHOWN.
2. THE DEMOLITION CONTRACTOR IS REQUIRED TO VISIT THE SITE AND FULLY INFORM HIMHERSELF WITH ALL SITE CONDITIONS THAT COULD IMPACT DEMOLITION OR GRADING WORK PRIOR TO BIDDING AND CONSTRUCTION.
3. EXCAVATION FOR SITE UTILITIES NOT SHOWN ON THIS DRAWING. GENERAL CONTRACTOR TO COORDINATE EXCAVATION AND TRENCHING WORK WITH ALL TRADES.
4. DEMOLITION CONTRACTOR REQUIRED TO DOCUMENT EXISTING CONDITIONS OF BUILDING AND SITE ELEMENTS TO REMAIN PRIOR TO START OF WORK.

1 / DA1.1 SITE DEMOLITION PLAN
SCALE: 1" = 50'-0"

NORTH

gLAs Architectural Group
135 Pearl Street
Eugene, Oregon 97440
(541) 686-2014
(541) 686-2017 fax

CONSULTANTS

SWEET HOME SCHOOL DISTRICT 55
BOND 2001
HIGH SCHOOL RECONSTRUCTION


gLAs COPYRIGHT 2003

△ REVISED

SITE DEMOLITION PLAN


PROJECT NUMBER 01023
DATE 4-4-03

DA1.1

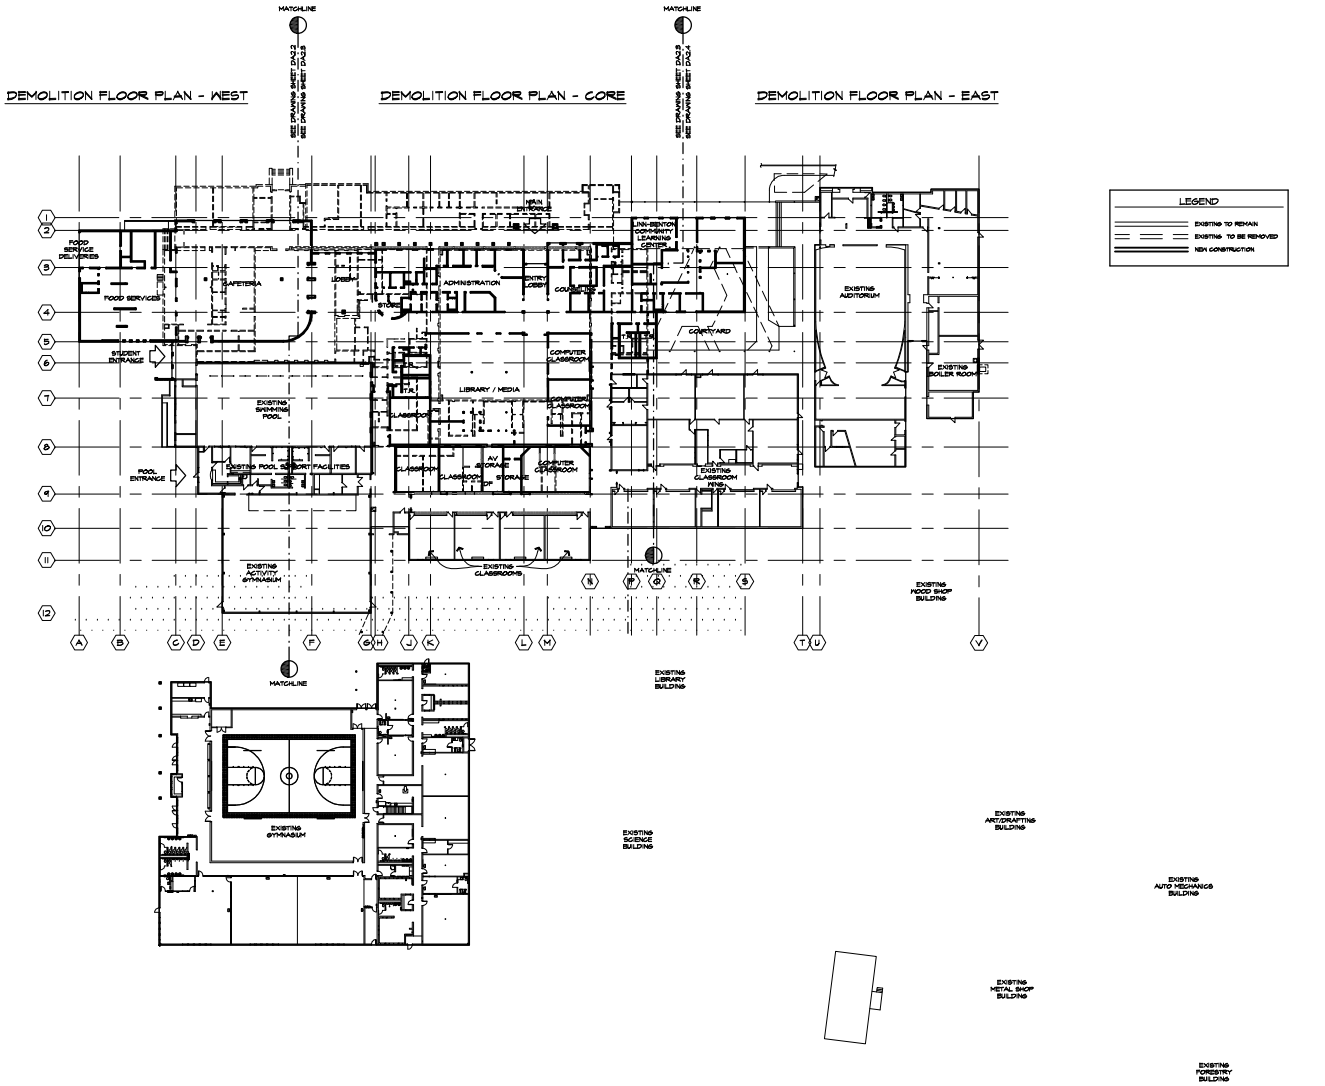

OVERALL DEMOLITION FLOOR PLAN

SCALE: 1" = 50'-0"

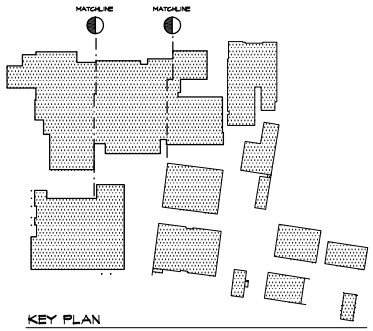

KEY PLAN

NO SCALE

gLAs Architectural Group

115 Pearl Street
Eugene, Oregon 97440

(541) 686-2014
(541) 686-2017 fax

CONSULTANTS

SWEET HOME SCHOOL DISTRICT 55
BOND 2001
HIGH SCHOOL RECONSTRUCTION


gLAs COPYRIGHT 2003

△	REVISED

DEMOLITION
KEY FLOOR PLAN

PROJECT NUMBER	DATE
01023	4-4-03

DA2.1

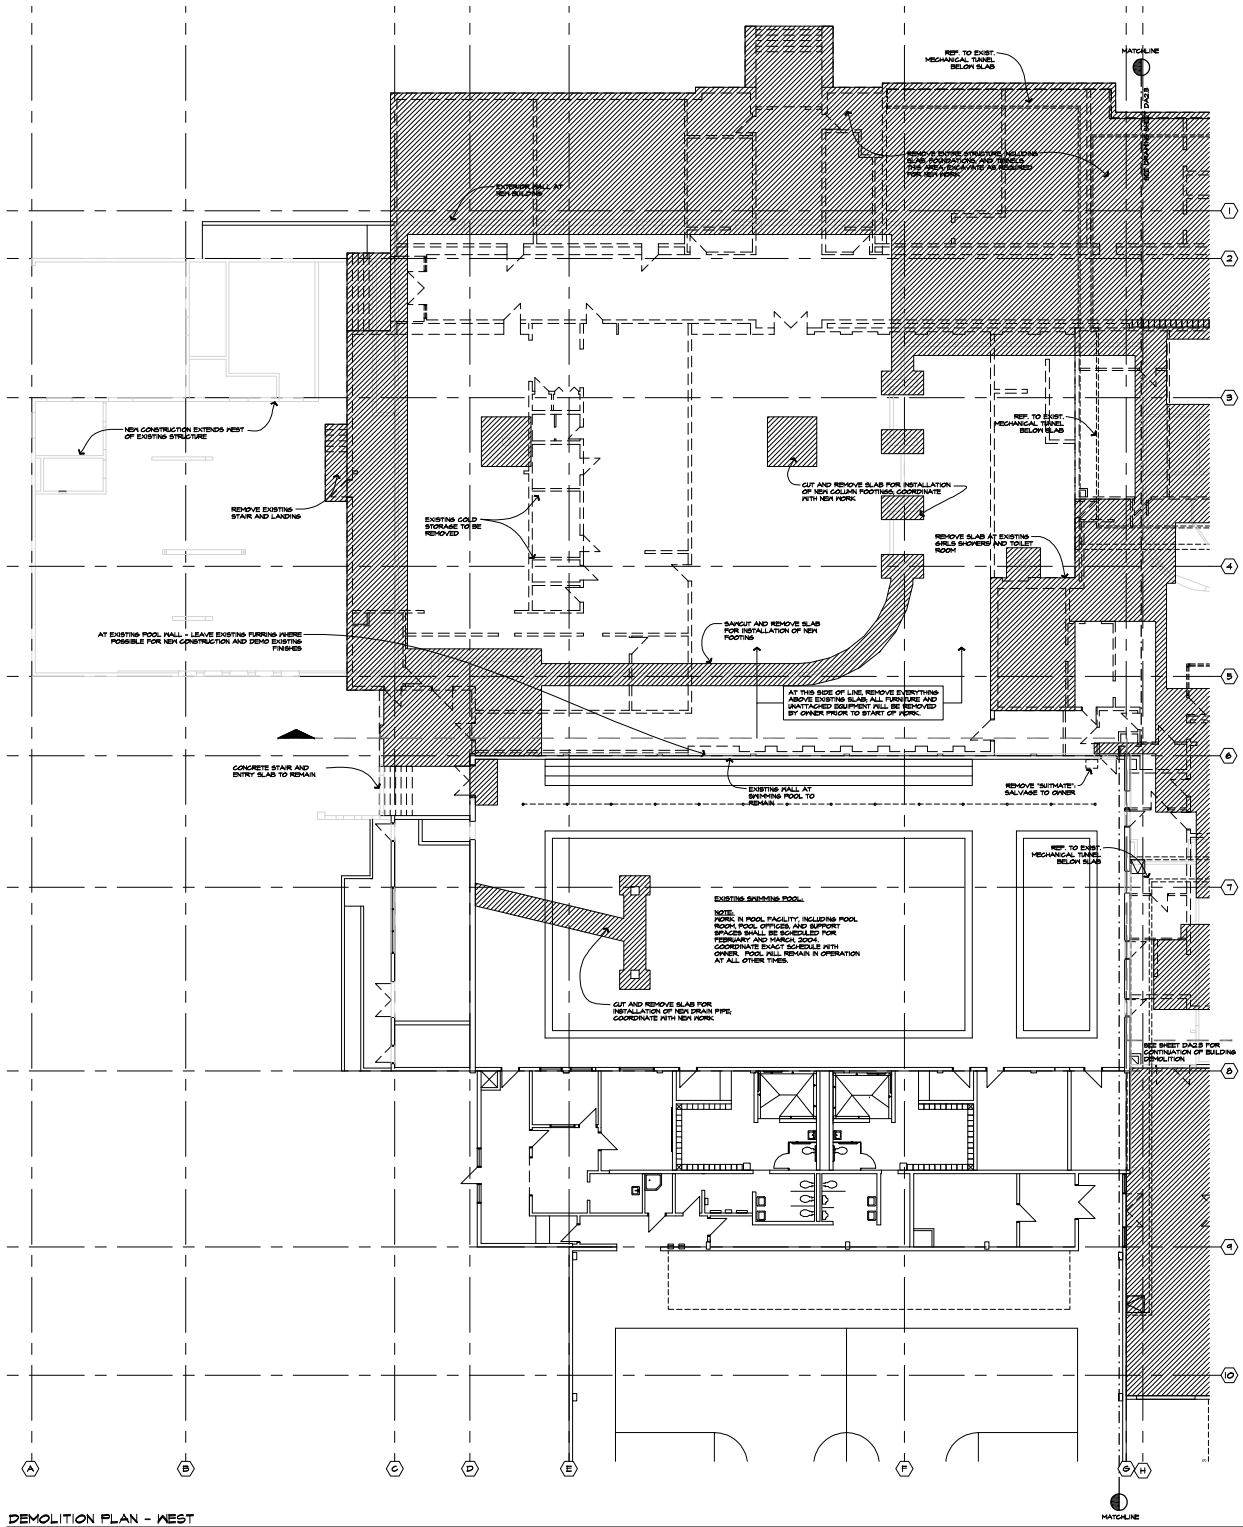

DEMOLITION PLAN - WEST

SCALE: 1/8" = 1'-0"

GENERAL DEMOLITION NOTES:

1. PROTECT ALL STRUCTURES, FINISHES, AND SURFACES TO REMAIN. AT INTERSECTIONS BETWEEN ELEMENTS TO BE REMOVED AND ELEMENTS TO REMAIN, CAREFULLY DISASSEMBLE OR CUT ATTACHMENTS TO REMOVE BUILDING ELEMENTS.
2. HAZARDOUS MATERIALS HAVE BEEN SURVEYED AND ARE ADDRESSED UNDER SEPARATE DOCUMENTS.
3. DEMOLITION DRAWINGS PROVIDED TO ASSIST CONTRACTOR ONLY. PROVIDE ALL DEMOLITION REQUIRED TO COMPLETE NEW WORK AS SHOWN ON NEW PLAN DRAWINGS.
4. CONTRACTOR TO INSPECT BUILDING AND SITE PRIOR TO BIDDING. CONTRACTOR SHALL CONFIRM ALL METHODS OF CONSTRUCTION AND ACCESS TO SITE AND BUILDING FOR CALCULATION OF BID.
5. REFERENCE PHASING DRAWING FOR EXECUTION OF WORK. NOTE: NOT ALL DEMOLITION SHOWN OCCURS CONCURRENTLY.
6. FOR ADDITIONAL DEMOLITION INFORMATION SEE ELECTRICAL AND MECHANICAL DRAWINGS.
7. PROVIDE ALL SAW CUTTING AND CORE DRILLING REQUIRED FOR MECHANICAL AND ELECTRICAL WORK. COORDINATE WITH MECHANICAL AND ELECTRICAL CONTRACTORS PRIOR TO BID.
8. DOCUMENTS DO NOT DELINEATE EXISTING WALL MATERIALS. CONTRACTOR SHALL FIELD VERIFY MATERIALS PRIOR TO BID. AT AREAS WHERE EXISTING SLABS ARE SHOWN TO REMAIN, CONTRACTOR SHALL REMOVE WALLS AS REQUIRED FOR UNIFORM FINISH SURFACE.
9. CONTRACTOR SHALL PROTECT ALL SLAB SURFACES TO REMAIN. DURING DEMOLITION. REMOVE AND REPLACE SLABS DAMAGED DURING DEMOLITION AT NO ADDITIONAL COST TO THE OWNER.
10. DEMOLITION DOCUMENTS INDICATE UTILITY TUNNEL LOCATIONS. INFORMATION IS BASED ON AS-BUILT DRAWINGS WHICH MAY NOT BE COMPLETE AND CONTRACTOR SHALL FIELD VERIFY LOCATIONS PRIOR TO START OF WORK. REMOVE TUNNEL SECTIONS WHERE INDICATED, AND ALSO WHERE REQUIRED FOR NEW WORK.

DEMOLITION LEGEND

- EXISTING WALL TO REMAIN
- EXISTING WALL OR PARTITION TO BE REMOVED
- NEW WALL SHOWN FOR REFERENCE
- EXISTING DOOR TO REMAIN, SEE DOOR SCHEDULE FOR NEW HARDWARE REQUIREMENTS AT SOME DOORS
- EXISTING DOOR TO BE REMOVED, FRAME IS REMOVED AT SOME LOCATIONS, SEE DOOR SCHEDULE
- SAWCUT AND REMOVE EXISTING CONCRETE SLAB
- REFERENCE TO EXISTING MECHANICAL TUNNEL BELOW SLAB

gLAs Architectural Group

115 Pearl Street
Eugene, Oregon 97440

(541) 686-2014
(541) 686-2017 fax

CONSULTANTS

SWEET HOME SCHOOL DISTRICT 55
BOND 2001
HIGH SCHOOL RECONSTRUCTION

gLAs COPYRIGHT 2003


△ REVISED

DEMOLITION PLAN
WEST

PROJECT NUMBER 01023

DATE 4-4-03

DA2.2

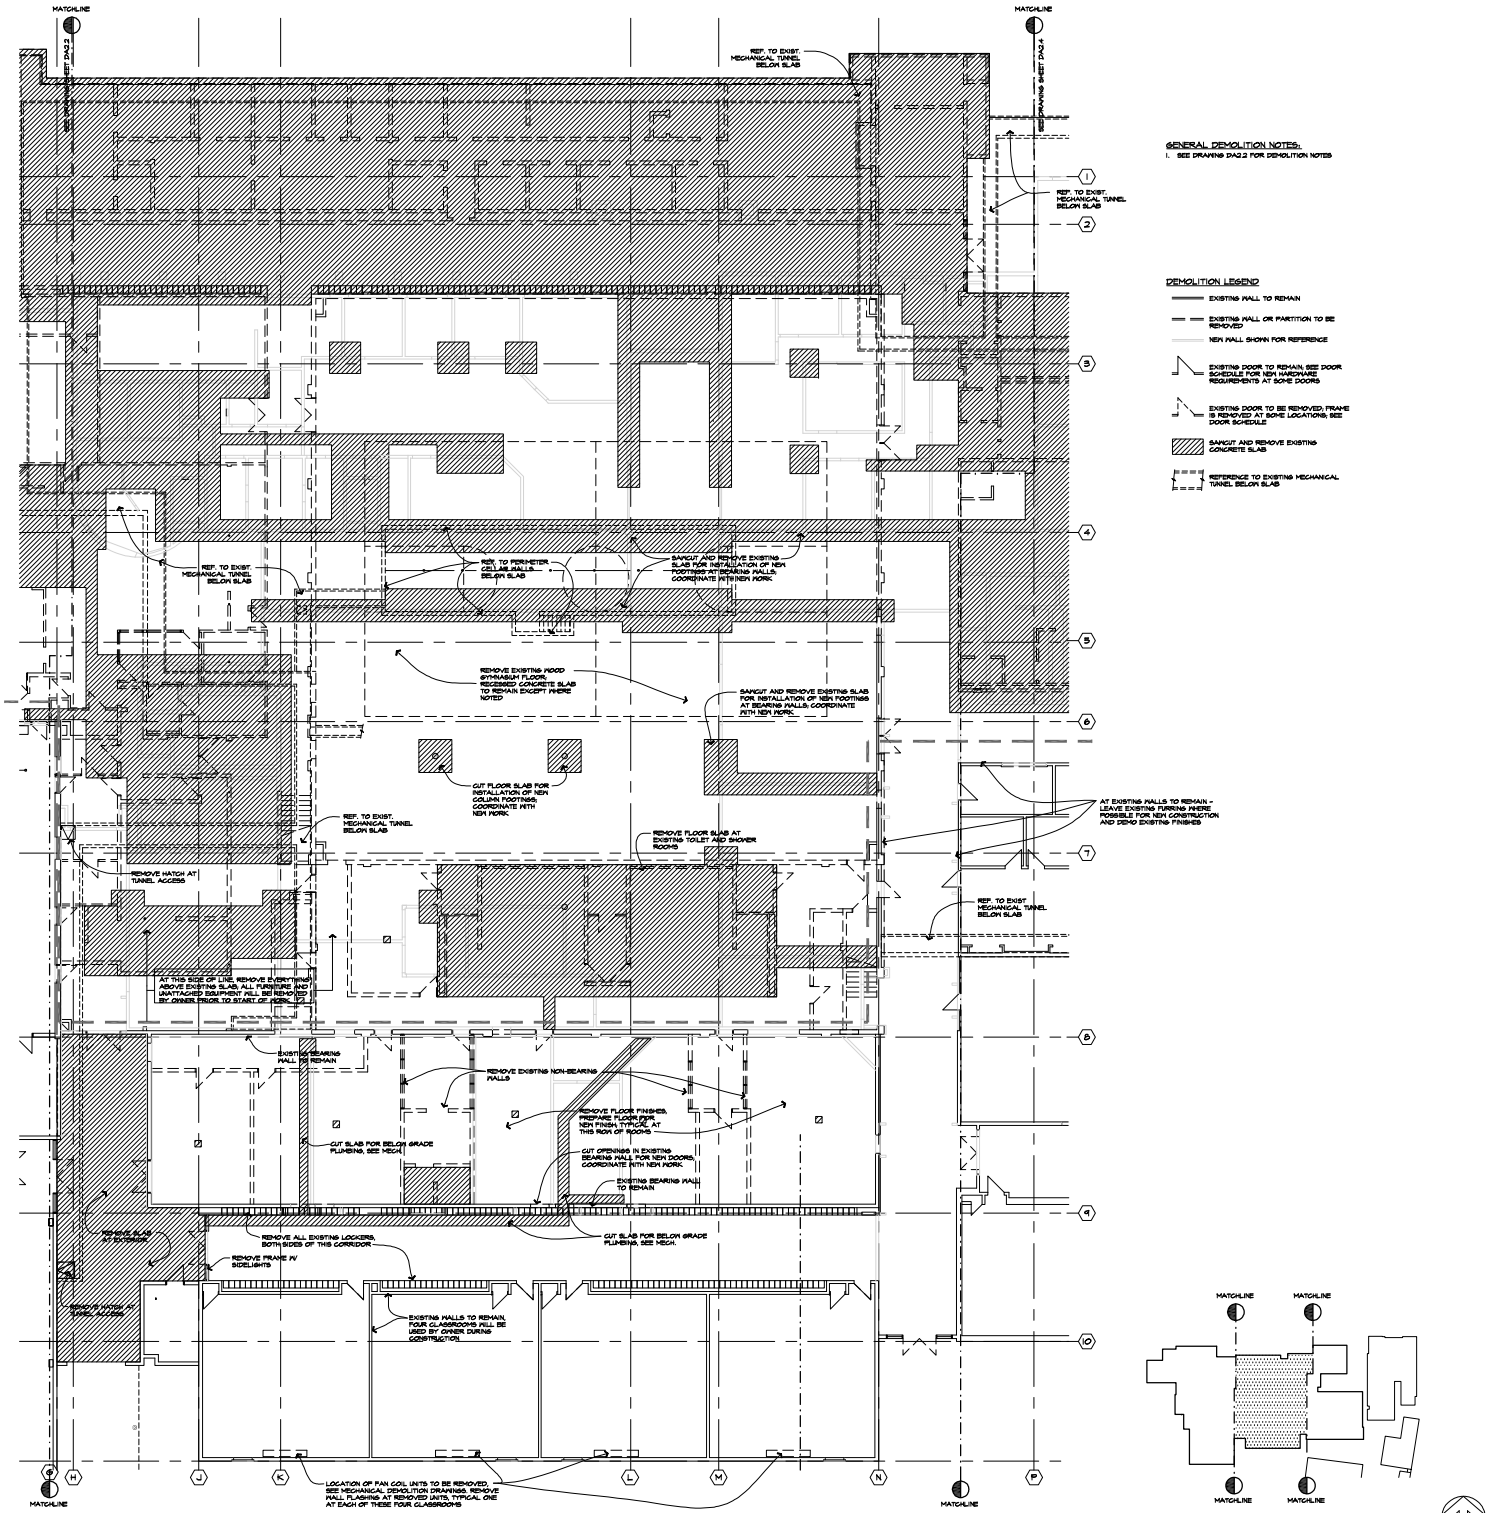

DEMOLITION PLAN - CORE

SCALE: 1/8" = 1'-0"

gLAs Architectural Group

135 Pearl Street
Eugene, Oregon 97440

(541) 686-2014
(541) 686-2017 fax

CONSULTANTS

SWEET HOME SCHOOL DISTRICT 55
BOND 2001
HIGH SCHOOL RECONSTRUCTION

gLAs COPYRIGHT 2003


△ REVISED

DEMOLITION PLAN
CORE

PROJECT NUMBER 01023

DATE 4-4-03

DA2.3

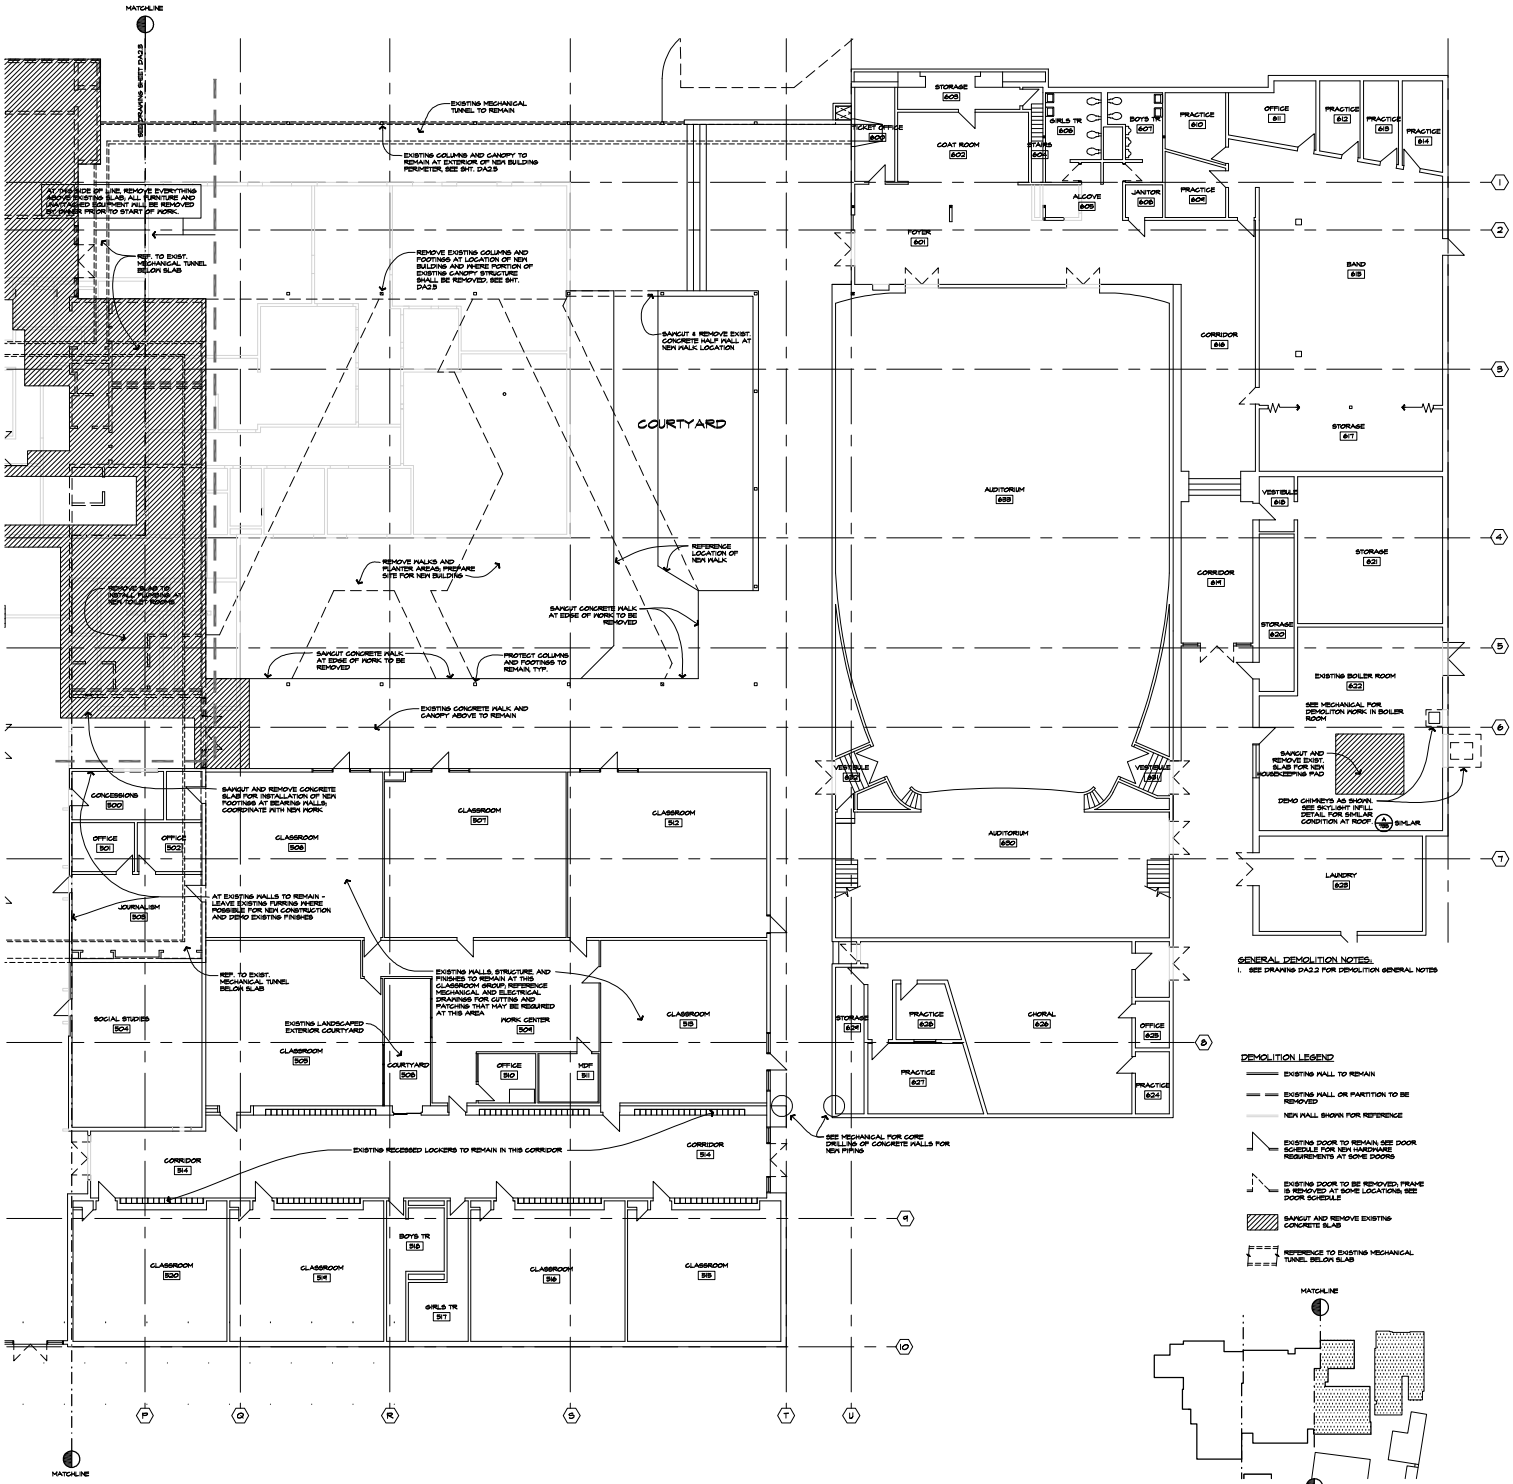

DEMOLITION PLAN - EAST

SCALE: 1/8" = 1'-0"

gLAs Architectural Group

115 Pearl Street
Eugene, Oregon 97440

(541) 686-2014
(541) 686-2017 fax

CONSULTANTS

SWEET HOME SCHOOL DISTRICT 55
BOND 2001
HIGH SCHOOL RECONSTRUCTION

gLAs Architectural Group COPYRIGHT 2003


△ REVISED

DEMOLITION PLAN EAST

PROJECT NUMBER 01023

DATE 4-4-03

DA2.4

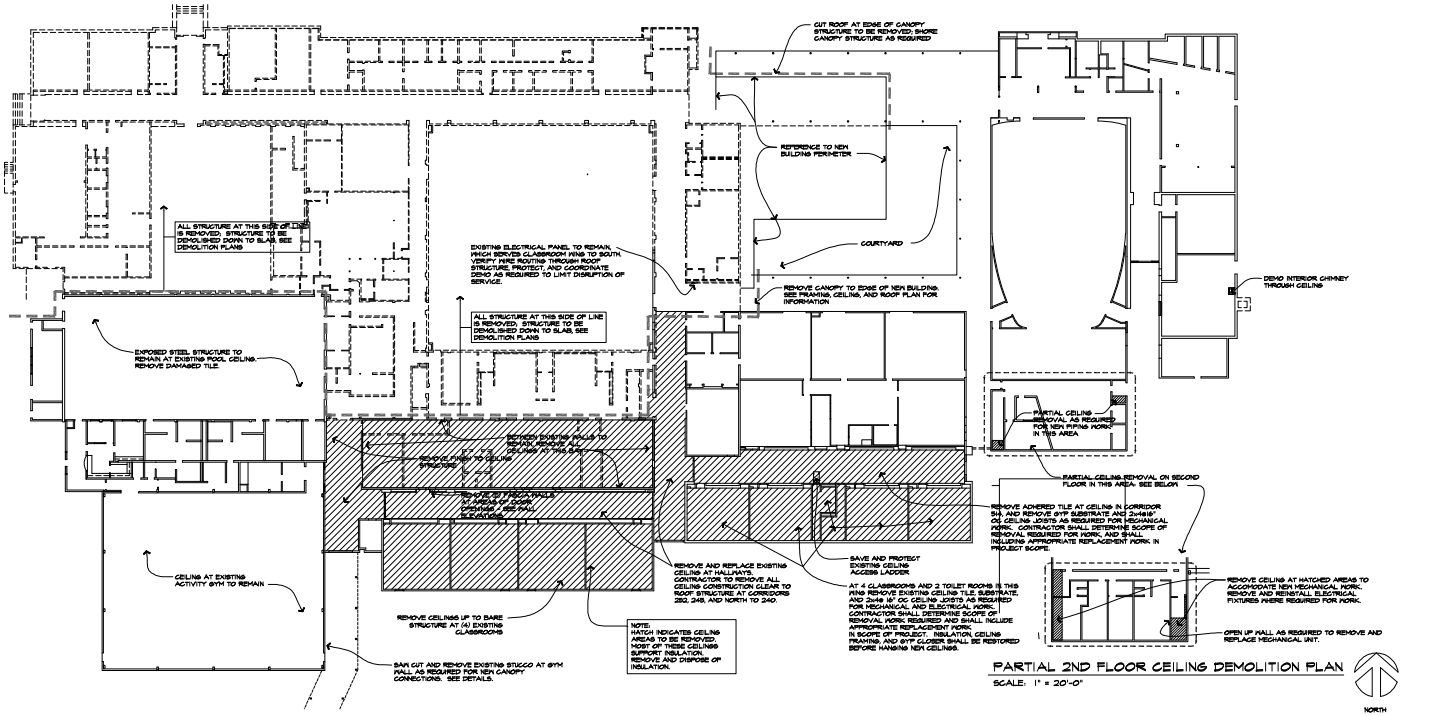


REFLECTED CEILING DEMOLITION PLAN

SCALE: 1" = 20'-0"

PARTIAL 2ND FLOOR CEILING DEMOLITION PLAN

SCALE: 1" = 20'-0"

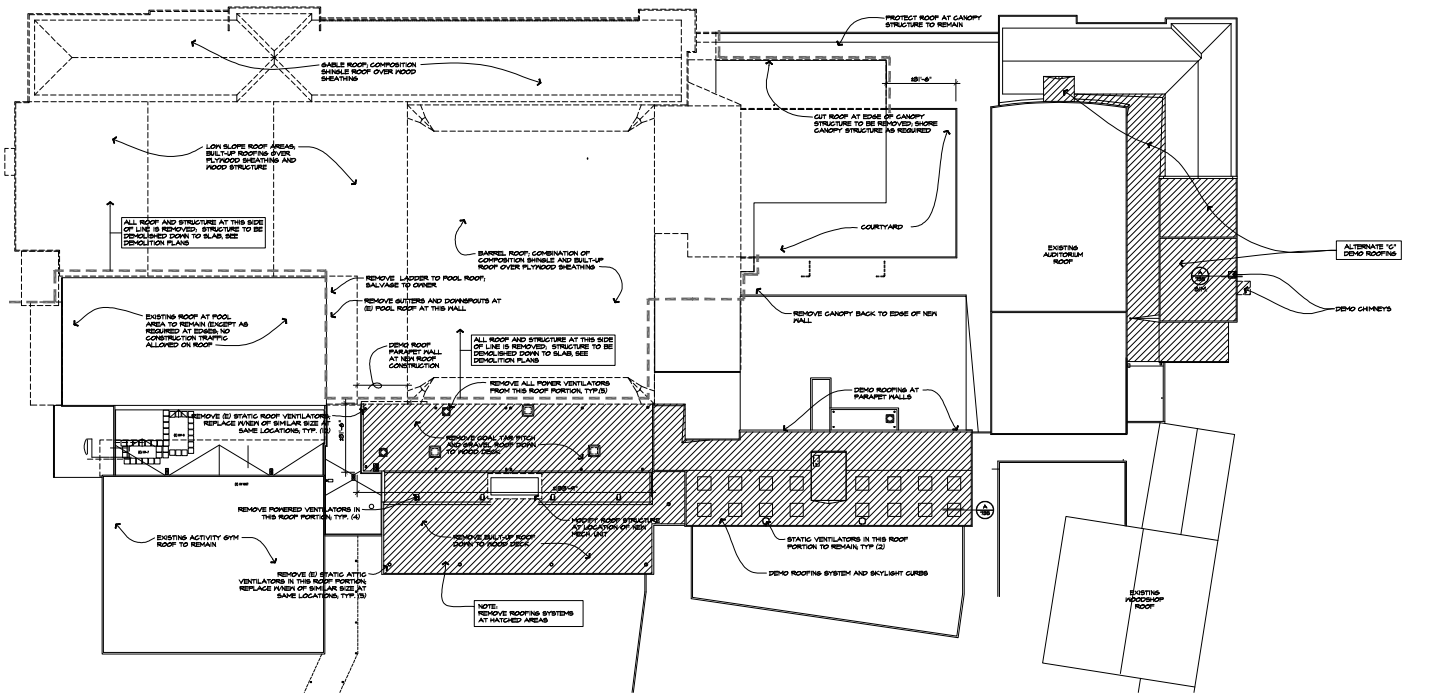

ROOF DEMOLITION PLAN

SCALE: 1" = 20'-0"

gLAs Architectural Group

135 Pearl Street
Eugene, Oregon 97440

(541) 686-2014
(541) 686-2017 fax

CONSULTANTS

SWEET HOME SCHOOL DISTRICT 55
BOND 2001
HIGH SCHOOL RECONSTRUCTION

gLAs COPYRIGHT 2003


△ REVISED

CEILING DEMO PLAN
ROOF DEMO PLAN

PROJECT NUMBER 01023

DATE 4-4-03

DA2.5

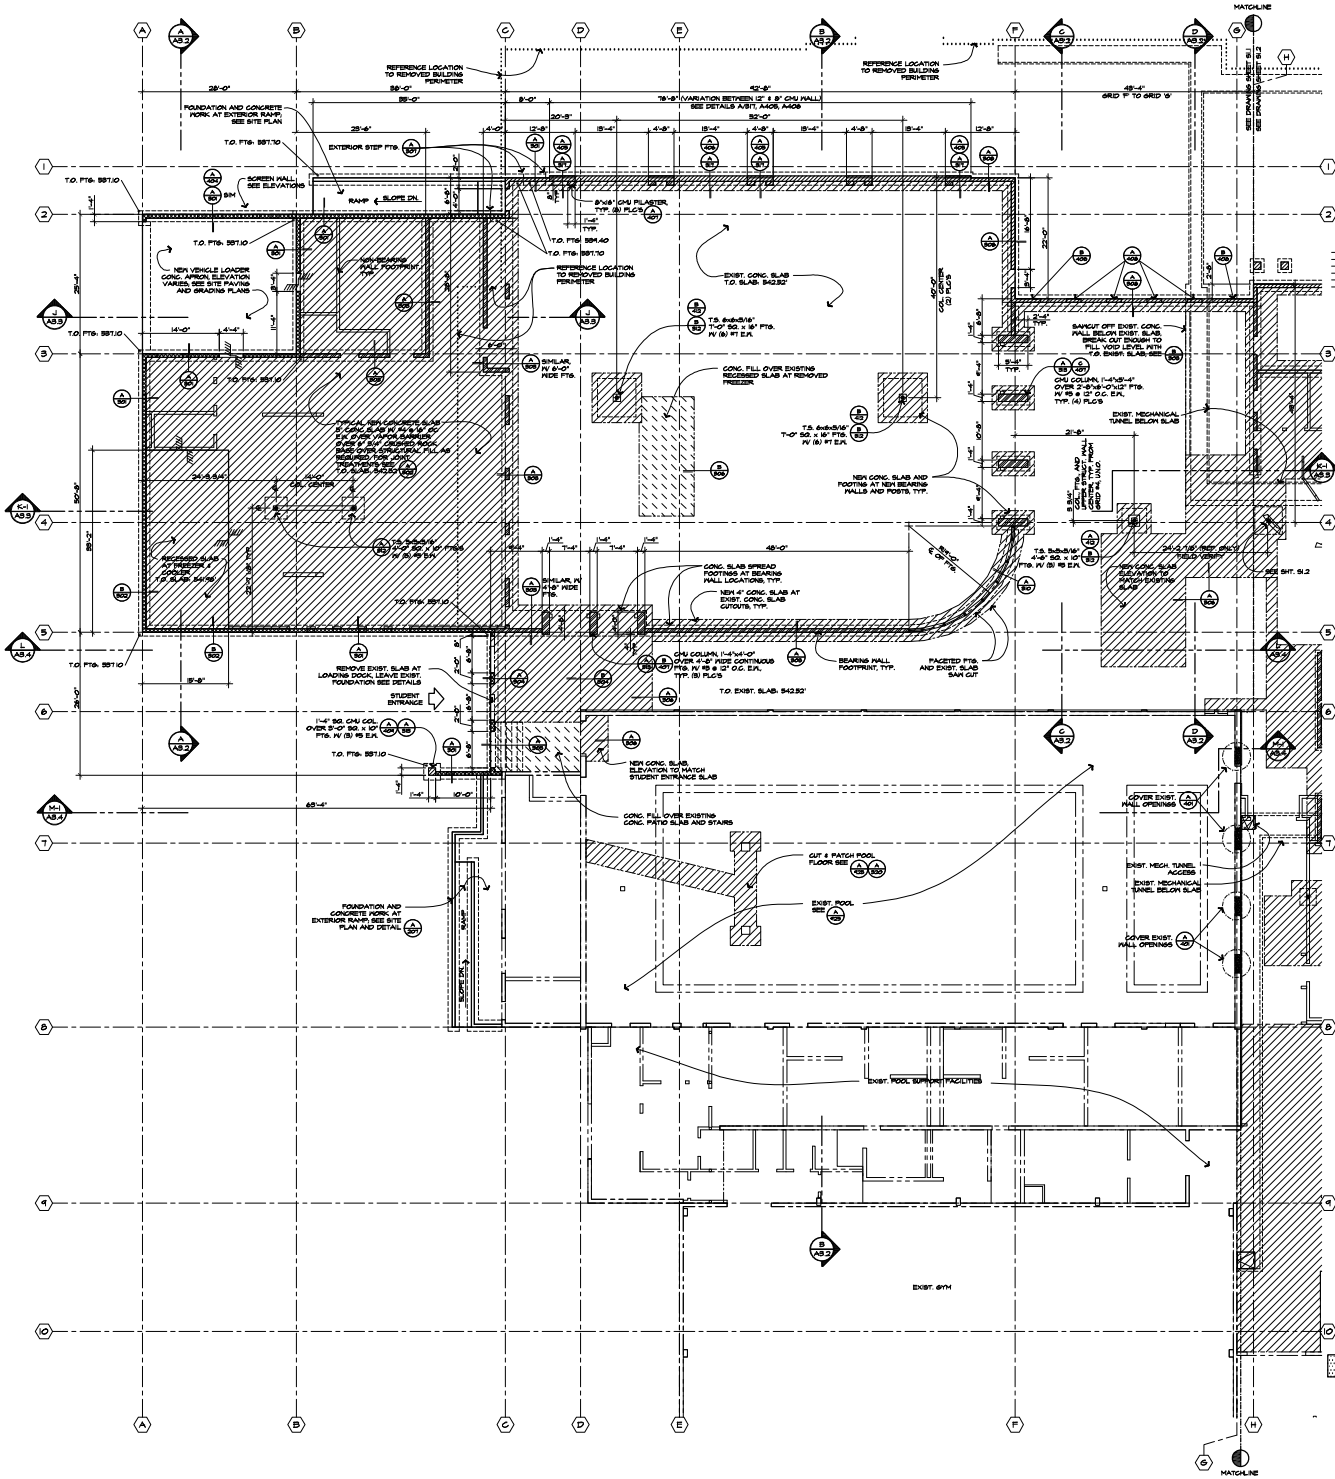

FOUNDATION PLAN GENERAL NOTES

1. FIELD VERIFY ALL DIMENSIONS AT EXISTING CONSTRUCTION PRIOR TO START OF WORK. INFORMATION SHOWN HERE HAS BEEN ASSEMBLED FROM EXISTING BUILDING DRAWINGS AND NOT ALL INFORMATION HAS BEEN CONFIRMED. PROVIDE ACTUAL DIMENSIONS FOR REVIEW AND ADJUSTMENT BY ARCHITECT WHERE ENCOUNTERED, PRIOR TO CONTINUING WORK.
2. ALL DIMENSIONS ARE TO FACE OF STUD, FACE OF CMU, FACE OF FOUNDATION, OR TO GRID LINE, UNLESS NOTED OTHERWISE.
3. ALL GRID LINES ARE FROM FACE OF MASONRY WALL UNLESS NOTED OTHERWISE.
4. FOR DEMOLITION INFORMATION SEE DEMOLITION DRAWINGS.
5. FOUNDATION DESIGN IS BASED ON A SUBSURFACE INVESTIGATION REPORT TITLED "GEOTECHNICAL INVESTIGATION AND SITE-SPECIFIC SEISMIC HAZARD EVALUATION, SWEET HOME HIGH SCHOOL ADDITIONS, SWEET HOME, OREGON". THIS REPORT IS TO BE USED AS REFERENCE, AND WHERE CONDITIONS IN THE DOCUMENTS CONFLICT WITH THE REPORT, NOTIFY ARCHITECT BEFORE PROCEEDING.
6. NOTIFY ARCHITECT 72 HOURS IN ADVANCE OF WHEN SUB-GRADE IS TO BE READY FOR PROOF ROLL AND INSPECTION. COORDINATE SPECIAL INSPECTION OF ALL SUB-GRADE BEFORE PLACING STRUCTURAL FILL MATERIALS.
7. AT DEMOLISHED AND REMOVED CONCRETE AND MASONRY WALLS, CHIP WALL MATERIALS DOWN TO ALLOW UNIFORM PATCH ACROSS SURFACE. PATCH AS REQUIRED WITH FLOOR FILLER.
8. DRILL AND EPOXY IN DOWELS AT ALL SLAB INFILL EDGES. EPOXY IN #4 BAR AT LEAST 4" INTO EXISTING SLAB EDGE AND LAP NEW SLAB REINFORCING 18" MINIMUM. INFILL SLABS TO BE 4" CONCRETE SLAB OVER PATCHED IN VAPOR BARRIER, AND REINFORCED WITH #4 @ 18" OC E.W. AT 1" CLEAR OF TOP OF SLAB.
9. EXISTING FLOOR SLABS ARE ASSUMED TO BE MOSTLY UNIFORM IN ELEVATION. PRIOR TO START OF PATCHING AND NEW WORK, FIELD VERIFY THAT SLAB ELEVATIONS MATCH ACROSS THE PROJECT SITE AND PRIOR TO START OF UNDER SLAB PLUMBING WORK. NOTIFY ARCHITECT IN WRITING AS SOON AS POSSIBLE OF ANY DISCREPANCIES DISCOVERED.
10. SAW CUT OUT AND REMOVE SECTIONS OF TUNNEL WHERE REQUIRED FOR NEW WORK. CONSTRUCT FORM AND CAST PLUG IN ABANDONED TUNNEL ENDS WITH CONCRETE.
11. PROVIDE CMU CONTROL JOINTS IN ALL MASONRY WALLS AT APPROXIMATELY 40'-0" ON CENTER. SUBMIT MARKED UP PLAN OF PROPOSED LOCATIONS FOR REVIEW AND APPROVAL, AND COORDINATE LOCATION OF JOINTS WITH ARCHITECT PRIOR TO START OF WORK. FOR TYPICAL CONTROL JOINT DETAIL SEE
12. PROVIDE SHEAR WALL CONSTRUCTION AT ALL BEARING WALLS AS FOLLOWS:

ON GRID LINE 4 PROVIDE 1/2 STRUCTURAL WALL SHEATHING EACH SIDE OF WALL FROM PLATE TO LOWER ROOF- NAIL SO COMMON AT 4" OC AT PANEL EDGES EACH SIDE. PROVIDE 5/4" DIA ANCHOR BOLTS AT 2'-0" OC. FOR TRANSITION TO SHEAR WALL ABOVE SEE DETAIL

AT ALL OTHER SHEAR WALLS PROVIDE 1/2" STRUCTURAL WALL SHEATHING ONE SIDE AND NAIL SO COMMON AT 8" OC AT PANEL EDGES. PROVIDE 5/4" DIA ANCHOR BOLTS AT 4'-0" OC. NAIL ALL STRUCTURAL PANELS AT 12" OC AT ALL INTERIOR SUPPORTS.

FOUNDATION LEGEND

- EXISTING CONCRETE SLAB
- CONCRETE FILL OVER EXISTING RECESSED CONCRETE SLAB - TOP OF NEW SLAB ELEVATION AS NOTED.
- NEW CONCRETE SLAB
- EXISTING MECHANICAL TUNNEL BELOW CONCRETE SLAB
- EXISTING FOUNDATION
- NEW STEMWALL FOUNDATION
- BEARING CMU WALL OR COLUMN
- EXISTING CELLAR BELOW EXISTING SLAB
- EXISTING CONCRETE SLAB SAW-CUT LINE
- NEW FOOTING
- EXISTING WALL FOOTPRINT
- BEARING POST BASE LOCATION
- NEW BEARING WALL FOOTPRINT
- NEW NONBEARING WALL FOOTPRINT
- CHANGE OF CONC. SLAB ELEVATION
- EXISTING BUILDING PERIMETER, REMOVED
- INFILL EXISTING WALL OPENING
- INFILL EXISTING FLOOR DRAINS

FOUNDATION PLAN - WEST
SCALE: 1/8" = 1'-0"

gLAs Architectural Group
115 Pearl Street
Eugene, Oregon 97440
(541) 686-2014
(541) 686-2017 fax

CONSULTANTS

SWEET HOME SCHOOL DISTRICT 55
BOND 2001
HIGH SCHOOL RECONSTRUCTION


gLAs COPYRIGHT 2003

REVISED

FOUNDATION PLAN - WEST, GENERAL NOTES, FOUNDATION LEGEND

PROJECT NUMBER 01023
DATE 4-4-03

S1.1

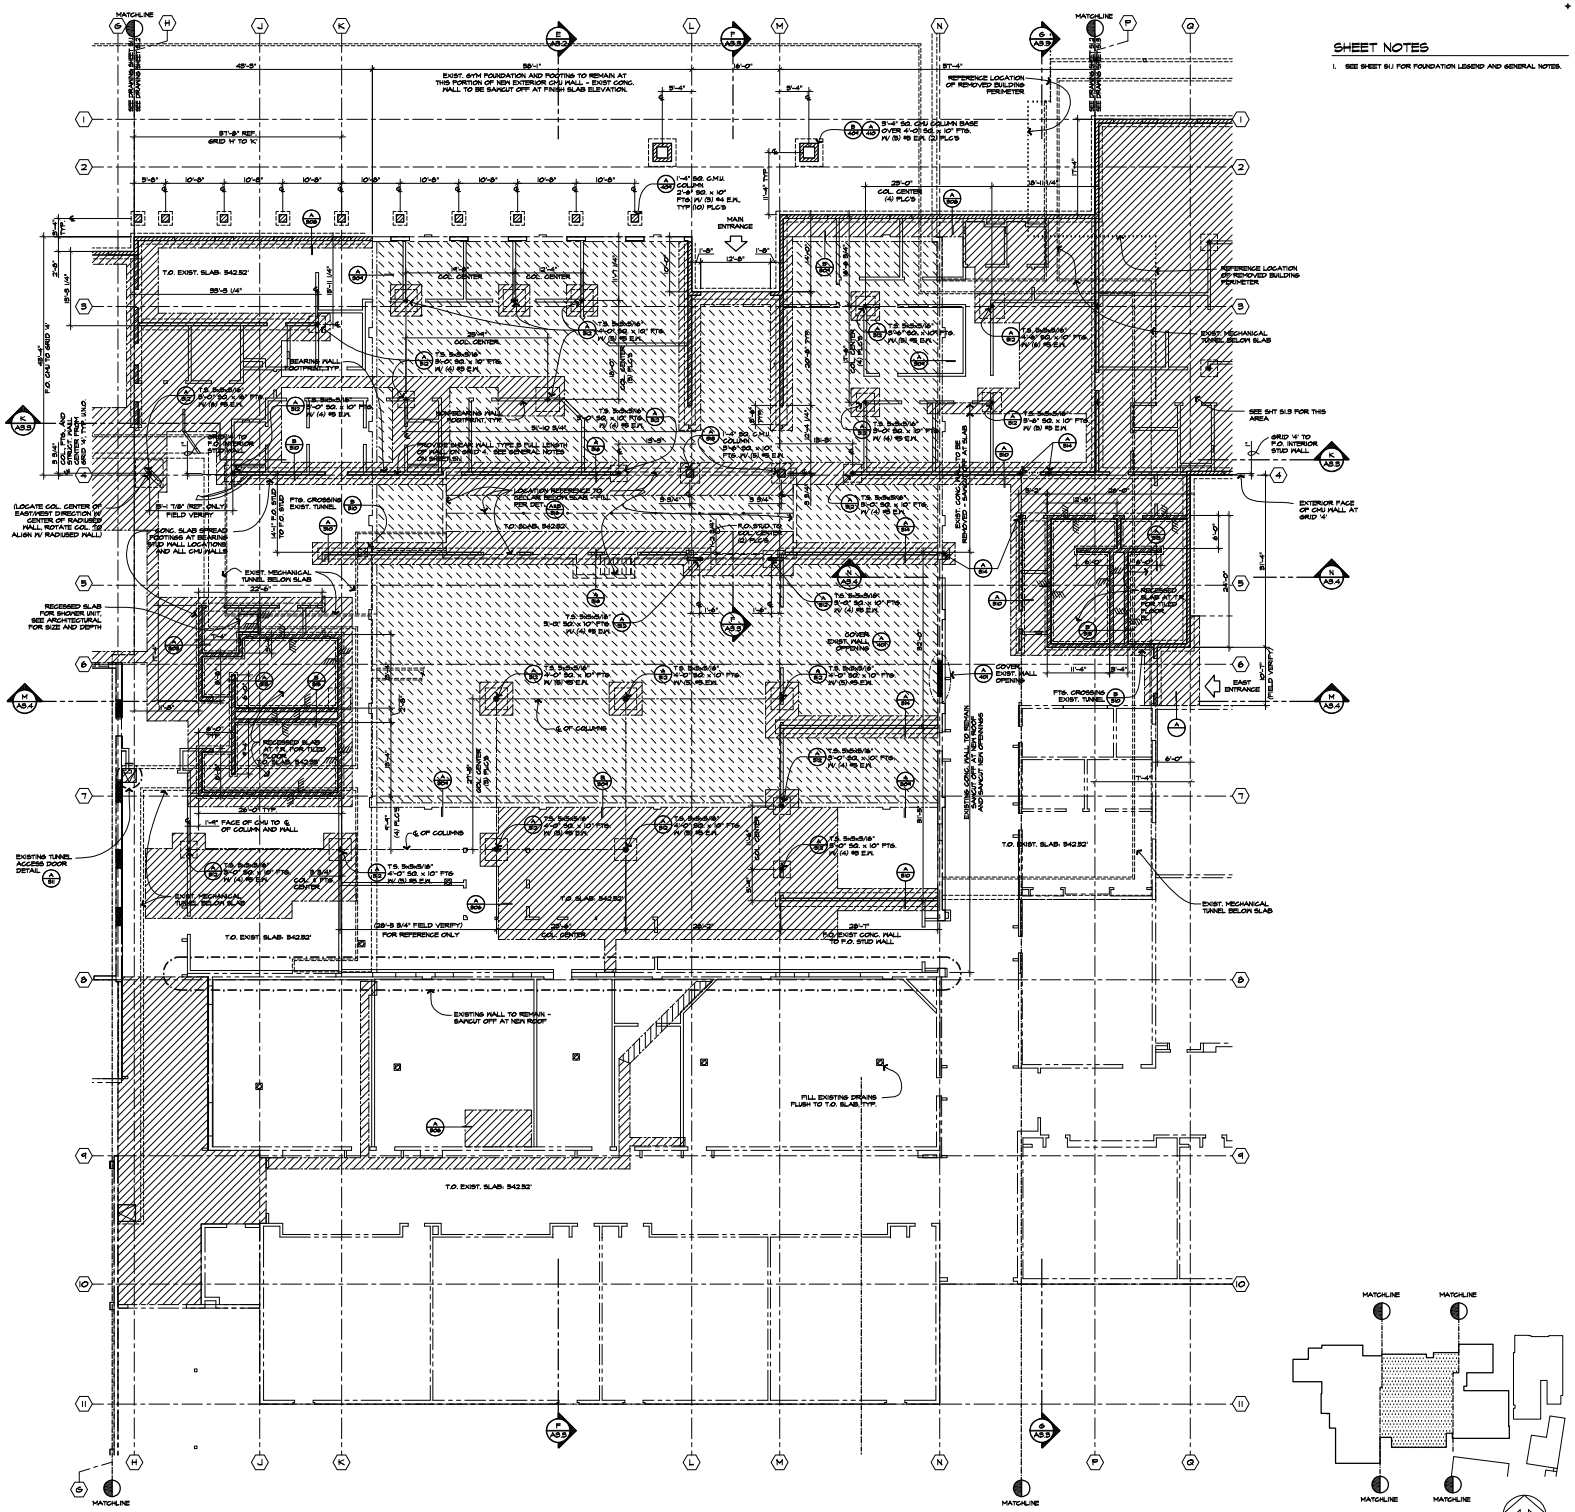

FOUNDATION PLAN - CORE

SCALE: 1/8" = 1'-0"

SHEET NOTES

1. SEE SHEET S1.1 FOR FOUNDATION LEGEND AND GENERAL NOTES.

gLAs Architectural Group

135 Pearl Street
Eugene, Oregon 97440

(541) 686-2014
(541) 686-2017 fax

CONSULTANTS

SWEET HOME SCHOOL DISTRICT 55
BOND 2001
HIGH SCHOOL RECONSTRUCTION

gLAs COPYRIGHT 2003


△ REVISED

FOUNDATION PLAN - CORE

PROJECT NUMBER: 01023

DATE: 4-4-03

S1.2

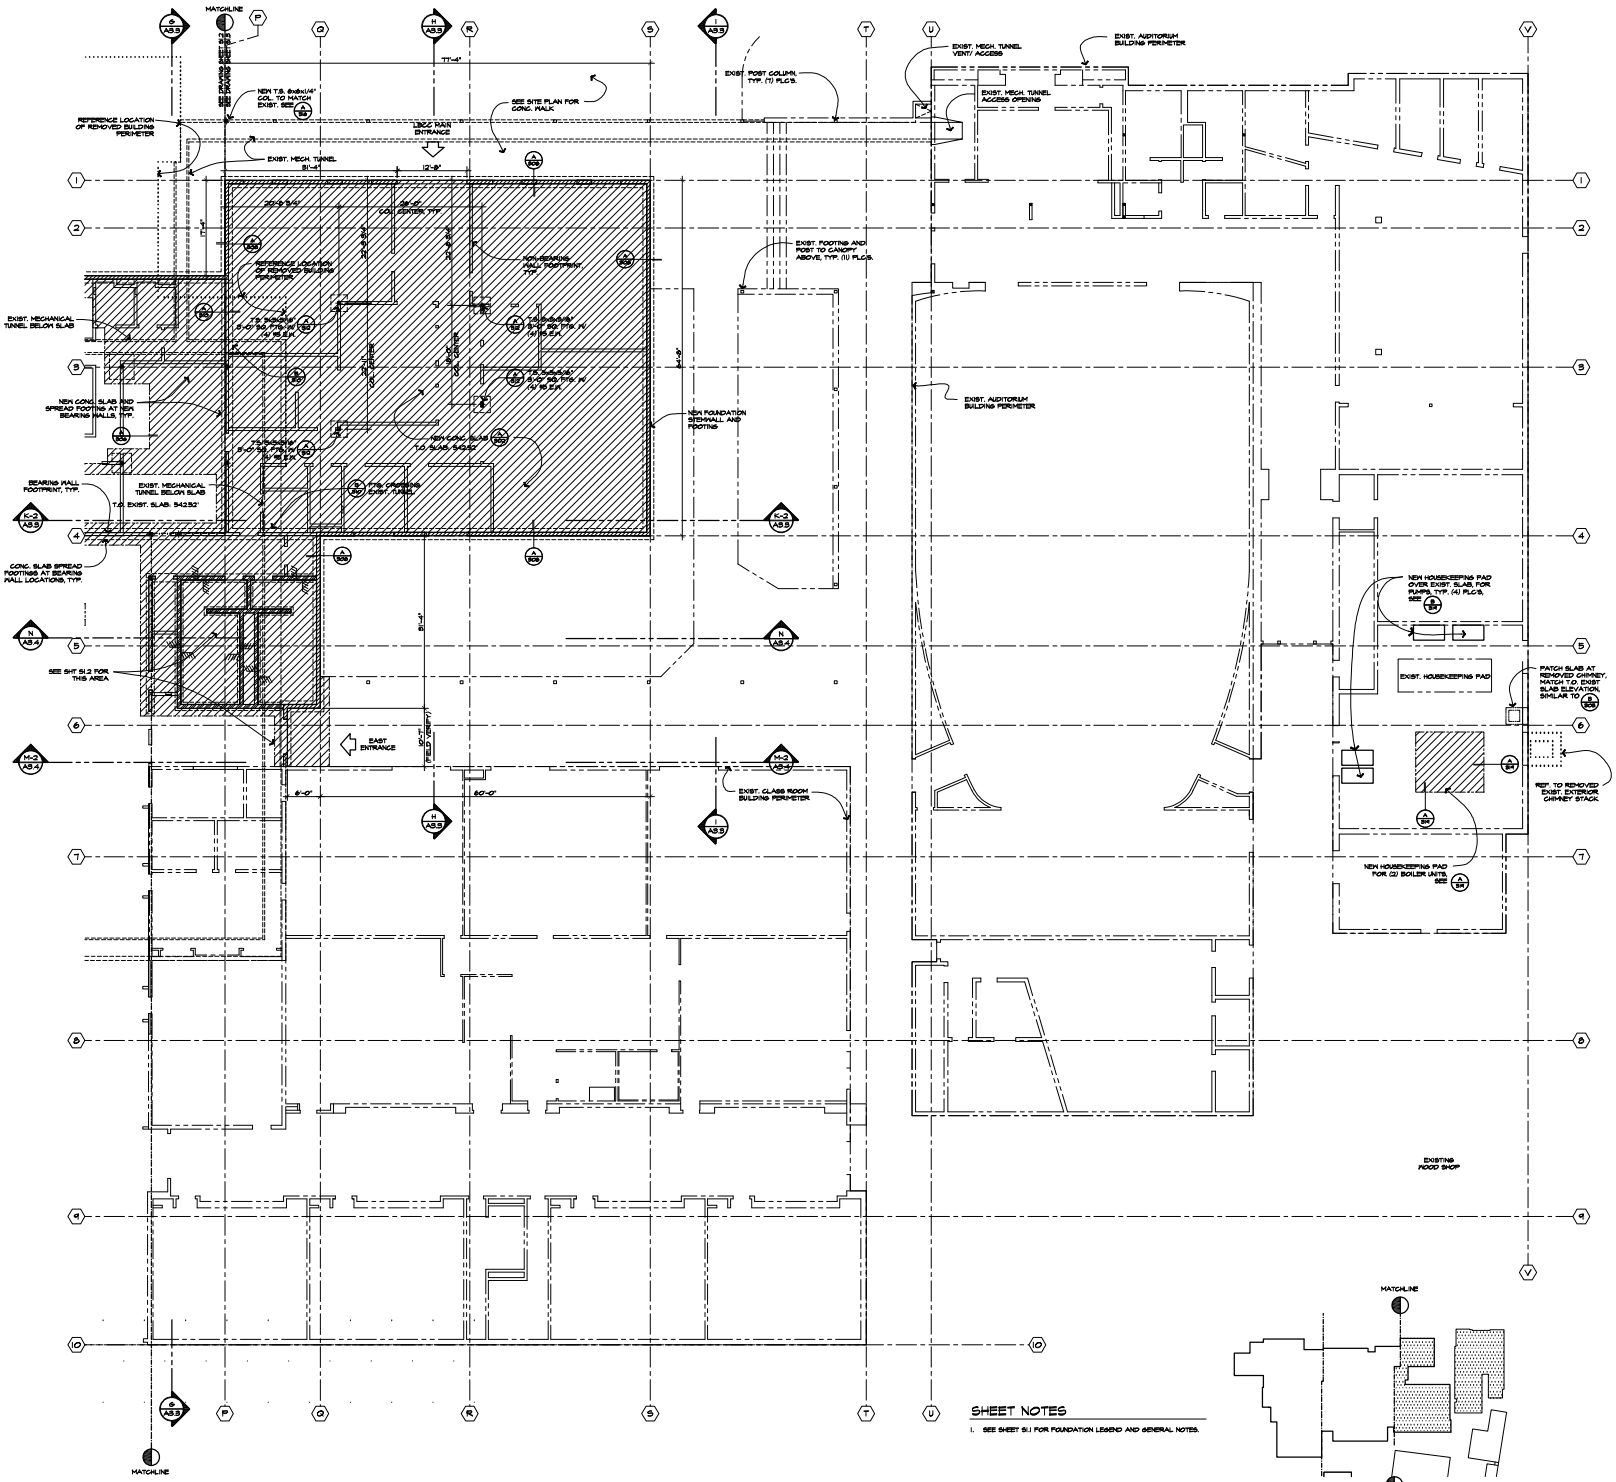

SHEET NOTES

1. SEE SHEET S1.1 FOR FOUNDATION LEGEND AND GENERAL NOTES.

FOUNDATION PLAN - EAST

SCALE: 1/8" = 1'-0"

gLAs Architectural Group

135 Pearl Street
Eugene, Oregon 97440

(541) 686-2014
(541) 686-2017 fax

CONSULTANTS

SWEET HOME SCHOOL DISTRICT 55
BOND 2001
HIGH SCHOOL RECONSTRUCTION

gLAs COPYRIGHT 2003


△ REVISED

FOUNDATION PLAN - EAST

PROJECT NUMBER 01023

DATE 4-4-03

S1.3

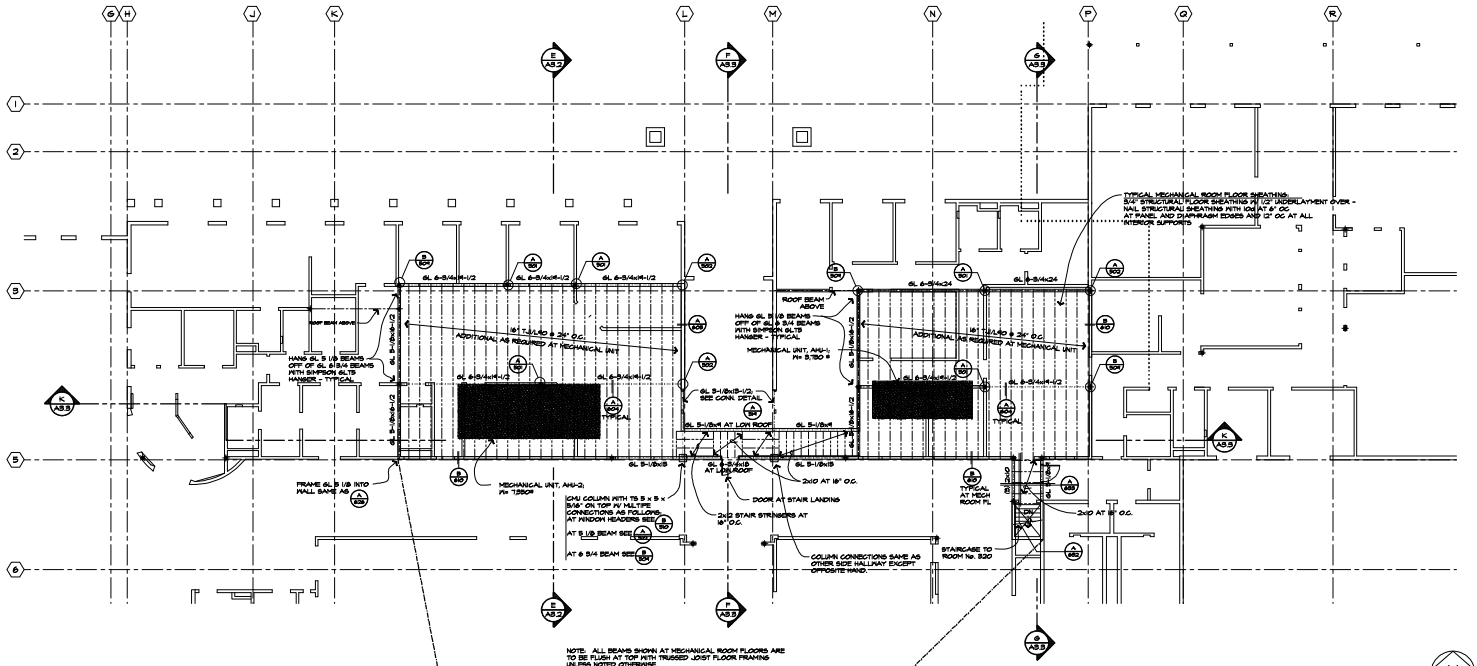


ATTIC FLOOR FRAMING PLAN

SCALE: 1/8" = 1'-0"


NORTH

FOR GENERAL NOTES AND LEGEND SEE SHEET S1.1 AND S5.1

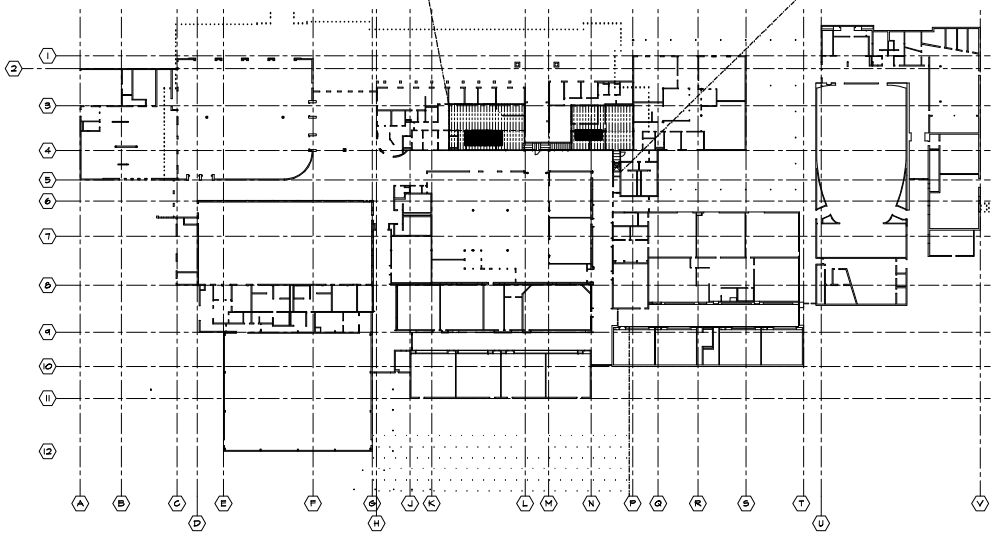

ATTIC FLOOR KEY PLAN

SCALE: 1" = 30'-0"

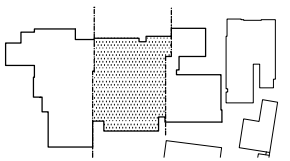

gLAs Architectural Group

105 Pearl Street
Eugene, Oregon 97440

(541) 686-2014
(541) 686-2017 fax

CONSULTANTS

SWEET HOME SCHOOL DISTRICT 55
BOND 2001
HIGH SCHOOL RECONSTRUCTION

gLAs COPYRIGHT 2003


△ REVISED

ATTIC FL KEY PLAN
ATTIC FLOOR FRAMING PLAN

PROJECT NUMBER 01023

DATE 4-4-03

S2.1

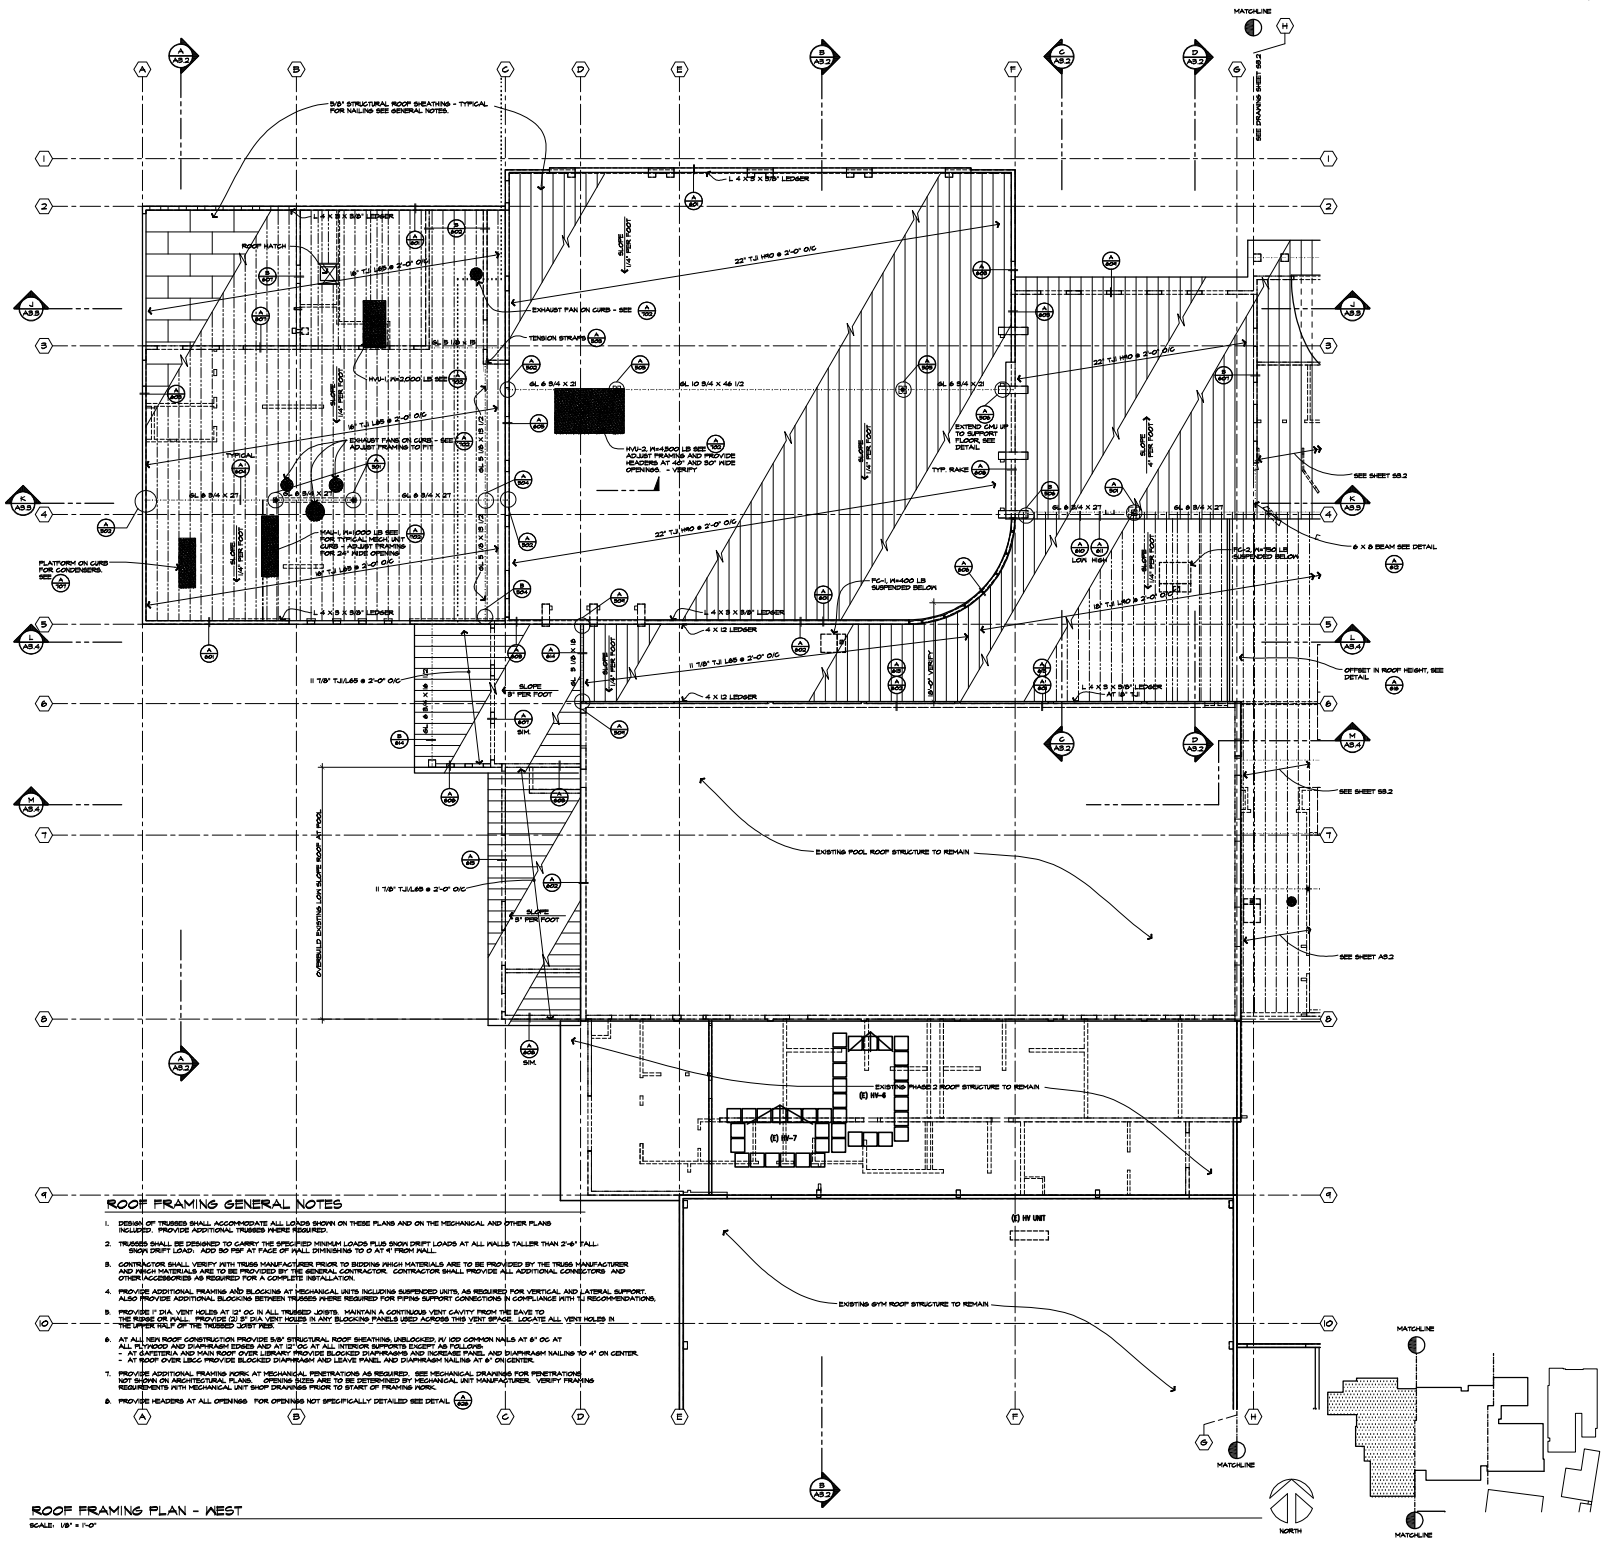

ROOF FRAMING GENERAL NOTES

1. DESIGN OF TRUSSES SHALL ACCOMMODATE ALL LOADS SHOWN ON THESE PLANS AND ON THE MECHANICAL AND OTHER PLANS INCLUDED. PROVIDE ADDITIONAL TRUSSES WHERE REQUIRED.
2. TRUSSES SHALL BE DESIGNED TO CARRY THE SPECIFIED MINIMUM LOADS PLUS SNOW DRIFT LOADS AT ALL WALLS TALLER THAN 2'-6" TALL. SNOW DRIFT LOAD: ADD 50 PSF AT FACE OF WALL DIMINISHING TO 0 AT 4' FROM WALL.
3. CONTRACTOR SHALL VERIFY WITH TRUSS MANUFACTURER PRIOR TO BIDDING WHICH MATERIALS ARE TO BE PROVIDED BY THE TRUSS MANUFACTURER AND WHICH MATERIALS ARE TO BE PROVIDED BY THE GENERAL CONTRACTOR. CONTRACTOR SHALL PROVIDE ALL ADDITIONAL CONNECTORS AND OTHER ACCESSORIES AS REQUIRED FOR A COMPLETE INSTALLATION.
4. PROVIDE ADDITIONAL FRAMING AND BLOCKING AT MECHANICAL UNITS INCLUDING SUSPENDED UNITS, AS REQUIRED FOR VERTICAL AND LATERAL SUPPORT. ALSO PROVIDE ADDITIONAL BLOCKING BETWEEN TRUSSES WHERE REQUIRED FOR PIPING SUPPORT CONNECTIONS IN COMPLIANCE WITH M.J. RECOMMENDATIONS.
5. PROVIDE 1" DIA. VENT HOLES AT 12" OC IN ALL TRUSSED JOISTS. MAINTAIN A CONTINUOUS VENT CAVITY FROM THE EAVE TO THE RIDGE OR WALL. PROVIDE (2) 3" DIA VENT HOLES IN ANY BLOCKING PANELS USED ACROSS THIS VENT SPACE. LOCATE ALL VENT HOLES IN THE UPPER HALF OF THE TRUSSED JOIST WEB.
6. AT ALL NEW ROOF CONSTRUCTION PROVIDE 5/8" STRUCTURAL ROOF SHEATHING, UNBLOCKED, PLY 10D COMMON NAILS AT 6" OC AT ALL PLYWOOD AND DIAPHRAGM EDGES AND AT 12" OC AT ALL INTERIOR SUPPORTS EXCEPT AS FOLLOWS:
   - AT CAFETERIA AND MAIN ROOF OVER LIBRARY PROVIDE BLOCKED DIAPHRAGMS AND INCREASE PANEL AND DIAPHRAGM NAILING TO 4" ON CENTER.
   - AT ROOF OVER LSCC PROVIDE BLOCKED DIAPHRAGM AND LEAVE PANEL AND DIAPHRAGM NAILING AT 6" ON CENTER.
7. PROVIDE ADDITIONAL FRAMING WORK AT MECHANICAL PENETRATIONS AS REQUIRED. SEE MECHANICAL DRAWINGS FOR PENETRATIONS NOT SHOWN ON ARCHITECTURAL PLANS. OPENING SIZES ARE TO BE DETERMINED BY MECHANICAL UNIT MANUFACTURER. VERIFY FRAMING REQUIREMENTS WITH MECHANICAL UNIT SHOP DRAWINGS PRIOR TO START OF FRAMING WORK.
8. PROVIDE HEADERS AT ALL OPENINGS FOR OPENINGS NOT SPECIFICALLY DETAILED SEE DETAIL

ROOF FRAMING PLAN - WEST

SCALE: 1/8" = 1'-0"

gLAs Architectural Group
115 Pearl Street
Eugene, Oregon 97440
(541) 686-2014
(541) 686-2017 fax

CONSULTANTS

SWEET HOME SCHOOL DISTRICT 55
BOND 2001
HIGH SCHOOL RECONSTRUCTION

gLAs COPYRIGHT 2003


REVISED

ROOF FRAMING - WEST

PROJECT NUMBER 01023

DATE 4-4-03

S3.1

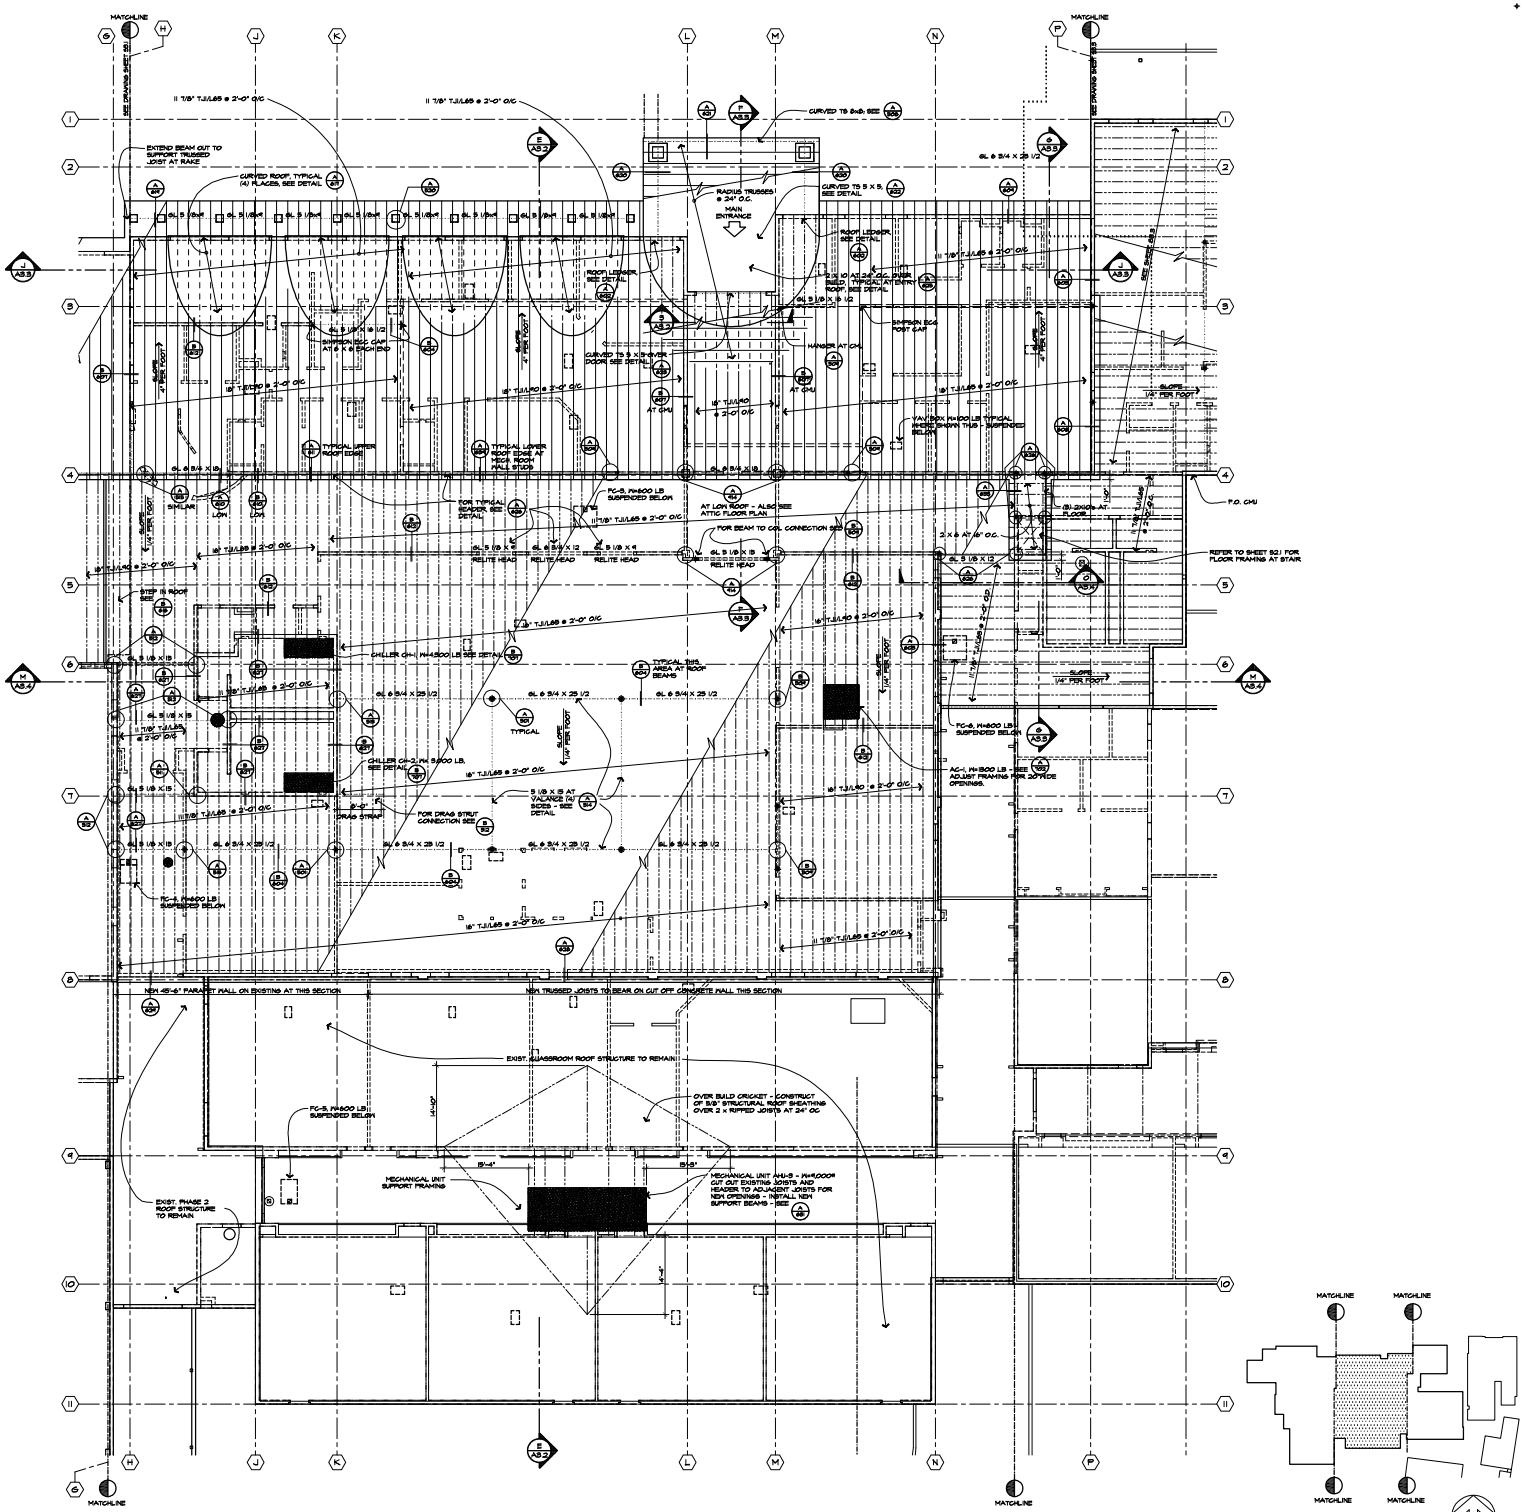

ROOF FRAMING PLAN - CORE

SCALE: 1/8" = 1'-0"

gLAs Architectural Group

135 Pearl Street
Eugene, Oregon 97440

(541) 686-2014
(541) 686-2017 fax

CONSULTANTS

SWEET HOME SCHOOL DISTRICT 55
BOND 2001
HIGH SCHOOL RECONSTRUCTION

gLAs COPYRIGHT 2003


△ REVISED

ROOF FRAMING - CORE

PROJECT NUMBER 01023

DATE 4-4-03

S3.2

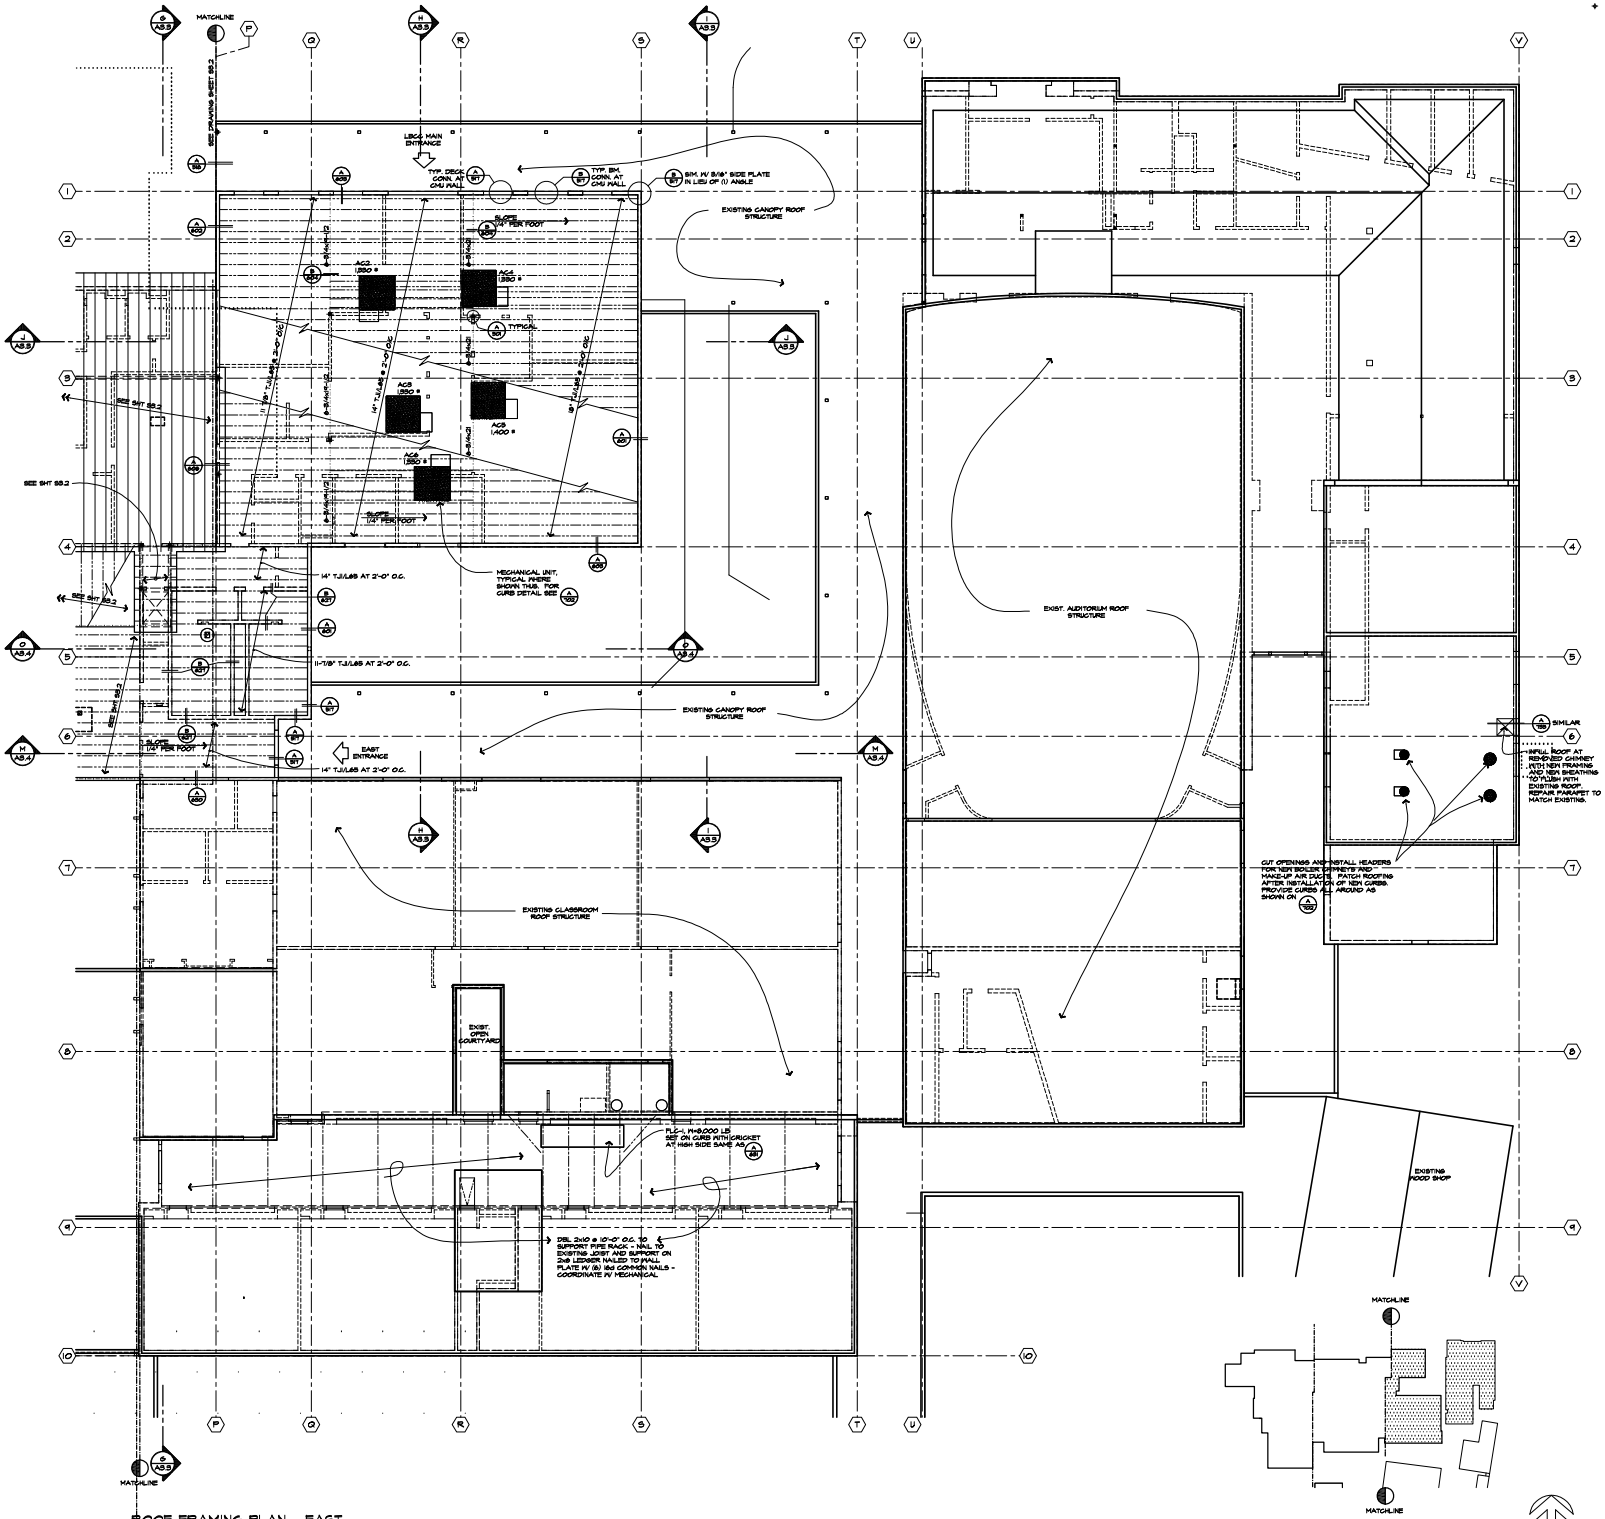

ROOF FRAMING PLAN - EAST

SCALE: 1/8" = 1'-0"

gLAs Architectural Group

115 Pearl Street
Eugene, Oregon 97440

(541) 686-2014
(541) 686-2017 fax

CONSULTANTS

SWEET HOME SCHOOL DISTRICT 55
BOND 2001
HIGH SCHOOL RECONSTRUCTION

gLAs COPYRIGHT 2003

△ REVISED

ROOF FRAMING - EAST

PROJECT NUMBER 01023

DATE 4-4-03

S3.3