
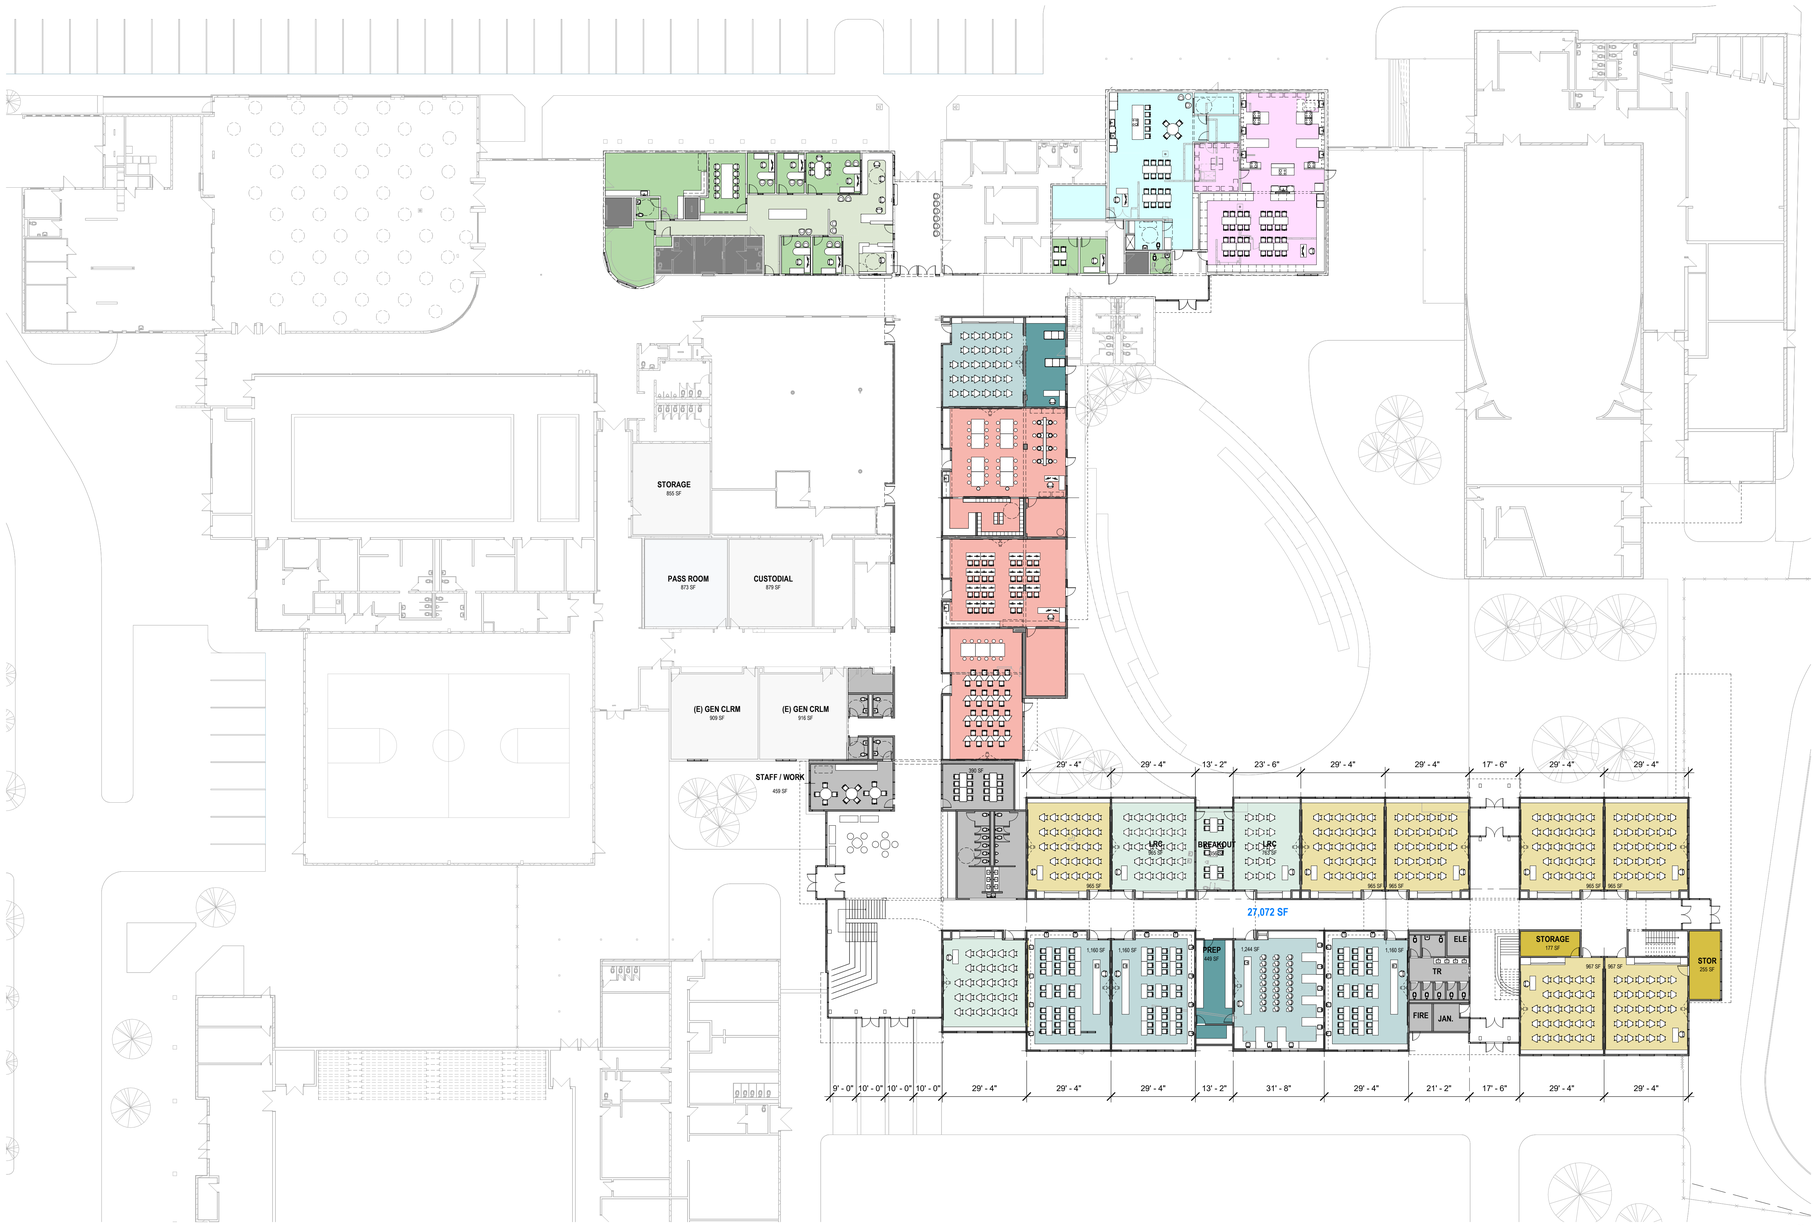


TEST FIT - LEVEL 1

3/64" = 1'-0"

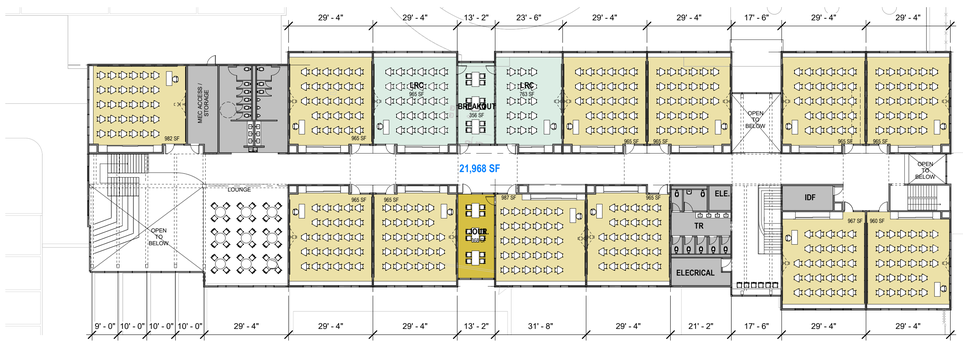

TEST FIT - LEVEL 2

3/64" = 1'-0"

PROGRAM LEGEND

EXISTING PROGRAM	QT
GENERAL CLRM:	19
SCIENCE CLRM:	5
MAKER SPACE CLRM:	2
OTHER	2
LRC	5
(E) GENERAL CLRM	4
TOTAL:	**37**

TEST-FIT PROGRAM	QT
GENERAL CLRM:	19
SCIENCE CLRM:	5
MAKER SPACE CLRM:	3
OTHER	2
LRC	5
(E) GENERAL CLRM	2
TOTAL:	**36**

- SUPPORT SPACES
- (E) PROGRAM AREAS
- (E) PROGRAM AREAS RELOCATED IN (E) BLDG
- ADMIN
- ALT-ED
- BLS
- SUPPORT SPACES
- FACS

BUILDING AREAS

EXISTING	QT
BLDG TO BE DEMOLISHED[1]	**51,792 SF**
MAIN BLDG RENOVATIONS[1]	23,630 SF

[1]EXCLUDES WOOD SHOP / AUTO SHOP

NEW BUILD TEST-FIT	QT
LEVEL 1 NEW BLDG	27,072 SF
LEVEL 2 NEW BLDG	21,985 SF
TOTAL:	**49,040**

[2]LEVEL 3 ADDITIONS TBD


09/16/2026

GLAS ARCHITECTS, LLC



EXISTING CONDITIONS - ADMIN

1/8" = 1'-0"

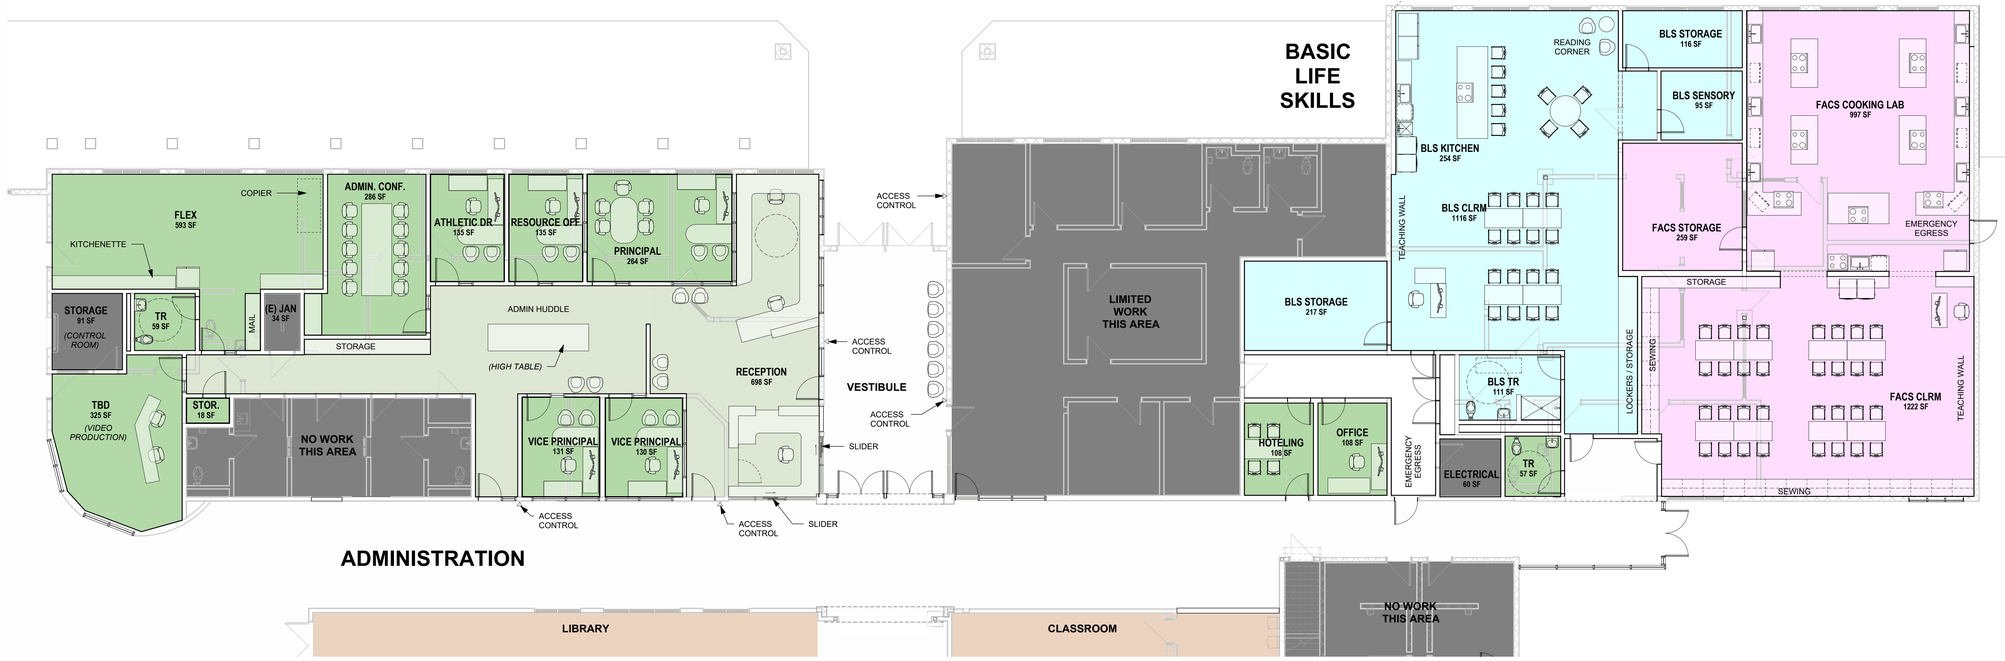

TEST FIT - PRELIMINARY ADMIN, BLS, FACS


1/8" = 1'-0"

SWEET HOME HIGH SCHOOL


ADMIN + BLS + FACS


08/24/2026

GLAS ARCHITECTS, LLC

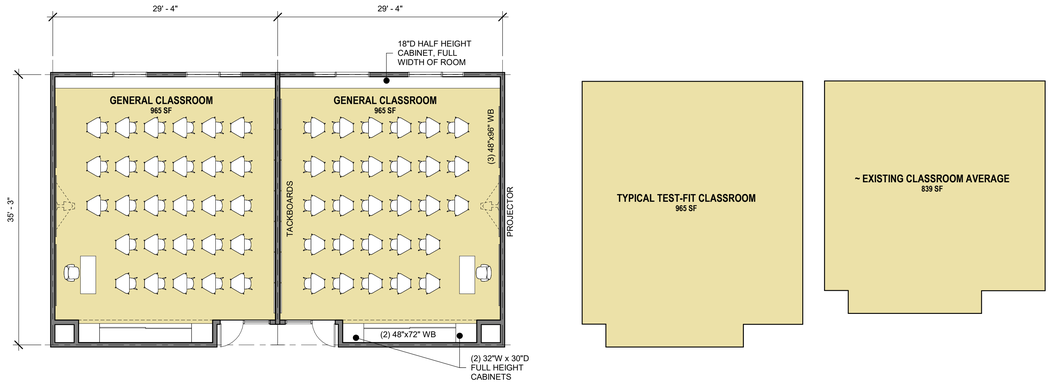

TYPICAL GENERAL TEST-FIT CLASSROOM
1/8" = 1'-0"

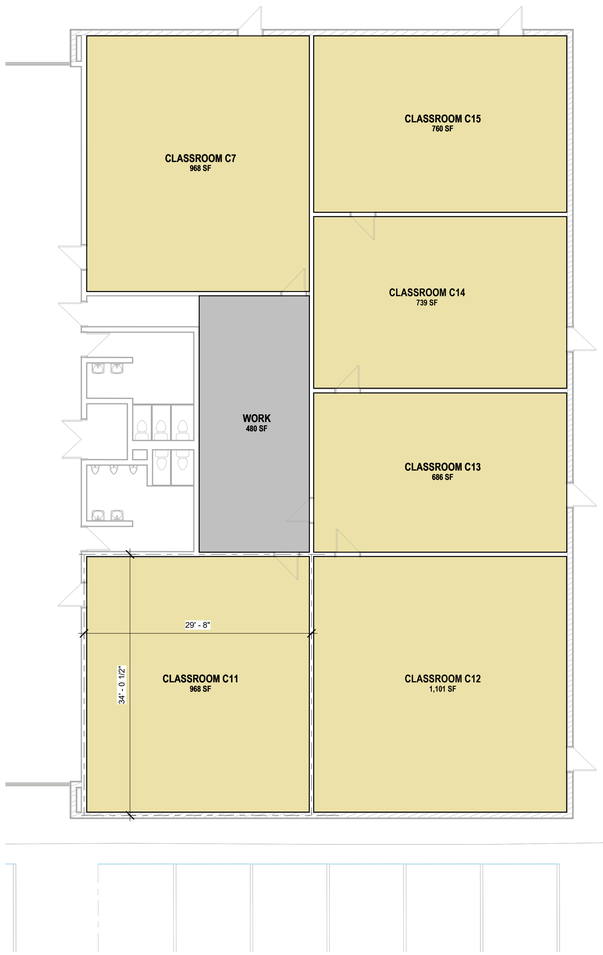


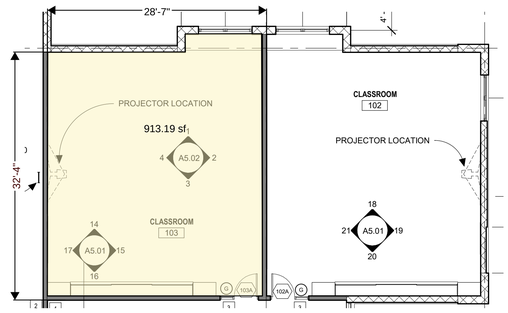

CLASSROOM PRECEDENT
1/8" = 1'-0"



EXISTING CONDITIONS - BUILDING C CLASSROOMS
1/8" = 1'-0"

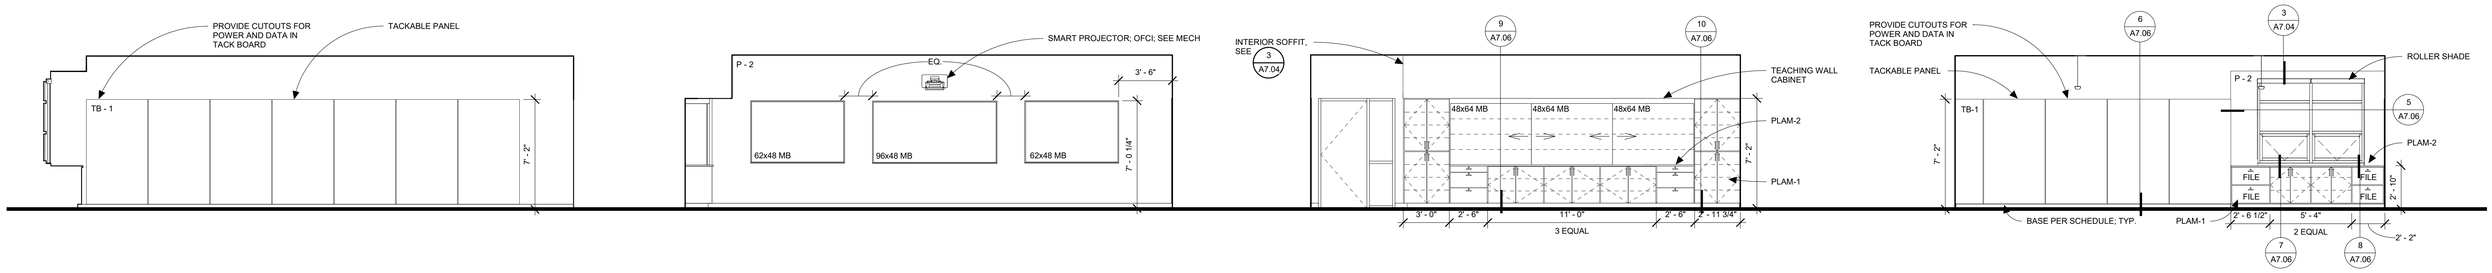


SWEET HOME HIGH SCHOOL


CLASSROOMS


09/16/2026

GLAS ARCHITECTS, LLC

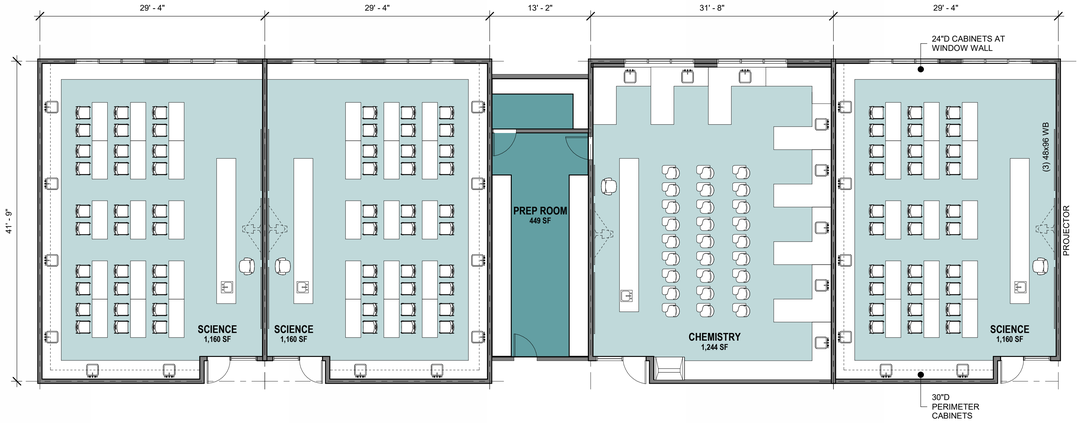


TYPICAL SCIENCE TEST-FIT CLASSROOM
1/8" = 1'-0"

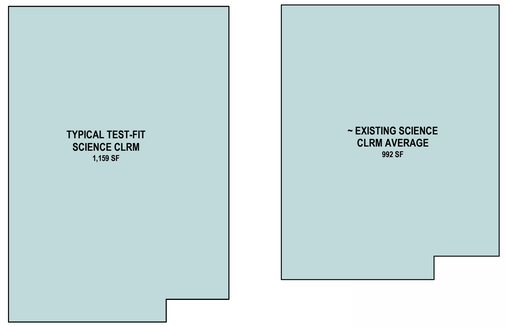

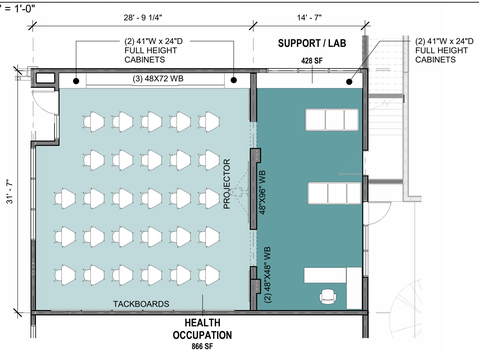


HEALTH OCCUPATION TEST-FIT CLASSROOM
1/8" = 1'-0"

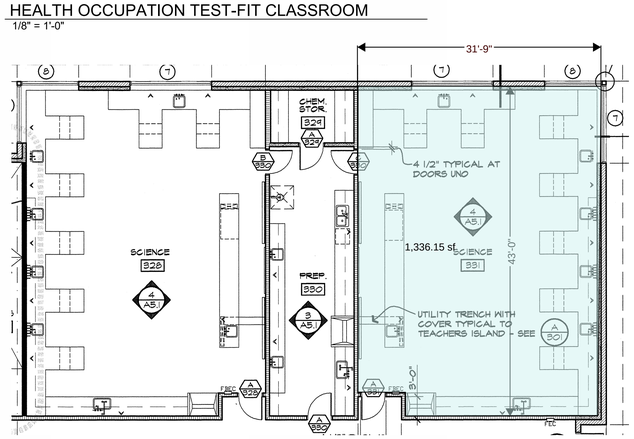



SCIENCE CLASSROOM PRECEDENT
1/8" = 1'-0"




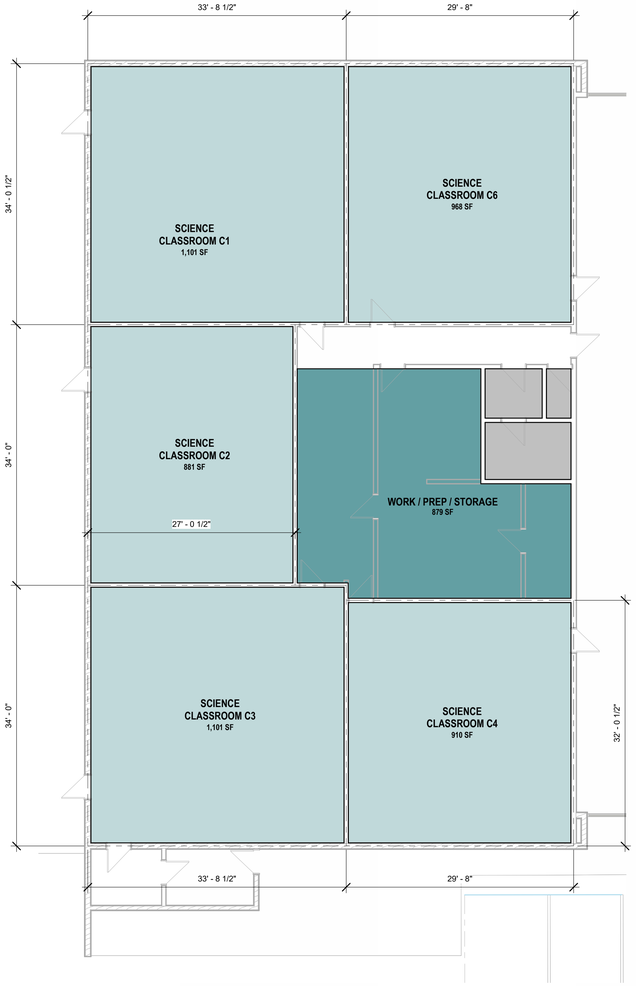

EXISTING CONDITIONS - BUILDING C SCIENCE CLASSROOMS
1/8" = 1'-0"

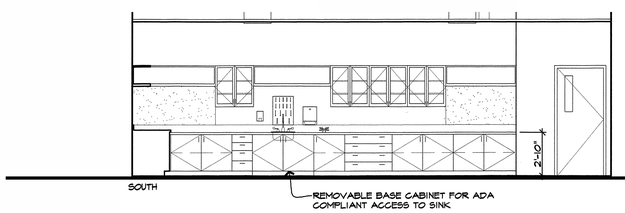

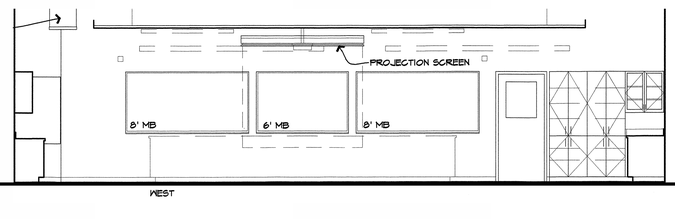

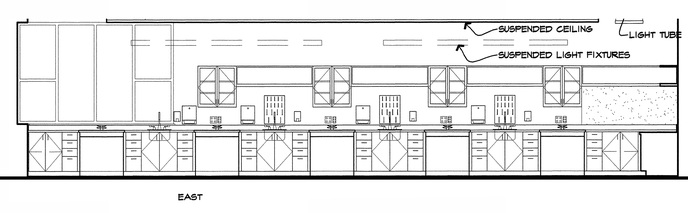

SWEET HOME HIGH SCHOOL

SCIENCE CLASSROOMS

09/16/2026

GLAS ARCHITECTS, LLC



MAKER SPACE TEST-FIT CLASSROOMS
1/8" = 1'-0"



EXISTING CONDITIONS - ART
1/8" = 1'-0"



EXISTING CONDITIONS - MANUFACTURING
1/8" = 1'-0"




SWEET HOME HIGH SCHOOL


MAKER SPACE

09/16/2026


GLAS ARCHITECTS, LLC

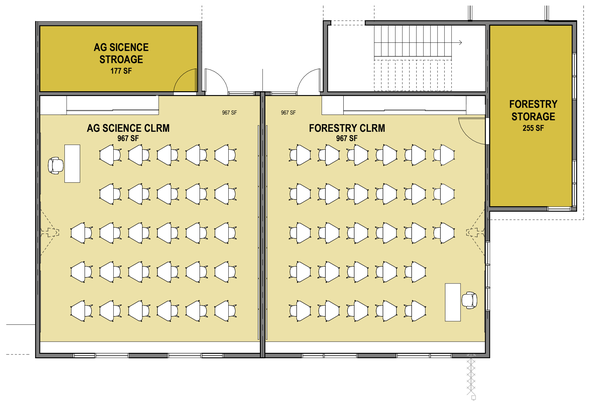


GENERAL TEST-FIT CLASSROOMS WITH STORAGE
1/8" = 1'-0"

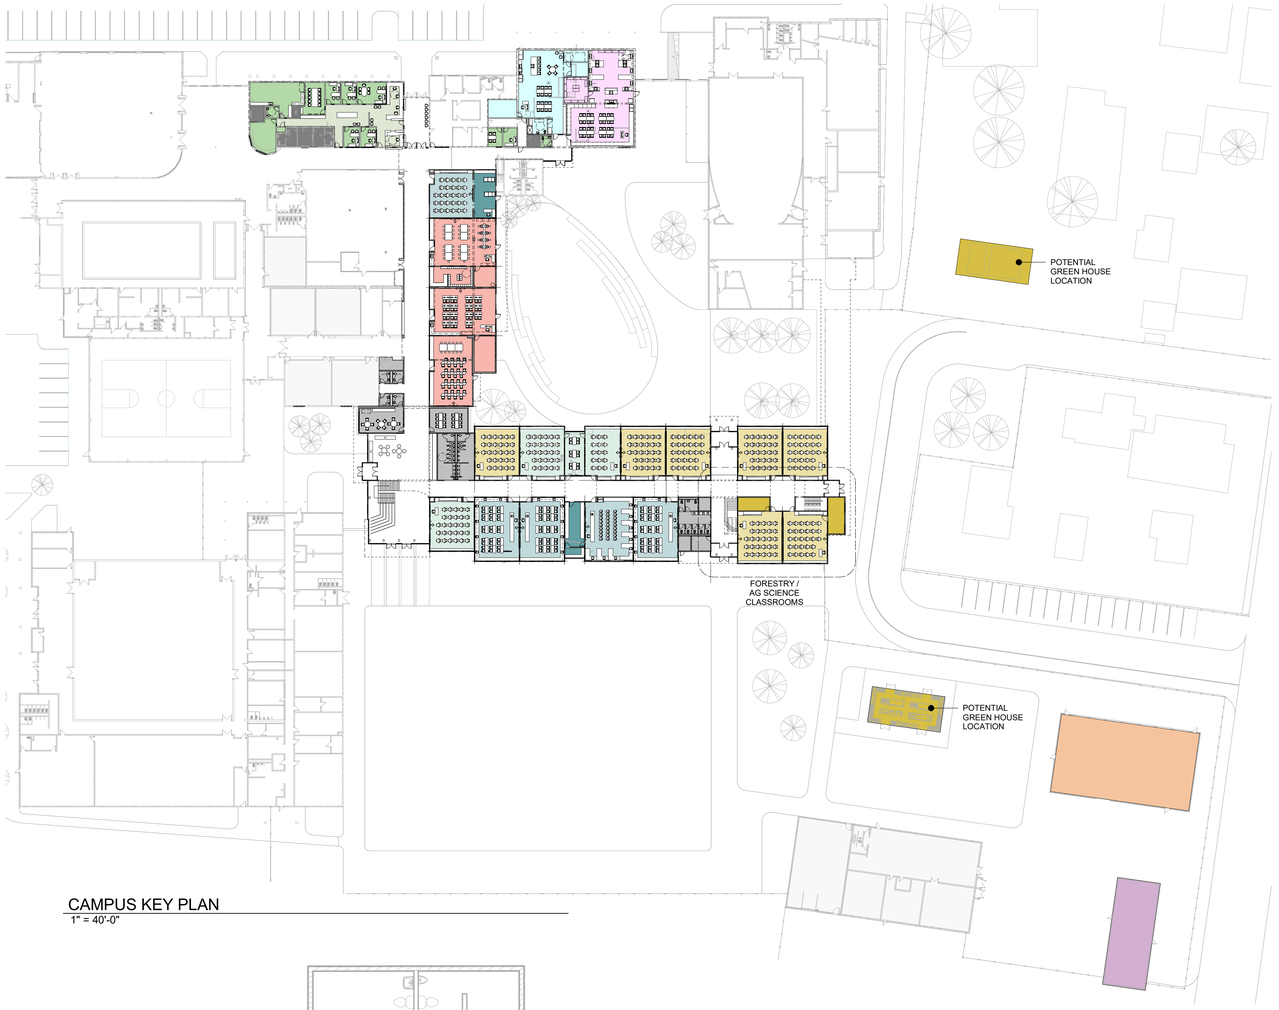

CAMPUS KEY PLAN
1" = 40'-0"

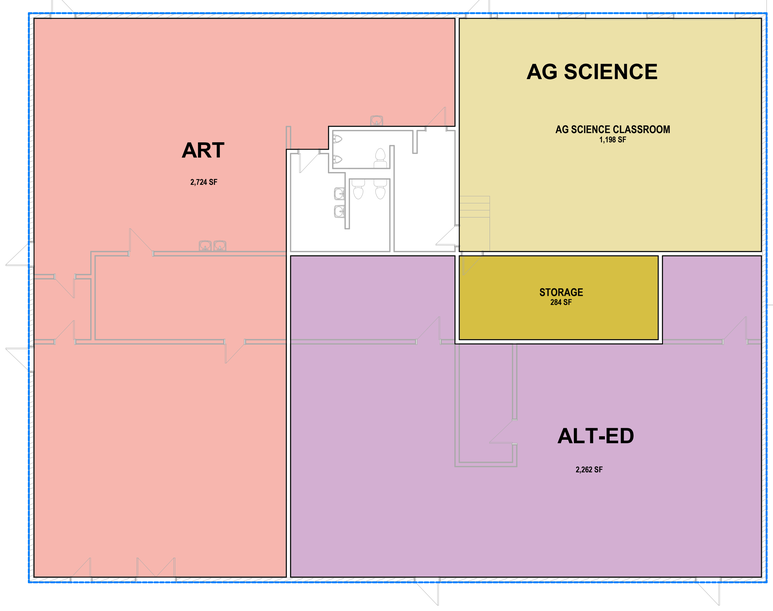

EXISTING CONDITIONS - AG SCIENCE
1/8" = 1'-0"

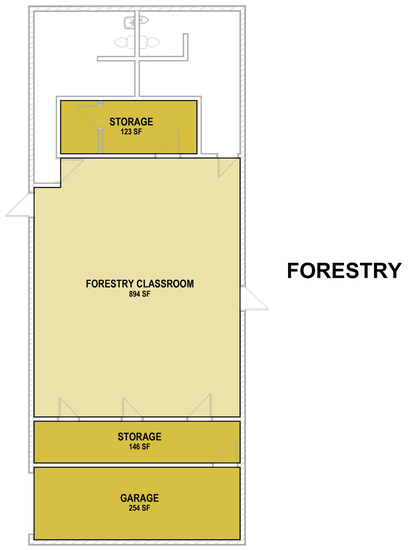

FORESTRY

EXISTING CONDITIONS - FORESTRY
1/8" = 1'-0"

SWEET HOME HIGH SCHOOL

AG SCIENCE + FORESTRY

09/16/2026


GLAS
ARCHITECTS, LLC




SOLATUBE
LIGHTING




ROOM	AREA (SF)	OCCUPANT GROUP	OCCUPANT LOAD FACTOR	NET/ GROSS	OCCUPANT LOAD
ALT ED CLASSROOM 1	849	E	15	NET	57
ALT ED CLASSROOM 2	819	E	15	NET	55
BREAKOUT ROOM	180	E	15	NET	10
TOTAL SF	2351	TOTAL OCCUPANT LOAD			122

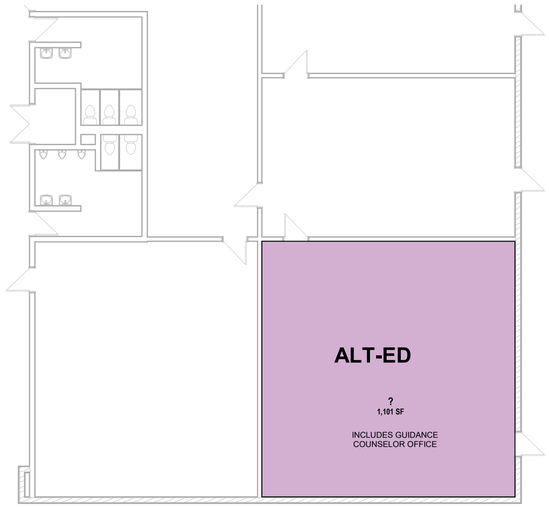

EXISTING CONDITIONS - ALT-ED CLRM 1
1/8" = 1'-0"

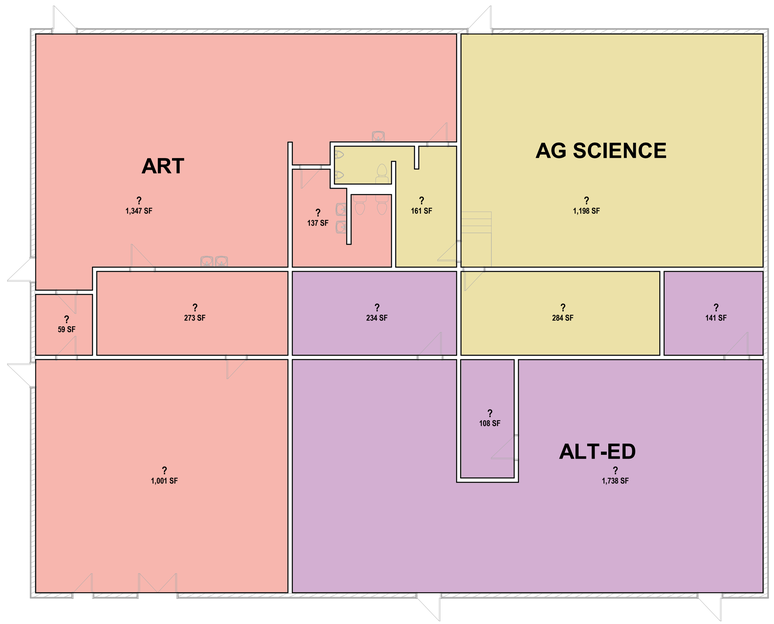


EXISTING CONDITIONS - ALT-ED CLRM 2
1/8" = 1'-0"

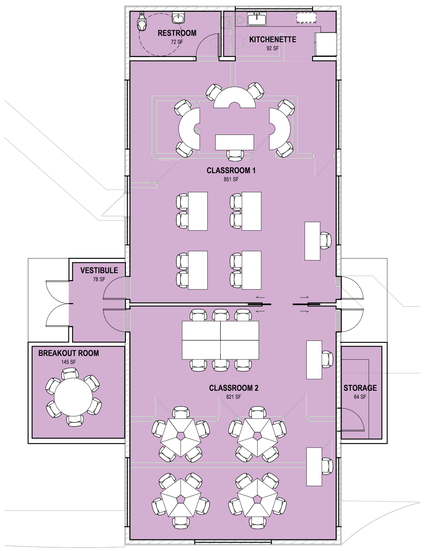


TEST FIT - ALT-ED
1/8" = 1'-0"



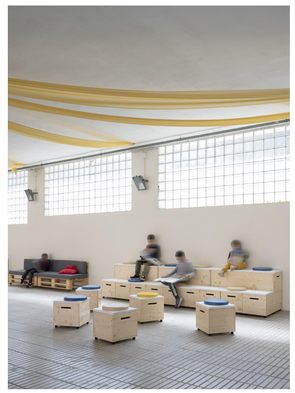



MOVABLE FURNITURE REFERENCE PHOTOS

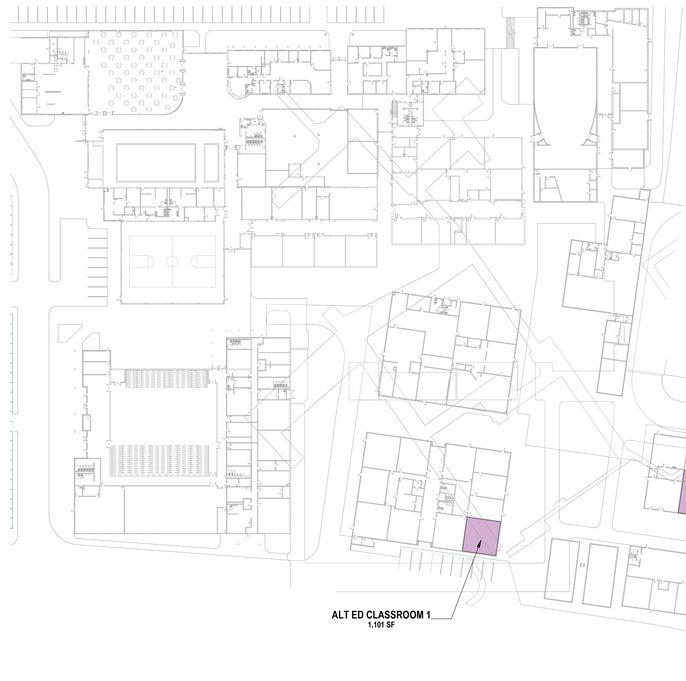

NOTE:

EXISTING ALT ED SPACES AREA
- **3383 SF**

NEW ALT ED SPACES AREA
- **2268 SF**


ALT ED KEY PLAN
1" = 60'-0"

SWEET HOME HIGH SCHOOL


ALT-ED

09/16/2026

GLAS ARCHITECTS, LLC

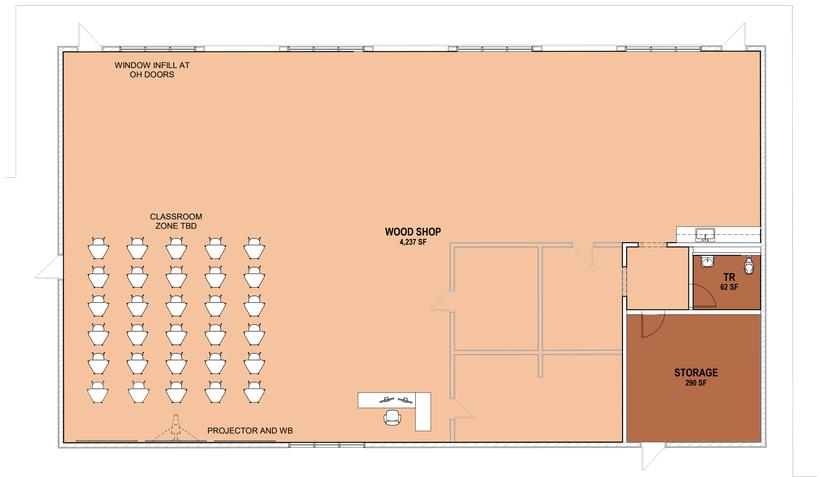

TEST FIT - WOOD SHOP
1/8" = 1'-0"

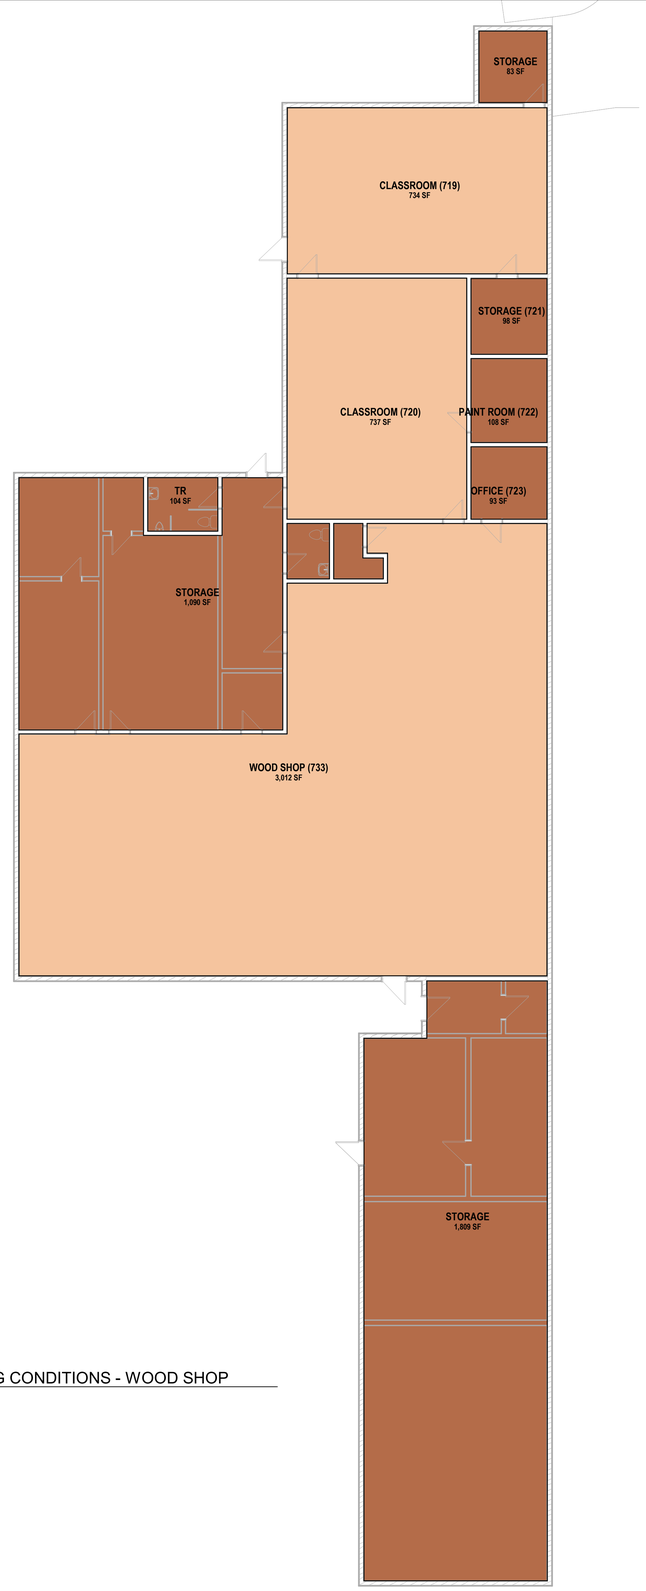

EXISTING CONDITIONS - WOOD SHOP
1/8" = 1'-0"

SWEET HOME HIGH SCHOOL

WOOD SHOP

09/16/2026

GLAS ARCHITECTS, LLC